
UPSTAGE

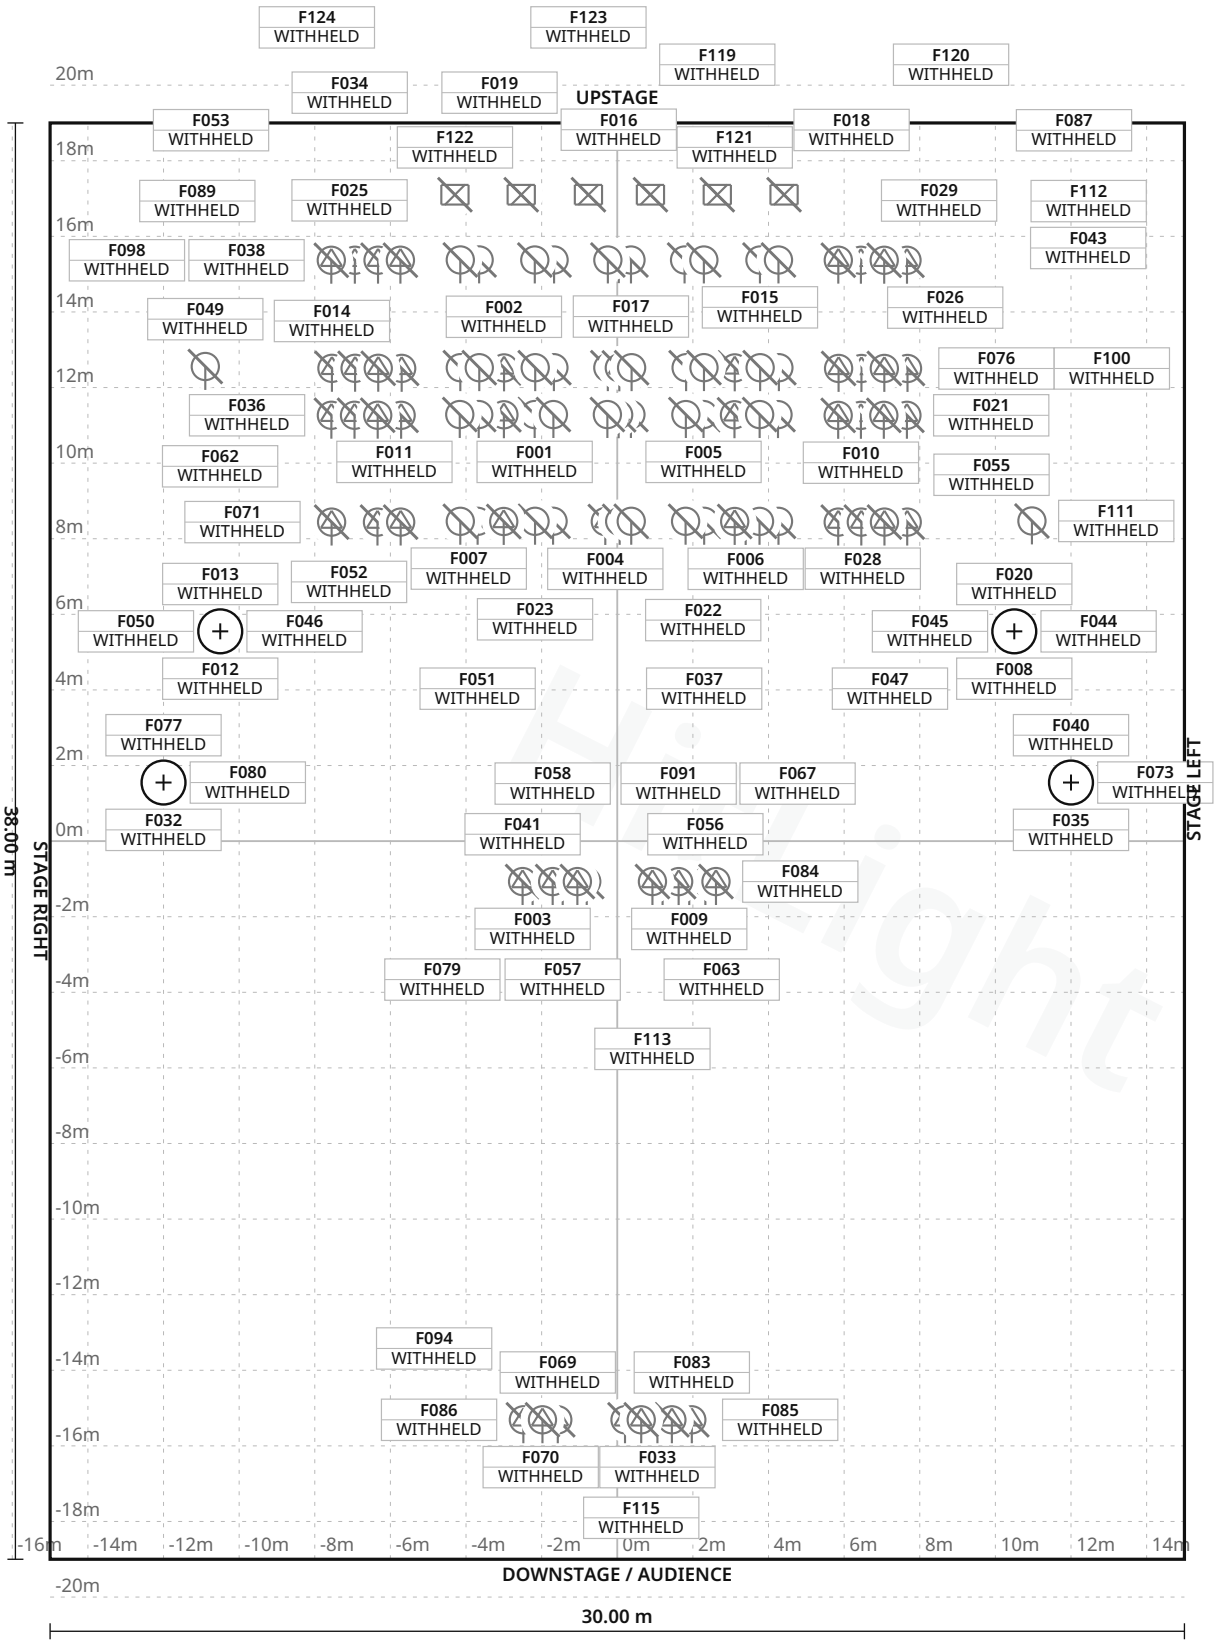

FIXTURE LEGEND

- **Source Four 19**
  Profile Spot · 14×
- **Source Four 26**
  Profile Spot · 24×
- **Source Four 36**
  Profile Spot · 35×
- **Altman Econo Sky**
  Cyc
  Other · 6×
- **ETC SourceFour**
  Profile Spot · 3×
- **ETC SourceFour**
  PAR WFL
  PAR Light · 42×

Stage 30.00 m W × 38.00 m D · Grid 1 m

43 fixture labels omitted in this view due to crowding · see DMX patch

Samuel Johnson Jr. Performing Arts Center · Main room

LIGHT PLOT · PLAN · Main room

HitLight · Samuel Johnson Jr. Performing Arts Center

1501 Magnolia Avenue, San Bruno, United States

DWG HL · SCALE 1:200 · metric · PRINT AT 100%

Drawn HitLight

Generated from the saved show

SOURCE a82255baee76

SYMBOL LEGEND

6 TYPES · 124 FIXTURES · COLOUR BY TYPE



ETC Source Four 19

Profile Spot · Unverified · TBC ch · category symbol

14 physical · 14 plotted

14 disabled · 0 unplaced



ETC Source Four 26

Profile Spot · Unverified · TBC ch · category symbol

24 physical · 24 plotted

24 disabled · 0 unplaced



ETC Source Four 36

Profile Spot · Unverified · TBC ch · category symbol

35 physical · 35 plotted

35 disabled · 0 unplaced



Unverified source fixture Altman Econo Sky Cyc

Other · Unverified · TBC ch · category symbol

6 physical · 6 plotted

6 disabled · 0 unplaced



Unverified source fixture ETC SourceFour

Profile Spot · Unverified · TBC ch · category symbol

3 physical · 3 plotted

3 disabled · 0 unplaced



Unverified source fixture ETC SourceFour PAR WFL

PAR Light · Unverified · TBC ch · category symbol

42 physical · 42 plotted

42 disabled · 0 unplaced

Samuel Johnson Jr. Performing Arts Center · Main room

SYMBOL LEGEND · Main room

HitLight · Samuel Johnson Jr. Performing Arts Center

1501 Magnolia Avenue, San Bruno, United States

DWG HL · METRIC

Drawn HitLight

Generated from the saved show

SOURCE a82255baee76

GENERAL NOTES

1. Source-based lighting plan. Confirm the current rig with the venue.
2. PARTIAL: included fixtures are not a full physical-unit census.
3. DMX PATCH WITHHELD: provisional or unchecked addresses are not published.
4. Approximate planning view; not official venue paperwork or output-ready. Original HitLight symbols only; no source pages, OEM meshes, photos or logos. Original files remain private; modes and patch unverified.

HitLight

FIXTURE SCHEDULE

Fixture	Manufacturer / model	Position / mount	Mode / output
VISUAL PLANNING · DMX PATCH WITHHELD			
F001	Unverified source fixture / ETC SourceFour PAR WFL	PLOTTED	Unverified · Output excluded
F002	ETC / Source Four 36	PLOTTED	Unverified · Output excluded
F003	ETC / Source Four 19	PLOTTED	Unverified · Output excluded
F004	ETC / Source Four 36	PLOTTED	Unverified · Output excluded
F005	Unverified source fixture / ETC SourceFour PAR WFL	PLOTTED	Unverified · Output excluded
F006	ETC / Source Four 36	PLOTTED	Unverified · Output excluded
F007	Unverified source fixture / ETC SourceFour PAR WFL	PLOTTED	Unverified · Output excluded
F008	ETC / Source Four 36	PLOTTED	Unverified · Output excluded
F009	ETC / Source Four 26	PLOTTED	Unverified · Output excluded
F010	ETC / Source Four 26	PLOTTED	Unverified · Output excluded
F011	Unverified source fixture / ETC SourceFour PAR WFL	PLOTTED	Unverified · Output excluded
F012	ETC / Source Four 36	PLOTTED	Unverified · Output excluded
F013	ETC / Source Four 26	PLOTTED	Unverified · Output excluded
F014	ETC / Source Four 36	PLOTTED	Unverified · Output excluded
F015	Unverified source fixture / ETC SourceFour PAR WFL	PLOTTED	Unverified · Output excluded
F016	ETC / Source Four 36	PLOTTED	Unverified · Output excluded
F017	Unverified source fixture / ETC SourceFour PAR WFL	PLOTTED	Unverified · Output excluded
F018	Unverified source fixture / ETC SourceFour PAR WFL	PLOTTED	Unverified · Output excluded
F019	Unverified source fixture / ETC SourceFour PAR WFL	PLOTTED	Unverified · Output excluded
F020	ETC / Source Four 26	PLOTTED	Unverified · Output excluded

Planning reference only. Confirm installed modes and patch with the venue.

Samuel Johnson Jr. Performing Arts Center · Main room

FIXTURE SCHEDULE · Main room

HitLight · Samuel Johnson Jr. Performing Arts Center

1501 Magnolia Avenue, San Bruno, United States

DWG HL · METRIC

Drawn HitLight

Generated from the saved show

SOURCE a82255baee76

FIXTURE SCHEDULE · CONTINUED

Fixture	Manufacturer / model	Position / mount	Mode / output
VISUAL PLANNING · DMX PATCH WITHHELD			
F021	ETC / Source Four 36	PLOTTED	Unverified · Output excluded
F022	ETC / Source Four 26	PLOTTED	Unverified · Output excluded
F023	Unverified source fixture / ETC SourceFour PAR WFL	PLOTTED	Unverified · Output excluded
F024	Unverified source fixture / ETC SourceFour PAR WFL	PLOTTED	Unverified · Output excluded
F025	Unverified source fixture / ETC SourceFour PAR WFL	PLOTTED	Unverified · Output excluded
F026	ETC / Source Four 26	PLOTTED	Unverified · Output excluded
F027	Unverified source fixture / ETC SourceFour PAR WFL	PLOTTED	Unverified · Output excluded
F028	Unverified source fixture / ETC SourceFour PAR WFL	PLOTTED	Unverified · Output excluded
F029	ETC / Source Four 36	PLOTTED	Unverified · Output excluded
F030	Unverified source fixture / ETC SourceFour PAR WFL	PLOTTED	Unverified · Output excluded
F031	Unverified source fixture / ETC SourceFour PAR WFL	PLOTTED	Unverified · Output excluded
F032	ETC / Source Four 36	PLOTTED	Unverified · Output excluded
F033	ETC / Source Four 19	PLOTTED	Unverified · Output excluded
F034	Unverified source fixture / ETC SourceFour PAR WFL	PLOTTED	Unverified · Output excluded
F035	ETC / Source Four 36	PLOTTED	Unverified · Output excluded
F036	ETC / Source Four 36	PLOTTED	Unverified · Output excluded
F037	Unverified source fixture / ETC SourceFour PAR WFL	PLOTTED	Unverified · Output excluded
F038	ETC / Source Four 36	PLOTTED	Unverified · Output excluded
F039	Unverified source fixture / ETC SourceFour PAR WFL	PLOTTED	Unverified · Output excluded
F040	ETC / Source Four 36	PLOTTED	Unverified · Output excluded

Planning reference only. Confirm installed modes and patch with the venue.

Fixture	Manufacturer / model	Position / mount	Mode / output
VISUAL PLANNING · DMX PATCH WITHHELD			
F041	ETC / Source Four 26	PLOTTED	Unverified · Output excluded
F042	ETC / Source Four 36	PLOTTED	Unverified · Output excluded
F043	ETC / Source Four 36	PLOTTED	Unverified · Output excluded
F044	ETC / Source Four 36	PLOTTED	Unverified · Output excluded
F045	ETC / Source Four 26	PLOTTED	Unverified · Output excluded
F046	ETC / Source Four 36	PLOTTED	Unverified · Output excluded
F047	Unverified source fixture / ETC SourceFour PAR WFL	PLOTTED	Unverified · Output excluded
F048	Unverified source fixture / ETC SourceFour PAR WFL	PLOTTED	Unverified · Output excluded
F049	Unverified source fixture / ETC SourceFour PAR WFL	PLOTTED	Unverified · Output excluded
F050	ETC / Source Four 26	PLOTTED	Unverified · Output excluded
F051	Unverified source fixture / ETC SourceFour PAR WFL	PLOTTED	Unverified · Output excluded
F052	Unverified source fixture / ETC SourceFour PAR WFL	PLOTTED	Unverified · Output excluded
F053	ETC / Source Four 26	PLOTTED	Unverified · Output excluded
F054	Unverified source fixture / ETC SourceFour PAR WFL	PLOTTED	Unverified · Output excluded
F055	ETC / Source Four 36	PLOTTED	Unverified · Output excluded
F056	ETC / Source Four 19	PLOTTED	Unverified · Output excluded
F057	ETC / Source Four 19	PLOTTED	Unverified · Output excluded
F058	ETC / Source Four 26	PLOTTED	Unverified · Output excluded
F059	Unverified source fixture / ETC SourceFour PAR WFL	PLOTTED	Unverified · Output excluded
F060	Unverified source fixture / ETC SourceFour PAR WFL	PLOTTED	Unverified · Output excluded

Planning reference only. Confirm installed modes and patch with the venue.

FIXTURE SCHEDULE · CONTINUED

Fixture	Manufacturer / model	Position / mount	Mode / output
VISUAL PLANNING · DMX PATCH WITHHELD			
F061	Unverified source fixture / ETC SourceFour PAR WFL	PLOTTED	Unverified · Output excluded
F062	ETC / Source Four 36	PLOTTED	Unverified · Output excluded
F063	ETC / Source Four 19	PLOTTED	Unverified · Output excluded
F064	ETC / Source Four 26	PLOTTED	Unverified · Output excluded
F065	Unverified source fixture / ETC SourceFour PAR WFL	PLOTTED	Unverified · Output excluded
F066	Unverified source fixture / ETC SourceFour PAR WFL	PLOTTED	Unverified · Output excluded
F067	ETC / Source Four 26	PLOTTED	Unverified · Output excluded
F068	ETC / Source Four 36	PLOTTED	Unverified · Output excluded
F069	ETC / Source Four 19	PLOTTED	Unverified · Output excluded
F070	ETC / Source Four 19	PLOTTED	Unverified · Output excluded
F071	ETC / Source Four 26	PLOTTED	Unverified · Output excluded
F072	ETC / Source Four 36	PLOTTED	Unverified · Output excluded
F073	ETC / Source Four 36	PLOTTED	Unverified · Output excluded
F074	ETC / Source Four 36	PLOTTED	Unverified · Output excluded
F075	Unverified source fixture / ETC SourceFour PAR WFL	PLOTTED	Unverified · Output excluded
F076	ETC / Source Four 26	PLOTTED	Unverified · Output excluded
F077	ETC / Source Four 36	PLOTTED	Unverified · Output excluded
F078	ETC / Source Four 36	PLOTTED	Unverified · Output excluded
F079	ETC / Source Four 26	PLOTTED	Unverified · Output excluded
F080	ETC / Source Four 36	PLOTTED	Unverified · Output excluded

Planning reference only. Confirm installed modes and patch with the venue.

FIXTURE SCHEDULE · CONTINUED

Fixture	Manufacturer / model	Position / mount	Mode / output
VISUAL PLANNING · DMX PATCH WITHHELD			
F081	ETC / Source Four 26	PLOTTED	Unverified · Output excluded
F082	Unverified source fixture / ETC SourceFour PAR WFL	PLOTTED	Unverified · Output excluded
F083	ETC / Source Four 19	PLOTTED	Unverified · Output excluded
F084	ETC / Source Four 26	PLOTTED	Unverified · Output excluded
F085	ETC / Source Four 19	PLOTTED	Unverified · Output excluded
F086	ETC / Source Four 19	PLOTTED	Unverified · Output excluded
F087	ETC / Source Four 36	PLOTTED	Unverified · Output excluded
F088	Unverified source fixture / ETC SourceFour PAR WFL	PLOTTED	Unverified · Output excluded
F089	ETC / Source Four 26	PLOTTED	Unverified · Output excluded
F090	ETC / Source Four 36	PLOTTED	Unverified · Output excluded
F091	ETC / Source Four 19	PLOTTED	Unverified · Output excluded
F092	Unverified source fixture / ETC SourceFour PAR WFL	PLOTTED	Unverified · Output excluded
F093	Unverified source fixture / ETC SourceFour PAR WFL	PLOTTED	Unverified · Output excluded
F094	ETC / Source Four 19	PLOTTED	Unverified · Output excluded
F095	Unverified source fixture / ETC SourceFour PAR WFL	PLOTTED	Unverified · Output excluded
F096	Unverified source fixture / ETC SourceFour	PLOTTED	Unverified · Output excluded
F097	ETC / Source Four 36	PLOTTED	Unverified · Output excluded
F098	Unverified source fixture / ETC SourceFour	PLOTTED	Unverified · Output excluded
F099	ETC / Source Four 26	PLOTTED	Unverified · Output excluded
F100	ETC / Source Four 36	PLOTTED	Unverified · Output excluded

Planning reference only. Confirm installed modes and patch with the venue.

FIXTURE SCHEDULE · CONTINUED

Fixture	Manufacturer / model	Position / mount	Mode / output
VISUAL PLANNING · DMX PATCH WITHHELD			
F101	ETC / Source Four 36	PLOTTED	Unverified · Output excluded
F102	ETC / Source Four 26	PLOTTED	Unverified · Output excluded
F103	Unverified source fixture / ETC SourceFour PAR WFL	PLOTTED	Unverified · Output excluded
F104	Unverified source fixture / ETC SourceFour PAR WFL	PLOTTED	Unverified · Output excluded
F105	ETC / Source Four 26	PLOTTED	Unverified · Output excluded
F106	Unverified source fixture / ETC SourceFour	PLOTTED	Unverified · Output excluded
F107	Unverified source fixture / ETC SourceFour PAR WFL	PLOTTED	Unverified · Output excluded
F108	Unverified source fixture / ETC SourceFour PAR WFL	PLOTTED	Unverified · Output excluded
F109	Unverified source fixture / ETC SourceFour PAR WFL	PLOTTED	Unverified · Output excluded
F110	ETC / Source Four 36	PLOTTED	Unverified · Output excluded
F111	Unverified source fixture / ETC SourceFour PAR WFL	PLOTTED	Unverified · Output excluded
F112	ETC / Source Four 36	PLOTTED	Unverified · Output excluded
F113	ETC / Source Four 19	PLOTTED	Unverified · Output excluded
F114	ETC / Source Four 36	PLOTTED	Unverified · Output excluded
F115	ETC / Source Four 19	PLOTTED	Unverified · Output excluded
F116	Unverified source fixture / ETC SourceFour PAR WFL	PLOTTED	Unverified · Output excluded
F117	ETC / Source Four 26	PLOTTED	Unverified · Output excluded
F118	ETC / Source Four 26	PLOTTED	Unverified · Output excluded
F119	Unverified source fixture / Altman Econo Sky Cyc	PLOTTED	Unverified · Output excluded
F120	Unverified source fixture / Altman Econo Sky Cyc	PLOTTED	Unverified · Output excluded

Planning reference only. Confirm installed modes and patch with the venue.

Fixture	Manufacturer / model	Position / mount	Mode / output
VISUAL PLANNING · DMX PATCH WITHHELD			
F121	Unverified source fixture / Altman Econo Sky Cyc	PLOTTED	Unverified · Output excluded
F122	Unverified source fixture / Altman Econo Sky Cyc	PLOTTED	Unverified · Output excluded
F123	Unverified source fixture / Altman Econo Sky Cyc	PLOTTED	Unverified · Output excluded
F124	Unverified source fixture / Altman Econo Sky Cyc	PLOTTED	Unverified · Output excluded

Planning reference only. Confirm installed modes and patch with the venue.

HitLight

VALIDATION APPENDIX

WARNING · PATCH_WITHHELD

DMX patch facts are withheld pending source verification. This planning document cannot be used for hardware output.

Objects: — · Remediation: review the source facts and regenerate.

ERROR · STAGE_DIMENSIONS_UNCONFIRMED

Confirm the stage dimensions before producing a final technical document.

Objects: Main room · Remediation: review the source facts and regenerate.

WARNING · MODE_UNVERIFIED

DMX modes are unverified; output remains excluded.

Objects: F001–F124 · Remediation: review the source facts and regenerate.

WARNING · FIXTURE_DISABLED

Fixtures are disabled for this visual planning reconstruction.

Objects: F001–F124 · Remediation: review the source facts and regenerate.

WARNING · TITLE_METADATA_INCOMPLETE

Some professional title-block metadata is missing; the document will show an em dash.

Objects: 25fb3770ddd81990416c066b · Remediation: review the source facts and regenerate.

HitLight

VENUE & DRAWING SOURCES

Samuel Johnson Jr. Performing Arts Center

Main room · House rig

1501 Magnolia Avenue, San Bruno, CA, US

https://www.smuhsd.theater/capuchino-performing-arts-center

Sources checked 2026-11-03

Generated by HitLight from the reviewed partial Samuel Johnson Jr. Performing Arts Center reconstruction. Venue sources are cited as facts; their original artwork remains private.

Symbols: HitLight-owned category artwork. No manufacturer model geometry or original source pages included.

Fixture positions follow the venue’s published lighting plot; the currently installed rig is not verified.

Fixture heights are approximate; trim heights may differ from the drawing.

124 individually drawn stage-rig housings from the September2015 plot. Inventory and plotted profile/PAR totals conflict; present installation is unverified.

118 positions use proper catalogue bodies or labelled donors. Six three-lamp Altman Econo Sky Cyc housings remain neutral; three profile optics are unresolved.

The separate18-house-light row is outside this stage rig. Cell and circuit marks do not create extra fixtures.

BalconyPipe uses the printed75ft distance from Main and16ft height. Other heights, box-boom registration, focus, room frame and labelled clearance tiers are estimates. All fixtures are excluded from output.

Exact available catalogue display bodies are restored through verified immutable references. Fixture identities, installed modes, patch and output verification are unchanged; original source qualifications remain authoritative.

124 source-based fixture records currently display 118 public catalogue housings and 6 visual fallbacks. Original source identities, modes, patch and output exclusions are unchanged.

Existing Source Four PAR / Colortran Fresnel profile references now display newly authored approximate public housings. Existing source identities and any other-maker mechanical substitutes remain labelled; installed optics, modes and patch are not verified.

Approximate planning view; not official venue paperwork or output-ready. Original HitLight symbols only; no source pages, OEM meshes, photos or logos. Original files remain private; modes and patch unverified.

Fixture plot original; visually inspected page(s) 1. Freshness and reuse rights unconfirmed.:
https://www.smuhsd.theater/s/Cap-Plot-9-11-15.pdf · checked 2026-11-03

Published capacity 938 for Main theatre.:
https://www.smuhsd.theater/capuchino-performing-arts-center · checked 2026-11-03

Public venue page:
https://www.hitlight.app/venues/united-states/samuel-johnson-jr-performing-arts-center-25fb3770

HitLight