
UPSTAGE ↑

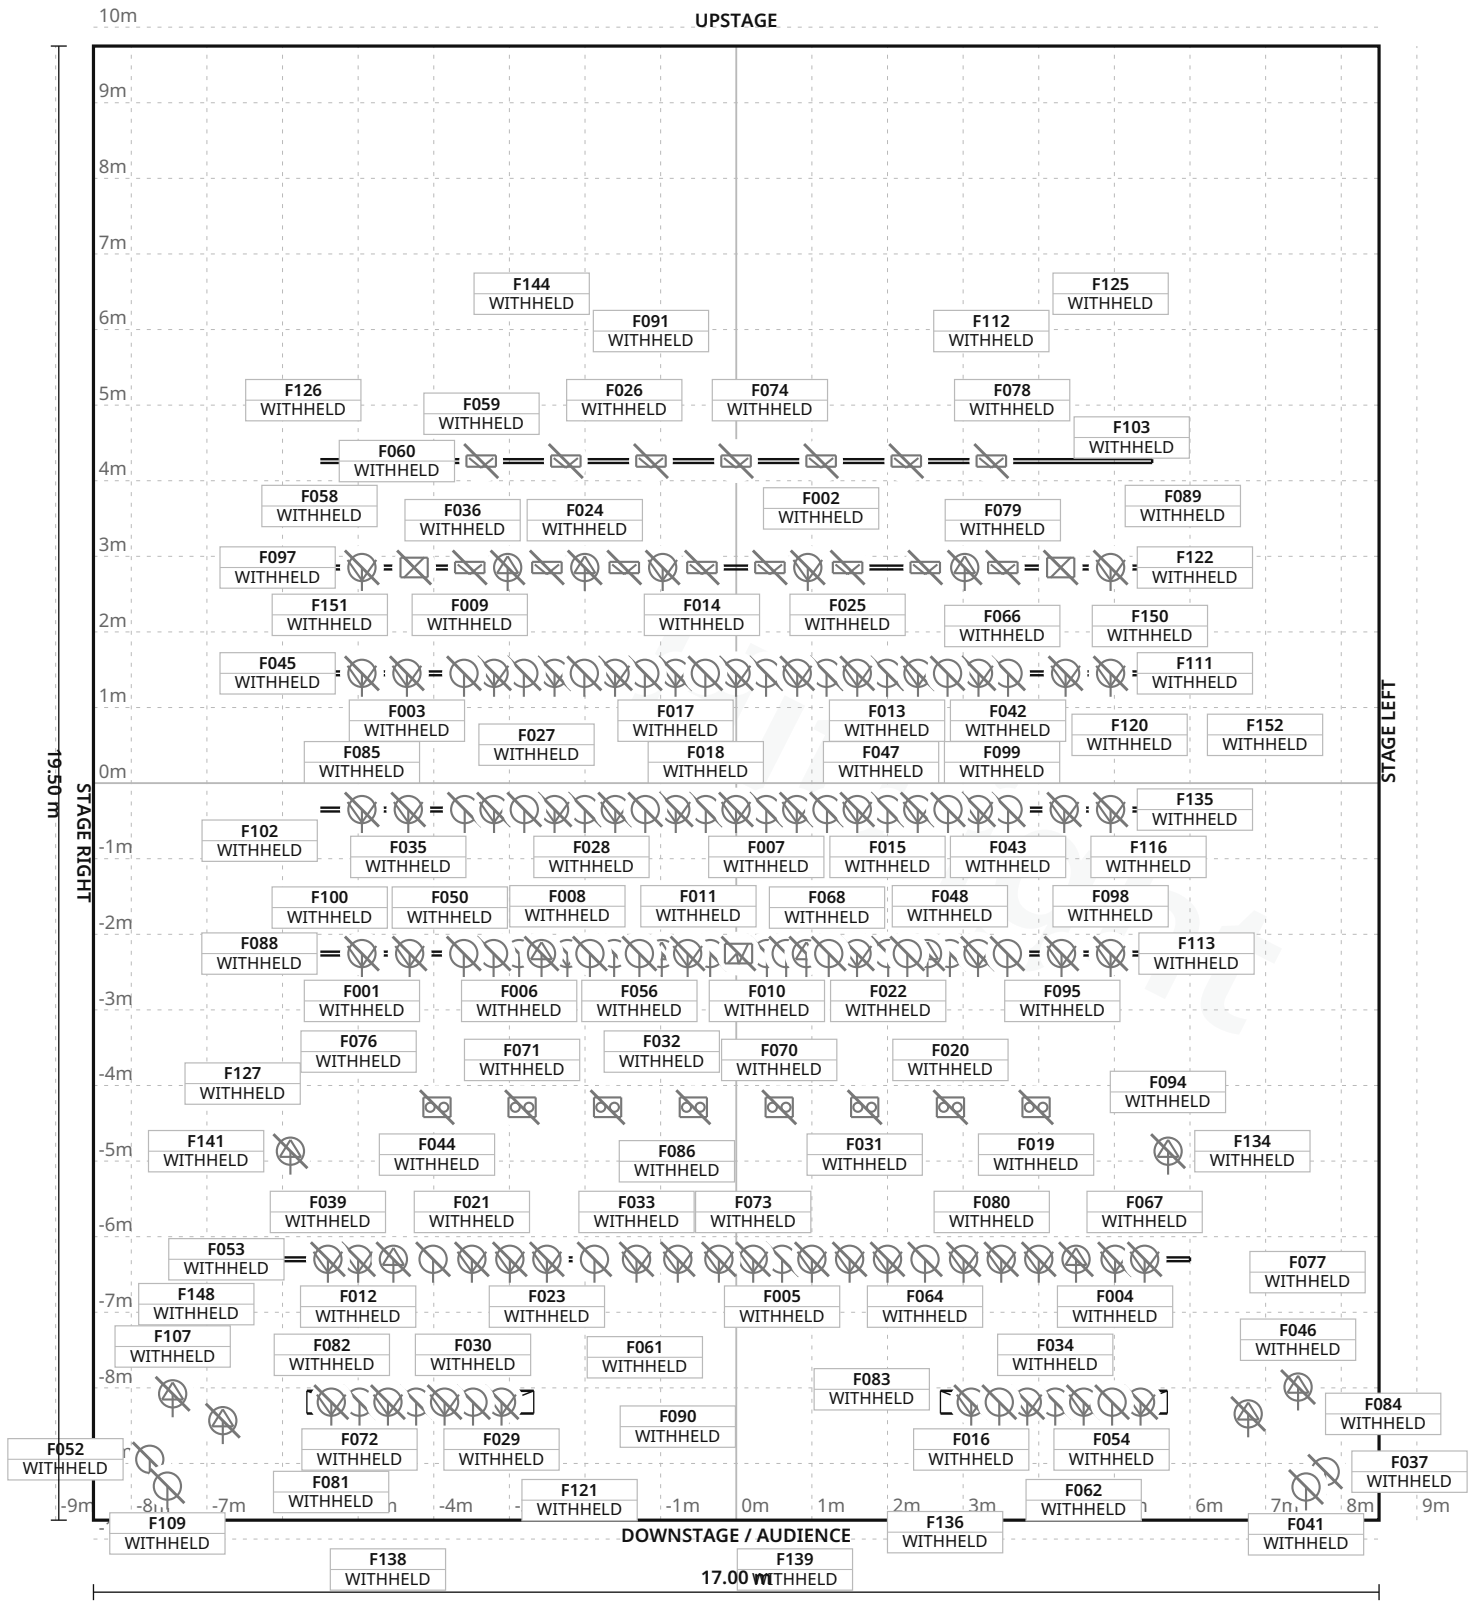

FIXTURE LEGEND

- **Source Four 36** — Profile Spot · 4×
- **Source Four** PARNel — Spot Light · 19×
- **Fine 420L Perf** — Profile Spot · 4×
- **LumiPix16H** — Blinder · 8×
- **2kW Effect** Projector — Other · 2×
- **Altman LED** Spectra CYC 200 — Cyc Light · 15×
- **ETC Desire D40** Vivid 45deg — PAR Light · 30×
- **ETC Source4** 15-30 deg Profile spot — Spot Light · 22×
- **ETC Source4** 25-50 deg Profile spot — Profile Spot · 7×
- **ETC Source4 LED** Lustr+ — PAR Light · 14×
- **ETC Source4 LED** Lustr+ Series 2 — PAR Light · 4×
- **ETC Source4** profile — Spot Light · 22×
- **Martin Atomic** 3000 — Strobe · 1×

Stage 17.00 m W × 19.50 m D · Grid 1 m

41 fixture labels omitted in this view due to crowding · see DMX patch

Yau Ma Tei Theatre · Theatre

LIGHT PLOT · PLAN · Theatre

HitLight · Yau Ma Tei Theatre

6 Waterloo Road, Yau Ma Tei, Kowloon, Hong Kong, Yau Ma Tei, Hong Kong SAR China

DWG HL · SCALE 1:100 · metric · PRINT AT 100%

Drawn HitLight

Generated from the saved show

SOURCE bd147837c7b3

SYMBOL LEGEND

13 TYPES · 152 FIXTURES · COLOUR BY TYPE



ETC Source Four 36

Profile Spot · Unverified · TBC ch · category symbol

4 physical · 4 plotted

4 disabled · 0 unplaced



ETC Source Four PARNel

Spot Light · Unverified · TBC ch · category symbol

19 physical · 19 plotted

19 disabled · 0 unplaced



Fine Art Fine 420L Perf

Profile Spot · Unverified · TBC ch · category symbol

4 physical · 4 plotted

4 disabled · 0 unplaced



Prolights LumiPix16H

Blinder · Unverified · TBC ch · category symbol

8 physical · 8 plotted

8 disabled · 0 unplaced



Unverified source fixture 2kW Effect Projector

Other · Unverified · TBC ch · category symbol

2 physical · 2 plotted

2 disabled · 0 unplaced



Unverified source fixture Altman LED Spectra CYC 200

Cyc Light · Unverified · TBC ch · category symbol

15 physical · 15 plotted

15 disabled · 0 unplaced



Unverified source fixture ETC Desire D40 Vivid 45deg

PAR Light · Unverified · TBC ch · category symbol

30 physical · 30 plotted

30 disabled · 0 unplaced



Unverified source fixture ETC Source4 15-30 deg Profile spot

Spot Light · Unverified · TBC ch · category symbol

22 physical · 22 plotted

22 disabled · 0 unplaced

Yau Ma Tei Theatre · Theatre

SYMBOL LEGEND · Theatre

HitLight · Yau Ma Tei Theatre

6 Waterloo Road, Yau Ma Tei, Kowloon, Hong Kong, Yau Ma Tei, Hong Kong SAR China

DWG HL · METRIC

Drawn HitLight

Generated from the saved show

SOURCE bd147837c7b3

SYMBOL LEGEND · CONTINUED

13 TYPES · 152 FIXTURES · COLOUR BY TYPE



Unverified source fixture ETC Source4 25-50 deg Profile spot

Profile Spot · Unverified · TBC ch · category symbol

7 physical · 7 plotted

7 disabled · 0 unplaced



Unverified source fixture ETC Source4 LED Lustr+

PAR Light · Unverified · TBC ch · category symbol

14 physical · 14 plotted

14 disabled · 0 unplaced



Unverified source fixture ETC Source4 LED Lustr+ Series 2

PAR Light · Unverified · TBC ch · category symbol

4 physical · 4 plotted

4 disabled · 0 unplaced



Unverified source fixture ETC Source4 profile

Spot Light · Unverified · TBC ch · category symbol

22 physical · 22 plotted

22 disabled · 0 unplaced



Unverified source fixture Martin Atomic 3000

Strobe · Unverified · TBC ch · category symbol

1 physical · 1 plotted

1 disabled · 0 unplaced

Yau Ma Tei Theatre · Theatre

SYMBOL LEGEND · Theatre

HitLight · Yau Ma Tei Theatre

6 Waterloo Road, Yau Ma Tei, Kowloon, Hong Kong, Yau Ma Tei, Hong Kong SAR China

DWG HL · METRIC

Drawn HitLight

Generated from the saved show

SOURCE bd147837c7b3

GENERAL NOTES

1. Source-based lighting plan. Confirm the current rig with the venue.
2. PARTIAL: included fixtures are not a full physical-unit census.
3. DMX PATCH WITHHELD: provisional or unchecked addresses are not published.
4. Approximate planning view; not official venue paperwork or output-ready. Original HitLight symbols only; no source pages, OEM meshes, photos or logos. Original files remain private; modes and patch unverified.

HitLight

STAGE ELEMENTS

NAME	TYPE	POSITION	TRIM / SIZE
LX Bridge	pipe	X 0.00 m · Z 6.30 m	6.00 m · 12.00 m W × 0.05 m D
LX Truss SL (house right)	trussStraight	X 4.20 m · Z 8.19 m	6.00 m · 3.00 m W × 0.30 m D
LX Truss SR (house left)	trussStraight	X -4.18 m · Z 8.19 m	6.00 m · 3.00 m W × 0.30 m D
Elec.1 (bar 4)	pipe	X 0.00 m · Z 2.25 m	7.10 m · 11.00 m W × 0.05 m D
Bar 24 (cyc floods)	pipe	X 0.00 m · Z -4.26 m	7.10 m · 11.00 m W × 0.05 m D
Elec.2 (bar 8)	pipe	X 0.00 m · Z 0.35 m	7.10 m · 11.00 m W × 0.05 m D
Elec.3 (bar 13)	pipe	X 0.00 m · Z -1.45 m	7.10 m · 11.00 m W × 0.05 m D
Elec.4 (bar 19)	pipe	X 0.00 m · Z -2.85 m	7.10 m · 11.00 m W × 0.05 m D

Yau Ma Tei Theatre · Theatre

STAGE ELEMENTS · Theatre

HitLight · Yau Ma Tei Theatre

6 Waterloo Road, Yau Ma Tei, Kowloon, Hong Kong, Yau Ma Tei, Hong Kong SAR China

DWG HL · METRIC

Drawn HitLight

Generated from the saved show

SOURCE bd147837c7b3

FIXTURE SCHEDULE

Fixture	Manufacturer / model	Position / mount	Mode / output
VISUAL PLANNING · DMX PATCH WITHHELD			
F001	Unverified source fixture / ETC Source4 profile	Elec.1 (bar 4)	Unverified · Output excluded
F002	Unverified source fixture / Altman LED Spectra CYC 200	Bar 24 (cyc floods)	Unverified · Output excluded
F003	Unverified source fixture / ETC Source4 profile	Elec.3 (bar 13)	Unverified · Output excluded
F004	ETC / Source Four PARNel	LX Bridge	Unverified · Output excluded
F005	Unverified source fixture / ETC Source4 LED Lustr+	LX Bridge	Unverified · Output excluded
F006	Unverified source fixture / ETC Desire D40 Vivid 45deg	Elec.1 (bar 4)	Unverified · Output excluded
F007	Unverified source fixture / ETC Desire D40 Vivid 45deg	Elec.2 (bar 8)	Unverified · Output excluded
F008	Unverified source fixture / ETC Source4 15-30 deg Profile spot	Elec.1 (bar 4)	Unverified · Output excluded
F009	Unverified source fixture / Altman LED Spectra CYC 200	Elec.4 (bar 19)	Unverified · Output excluded
F010	Unverified source fixture / ETC Desire D40 Vivid 45deg	Elec.1 (bar 4)	Unverified · Output excluded
F011	Unverified source fixture / ETC Source4 LED Lustr+	Elec.1 (bar 4)	Unverified · Output excluded
F012	ETC / Source Four PARNel	LX Bridge	Unverified · Output excluded
F013	Unverified source fixture / ETC Desire D40 Vivid 45deg	Elec.3 (bar 13)	Unverified · Output excluded
F014	Unverified source fixture / Altman LED Spectra CYC 200	Elec.4 (bar 19)	Unverified · Output excluded
F015	Unverified source fixture / ETC Desire D40 Vivid 45deg	Elec.2 (bar 8)	Unverified · Output excluded
F016	Unverified source fixture / ETC Source4 profile	LX Truss SL (house right)	Unverified · Output excluded
F017	ETC / Source Four PARNel	Elec.3 (bar 13)	Unverified · Output excluded
F018	Unverified source fixture / ETC Desire D40 Vivid 45deg	Elec.2 (bar 8)	Unverified · Output excluded
F019	Prolights / LumiPix16H	PLOTTED	Unverified · Output excluded
F020	Prolights / LumiPix16H	PLOTTED	Unverified · Output excluded

Planning reference only. Confirm installed modes and patch with the venue.

Yau Ma Tei Theatre · Theatre

FIXTURE SCHEDULE · Theatre

HitLight · Yau Ma Tei Theatre

6 Waterloo Road, Yau Ma Tei, Kowloon, Hong Kong, Yau Ma Tei, Hong Kong SAR China

DWG HL · METRIC

Drawn HitLight

Generated from the saved show

SOURCE bd147837c7b3

FIXTURE SCHEDULE · CONTINUED

Fixture	Manufacturer / model	Position / mount	Mode / output
VISUAL PLANNING · DMX PATCH WITHHELD			
F021	Unverified source fixture / ETC Source4 15-30 deg Profile spot	LX Bridge	Unverified · Output excluded
F022	Unverified source fixture / ETC Desire D40 Vivid 45deg	Elec.1 (bar 4)	Unverified · Output excluded
F023	Unverified source fixture / ETC Source4 15-30 deg Profile spot	LX Bridge	Unverified · Output excluded
F024	Unverified source fixture / ETC Source4 25-50 deg Profile spot	Elec.4 (bar 19)	Unverified · Output excluded
F025	Unverified source fixture / Altman LED Spectra CYC 200	Elec.4 (bar 19)	Unverified · Output excluded
F026	Unverified source fixture / Altman LED Spectra CYC 200	Elec.4 (bar 19)	Unverified · Output excluded
F027	Unverified source fixture / ETC Desire D40 Vivid 45deg	Elec.3 (bar 13)	Unverified · Output excluded
F028	Unverified source fixture / ETC Source4 15-30 deg Profile spot	Elec.2 (bar 8)	Unverified · Output excluded
F029	Unverified source fixture / ETC Source4 profile	LX Truss SR (house left)	Unverified · Output excluded
F030	Unverified source fixture / ETC Source4 LED Lustr+	LX Truss SR (house left)	Unverified · Output excluded
F031	Prolights / LumiPix16H	PLOTTED	Unverified · Output excluded
F032	Unverified source fixture / ETC Source4 25-50 deg Profile spot	Elec.1 (bar 4)	Unverified · Output excluded
F033	Unverified source fixture / ETC Source4 15-30 deg Profile spot	LX Bridge	Unverified · Output excluded
F034	Unverified source fixture / ETC Source4 LED Lustr+	LX Truss SL (house right)	Unverified · Output excluded
F035	Unverified source fixture / ETC Source4 profile	Elec.2 (bar 8)	Unverified · Output excluded
F036	Unverified source fixture / Altman LED Spectra CYC 200	Elec.4 (bar 19)	Unverified · Output excluded
F037	Unverified source fixture / ETC Source4 LED Lustr+ Series 2	PLOTTED	Unverified · Output excluded
F038	ETC / Source Four PARNel	Elec.3 (bar 13)	Unverified · Output excluded
F039	Unverified source fixture / ETC Source4 15-30 deg Profile spot	LX Bridge	Unverified · Output excluded
F040	Unverified source fixture / ETC Desire D40 Vivid 45deg	Elec.3 (bar 13)	Unverified · Output excluded

Planning reference only. Confirm installed modes and patch with the venue.

FIXTURE SCHEDULE · CONTINUED

Fixture	Manufacturer / model	Position / mount	Mode / output
VISUAL PLANNING · DMX PATCH WITHHELD			
F041	Unverified source fixture / ETC Source4 LED Lustr+ Series 2	PLOTTED	Unverified · Output excluded
F042	Unverified source fixture / ETC Desire D40 Vivid 45deg	Elec.3 (bar 13)	Unverified · Output excluded
F043	Unverified source fixture / ETC Desire D40 Vivid 45deg	Elec.2 (bar 8)	Unverified · Output excluded
F044	Prolights / LumiPix16H	PLOTTED	Unverified · Output excluded
F045	Unverified source fixture / ETC Source4 profile	Elec.3 (bar 13)	Unverified · Output excluded
F046	Fine Art / Fine 420L Perf	PLOTTED	Unverified · Output excluded
F047	Unverified source fixture / ETC Source4 15-30 deg Profile spot	Elec.2 (bar 8)	Unverified · Output excluded
F048	Unverified source fixture / ETC Desire D40 Vivid 45deg	Elec.1 (bar 4)	Unverified · Output excluded
F049	ETC / Source Four PARNel	Elec.3 (bar 13)	Unverified · Output excluded
F050	Unverified source fixture / ETC Desire D40 Vivid 45deg	Elec.2 (bar 8)	Unverified · Output excluded
F051	ETC / Source Four PARNel	Elec.3 (bar 13)	Unverified · Output excluded
F052	Unverified source fixture / ETC Source4 LED Lustr+ Series 2	PLOTTED	Unverified · Output excluded
F053	ETC / Source Four 36	LX Bridge	Unverified · Output excluded
F054	Unverified source fixture / ETC Source4 profile	LX Truss SL (house right)	Unverified · Output excluded
F055	Unverified source fixture / ETC Desire D40 Vivid 45deg	Elec.3 (bar 13)	Unverified · Output excluded
F056	Unverified source fixture / ETC Desire D40 Vivid 45deg	Elec.1 (bar 4)	Unverified · Output excluded
F057	Unverified source fixture / ETC Desire D40 Vivid 45deg	Elec.1 (bar 4)	Unverified · Output excluded
F058	Unverified source fixture / ETC Desire D40 Vivid 45deg	Elec.3 (bar 13)	Unverified · Output excluded
F059	Unverified source fixture / Altman LED Spectra CYC 200	Bar 24 (cyc floods)	Unverified · Output excluded
F060	Unverified source fixture / Altman LED Spectra CYC 200	Bar 24 (cyc floods)	Unverified · Output excluded

Planning reference only. Confirm installed modes and patch with the venue.

FIXTURE SCHEDULE · CONTINUED

Fixture	Manufacturer / model	Position / mount	Mode / output
VISUAL PLANNING · DMX PATCH WITHHELD			
F061	ETC / Source Four PARNel	LX Bridge	Unverified · Output excluded
F062	Unverified source fixture / ETC Source4 profile	LX Truss SL (house right)	Unverified · Output excluded
F063	Unverified source fixture / ETC Source4 15-30 deg Profile spot	Elec.2 (bar 8)	Unverified · Output excluded
F064	Unverified source fixture / ETC Source4 LED Lustr+	LX Bridge	Unverified · Output excluded
F065	ETC / Source Four PARNel	Elec.3 (bar 13)	Unverified · Output excluded
F066	ETC / Source Four PARNel	Elec.3 (bar 13)	Unverified · Output excluded
F067	Unverified source fixture / ETC Source4 15-30 deg Profile spot	LX Bridge	Unverified · Output excluded
F068	Unverified source fixture / ETC Desire D40 Vivid 45deg	Elec.2 (bar 8)	Unverified · Output excluded
F069	Unverified source fixture / ETC Source4 15-30 deg Profile spot	Elec.2 (bar 8)	Unverified · Output excluded
F070	Prolights / LumiPix16H	PLOTTED	Unverified · Output excluded
F071	Prolights / LumiPix16H	PLOTTED	Unverified · Output excluded
F072	Unverified source fixture / ETC Source4 LED Lustr+	LX Truss SR (house left)	Unverified · Output excluded
F073	Unverified source fixture / ETC Source4 15-30 deg Profile spot	LX Bridge	Unverified · Output excluded
F074	Unverified source fixture / Altman LED Spectra CYC 200	Elec.4 (bar 19)	Unverified · Output excluded
F075	Unverified source fixture / ETC Desire D40 Vivid 45deg	Elec.3 (bar 13)	Unverified · Output excluded
F076	Unverified source fixture / ETC Source4 LED Lustr+	Elec.1 (bar 4)	Unverified · Output excluded
F077	Unverified source fixture / ETC Source4 profile	LX Truss SL (house right)	Unverified · Output excluded
F078	ETC / Source Four PARNel	Elec.4 (bar 19)	Unverified · Output excluded
F079	Unverified source fixture / Altman LED Spectra CYC 200	Elec.4 (bar 19)	Unverified · Output excluded
F080	ETC / Source Four 36	LX Bridge	Unverified · Output excluded

Planning reference only. Confirm installed modes and patch with the venue.

Yau Ma Tei Theatre · Theatre

FIXTURE SCHEDULE · Theatre

HitLight · Yau Ma Tei Theatre

6 Waterloo Road, Yau Ma Tei, Kowloon, Hong Kong, Yau Ma Tei, Hong Kong SAR China

DWG HL · METRIC

Drawn HitLight

Generated from the saved show

SOURCE bd147837c7b3

FIXTURE SCHEDULE · CONTINUED

Fixture	Manufacturer / model	Position / mount	Mode / output
VISUAL PLANNING · DMX PATCH WITHHELD			
F081	Fine Art / Fine 420L Perf	PLOTTED	Unverified · Output excluded
F082	Unverified source fixture / ETC Source4 LED Lustr+	LX Truss SR (house left)	Unverified · Output excluded
F083	Unverified source fixture / ETC Source4 15-30 deg Profile spot	LX Bridge	Unverified · Output excluded
F084	Fine Art / Fine 420L Perf	PLOTTED	Unverified · Output excluded
F085	Unverified source fixture / ETC Source4 profile	Elec.2 (bar 8)	Unverified · Output excluded
F086	Unverified source fixture / ETC Source4 15-30 deg Profile spot	LX Bridge	Unverified · Output excluded
F087	Unverified source fixture / ETC Source4 15-30 deg Profile spot	Elec.2 (bar 8)	Unverified · Output excluded
F088	Unverified source fixture / ETC Desire D40 Vivid 45deg	Elec.1 (bar 4)	Unverified · Output excluded
F089	ETC / Source Four PARNel	Elec.3 (bar 13)	Unverified · Output excluded
F090	ETC / Source Four PARNel	LX Bridge	Unverified · Output excluded
F091	Unverified source fixture / Altman LED Spectra CYC 200	Bar 24 (cyc floods)	Unverified · Output excluded
F092	Unverified source fixture / ETC Source4 LED Lustr+	Elec.1 (bar 4)	Unverified · Output excluded
F093	Unverified source fixture / ETC Source4 25-50 deg Profile spot	Elec.1 (bar 4)	Unverified · Output excluded
F094	Unverified source fixture / ETC Source4 15-30 deg Profile spot	LX Bridge	Unverified · Output excluded
F095	Unverified source fixture / ETC Source4 15-30 deg Profile spot	Elec.1 (bar 4)	Unverified · Output excluded
F096	Unverified source fixture / ETC Source4 25-50 deg Profile spot	Elec.1 (bar 4)	Unverified · Output excluded
F097	Unverified source fixture / ETC Source4 profile	Elec.4 (bar 19)	Unverified · Output excluded
F098	Unverified source fixture / ETC Source4 profile	Elec.1 (bar 4)	Unverified · Output excluded
F099	Unverified source fixture / ETC Source4 15-30 deg Profile spot	Elec.2 (bar 8)	Unverified · Output excluded
F100	Unverified source fixture / ETC Desire D40 Vivid 45deg	Elec.2 (bar 8)	Unverified · Output excluded

Planning reference only. Confirm installed modes and patch with the venue.

FIXTURE SCHEDULE · CONTINUED

Fixture	Manufacturer / model	Position / mount	Mode / output
VISUAL PLANNING · DMX PATCH WITHHELD			
F101	Prolights / LumiPix16H	PLOTTED	Unverified · Output excluded
F102	Unverified source fixture / ETC Desire D40 Vivid 45deg	Elec.3 (bar 13)	Unverified · Output excluded
F103	Unverified source fixture / ETC Source4 25-50 deg Profile spot	Elec.4 (bar 19)	Unverified · Output excluded
F104	Unverified source fixture / ETC Source4 LED Lustr+	LX Bridge	Unverified · Output excluded
F105	Unverified source fixture / ETC Source4 25-50 deg Profile spot	Elec.1 (bar 4)	Unverified · Output excluded
F106	Unverified source fixture / ETC Source4 15-30 deg Profile spot	Elec.1 (bar 4)	Unverified · Output excluded
F107	Fine Art / Fine 420L Perf	PLOTTED	Unverified · Output excluded
F108	Unverified source fixture / Martin Atomic 3000	Elec.1 (bar 4)	Unverified · Output excluded
F109	Unverified source fixture / ETC Source4 LED Lustr+ Series 2	PLOTTED	Unverified · Output excluded
F110	ETC / Source Four PARNel	Elec.2 (bar 8)	Unverified · Output excluded
F111	Unverified source fixture / ETC Source4 profile	Elec.3 (bar 13)	Unverified · Output excluded
F112	Unverified source fixture / Altman LED Spectra CYC 200	Bar 24 (cyc floods)	Unverified · Output excluded
F113	Unverified source fixture / ETC Source4 profile	Elec.1 (bar 4)	Unverified · Output excluded
F114	Prolights / LumiPix16H	PLOTTED	Unverified · Output excluded
F115	Unverified source fixture / ETC Source4 15-30 deg Profile spot	LX Bridge	Unverified · Output excluded
F116	Unverified source fixture / ETC Source4 profile	Elec.2 (bar 8)	Unverified · Output excluded
F117	Unverified source fixture / ETC Desire D40 Vivid 45deg	Elec.3 (bar 13)	Unverified · Output excluded
F118	ETC / Source Four PARNel	LX Bridge	Unverified · Output excluded
F119	Unverified source fixture / ETC Desire D40 Vivid 45deg	Elec.2 (bar 8)	Unverified · Output excluded
F120	Unverified source fixture / Altman LED Spectra CYC 200	Elec.4 (bar 19)	Unverified · Output excluded

Planning reference only. Confirm installed modes and patch with the venue.

FIXTURE SCHEDULE · CONTINUED

Fixture	Manufacturer / model	Position / mount	Mode / output
VISUAL PLANNING · DMX PATCH WITHHELD			
F121	Unverified source fixture / ETC Source4 profile	LX Truss SR (house left)	Unverified · Output excluded
F122	Unverified source fixture / ETC Source4 profile	Elec.4 (bar 19)	Unverified · Output excluded
F123	Unverified source fixture / ETC Source4 15-30 deg Profile spot	Elec.2 (bar 8)	Unverified · Output excluded
F124	Unverified source fixture / ETC Source4 15-30 deg Profile spot	LX Bridge	Unverified · Output excluded
F125	Unverified source fixture / Altman LED Spectra CYC 200	Bar 24 (cyc floods)	Unverified · Output excluded
F126	Unverified source fixture / ETC Source4 25-50 deg Profile spot	Elec.4 (bar 19)	Unverified · Output excluded
F127	Unverified source fixture / ETC Source4 profile	Elec.1 (bar 4)	Unverified · Output excluded
F128	Unverified source fixture / ETC Desire D40 Vivid 45deg	Elec.1 (bar 4)	Unverified · Output excluded
F129	Unverified source fixture / ETC Desire D40 Vivid 45deg	Elec.1 (bar 4)	Unverified · Output excluded
F130	Unverified source fixture / ETC Desire D40 Vivid 45deg	Elec.3 (bar 13)	Unverified · Output excluded
F131	ETC / Source Four PARNel	Elec.2 (bar 8)	Unverified · Output excluded
F132	Unverified source fixture / ETC Source4 LED Lustr+	LX Bridge	Unverified · Output excluded
F133	Unverified source fixture / ETC Desire D40 Vivid 45deg	Elec.2 (bar 8)	Unverified · Output excluded
F134	ETC / Source Four 36	PLOTTED	Unverified · Output excluded
F135	Unverified source fixture / ETC Source4 profile	Elec.2 (bar 8)	Unverified · Output excluded
F136	Unverified source fixture / ETC Source4 LED Lustr+	LX Truss SL (house right)	Unverified · Output excluded
F137	Unverified source fixture / ETC Desire D40 Vivid 45deg	Elec.1 (bar 4)	Unverified · Output excluded
F138	Unverified source fixture / ETC Source4 profile	LX Truss SR (house left)	Unverified · Output excluded
F139	Unverified source fixture / ETC Source4 LED Lustr+	LX Truss SL (house right)	Unverified · Output excluded
F140	Unverified source fixture / ETC Source4 LED Lustr+	Elec.1 (bar 4)	Unverified · Output excluded

Planning reference only. Confirm installed modes and patch with the venue.

Fixture	Manufacturer / model	Position / mount	Mode / output
VISUAL PLANNING · DMX PATCH WITHHELD			
F141	ETC / Source Four 36	PLOTTED	Unverified · Output excluded
F142	Unverified source fixture / ETC Desire D40 Vivid 45deg	Elec.2 (bar 8)	Unverified · Output excluded
F143	ETC / Source Four PARNel	Elec.3 (bar 13)	Unverified · Output excluded
F144	Unverified source fixture / Altman LED Spectra CYC 200	Bar 24 (cyc floods)	Unverified · Output excluded
F145	Unverified source fixture / ETC Source4 15-30 deg Profile spot	Elec.1 (bar 4)	Unverified · Output excluded
F146	ETC / Source Four PARNel	Elec.3 (bar 13)	Unverified · Output excluded
F147	ETC / Source Four PARNel	LX Bridge	Unverified · Output excluded
F148	Unverified source fixture / ETC Source4 profile	LX Truss SR (house left)	Unverified · Output excluded
F149	ETC / Source Four PARNel	Elec.4 (bar 19)	Unverified · Output excluded
F150	Unverified source fixture / ETC Source4 profile	Elec.3 (bar 13)	Unverified · Output excluded
F151	Unverified source fixture / 2kW Effect Projector	Elec.4 (bar 19)	Unverified · Output excluded
F152	Unverified source fixture / 2kW Effect Projector	Elec.4 (bar 19)	Unverified · Output excluded

Planning reference only. Confirm installed modes and patch with the venue.

VALIDATION APPENDIX

WARNING · PATCH_WITHHELD

DMX patch facts are withheld pending source verification. This planning document cannot be used for hardware output.

Objects: — · Remediation: review the source facts and regenerate.

WARNING · MODE_UNVERIFIED

DMX modes are unverified; output remains excluded.

Objects: F001–F152 · Remediation: review the source facts and regenerate.

WARNING · FIXTURE_DISABLED

Fixtures are disabled for this visual planning reconstruction.

Objects: F001–F152 · Remediation: review the source facts and regenerate.

WARNING · TITLE_METADATA_INCOMPLETE

Some professional title-block metadata is missing; the document will show an em dash.

Objects: 26bbc0a842a952860f472411 · Remediation: review the source facts and regenerate.

HitLight

VENUE & DRAWING SOURCES

Yau Ma Tei Theatre

Theatre · House rig / standard

6 Waterloo Road, Yau Ma Tei, Kowloon, Hong Kong, Yau Ma Tei, Yau Tsim Mong District, Kowloon, HK

https://www.lcsd.gov.hk/en/ymtt/

Sources checked 2026-10-22

Generated by HitLight from the reviewed partial Yau Ma Tei Theatre reconstruction. Venue sources are cited as facts; their original artwork remains private.

Symbols: HitLight-owned category artwork. No manufacturer model geometry or original source pages included.

Partial source-based planning reconstruction; the current installation and complete fixture census are unverified.

Source-matched catalogue bodies are shown where available. Unresolved source identities remain labelled visual markers. Installed modes and DMX patch require verification; visual-only fixtures remain excluded from output.

117 of 152 source-labelled fixture records retain unconfirmed exact installed identities or modes; original printed names and display substitutions remain qualified.

152 records display 146 approximate public catalogue housings or labelled donors and 6 visual fallbacks. 15 Spectra Cyc 200 bodies now have verified original-work public permission; geometry and native profiles are unchanged. Hardware revision, optics and accessories remain approximate. Existing source/donor identities, geometry, mode/patch and output exclusions remain qualified.

Approximate planning view; not official venue paperwork or output-ready. Original HitLight symbols only; no source pages, OEM meshes, photos or logos. Original files remain private; modes and patch unverified.

Official venue / technical information page (lists the venue rooms and links the technical documents): https://www2.lcsd.gov.hk/en/tech/lcsd_patss_kln.html · checked 2026-10-22

Colour filter schedule (stock gel list). Linked from https://www2.lcsd.gov.hk/en/tech/lcsd_patss_kln.html: https://www2.lcsd.gov.hk/en/tech/common/venue_color%20gel/ymtt%20-color%20schedule.pdf · checked 2026-10-22

Hanging plot (fly bar schedule). Linked from https://www2.lcsd.gov.hk/en/tech/lcsd_patss_kln.html: https://www2.lcsd.gov.hk/en/tech/common/venue_hangplot/ymtt%20-plot.pdf · checked 2026-10-22

Stage plan / ground plan drawing. Linked from https://www2.lcsd.gov.hk/en/tech/lcsd_patss_kln.html: https://www2.lcsd.gov.hk/en/tech/common/venue_drawing/ymtt-th-dwg.pdf · checked 2026-10-22

FULL Technical Information (contacts, stage, lighting/sound/AV equipment lists). Linked from https://www2.lcsd.gov.hk/en/tech/lcsd_patss_kln.html: https://www2.lcsd.gov.hk/en/tech/common/pdf/en/ymtt-th-lfe.pdf · checked 2026-10-22

Lx Plan (house lighting plan). Linked from https://www2.lcsd.gov.hk/en/tech/lcsd_patss_kln.html: https://www2.lcsd.gov.hk/en/tech/common/venue_lxplan/ymtt-th-lxplan.pdf · checked 2026-10-22

Basic Technical Information sheet. Linked from https://www2.lcsd.gov.hk/en/tech/lcsd_patss_kln.html: https://www2.lcsd.gov.hk/en/tech/common/pdf/en/ymtt-th-sfe.pdf · checked 2026-10-22

Speaker position plan. Linked from https://www2.lcsd.gov.hk/en/tech/lcsd_patss_kln.html: https://www2.lcsd.gov.hk/en/tech/common/venue_spkplan/ymtt-th-spk%20plan.pdf · checked 2026-10-22

Public venue page: https://www.hitlight.app/venues/hong-kong-sar-china/yau-ma-tei-theatre-26bbc0a8

HitLight | hitlight.app