
UPSTAGE

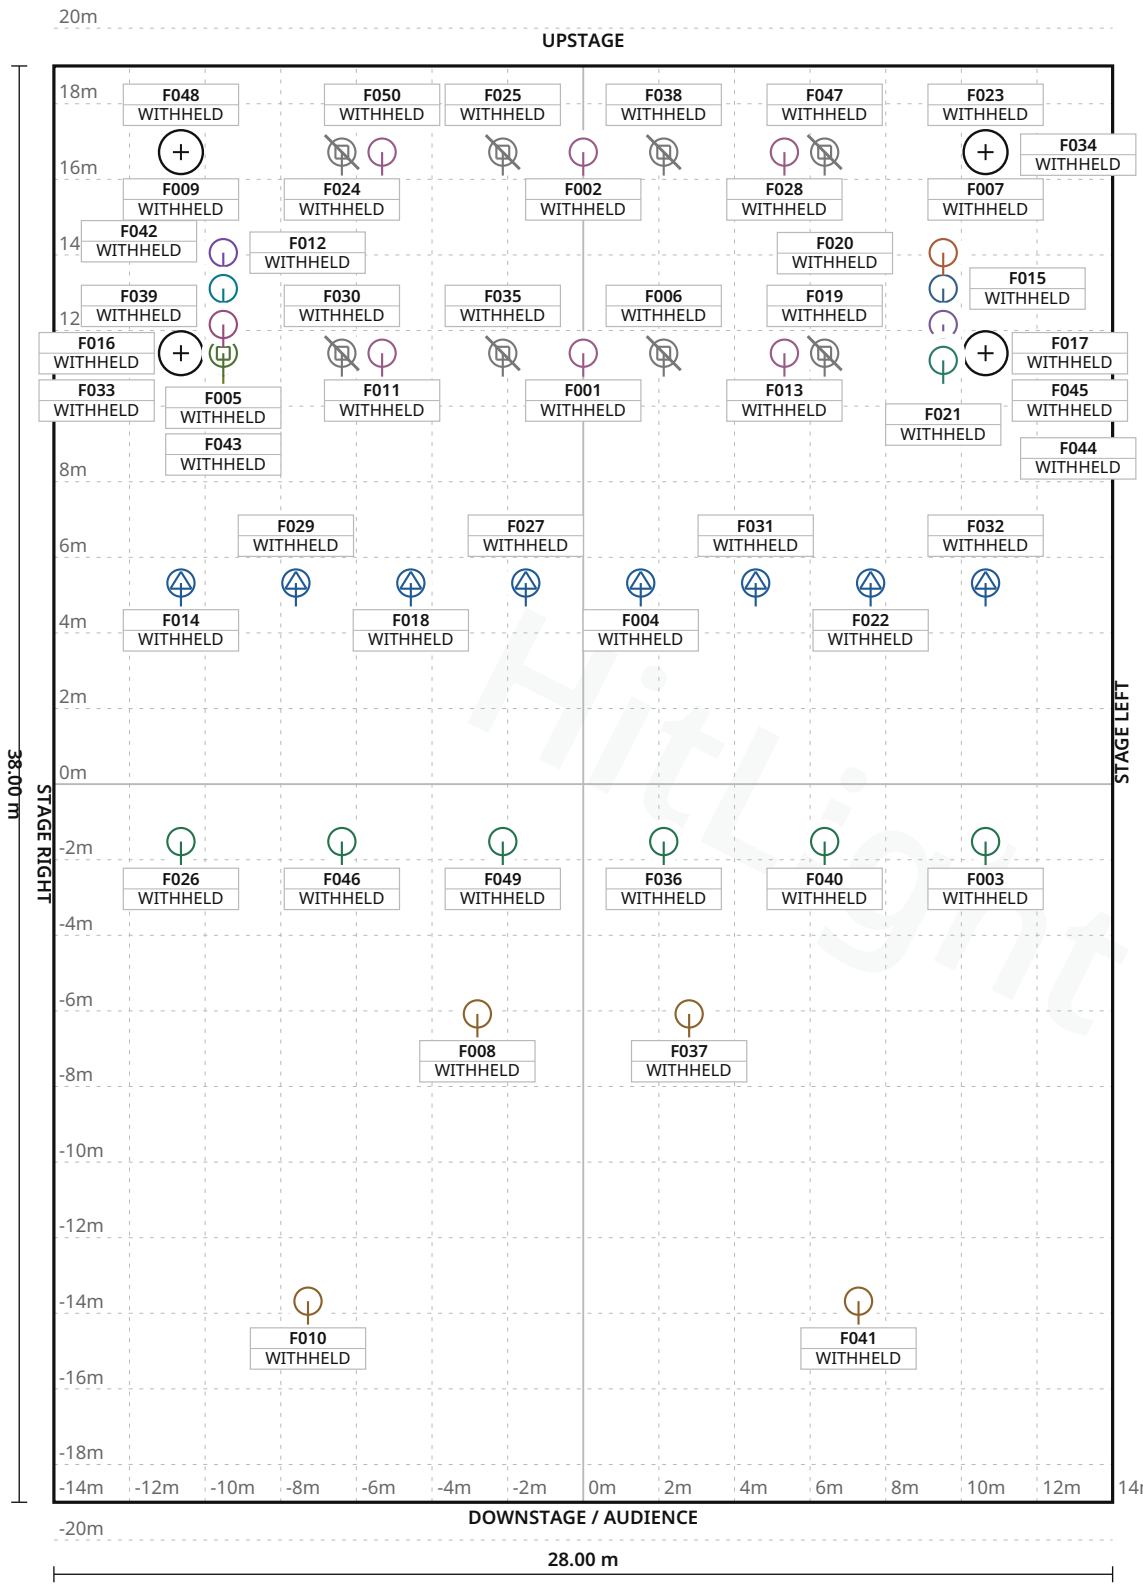

FIXTURE LEGEND

- **Robin T1 Profile** — Profile Spot · 8×
- **MH-z1915** — Moving Head · 12×
- **DeSisti3212kW** — PAR Light · 6×
- **ETCSourceFour575 W · L71-body1** — PAR Light · 1×
- **ETCSourceFour575 W · L72-body2** — PAR Light · 1×
- **ETCSourceFour575 W · L73-body3** — PAR Light · 1×
- **ETCSourceFour575 W · L73-body4** — PAR Light · 1×
- **ETCSourceFour575 W · R81-body1** — PAR Light · 1×
- **ETCSourceFour575 W · R82-body2** — PAR Light · 1×
- **ETCSourceFour575 W · R83-body3** — PAR Light · 1×
- **ETCSourceFour575 W · R83-body4** — PAR Light · 1×
- **Fresnel5kW** modelunknown — PAR Light · 4×
- **StairvilleTMH-W55 sourcebrandconflict** — Moving Head · 2×
- **Whiteflood2kW** — PAR Light · 10×

HitLight

Stage 28.00 m W × 38.00 m D · Grid 1 m

Stadthalle Fürth · Documented rig · room assignment unverified

LIGHT PLOT · PLAN · Documented rig · room assignment unverified

HitLight · Stadthalle Fürth

Rosenstraße 50, 90762, Fürth, Germany

DWG HL · SCALE 1:200 · metric · PRINT AT 100%

Drawn HitLight

Generated from the saved show

SOURCE 43b65bbea99d

SYMBOL LEGEND

14 TYPES · 50 FIXTURES · COLOUR BY TYPE



Robe Lighting Robin T1 Profile

Profile Spot · Mode 3 - RGBAL · 53 ch · category symbol

8 physical · 8 plotted

0 disabled · 0 unplaced



Stairville MH-z1915

Moving Head · Unverified · TBC ch · category symbol

12 physical · 12 plotted

12 disabled · 0 unplaced



Unverified source fixture DeSisti3212kW

PAR Light · Unverified · TBC ch · category symbol

6 physical · 6 plotted

0 disabled · 0 unplaced



Unverified source fixture ETCSourceFour575W · L71-body1

PAR Light · Unverified · TBC ch · category symbol

1 physical · 1 plotted

0 disabled · 0 unplaced



Unverified source fixture ETCSourceFour575W · L72-body2

PAR Light · Unverified · TBC ch · category symbol

1 physical · 1 plotted

0 disabled · 0 unplaced



Unverified source fixture ETCSourceFour575W · L73-body3

PAR Light · Unverified · TBC ch · category symbol

1 physical · 1 plotted

0 disabled · 0 unplaced



Unverified source fixture ETCSourceFour575W · L73-body4

PAR Light · Unverified · TBC ch · category symbol

1 physical · 1 plotted

0 disabled · 0 unplaced



Unverified source fixture ETCSourceFour575W · R81-body1

PAR Light · Unverified · TBC ch · category symbol

1 physical · 1 plotted

0 disabled · 0 unplaced

Unverified source fixture ETCSourceFour575W · R82-body2
PAR Light · Unverified · TBC ch · category symbol
1 physical · 1 plotted
0 disabled · 0 unplaced

Unverified source fixture ETCSourceFour575W · R83-body3
PAR Light · Unverified · TBC ch · category symbol
1 physical · 1 plotted
0 disabled · 0 unplaced

Unverified source fixture ETCSourceFour575W · R83-body4
PAR Light · Unverified · TBC ch · category symbol
1 physical · 1 plotted
0 disabled · 0 unplaced

Unverified source fixture Fresnel5kW modelunknown
PAR Light · Unverified · TBC ch · category symbol
4 physical · 4 plotted
0 disabled · 0 unplaced

Unverified source fixture StairvilleTMH-W555 sourcebrandconflict
Moving Head · Unverified · TBC ch · category symbol
2 physical · 2 plotted
0 disabled · 0 unplaced

Unverified source fixture Whiteflood2kW
PAR Light · Unverified · TBC ch · category symbol
10 physical · 10 plotted
0 disabled · 0 unplaced

Stadthalle Fürth · Documented rig · room assignment unverified

SYMBOL LEGEND · Documented rig · room assignment unverified

HitLight · Stadthalle Fürth

Rosenstraße 50, 90762, Fürth, Germany

DWG HL · METRIC

Drawn HitLight

Generated from the saved show

SOURCE 43b65bbea99d

GENERAL NOTES

1. Source-based lighting plan. Confirm the current rig with the venue.
2. PARTIAL: included fixtures are not a full physical-unit census.
3. DMX PATCH WITHHELD: provisional or unchecked addresses are not published.
4. The reconstruction retains its documented coverage and geometry assumptions; confirm the current setup with the venue.
5. Source-based reconstruction. Confirm the current installation and equipment availability with the venue.

HitLight

FIXTURE SCHEDULE

Fixture	Manufacturer / model	Position / mount	Mode / output
VISUAL PLANNING · DMX PATCH WITHHELD			
F001	Unverified source fixture / Whiteflood2kW	PLOTTED	Unverified · Output excluded
F002	Unverified source fixture / Whiteflood2kW	PLOTTED	Unverified · Output excluded
F003	Unverified source fixture / DeSisti3212kW	PLOTTED	Unverified · Output excluded
F004	Robe Lighting / Robin T1 Profile	PLOTTED	Unverified · Output excluded
F005	Unverified source fixture / ETCSourceFour575W · L73-body4	PLOTTED	Unverified · Output excluded
F006	Stairville / MH-z1915	PLOTTED	Unverified · Output excluded
F007	Stairville / MH-z1915	PLOTTED	Unverified · Output excluded
F008	Unverified source fixture / Fresnel5kW modelunknown	PLOTTED	Unverified · Output excluded
F009	Unverified source fixture / Whiteflood2kW	PLOTTED	Unverified · Output excluded
F010	Unverified source fixture / Fresnel5kW modelunknown	PLOTTED	Unverified · Output excluded
F011	Unverified source fixture / Whiteflood2kW	PLOTTED	Unverified · Output excluded
F012	Unverified source fixture / ETCSourceFour575W · L71-body1	PLOTTED	Unverified · Output excluded
F013	Unverified source fixture / Whiteflood2kW	PLOTTED	Unverified · Output excluded
F014	Robe Lighting / Robin T1 Profile	PLOTTED	Unverified · Output excluded
F015	Unverified source fixture / ETCSourceFour575W · R82-body2	PLOTTED	Unverified · Output excluded
F016	Stairville / MH-z1915	PLOTTED	Unverified · Output excluded
F017	Stairville / MH-z1915	PLOTTED	Unverified · Output excluded
F018	Robe Lighting / Robin T1 Profile	PLOTTED	Unverified · Output excluded
F019	Stairville / MH-z1915	PLOTTED	Unverified · Output excluded
F020	Unverified source fixture / ETCSourceFour575W · R83-body3	PLOTTED	Unverified · Output excluded

Planning reference only. Confirm installed modes and patch with the venue.

Stadthalle Fürth · Documented rig · room assignment unverified

FIXTURE SCHEDULE · Documented rig · room assignment unverified

HitLight · Stadthalle Fürth

Rosenstraße 50, 90762, Fürth, Germany

DWG HL · METRIC

Drawn HitLight

Generated from the saved show

SOURCE 43b65bbea99d

Fixture	Manufacturer / model	Position / mount	Mode / output
VISUAL PLANNING · DMX PATCH WITHHELD			
F021	Unverified source fixture / StairvilleTMH-W555 sourcebrandconflict	PLOTTED	Unverified · Output excluded
F022	Robe Lighting / Robin T1 Profile	PLOTTED	Unverified · Output excluded
F023	Unverified source fixture / Whiteflood2kW	PLOTTED	Unverified · Output excluded
F024	Stairville / MH-z1915	PLOTTED	Unverified · Output excluded
F025	Stairville / MH-z1915	PLOTTED	Unverified · Output excluded
F026	Unverified source fixture / DeSisti3212kW	PLOTTED	Unverified · Output excluded
F027	Robe Lighting / Robin T1 Profile	PLOTTED	Unverified · Output excluded
F028	Unverified source fixture / Whiteflood2kW	PLOTTED	Unverified · Output excluded
F029	Robe Lighting / Robin T1 Profile	PLOTTED	Unverified · Output excluded
F030	Stairville / MH-z1915	PLOTTED	Unverified · Output excluded
F031	Robe Lighting / Robin T1 Profile	PLOTTED	Unverified · Output excluded
F032	Robe Lighting / Robin T1 Profile	PLOTTED	Unverified · Output excluded
F033	Unverified source fixture / Whiteflood2kW	PLOTTED	Unverified · Output excluded
F034	Unverified source fixture / ETCSourceFour575W · R81-body1	PLOTTED	Unverified · Output excluded
F035	Stairville / MH-z1915	PLOTTED	Unverified · Output excluded
F036	Unverified source fixture / DeSisti3212kW	PLOTTED	Unverified · Output excluded
F037	Unverified source fixture / Fresnel5kW modelunknown	PLOTTED	Unverified · Output excluded
F038	Stairville / MH-z1915	PLOTTED	Unverified · Output excluded
F039	Unverified source fixture / StairvilleTMH-W555 sourcebrandconflict	PLOTTED	Unverified · Output excluded
F040	Unverified source fixture / DeSisti3212kW	PLOTTED	Unverified · Output excluded

Planning reference only. Confirm installed modes and patch with the venue.

Fixture	Manufacturer / model	Position / mount	Mode / output
VISUAL PLANNING · DMX PATCH WITHHELD			
F041	Unverified source fixture / Fresnel5kW modelunknown	PLOTTED	Unverified · Output excluded
F042	Unverified source fixture / ETCSourceFour575W · L72-body2	PLOTTED	Unverified · Output excluded
F043	Unverified source fixture / ETCSourceFour575W · L73-body3	PLOTTED	Unverified · Output excluded
F044	Unverified source fixture / ETCSourceFour575W · R83-body4	PLOTTED	Unverified · Output excluded
F045	Unverified source fixture / Whiteflood2kW	PLOTTED	Unverified · Output excluded
F046	Unverified source fixture / DeSisti3212kW	PLOTTED	Unverified · Output excluded
F047	Stairville / MH-z1915	PLOTTED	Unverified · Output excluded
F048	Stairville / MH-z1915	PLOTTED	Unverified · Output excluded
F049	Unverified source fixture / DeSisti3212kW	PLOTTED	Unverified · Output excluded
F050	Unverified source fixture / Whiteflood2kW	PLOTTED	Unverified · Output excluded

Planning reference only. Confirm installed modes and patch with the venue.

VALIDATION APPENDIX

WARNING · PATCH_WITHHELD

DMX patch facts are withheld pending source verification. This planning document cannot be used for hardware output.

Objects: — · Remediation: review the source facts and regenerate.

ERROR · STAGE_DIMENSIONS_UNCONFIRMED

Confirm the stage dimensions before producing a final technical document.

Objects: Documented rig · room assignment unverified · Remediation: review the source facts and regenerate.

WARNING · MODE_UNVERIFIED

DMX modes are unverified; output remains excluded.

Objects: F001–F003, F005–F013, F015–F017, F019–F021, F023–F026, F028, F030, F033–F050 · Remediation: review the source facts and regenerate.

WARNING · FIXTURE_DISABLED

Fixtures are disabled for this visual planning reconstruction.

Objects: F006, F007, F016, F017, F019, F024, F025, F030, F035, F038, F047, F048 · Remediation: review the source facts and regenerate.

WARNING · TITLE_METADATA_INCOMPLETE

Some professional title-block metadata is missing; the document will show an em dash.

Objects: 27537f8109833f5a56f75553 · Remediation: review the source facts and regenerate.

HitLight

VENUE & DRAWING SOURCES

Stadthalle Fürth

Documented rig · room assignment unverified · Unverified source documents

Rosenstraße 50, 90762, Fürth, DE

https://www.stadthalle-fuerth.de/

Sources checked 2026-10-19

Symbols: HitLight-owned category artwork. No manufacturer model geometry or original source pages included.

Source-based reconstruction. Confirm the current installation and equipment availability with the venue.

Scale, fixture positions, mounting heights and aiming may include estimates; this is not a rigging specification.

Provisional fixture matches are labelled as placeholders. The recorded subset is not a complete physical inventory.

DMX addresses are withheld from public plans until their exact source patch is reconciled.

Partial source-based planning reconstruction; the current installation and complete fixture census are unverified.

Source-matched catalogue bodies are shown where available. Unresolved source identities remain labelled visual markers. Installed modes and DMX patch require verification; visual-only fixtures remain excluded from output.

The reconstruction retains its documented coverage and geometry assumptions; confirm the current setup with the venue.

Source-based reconstruction. Confirm the current installation and equipment availability with the venue.

Scale, fixture positions, mounting heights and aiming may include estimates; this is not a rigging specification.

Provisional fixture matches are labelled as placeholders. The recorded subset is not a complete physical inventory.

DMX addresses are withheld from public plans until their exact source patch is reconciled.

Partial source-based planning reconstruction; the current installation and complete fixture census are unverified.

Source-matched catalogue bodies are shown where available. Unresolved source identities remain labelled visual markers. Installed modes and DMX patch require verification; visual-only fixtures remain excluded from output.

Output remains excluded for visual-only fixtures. Catalogue identity does not verify installed modes, addresses or the current installation.

Official venue information: https://www.stadthalle-fuerth.de/ · checked 2026-10-19

lichtplan_stadthalle_fuerth_gs_2025.pdf: https://www.stadthalle-fuerth.de/fileadmin/user_upload/Download-Dokumente/lichtplan_stadthalle_fuerth_gs_2025.pdf · checked 2026-10-19

Venue technical reference: https://www.stadthalle-fuerth.de/fileadmin/user_upload/Download-Dokumente/Rigging_Stadthalle_Fuerth_GS.pdf · checked 2026-10-19

Public venue page: https://www.hitlight.app/venues/germany/stadthalle-furth-27537f81