
UPSTAGE

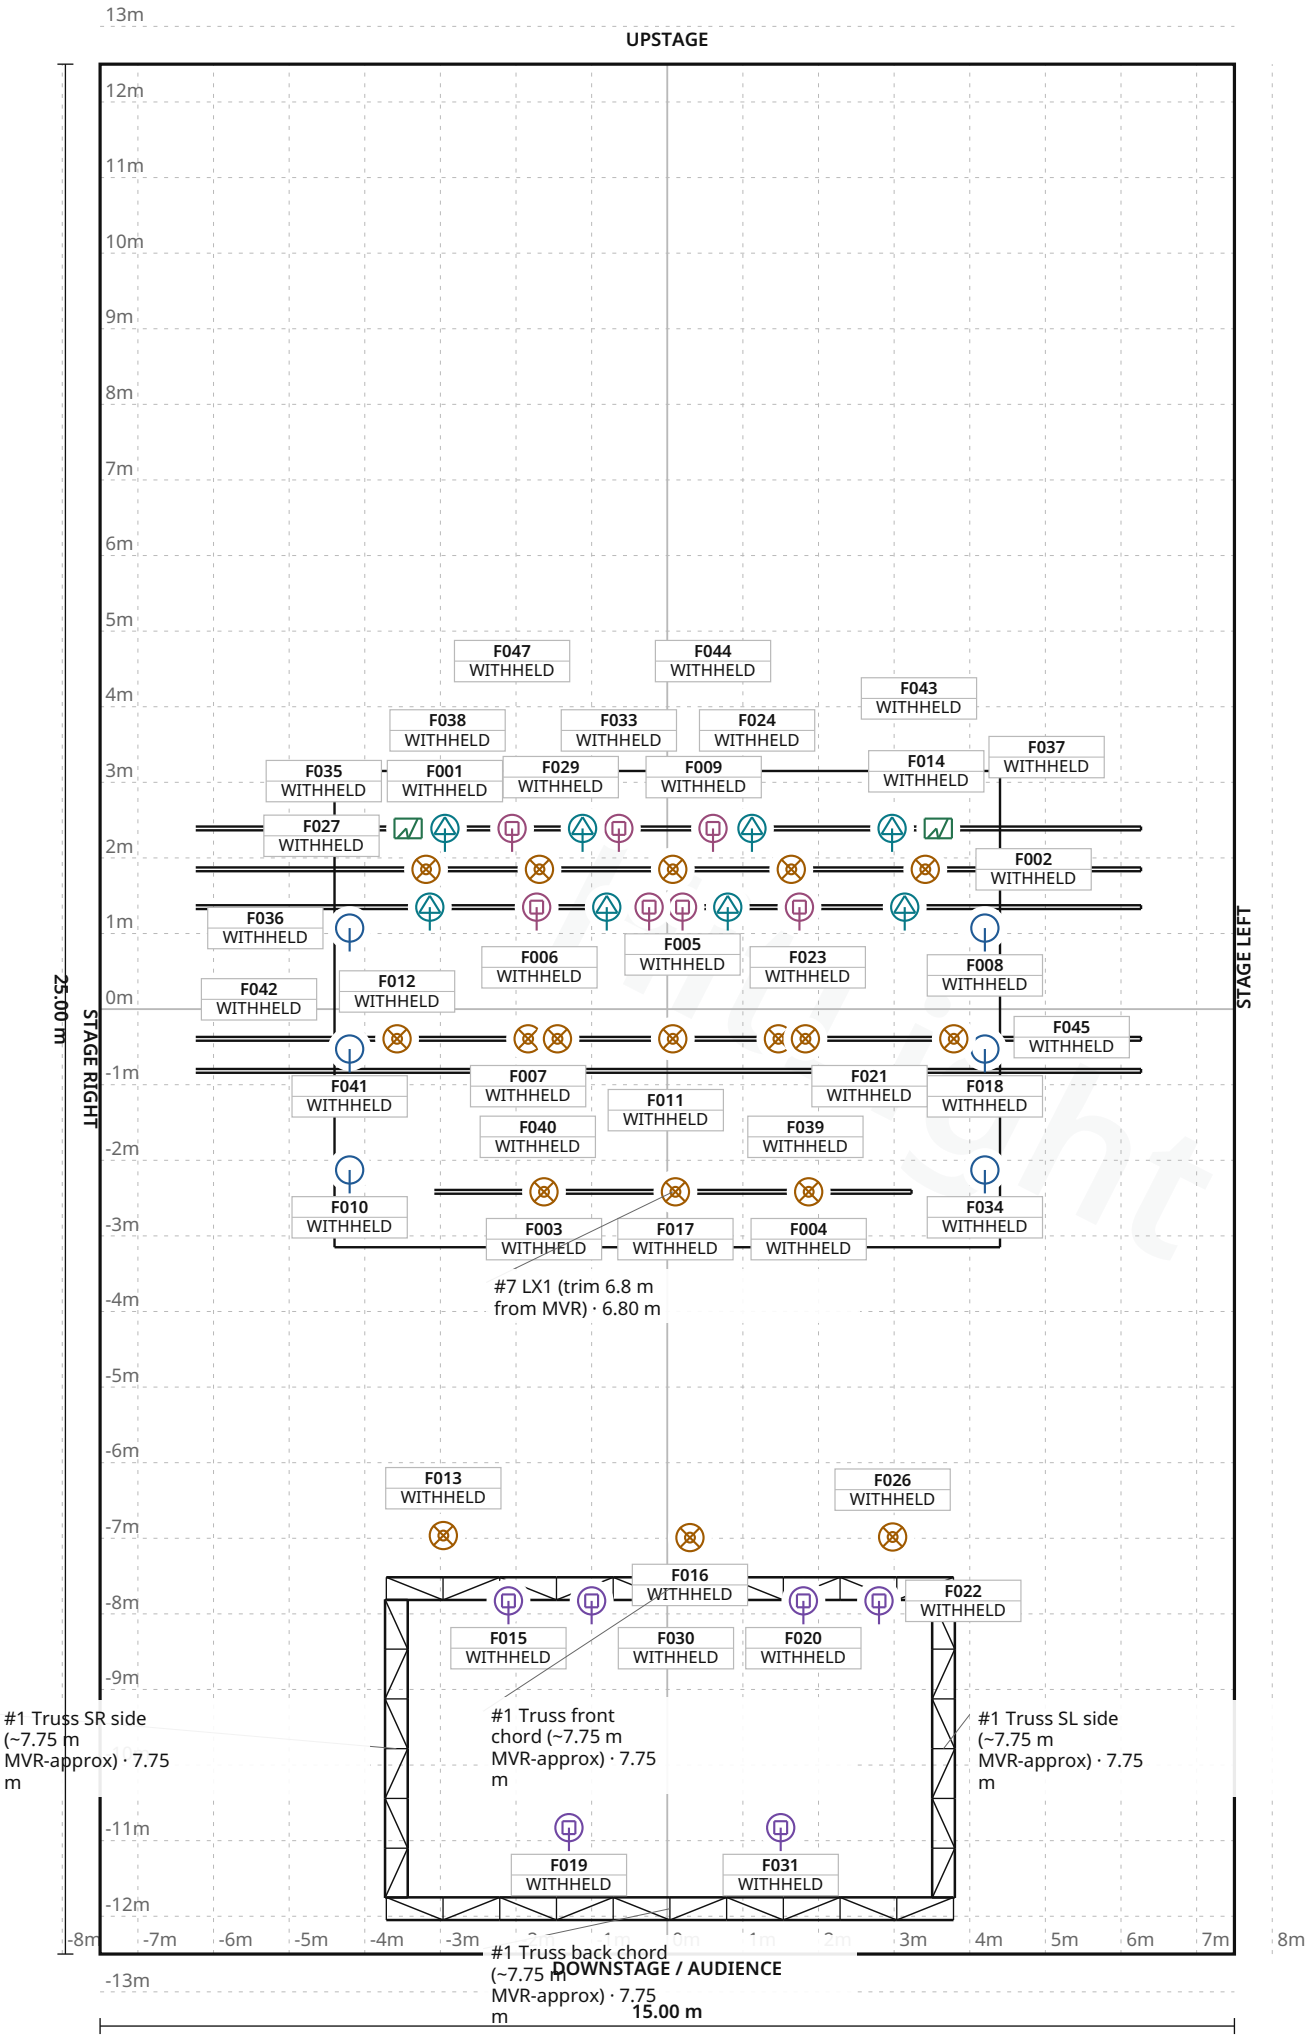

FIXTURE LEGEND

- **XLED HD** — PAR Light · 6×
- **COLORdash Par** — Quad 18, Effect · 18×
- **Atomic 3000 DMX** — Strobe · 2×
- **MAC Aura** — Moving Head · 6×
- **MAC Encore Two** — Profile Spot · 8×
- **Diamond 19** — Moving Head · 7×

Stage 15.00 m W × 25.00 m D · Grid 1 m

4 fixture labels omitted in this view due to crowding · see DMX patch

Byscenen Trondheim · Storesal / main stage and associated balcony

LIGHT PLOT · PLAN · Storesal / main stage and associated balcony

HitLight · Byscenen Trondheim

Kongens gate 19, 7012, Trondheim, Norway

DWG HL · SCALE 1:100 · metric · PRINT AT 100%

Drawn HitLight

Generated from the saved show

SOURCE 549592cdae05

SYMBOL LEGEND

6 TYPES · 47 FIXTURES · COLOUR BY TYPE

Bright XLED HD PAR Light · 10 channel · 10 ch · category symbol	**6 physical · 6 plotted** 0 disabled · 0 unplaced
Chauvet Professional COLORdash Par Quad 18 Effect · 4-Ch · 4 ch · category symbol	**18 physical · 18 plotted** 0 disabled · 0 unplaced
Martin Professional Atomic 3000 DMX Strobe · 4 Channel · 4 ch · category symbol	**2 physical · 2 plotted** 0 disabled · 0 unplaced
Martin Professional MAC Aura Moving Head · Standard · 14 ch · category symbol	**6 physical · 6 plotted** 0 disabled · 0 unplaced
Martin Professional MAC Encore Two Profile Spot · Basic · 52 ch · category symbol	**8 physical · 8 plotted** 0 disabled · 0 unplaced
Prolights Diamond 19 Moving Head · Basic-16 · 20 ch · category symbol	**7 physical · 7 plotted** 0 disabled · 0 unplaced

Byscenen Trondheim · Storesal / main stage and associated balcony

SYMBOL LEGEND · Storesal / main stage and associated balcony

HitLight · Byscenen Trondheim

Kongens gate 19, 7012, Trondheim, Norway

DWG HL · METRIC

Drawn HitLight

Generated from the saved show

SOURCE 549592cdae05

GENERAL NOTES

1. Source-based lighting plan. Confirm the current rig with the venue.
2. PARTIAL: included fixtures are not a full physical-unit census.
3. DMX PATCH WITHHELD: provisional or unchecked addresses are not published.
4. Approximate planning view; not official venue paperwork or output-ready. Original HitLight symbols only; no source pages, OEM meshes, photos or logos. Original files remain private; modes and patch unverified.

HitLight

STAGE ELEMENTS

NAME	TYPE	POSITION	TRIM / SIZE
#1 Truss front chord (~7.75 m MVR-approx)	trussStraight	X 0.04 m · Z 7.67 m	7.75 m · 7.50 m W × 0.30 m D
#15 LX3 (trim 6.5 m from MVR)	pipe	X 0.01 m · Z -1.35 m	6.50 m · 12.50 m W × 0.05 m D
#17 Drape bar (6.31 m from MVR)	pipe	X 0.01 m · Z -1.85 m	6.31 m · 12.50 m W × 0.05 m D
#1 Truss back chord (~7.75 m MVR-approx)	trussStraight	X 0.04 m · Z 11.90 m	7.75 m · 7.50 m W × 0.30 m D
#10 Drape bar (6.35 m from MVR)	pipe	X 0.01 m · Z 0.39 m	6.35 m · 12.50 m W × 0.05 m D
#7 LX1 (trim 6.8 m from MVR)	pipe	X 0.07 m · Z 2.42 m	6.80 m · 6.31 m W × 0.05 m D
Stage deck 8.8x6.3 m, 0.8 m high (spec)	riser	X 0.00 m · Z 0.00 m	0.40 m · 8.80 m W × 6.30 m D
#18 LX4 (trim 6.0 m from MVR)	pipe	X 0.01 m · Z -2.39 m	6.00 m · 12.50 m W × 0.05 m D
#1 Truss SL side (~7.75 m MVR-approx)	trussStraight	X 3.65 m · Z 9.78 m	7.75 m · 3.95 m W × 0.30 m D
#1 Truss SR side (~7.75 m MVR-approx)	trussStraight	X -3.58 m · Z 9.78 m	7.75 m · 3.95 m W × 0.30 m D
#9 LX2 (trim 6.5 m from MVR)	pipe	X 0.01 m · Z 0.82 m	6.50 m · 12.50 m W × 0.05 m D

Byscenen Trondheim · Storesal / main stage and associated balcony

STAGE ELEMENTS · Storesal / main stage and associated balcony

HitLight · Byscenen Trondheim

Kongens gate 19, 7012, Trondheim, Norway

DWG HL · METRIC

Drawn HitLight

Generated from the saved show

SOURCE 549592cdae05

FIXTURE SCHEDULE

Fixture	Manufacturer / model	Position / mount	Mode / output
VISUAL PLANNING · DMX PATCH WITHHELD			
F001	Martin Professional / MAC Encore Two	#18 LX4 (trim 6.0 m from MVR)	Unverified · Output excluded
F002	Chauvet Professional / COLORdash Par Quad 18	#17 Drape bar (6.31 m from MVR)	Unverified · Output excluded
F003	Chauvet Professional / COLORdash Par Quad 18	#7 LX1 (trim 6.8 m from MVR)	Unverified · Output excluded
F004	Chauvet Professional / COLORdash Par Quad 18	#7 LX1 (trim 6.8 m from MVR)	Unverified · Output excluded
F005	Prolights / Diamond 19	#15 LX3 (trim 6.5 m from MVR)	Unverified · Output excluded
F006	Chauvet Professional / COLORdash Par Quad 18	#17 Drape bar (6.31 m from MVR)	Unverified · Output excluded
F007	Chauvet Professional / COLORdash Par Quad 18	#10 Drape bar (6.35 m from MVR)	Unverified · Output excluded
F008	Bright / XLED HD	PLOTTED	Unverified · Output excluded
F009	Prolights / Diamond 19	#15 LX3 (trim 6.5 m from MVR)	Unverified · Output excluded
F010	Bright / XLED HD	PLOTTED	Unverified · Output excluded
F011	Chauvet Professional / COLORdash Par Quad 18	#10 Drape bar (6.35 m from MVR)	Unverified · Output excluded
F012	Chauvet Professional / COLORdash Par Quad 18	#10 Drape bar (6.35 m from MVR)	Unverified · Output excluded
F013	Chauvet Professional / COLORdash Par Quad 18	PLOTTED	Unverified · Output excluded
F014	Chauvet Professional / COLORdash Par Quad 18	#17 Drape bar (6.31 m from MVR)	Unverified · Output excluded
F015	Martin Professional / MAC Aura	PLOTTED	Unverified · Output excluded
F016	Chauvet Professional / COLORdash Par Quad 18	PLOTTED	Unverified · Output excluded
F017	Chauvet Professional / COLORdash Par Quad 18	#7 LX1 (trim 6.8 m from MVR)	Unverified · Output excluded
F018	Bright / XLED HD	PLOTTED	Unverified · Output excluded
F019	Martin Professional / MAC Aura	PLOTTED	Unverified · Output excluded
F020	Martin Professional / MAC Aura	PLOTTED	Unverified · Output excluded

Planning reference only. Confirm installed modes and patch with the venue.

Byscenen Trondheim · Storesal / main stage and associated balcony

FIXTURE SCHEDULE · Storesal / main stage and associated balcony

HitLight · Byscenen Trondheim

Kongens gate 19, 7012, Trondheim, Norway

DWG HL · METRIC

Drawn HitLight

Generated from the saved show

SOURCE 549592cdae05

FIXTURE SCHEDULE · CONTINUED

Fixture	Manufacturer / model	Position / mount	Mode / output
VISUAL PLANNING · DMX PATCH WITHHELD			
F021	Chauvet Professional / COLORdash Par Quad 18	#10 Drape bar (6.35 m from MVR)	Unverified · Output excluded
F022	Martin Professional / MAC Aura	PLOTTED	Unverified · Output excluded
F023	Chauvet Professional / COLORdash Par Quad 18	#17 Drape bar (6.31 m from MVR)	Unverified · Output excluded
F024	Martin Professional / MAC Encore Two	#18 LX4 (trim 6.0 m from MVR)	Unverified · Output excluded
F025	Prolights / Diamond 19	#15 LX3 (trim 6.5 m from MVR)	Unverified · Output excluded
F026	Chauvet Professional / COLORdash Par Quad 18	PLOTTED	Unverified · Output excluded
F027	Martin Professional / MAC Encore Two	#15 LX3 (trim 6.5 m from MVR)	Unverified · Output excluded
F028	Martin Professional / MAC Encore Two	#15 LX3 (trim 6.5 m from MVR)	Unverified · Output excluded
F029	Martin Professional / MAC Encore Two	#15 LX3 (trim 6.5 m from MVR)	Unverified · Output excluded
F030	Martin Professional / MAC Aura	PLOTTED	Unverified · Output excluded
F031	Martin Professional / MAC Aura	PLOTTED	Unverified · Output excluded
F032	Chauvet Professional / COLORdash Par Quad 18	#10 Drape bar (6.35 m from MVR)	Unverified · Output excluded
F033	Prolights / Diamond 19	#18 LX4 (trim 6.0 m from MVR)	Unverified · Output excluded
F034	Bright / XLED HD	PLOTTED	Unverified · Output excluded
F035	Martin Professional / Atomic 3000 DMX	#18 LX4 (trim 6.0 m from MVR)	Unverified · Output excluded
F036	Bright / XLED HD	PLOTTED	Unverified · Output excluded
F037	Martin Professional / Atomic 3000 DMX	#18 LX4 (trim 6.0 m from MVR)	Unverified · Output excluded
F038	Martin Professional / MAC Encore Two	#18 LX4 (trim 6.0 m from MVR)	Unverified · Output excluded
F039	Chauvet Professional / COLORdash Par Quad 18	#10 Drape bar (6.35 m from MVR)	Unverified · Output excluded
F040	Chauvet Professional / COLORdash Par Quad 18	#10 Drape bar (6.35 m from MVR)	Unverified · Output excluded

Planning reference only. Confirm installed modes and patch with the venue.

Byscenen Trondheim · Storesal / main stage and associated balcony

FIXTURE SCHEDULE · Storesal / main stage and associated balcony

HitLight · Byscenen Trondheim

Kongens gate 19, 7012, Trondheim, Norway

DWG HL · METRIC

Drawn HitLight

Generated from the saved show

SOURCE 549592cdae05

Fixture	Manufacturer / model	Position / mount	Mode / output
VISUAL PLANNING · DMX PATCH WITHHELD			
F041	Bright / XLED HD	PLOTTED	Unverified · Output excluded
F042	Chauvet Professional / COLORdash Par Quad 18	#17 Drape bar (6.31 m from MVR)	Unverified · Output excluded
F043	Martin Professional / MAC Encore Two	#18 LX4 (trim 6.0 m from MVR)	Unverified · Output excluded
F044	Prolights / Diamond 19	#18 LX4 (trim 6.0 m from MVR)	Unverified · Output excluded
F045	Martin Professional / MAC Encore Two	#15 LX3 (trim 6.5 m from MVR)	Unverified · Output excluded
F046	Prolights / Diamond 19	#15 LX3 (trim 6.5 m from MVR)	Unverified · Output excluded
F047	Prolights / Diamond 19	#18 LX4 (trim 6.0 m from MVR)	Unverified · Output excluded

Planning reference only. Confirm installed modes and patch with the venue.

HitLight

Byscenen Trondheim · Storesal / main stage and associated balcony

FIXTURE SCHEDULE · Storesal / main stage and associated balcony

HitLight · Byscenen Trondheim

Kongens gate 19, 7012, Trondheim, Norway

DWG HL · METRIC

Drawn HitLight

Generated from the saved show

SOURCE 549592cdae05

VALIDATION APPENDIX

WARNING · PATCH_WITHHELD

DMX patch facts are withheld pending source verification. This planning document cannot be used for hardware output.

Objects: — · Remediation: review the source facts and regenerate.

WARNING · TITLE_METADATA_INCOMPLETE

Some professional title-block metadata is missing; the document will show an em dash.

Objects: 276377be5d8c4f5f024461ab · Remediation: review the source facts and regenerate.

HitLight

VENUE & DRAWING SOURCES

Byscenen Trondheim

Storesal / main stage and associated balcony · Published room reference; current setup unconfirmed

Kongens gate 19, 7012, Trondheim, NO

https://www.byscenen.no/

Sources checked 2026-10-21

Generated by HitLight from the reviewed partial Byscenen Trondheim reconstruction. Venue sources are cited as facts; their original artwork remains private.

Symbols: HitLight-owned category artwork. No manufacturer model geometry or original source pages included.

Source-based reconstruction. Confirm the current installation and equipment availability with the venue.

Scale, fixture positions, mounting heights and aiming may include estimates; this is not a rigging specification.

Provisional fixture matches are labelled as placeholders. The recorded subset is not a complete physical inventory.

DMX addresses are withheld from public plans until their exact source patch is reconciled.

47 source records display 47 approximate public catalogue housings or labelled donors and 0 visual fallbacks. 2 Atomic3000DMX references now use the original public xenon housing. IDs, labels, selected modes, patch/output state and saved layouts/mounts stay fixed. Native tables and control policies match; body/aperture and derived height change. Source currency, optics and trim remain unverified.

Existing original approximate xenon housing replaces the prior missing public body. Native mode/channel/range/default tables and control policies are unchanged; only the physical-profile hash binding advances. Front aperture, detail, optics and derived hanging clearance are planning estimates, not hardware or photometric acceptance.

Approximate planning view; not official venue paperwork or output-ready. Original HitLight symbols only; no source pages, OEM meshes, photos or logos. Original files remain private; modes and patch unverified.

Official venue information: https://www.byscenen.no/ · checked 2026-10-19

Byscenen2026-whole-original.mvr.gz:
https://drive.google.com/file/d/1wDltOweWCjIF5tDhTetOxWGjE2mMErUh/view · checked 2026-10-21

Byscenen-whole-Patch-2026.pdf:
https://drive.google.com/file/d/1KROYbG4oQ31oenRskxgXZMlrqvSjx7Pi/view · checked 2026-10-21

Byscenen-whole-Rigg-Plot-published2026-printed2023.pdf:
https://drive.google.com/file/d/1esW1uWzZZO9q9QiiOQel3CKeVK1bxTom/view · checked 2026-10-21

Byscenen-whole-published-technical-specifications.html.gz:
https://docs.google.com/document/d/e/2PACX-1vQOGM_4m81yn6vwFDP-bZVIIwondNkzIA_8kYoVywd8TA5_q_te0Im7CtY0OHG5Ww5VgW8GiF70Q_fr/pub?embedded=true · checked 2026-10-21

Byscenen-whole-Lighting-FAQ.pdf:
https://drive.google.com/file/d/1pneIfysgODIu3jFbPTCLjquysKuK78HN/view · checked 2026-10-21

Public venue page: https://www.hitlight.app/venues/norway/byscenen-trondheim-276377be

HitLight | hitlight.app