
UPSTAGE ↑

FIXTURE LEGEND

- **TRIBAR 400** — LED Bar · 5×
- **Look Solutions** — Unique 2_1; Haze Machine · 1×

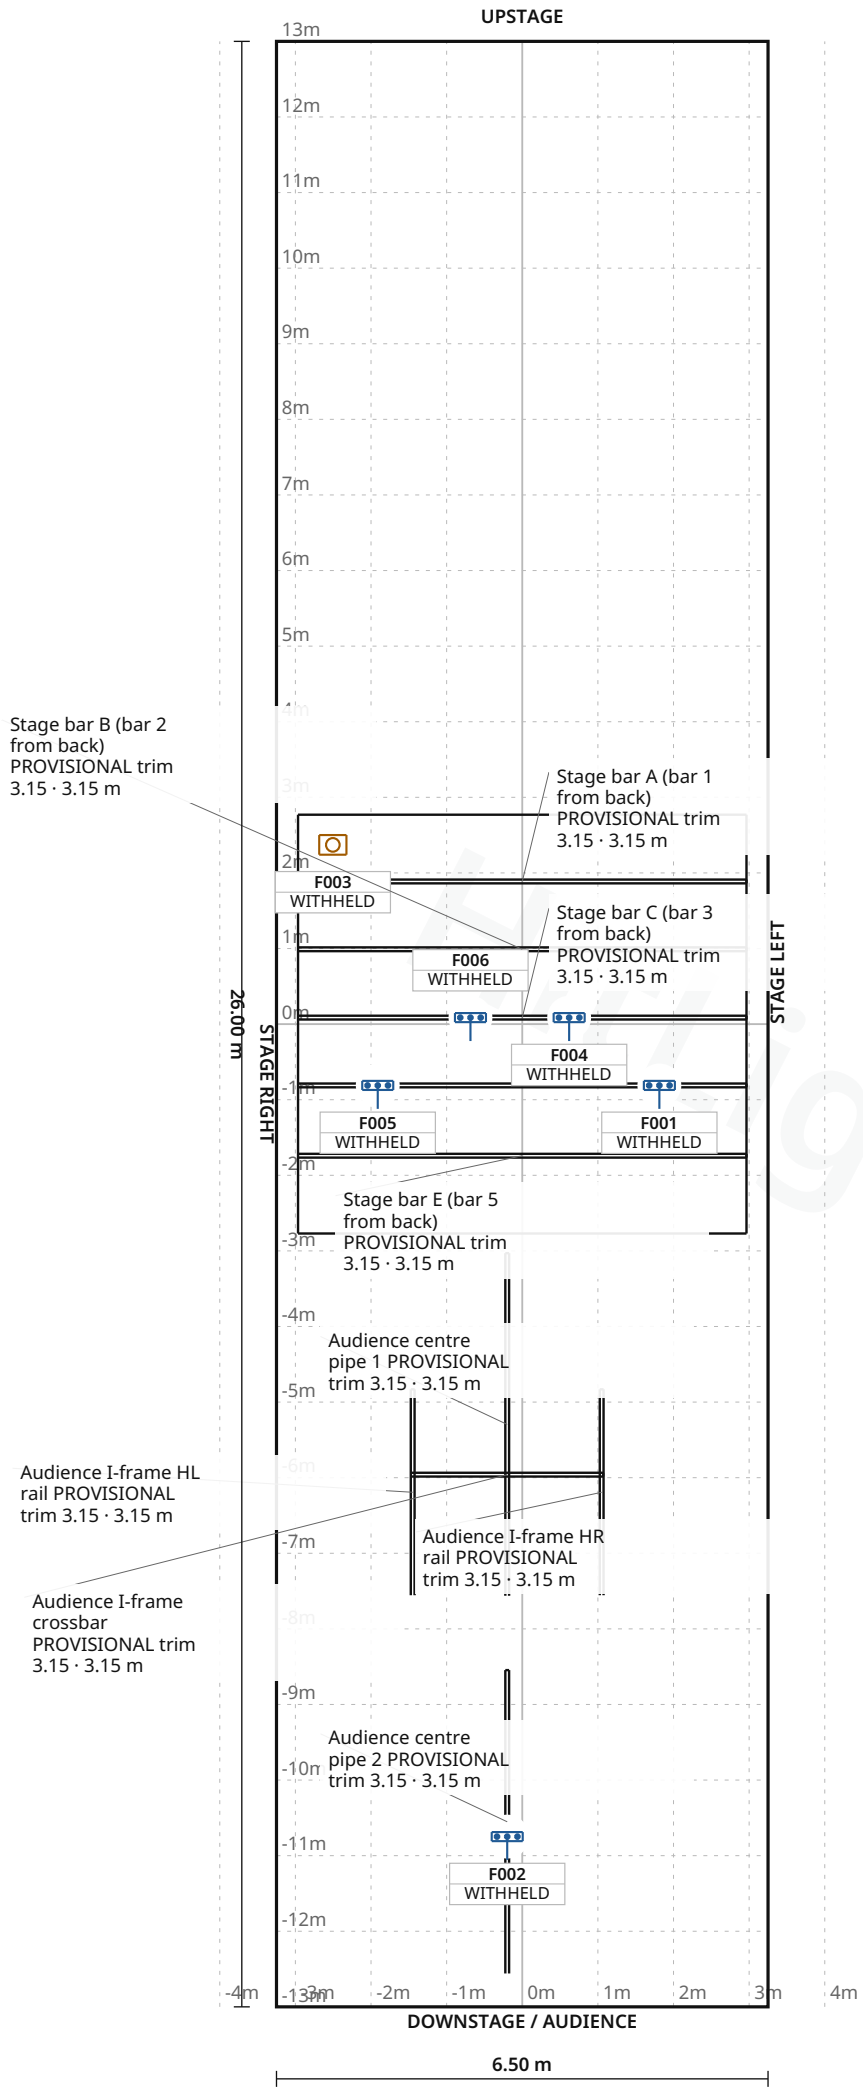

Stage 6.50 m W × 26.00 m D · Grid 1 m

A38 Hajó · Tetőterasz

LIGHT PLOT · PLAN · Tetőterasz

HitLight · A38 Hajó

Henryk Slawik rakpart (Petőfi híd, budai oldal), 1117, Budapest, Hungary

DWG HL · SCALE 1:100 · metric · PRINT AT 100%

Drawn HitLight

Generated from the saved show

SOURCE 4a059bb13669

SYMBOL LEGEND

2 TYPES · 6 FIXTURES · COLOUR BY TYPE



Cameo TRIBAR 400

LED Bar · 12 CH · 12 ch · category symbol

5 physical · 5 plotted

0 disabled · 0 unplaced



Look Solutions Look Solutions Unique 2_1

Haze Machine · 2 Channel · 2 ch · category symbol

1 physical · 1 plotted

0 disabled · 0 unplaced

HitLight

A38 Hajó · Tetőterasz

SYMBOL LEGEND · Tetőterasz

HitLight · A38 Hajó

Henryk Slawik rakpart (Petőfi híd, budai oldal), 1117, Budapest, Hungary

DWG HL · METRIC

Drawn HitLight

Generated from the saved show

SOURCE 4a059bb13669

GENERAL NOTES

1. Source-based lighting plan. Confirm the current rig with the venue.
2. PARTIAL: included fixtures are not a full physical-unit census.
3. DMX PATCH WITHHELD: provisional or unchecked addresses are not published.
4. Approximate planning view; not official venue paperwork or output-ready. Original HitLight symbols only; no source pages, OEM meshes, photos or logos. Original files remain private; modes and patch unverified.

HitLight

A38 Hajó · Tetőterasz

GENERAL NOTES · Tetőterasz

HitLight · A38 Hajó

Henryk Slawik rakpart (Petőfi híd, budai oldal), 1117, Budapest, Hungary

DWG HL · METRIC

Drawn HitLight

Generated from the saved show

SOURCE 4a059bb13669

STAGE ELEMENTS

NAME	TYPE	POSITION	TRIM / SIZE
Stage bar C (bar 3 from back) PROVISIONAL trim 3.15	pipe	X 0.00 m · Z -0.09 m	3.15 m · 5.93 m W × 0.05 m D
Audience I-frame HR rail PROVISIONAL trim 3.15	pipe	X 1.05 m · Z 6.19 m	3.15 m · 2.72 m W × 0.05 m D
Audience centre pipe 1 PROVISIONAL trim 3.15	pipe	X -0.20 m · Z 5.30 m	3.15 m · 4.53 m W × 0.05 m D
Stage bar A (bar 1 from back) PROVISIONAL trim 3.15	pipe	X 0.00 m · Z -1.89 m	3.15 m · 5.93 m W × 0.05 m D
Stage bar E (bar 5 from back) PROVISIONAL trim 3.15	pipe	X 0.00 m · Z 1.74 m	3.15 m · 5.93 m W × 0.05 m D
Audience I-frame HL rail PROVISIONAL trim 3.15	pipe	X -1.45 m · Z 6.19 m	3.15 m · 2.72 m W × 0.05 m D
Audience I-frame crossbar PROVISIONAL trim 3.15	pipe	X -0.20 m · Z 5.96 m	3.15 m · 2.54 m W × 0.05 m D
Stage bar B (bar 2 from back) PROVISIONAL trim 3.15	pipe	X 0.00 m · Z -0.99 m	3.15 m · 5.93 m W × 0.05 m D
Stage bar D (bar 4 from back) PROVISIONAL trim 3.15	pipe	X 0.00 m · Z 0.81 m	3.15 m · 5.93 m W × 0.05 m D
Stage deck 5.93 x 5.54 m +0.50 (plan dims; rider 6x4.7x0.5)	riser	X 0.00 m · Z 0.00 m	0.25 m · 5.93 m W × 5.54 m D
Audience centre pipe 2 PROVISIONAL trim 3.15	pipe	X -0.20 m · Z 10.55 m	3.15 m · 4.01 m W × 0.05 m D

A38 Hajó · Tetőterasz

STAGE ELEMENTS · Tetőterasz

HitLight · A38 Hajó

Henryk Slawik rakpart (Petőfi híd, budai oldal), 1117, Budapest, Hungary

DWG HL · METRIC

Drawn HitLight

Generated from the saved show

SOURCE 4a059bb13669

FIXTURE SCHEDULE

Fixture	Manufacturer / model	Position / mount	Mode / output
VISUAL PLANNING · DMX PATCH WITHHELD			
F001	Cameo / TRIBAR 400	Stage bar D (bar 4 from back) PROVISIONAL trim 3.15	Unverified · Output excluded
F002	Cameo / TRIBAR 400	Audience centre pipe 2 PROVISIONAL trim 3.15	Unverified · Output excluded
F003	Look Solutions / Look Solutions Unique 2_1	PLOTTED	Unverified · Output excluded
F004	Cameo / TRIBAR 400	Stage bar C (bar 3 from back) PROVISIONAL trim 3.15	Unverified · Output excluded
F005	Cameo / TRIBAR 400	Stage bar D (bar 4 from back) PROVISIONAL trim 3.15	Unverified · Output excluded
F006	Cameo / TRIBAR 400	Stage bar C (bar 3 from back) PROVISIONAL trim 3.15	Unverified · Output excluded

Planning reference only. Confirm installed modes and patch with the venue.

HitLight

VALIDATION APPENDIX

WARNING · PATCH_WITHHELD

DMX patch facts are withheld pending source verification. This planning document cannot be used for hardware output.

Objects: — · Remediation: review the source facts and regenerate.

WARNING · TITLE_METADATA_INCOMPLETE

Some professional title-block metadata is missing; the document will show an em dash.

Objects: 27de7ca3b4523901a0aa6cd6 · Remediation: review the source facts and regenerate.

HitLight

VENUE & DRAWING SOURCES

A38 Hajó

Tetőterasz · Published house configuration; actual current setup unverified

Henryk Slawik rakpart (Petőfi híd, budai oldal), 1117, Budapest, HU

https://www.a38.hu/

Sources checked 2026-10-20

Generated by HitLight from the reviewed partial A38 Hajó reconstruction. Venue sources are cited as facts; their original artwork remains private.

Symbols: HitLight-owned category artwork. No manufacturer model geometry or original source pages included.

6 of 35 documented source units are placed. Other units lack reliable profiles or locations, or lie beyond the plot crop. The rider and plan disagree on deck depth; pipe operating heights remain provisional.

Source currency and the installed setup remain unverified. Confirm dimensions, mounts, fixture stock and patch with the venue.

Public plans withhold DMX addresses until their source reconciliation is reviewed.

Approximate planning view; not official venue paperwork or output-ready. Original HitLight symbols only; no source pages, OEM meshes, photos or logos. Original files remain private; modes and patch unverified.

Official A38 venue information: https://www.a38.hu/hu/szinpadtechnika · checked 2026-10-20

A38_ORRSTUDIO.pdf: https://a38.hu/uploads/File/stagecraft/HU/ORRSTUDIO/A38_ORRSTUDIO.pdf · checked 2026-10-20

A38_ORRSTUDIO_ALAPRAJZ.pdf: https://a38.hu/uploads/File/stagecraft/HU/ORRSTUDIO/A38_ORRSTUDIO_ALAPRAJZ.pdf · checked 2026-10-20

A38_orrstudio_CHAMSYS.shw.gz: https://a38.hu/uploads/File/stagecraft/HU/KONCERTTEREM/A38_KT_LAMPA_LEIRASOK.zip · checked 2026-10-20

A38_KT_alaprajz.pdf: https://a38.hu/uploads/File/stagecraft/HU/KONCERTTEREM/A38_KT_alaprajz.pdf · checked 2026-10-20

A38_KT_FENY.pdf: https://a38.hu/uploads/File/stagecraft/HU/KONCERTTEREM/A38_KT_FENY.pdf · checked 2026-10-20

A38_KT_HANG.pdf: https://a38.hu/uploads/File/stagecraft/HU/KONCERTTEREM/A38_KT_HANG.pdf · checked 2026-10-20

A38_TT.pdf: https://a38.hu/uploads/File/stagecraft/HU/TETOTERASZ/A38_TT.pdf · checked 2026-10-20

A38_TT_alaprajz.pdf: https://a38.hu/uploads/File/stagecraft/HU/TETOTERASZ/A38_TT_alaprajz.pdf · checked 2026-10-20

Public venue page: https://www.hitlight.app/venues/hungary/a38-hajo-27de7ca3

HitLight