
UPSTAGE

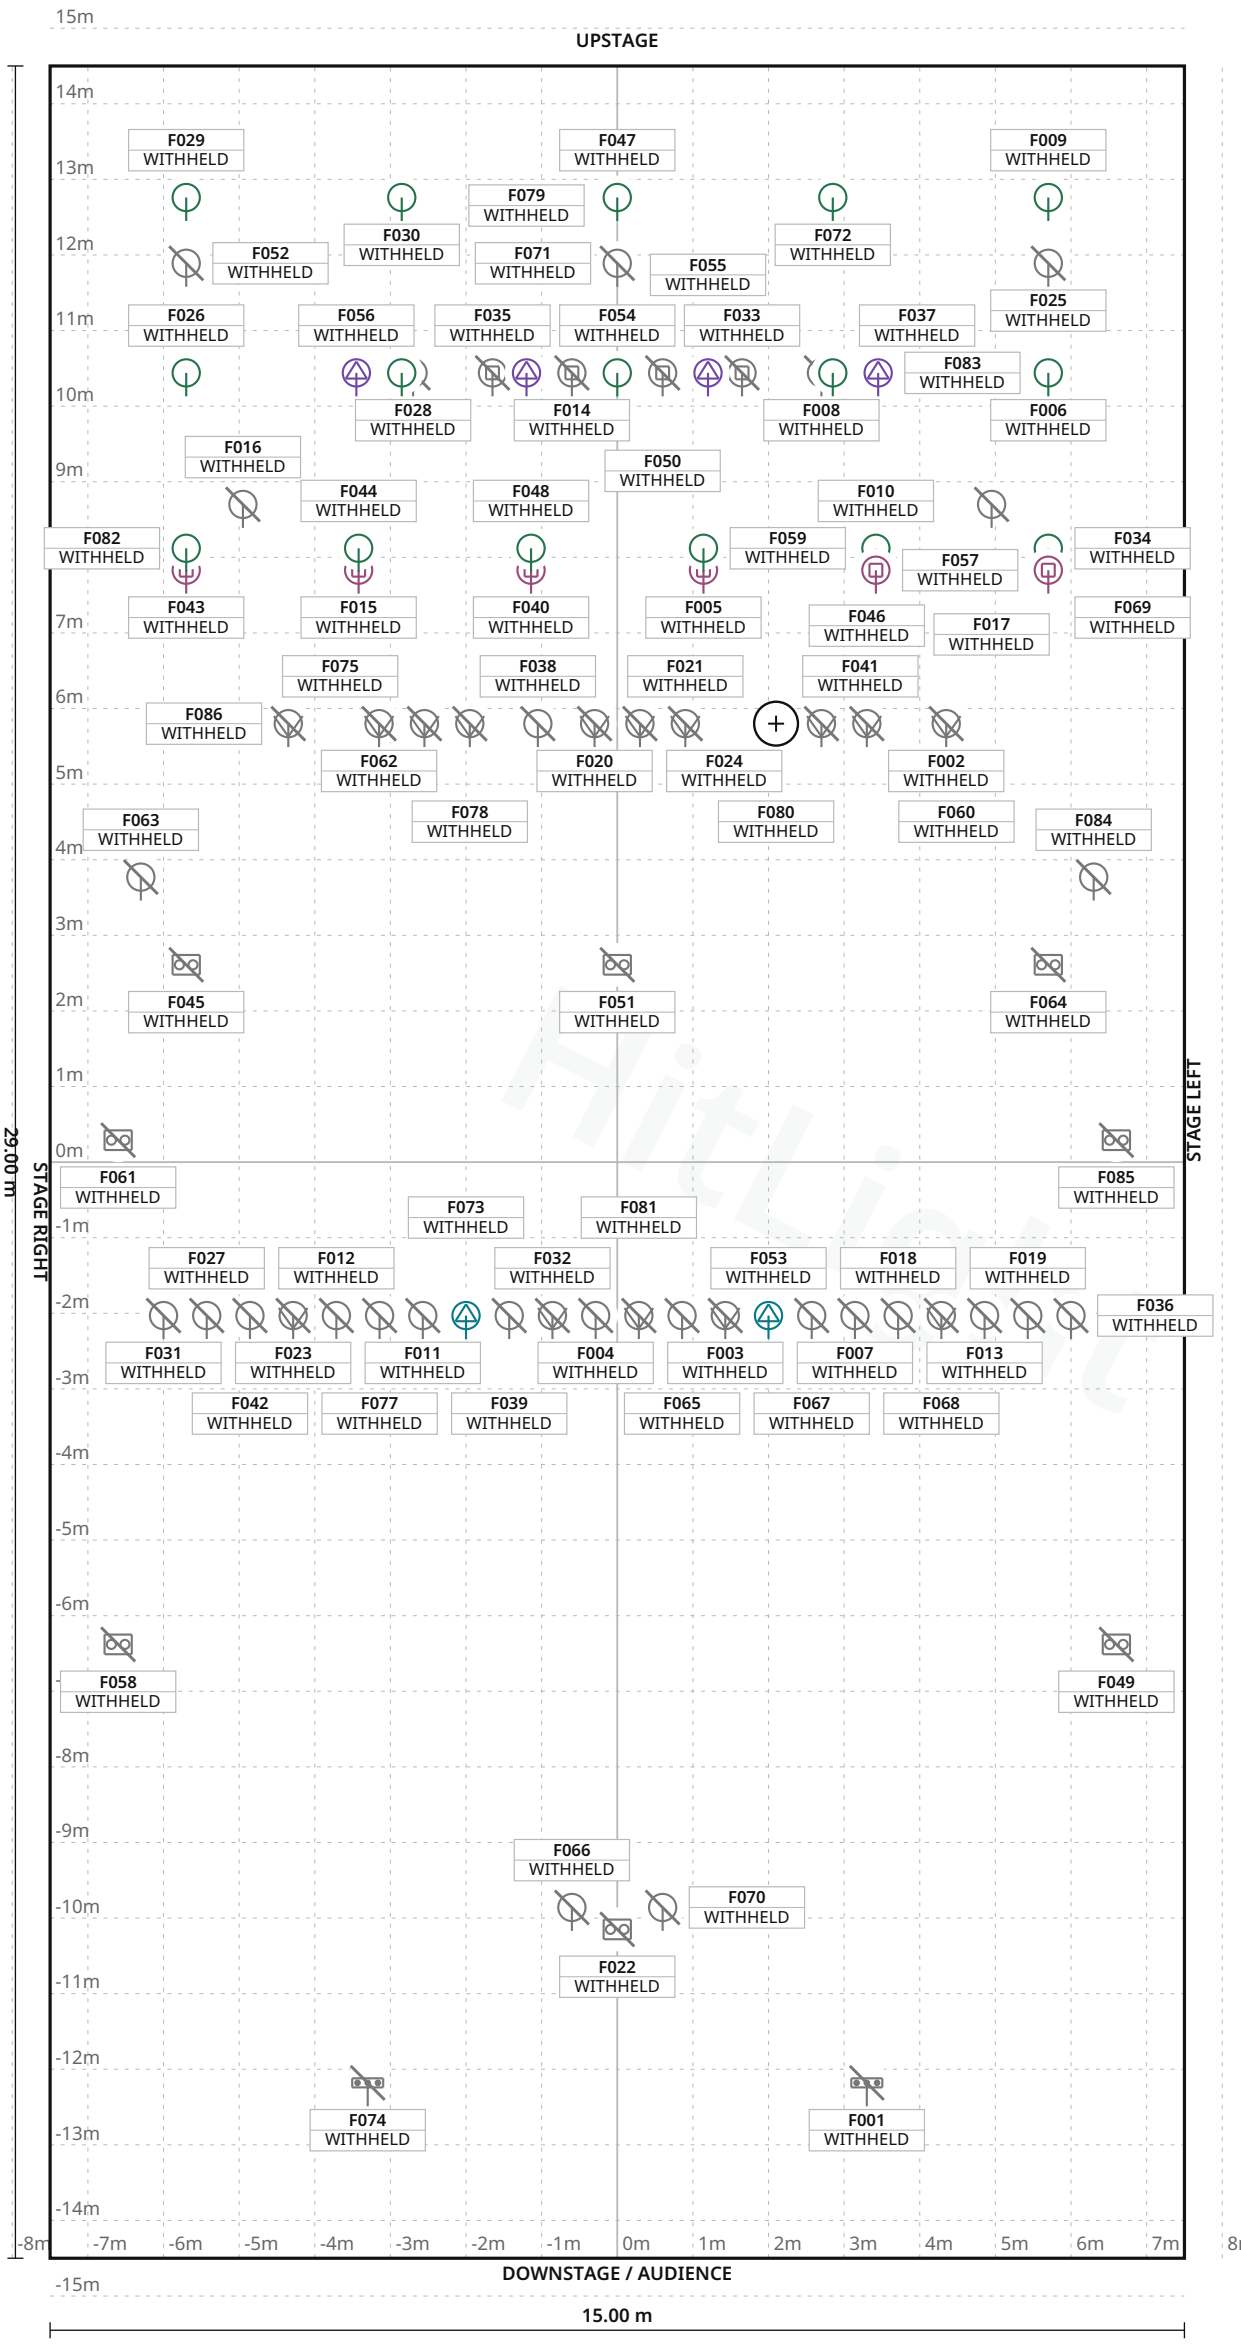

FIXTURE LEGEND

- **Source Four** — Fresnel — Spot Light · 2×
- **Source Four Zoom** — 15-30 — Spot Light · 5×
- **TourLED 42CM** — MK-II — PAR Light · 16×
- **P9 Beamspot HP** — Profile Spot · 4×
- **AstraProfile300L** — TIP — Profile Spot · 2×
- **AstraWash7PIX** — Moving Head · 6×
- **DuoBlind 200 WW** — Blinder · 3×
- **Quartet PC** — Spot Light · 9×
- **ClayPakyAledaBEy** — eK10Easy — Moving Head · 6×
- **CLFSoftLED100VW** — PAR Light · 2×
- **CLFSoftLED200VW** — PAR Light · 2×
- **DTSScena650/1000** — MK2FR — PAR Light · 2×
- **EstradeWarmWhite** — LEDstrip segment — LED Bar · 2×
- **ProlightsArenaCO** — B4Halo — Blinder · 5×
- **ProlightsECLProf** — ileCTPlus15–30 — PAR Light · 5×
- **ProlightsECLProf** — ileFS25–50 — PAR Light · 2×
- **SeleconAcclaim60** — 0Zoom18–34 — PAR Light · 2×
- **SeleconArenaFres** — nel2kW — PAR Light · 2×
- **StrandCantata18–** — 32Zoom1.2kW — PAR Light · 2×
- **StrandCantataPC1** — .2kW — PAR Light · 3×
- **StrandOptique15–** — 42Zoom1.2kW — PAR Light · 2×
- **Unidentifiedrear** — profile28/29 — PAR Light · 2×

Stage 15.00 m W × 29.00 m D · Grid 1 m

1 fixture labels omitted in this view due to crowding · see DMX patch

Altes Kino Mels · Main room

LIGHT PLOT · PLAN · Main room

HitLight · Altes Kino Mels

Sarganserstrasse 66, 8887, Mels, Switzerland

DWG HL · SCALE 1:100 · metric · PRINT AT 100%

Drawn HitLight

Generated from the saved show

SOURCE 614d4696361e

SYMBOL LEGEND

22 TYPES · 86 FIXTURES · COLOUR BY TYPE



ETC Source Four Fresnel

Spot Light · Unverified · TBC ch · category symbol

2 physical · 2 plotted

2 disabled · 0 unplaced



ETC Source Four Zoom 15-30

Spot Light · Unverified · TBC ch · category symbol

5 physical · 5 plotted

5 disabled · 0 unplaced



Expolite TourLED 42CM MK-II

PAR Light · AR1d · 4 ch · category symbol

16 physical · 16 plotted

0 disabled · 0 unplaced



JB-Lighting P9 Beamspot HP

Profile Spot · Mode 2 (39 ch) · 39 ch · category symbol

4 physical · 4 plotted

0 disabled · 0 unplaced



Prolights AstraProfile300LTIP

Profile Spot · Standard · 42 ch · category symbol

2 physical · 2 plotted

0 disabled · 0 unplaced



Prolights AstraWash7PIX

Moving Head · Basic_18ch · 18 ch · category symbol

6 physical · 6 plotted

0 disabled · 0 unplaced



StairVille DuoBlind 200 WW

Blinder · Unverified · TBC ch · category symbol

3 physical · 3 plotted

3 disabled · 0 unplaced



Strand Quartet PC

Spot Light · Unverified · TBC ch · category symbol

9 physical · 9 plotted

9 disabled · 0 unplaced

Altes Kino Mels · Main room

SYMBOL LEGEND · Main room

HitLight · Altes Kino Mels

Sarganserstrasse 66, 8887, Mels, Switzerland

DWG HL · METRIC

Drawn HitLight

Generated from the saved show

SOURCE 614d4696361e

Unverified source fixture ClayPakyAledaBEyeK10Easy
Moving Head · Unverified · TBC ch · category symbol
6 physical · 6 plotted
6 disabled · 0 unplaced

Unverified source fixture CLFSoftLED100VW
PAR Light · Unverified · TBC ch · category symbol
2 physical · 2 plotted
2 disabled · 0 unplaced

Unverified source fixture CLFSoftLED200VW
PAR Light · Unverified · TBC ch · category symbol
2 physical · 2 plotted
2 disabled · 0 unplaced

Unverified source fixture DTSScena650/1000MK2FR
PAR Light · Unverified · TBC ch · category symbol
2 physical · 2 plotted
2 disabled · 0 unplaced

Unverified source fixture EstradeWarmWhiteLEDstrip segment
LED Bar · Unverified · TBC ch · category symbol
2 physical · 2 plotted
2 disabled · 0 unplaced

Unverified source fixture ProlightsArenaCOB4Halo
Blinder · Unverified · TBC ch · category symbol
5 physical · 5 plotted
5 disabled · 0 unplaced

Unverified source fixture ProlightsECLProfileCTPlus15–30
PAR Light · Unverified · TBC ch · category symbol
5 physical · 5 plotted
5 disabled · 0 unplaced

Unverified source fixture ProlightsECLProfileFS25–50
PAR Light · Unverified · TBC ch · category symbol
2 physical · 2 plotted
2 disabled · 0 unplaced

Altes Kino Mels · Main room

SYMBOL LEGEND · Main room
HitLight · Altes Kino Mels
Sarganserstrasse 66, 8887, Mels, Switzerland

DWG HL · METRIC
Drawn HitLight
Generated from the saved show
SOURCE 614d4696361e

SYMBOL LEGEND · CONTINUED

Unverified source fixture SeleconAcclaim600Zoom18–34 PAR Light · Unverified · TBC ch · category symbol	**2 physical · 2 plotted** 2 disabled · 0 unplaced
Unverified source fixture SeleconArenaFresnel2kW PAR Light · Unverified · TBC ch · category symbol	**2 physical · 2 plotted** 2 disabled · 0 unplaced
Unverified source fixture StrandCantata18–32Zoom1.2kW PAR Light · Unverified · TBC ch · category symbol	**2 physical · 2 plotted** 2 disabled · 0 unplaced
Unverified source fixture StrandCantataPC1.2kW PAR Light · Unverified · TBC ch · category symbol	**3 physical · 3 plotted** 3 disabled · 0 unplaced
Unverified source fixture StrandOptique15–42Zoom1.2kW PAR Light · Unverified · TBC ch · category symbol	**2 physical · 2 plotted** 2 disabled · 0 unplaced
Unverified source fixture Unidentifiedrearprofile28/29 PAR Light · Unverified · TBC ch · category symbol	**2 physical · 2 plotted** 2 disabled · 0 unplaced

Altes Kino Mels · Main room

SYMBOL LEGEND · Main room

HitLight · Altes Kino Mels

Sarganserstrasse 66, 8887, Mels, Switzerland

DWG HL · METRIC

Drawn HitLight

Generated from the saved show

SOURCE 614d4696361e

GENERAL NOTES

1. Source-based lighting plan. Confirm the current rig with the venue.
2. PARTIAL: included fixtures are not a full physical-unit census.
3. DMX PATCH WITHHELD: provisional or unchecked addresses are not published.
4. The reconstruction retains its documented coverage and geometry assumptions; confirm the current setup with the venue.
5. Output remains excluded for visual-only fixtures. Catalogue identity does not verify installed modes, addresses or the current installation.

HitLight

FIXTURE SCHEDULE

Fixture	Manufacturer / model	Position / mount	Mode / output
VISUAL PLANNING · DMX PATCH WITHHELD			
F001	Unverified source fixture / EstradeWarmWhiteLEDstrip segment	PLOTTED	Unverified · Output excluded
F002	ETC / Source Four Fresnel	PLOTTED	Unverified · Output excluded
F003	ETC / Source Four Zoom 15-30	PLOTTED	Unverified · Output excluded
F004	Unverified source fixture / ProlightsECLProfileCTPlus15–30	PLOTTED	Unverified · Output excluded
F005	Prolights / AstraWash7PIX	PLOTTED	Unverified · Output excluded
F006	Expolite / TourLED 42CM MK-II	PLOTTED	Unverified · Output excluded
F007	Unverified source fixture / SeleconArenaFresnel2kW	PLOTTED	Unverified · Output excluded
F008	Unverified source fixture / ClayPakyAledaBEyeK10Easy	PLOTTED	Unverified · Output excluded
F009	Expolite / TourLED 42CM MK-II	PLOTTED	Unverified · Output excluded
F010	Expolite / TourLED 42CM MK-II	PLOTTED	Unverified · Output excluded
F011	Unverified source fixture / ProlightsECLProfileCTPlus15–30	PLOTTED	Unverified · Output excluded
F012	Unverified source fixture / CLFSoftLED200VW	PLOTTED	Unverified · Output excluded
F013	Unverified source fixture / ProlightsECLProfileCTPlus15–30	PLOTTED	Unverified · Output excluded
F014	Unverified source fixture / ClayPakyAledaBEyeK10Easy	PLOTTED	Unverified · Output excluded
F015	Prolights / AstraWash7PIX	PLOTTED	Unverified · Output excluded
F016	Unverified source fixture / DTSScena650/1000MK2FR	PLOTTED	Unverified · Output excluded
F017	Unverified source fixture / DTSScena650/1000MK2FR	PLOTTED	Unverified · Output excluded
F018	Unverified source fixture / CLFSoftLED200VW	PLOTTED	Unverified · Output excluded
F019	Unverified source fixture / StrandOptique15–42Zoom1.2kW	PLOTTED	Unverified · Output excluded
F020	Strand / Quartet PC	PLOTTED	Unverified · Output excluded

Planning reference only. Confirm installed modes and patch with the venue.

Altes Kino Mels · Main room

FIXTURE SCHEDULE · Main room

HitLight · Altes Kino Mels

Sarganserstrasse 66, 8887, Mels, Switzerland

DWG HL · METRIC

Drawn HitLight

Generated from the saved show

SOURCE 614d4696361e

FIXTURE SCHEDULE · CONTINUED

Fixture	Manufacturer / model	Position / mount	Mode / output
VISUAL PLANNING · DMX PATCH WITHHELD			
F021	Strand / Quartet PC	PLOTTED	Unverified · Output excluded
F022	Unverified source fixture / ProlightsArenaCOB4Halo	PLOTTED	Unverified · Output excluded
F023	ETC / Source Four Zoom 15-30	PLOTTED	Unverified · Output excluded
F024	Strand / Quartet PC	PLOTTED	Unverified · Output excluded
F025	Unverified source fixture / StrandCantataPC1.2kW	PLOTTED	Unverified · Output excluded
F026	Expolite / TourLED 42CM MK-II	PLOTTED	Unverified · Output excluded
F027	Unverified source fixture / StrandOptique15–42Zoom1.2kW	PLOTTED	Unverified · Output excluded
F028	Unverified source fixture / ClayPakyAledaBEyeK10Easy	PLOTTED	Unverified · Output excluded
F029	Expolite / TourLED 42CM MK-II	PLOTTED	Unverified · Output excluded
F030	Expolite / TourLED 42CM MK-II	PLOTTED	Unverified · Output excluded
F031	Unverified source fixture / StrandCantata18–32Zoom1.2kW	PLOTTED	Unverified · Output excluded
F032	ETC / Source Four Zoom 15-30	PLOTTED	Unverified · Output excluded
F033	Unverified source fixture / ClayPakyAledaBEyeK10Easy	PLOTTED	Unverified · Output excluded
F034	Expolite / TourLED 42CM MK-II	PLOTTED	Unverified · Output excluded
F035	Unverified source fixture / ClayPakyAledaBEyeK10Easy	PLOTTED	Unverified · Output excluded
F036	Unverified source fixture / StrandCantata18–32Zoom1.2kW	PLOTTED	Unverified · Output excluded
F037	Expolite / TourLED 42CM MK-II	PLOTTED	Unverified · Output excluded
F038	Unverified source fixture / CLFSoftLED100VW	PLOTTED	Unverified · Output excluded
F039	Unverified source fixture / ProlightsECLProfileFS25–50	PLOTTED	Unverified · Output excluded
F040	Prolights / AstraWash7PIX	PLOTTED	Unverified · Output excluded

Planning reference only. Confirm installed modes and patch with the venue.

Altes Kino Mels · Main room

FIXTURE SCHEDULE · Main room

HitLight · Altes Kino Mels

Sarganserstrasse 66, 8887, Mels, Switzerland

DWG HL · METRIC

Drawn HitLight

Generated from the saved show

SOURCE 614d4696361e

FIXTURE SCHEDULE · CONTINUED

Fixture	Manufacturer / model	Position / mount	Mode / output
VISUAL PLANNING · DMX PATCH WITHHELD			
F041	Unverified source fixture / CLFSoftLED100VW	PLOTTED	Unverified · Output excluded
F042	Unverified source fixture / ProlightsECLProfileCTPlus15–30	PLOTTED	Unverified · Output excluded
F043	Prolights / AstraWash7PIX	PLOTTED	Unverified · Output excluded
F044	Expolite / TourLED 42CM MK-II	PLOTTED	Unverified · Output excluded
F045	StairVille / DuoBlind 200 WW	PLOTTED	Unverified · Output excluded
F046	Strand / Quartet PC	PLOTTED	Unverified · Output excluded
F047	Expolite / TourLED 42CM MK-II	PLOTTED	Unverified · Output excluded
F048	Expolite / TourLED 42CM MK-II	PLOTTED	Unverified · Output excluded
F049	Unverified source fixture / ProlightsArenaCOB4Halo	PLOTTED	Unverified · Output excluded
F050	Unverified source fixture / ClayPakyAledaBEyeK10Easy	PLOTTED	Unverified · Output excluded
F051	StairVille / DuoBlind 200 WW	PLOTTED	Unverified · Output excluded
F052	Unverified source fixture / StrandCantataPC1.2kW	PLOTTED	Unverified · Output excluded
F053	Prolights / AstraProfile300LTIP	PLOTTED	Unverified · Output excluded
F054	Expolite / TourLED 42CM MK-II	PLOTTED	Unverified · Output excluded
F055	JB-Lighting / P9 Beamspot HP	PLOTTED	Unverified · Output excluded
F056	JB-Lighting / P9 Beamspot HP	PLOTTED	Unverified · Output excluded
F057	Prolights / AstraWash7PIX	PLOTTED	Unverified · Output excluded
F058	Unverified source fixture / ProlightsArenaCOB4Halo	PLOTTED	Unverified · Output excluded
F059	Expolite / TourLED 42CM MK-II	PLOTTED	Unverified · Output excluded
F060	Strand / Quartet PC	PLOTTED	Unverified · Output excluded

Planning reference only. Confirm installed modes and patch with the venue.

FIXTURE SCHEDULE · CONTINUED

Fixture	Manufacturer / model	Position / mount	Mode / output
VISUAL PLANNING · DMX PATCH WITHHELD			
F061	Unverified source fixture / ProlightsArenaCOB4Halo	PLOTTED	Unverified · Output excluded
F062	Strand / Quartet PC	PLOTTED	Unverified · Output excluded
F063	Unverified source fixture / SeleconAcclaim600Zoom18–34	PLOTTED	Unverified · Output excluded
F064	StairVille / DuoBlind 200 WW	PLOTTED	Unverified · Output excluded
F065	Unverified source fixture / ProlightsECLProfileFS25–50	PLOTTED	Unverified · Output excluded
F066	Unverified source fixture / Unidentifiedrearprofile28/29	PLOTTED	Unverified · Output excluded
F067	Unverified source fixture / ProlightsECLProfileCTPlus15–30	PLOTTED	Unverified · Output excluded
F068	ETC / Source Four Zoom 15-30	PLOTTED	Unverified · Output excluded
F069	Prolights / AstraWash7PIX	PLOTTED	Unverified · Output excluded
F070	Unverified source fixture / Unidentifiedrearprofile28/29	PLOTTED	Unverified · Output excluded
F071	Unverified source fixture / StrandCantataPC1.2kW	PLOTTED	Unverified · Output excluded
F072	Expolite / TourLED 42CM MK-II	PLOTTED	Unverified · Output excluded
F073	Prolights / AstraProfile300LTIP	PLOTTED	Unverified · Output excluded
F074	Unverified source fixture / EstradeWarmWhiteLEDstrip segment	PLOTTED	Unverified · Output excluded
F075	Strand / Quartet PC	PLOTTED	Unverified · Output excluded
F076	Expolite / TourLED 42CM MK-II	PLOTTED	Unverified · Output excluded
F077	Unverified source fixture / SeleconArenaFresnel2kW	PLOTTED	Unverified · Output excluded
F078	Strand / Quartet PC	PLOTTED	Unverified · Output excluded
F079	JB-Lighting / P9 Beamspot HP	PLOTTED	Unverified · Output excluded
F080	Strand / Quartet PC	PLOTTED	Unverified · Output excluded

Planning reference only. Confirm installed modes and patch with the venue.

FIXTURE SCHEDULE · CONTINUED

Fixture	Manufacturer / model	Position / mount	Mode / output
VISUAL PLANNING · DMX PATCH WITHHELD			
F081	ETC / Source Four Zoom 15-30	PLOTTED	Unverified · Output excluded
F082	Expolite / TourLED 42CM MK-II	PLOTTED	Unverified · Output excluded
F083	JB-Lighting / P9 Beamspot HP	PLOTTED	Unverified · Output excluded
F084	Unverified source fixture / SeleconAcclaim600Zoom18–34	PLOTTED	Unverified · Output excluded
F085	Unverified source fixture / ProlightsArenaCOB4Halo	PLOTTED	Unverified · Output excluded
F086	ETC / Source Four Fresnel	PLOTTED	Unverified · Output excluded

Planning reference only. Confirm installed modes and patch with the venue.

HitLight

VALIDATION APPENDIX

WARNING · PATCH_WITHHELD

DMX patch facts are withheld pending source verification. This planning document cannot be used for hardware output.

Objects: — · Remediation: review the source facts and regenerate.

ERROR · STAGE_DIMENSIONS_UNCONFIRMED

Confirm the stage dimensions before producing a final technical document.

Objects: Main room · Remediation: review the source facts and regenerate.

WARNING · MODE_UNVERIFIED

DMX modes are unverified; output remains excluded.

Objects: F001–F004, F007, F008, F011–F014, F016–F025, F027, F028, F031–F033, F035, F036, F038, F039, F041, F042, F045, F046, F049–F052, F058, F060–F068, F070, F071, F074, F075, F077, F078, F080, F081, F084–F086 · Remediation: revie…

WARNING · FIXTURE_DISABLED

Fixtures are disabled for this visual planning reconstruction.

Objects: F001–F004, F007, F008, F011–F014, F016–F025, F027, F028, F031–F033, F035, F036, F038, F039, F041, F042, F045, F046, F049–F052, F058, F060–F068, F070, F071, F074, F075, F077, F078, F080, F081, F084–F086 · Remediation: revie…

WARNING · TITLE_METADATA_INCOMPLETE

Some professional title-block metadata is missing; the document will show an em dash.

Objects: 288c7ff907d1131ca6c3cdcc · Remediation: review the source facts and regenerate.

HitLight

VENUE & DRAWING SOURCES

Altes Kino Mels

Main room · House rig

Sarganserstrasse 66, 8887, Mels, CH

https://www.alteskino.ch/

Sources checked 2026-10-19

Symbols: HitLight-owned category artwork. No manufacturer model geometry or original source pages included.

Source-based reconstruction. Confirm the current installation and equipment availability with the venue.

Scale, fixture positions, mounting heights and aiming may include estimates; this is not a rigging specification.

Provisional fixture matches are labelled as placeholders. The recorded subset is not a complete physical inventory.

DMX addresses are withheld from public plans until their exact source patch is reconciled.

Catalogue identities corrected in place; installed modes, patch, geometry and source currency remain unverified.

Partial source-based planning reconstruction; the current installation and complete fixture census are unverified.

Source-matched catalogue bodies are shown where available. Unresolved source identities remain labelled visual markers. Installed modes and DMX patch require verification; visual-only fixtures remain excluded from output.

The reconstruction retains its documented coverage and geometry assumptions; confirm the current setup with the venue.

Output remains excluded for visual-only fixtures. Catalogue identity does not verify installed modes, addresses or the current installation.

Source-based reconstruction. Confirm the current installation and equipment availability with the venue.

Scale, fixture positions, mounting heights and aiming may include estimates; this is not a rigging specification.

Provisional fixture matches are labelled as placeholders. The recorded subset is not a complete physical inventory.

DMX addresses are withheld from public plans until their exact source patch is reconciled.

Catalogue identities corrected in place; installed modes, patch, geometry and source currency remain unverified.

Partial source-based planning reconstruction; the current installation and complete fixture census are unverified.

Source-matched catalogue bodies are shown where available. Unresolved source identities remain labelled visual markers. Installed modes and DMX patch require verification; visual-only fixtures remain excluded from output.

Official venue information: https://www.alteskino.ch/ · checked 2026-10-19

261003_Lichtplan mit DMX-Adressen Altes Kino.pdf: https://www.alteskino.ch/Ueber-uns/Technik · checked 2026-10-19

Public venue page: https://www.hitlight.app/venues/switzerland/altes-kino-mels-288c7ff9