
UPSTAGE

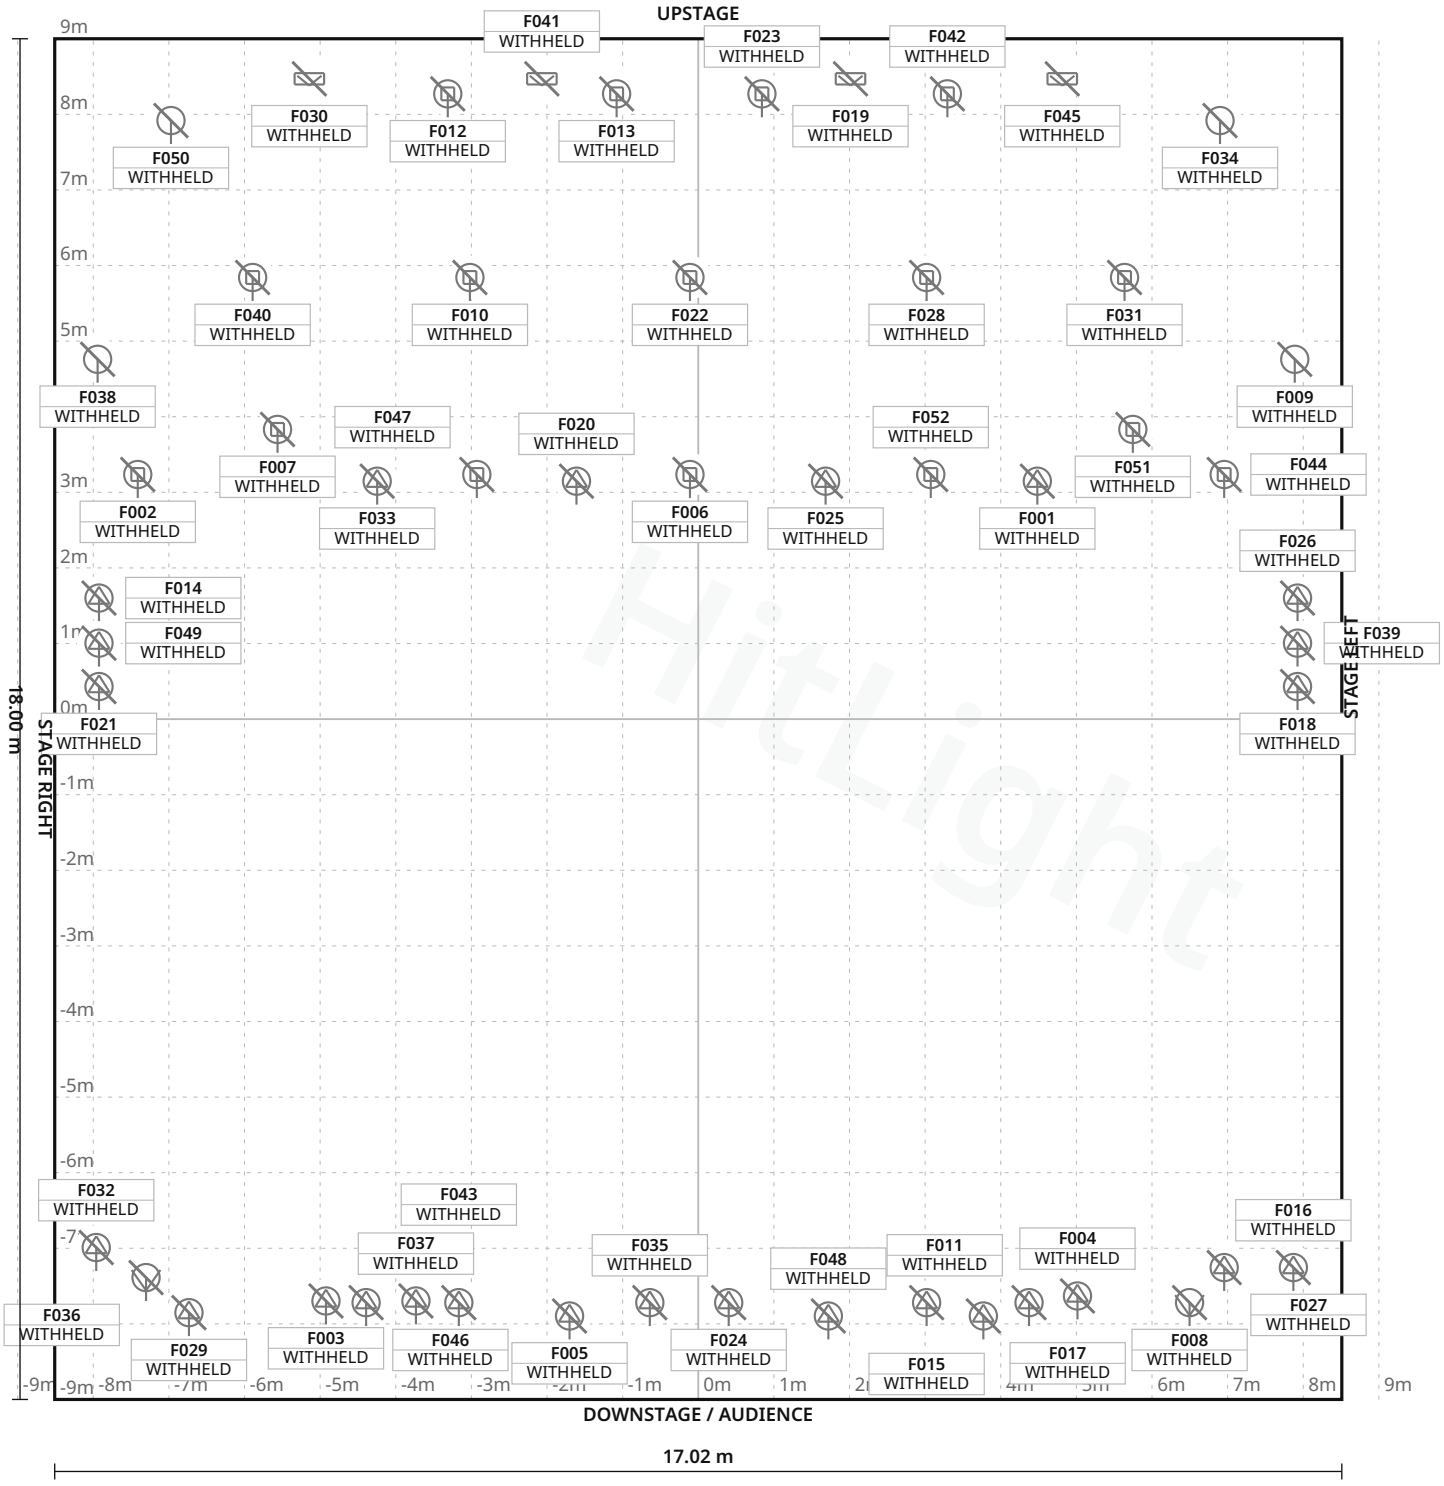

FIXTURE LEGEND

- **Spectra Cyc 200** — Cyc Light · 4×
- **Source Four 19** — Profile Spot · 2×
- **Source Four 26** — Profile Spot · 14×
- **Source Four 36** — Profile Spot · 6×
- **Source Four Zoom** — 15-30 — Spot Light · 2×
- **SolaFrame 1000** — Profile Spot · 4×
- **Technobeam** — Moving Head · 2×
- **MAC Aura** — Moving Head · 14×
- **ETC SourceFour** — PAR WFL — PAR Light · 4×

Stage 17.02 m W × 18.00 m D · Grid 1 m

Century Village Theater Boca Raton · Main room

LIGHT PLOT · PLAN · Main room

HitLight · Century Village Theater Boca Raton

19296 Lyons Road, Boca Raton, United States

DWG HL · SCALE 1:100 · metric · PRINT AT 100%

Drawn HitLight

Generated from the saved show

SOURCE 2727a712cd99

SYMBOL LEGEND

9 TYPES · 52 FIXTURES · COLOUR BY TYPE

	**Altman Lighting Spectra Cyc 200** Cyc Light · Unverified · TBC ch · category symbol	**4 physical · 4 plotted** 4 disabled · 0 unplaced
	**ETC Source Four 19** Profile Spot · Unverified · TBC ch · category symbol	**2 physical · 2 plotted** 2 disabled · 0 unplaced
	**ETC Source Four 26** Profile Spot · Unverified · TBC ch · category symbol	**14 physical · 14 plotted** 14 disabled · 0 unplaced
	**ETC Source Four 36** Profile Spot · Unverified · TBC ch · category symbol	**6 physical · 6 plotted** 6 disabled · 0 unplaced
	**ETC Source Four Zoom 15-30** Spot Light · Unverified · TBC ch · category symbol	**2 physical · 2 plotted** 2 disabled · 0 unplaced
	**High End Systems SolaFrame 1000** Profile Spot · Unverified · TBC ch · category symbol	**4 physical · 4 plotted** 4 disabled · 0 unplaced
	**High End Systems Technobeam** Moving Head · Unverified · TBC ch · category symbol	**2 physical · 2 plotted** 2 disabled · 0 unplaced
	**Martin Professional MAC Aura** Moving Head · Unverified · TBC ch · category symbol	**14 physical · 14 plotted** 14 disabled · 0 unplaced

Unverified source fixture ETC SourceFour PAR WFL

PAR Light · Unverified · TBC ch · category symbol

4 physical · 4 plotted

4 disabled · 0 unplaced

HitLight

Century Village Theater Boca Raton · Main room

SYMBOL LEGEND · Main room

HitLight · Century Village Theater Boca Raton

19296 Lyons Road, Boca Raton, United States

DWG HL · METRIC

Drawn HitLight

Generated from the saved show

SOURCE 2727a712cd99

GENERAL NOTES

1. Source-based lighting plan. Confirm the current rig with the venue.
2. PARTIAL: included fixtures are not a full physical-unit census.
3. DMX PATCH WITHHELD: provisional or unchecked addresses are not published.
4. Approximate planning view; not official venue paperwork or output-ready. Original HitLight symbols only; no source pages, OEM meshes, photos or logos. Original files remain private; modes and patch unverified.

HitLight

FIXTURE SCHEDULE

Fixture	Manufacturer / model	Position / mount	Mode / output
VISUAL PLANNING · DMX PATCH WITHHELD			
F001	High End Systems / SolaFrame 1000	PLOTTED	Unverified · Output excluded
F002	Martin Professional / MAC Aura	PLOTTED	Unverified · Output excluded
F003	ETC / Source Four 26	PLOTTED	Unverified · Output excluded
F004	ETC / Source Four 26	PLOTTED	Unverified · Output excluded
F005	ETC / Source Four 26	PLOTTED	Unverified · Output excluded
F006	Martin Professional / MAC Aura	PLOTTED	Unverified · Output excluded
F007	High End Systems / Technobeam	PLOTTED	Unverified · Output excluded
F008	ETC / Source Four Zoom 15-30	PLOTTED	Unverified · Output excluded
F009	Unverified source fixture / ETC SourceFour PAR WFL	PLOTTED	Unverified · Output excluded
F010	Martin Professional / MAC Aura	PLOTTED	Unverified · Output excluded
F011	ETC / Source Four 36	PLOTTED	Unverified · Output excluded
F012	Martin Professional / MAC Aura	PLOTTED	Unverified · Output excluded
F013	Martin Professional / MAC Aura	PLOTTED	Unverified · Output excluded
F014	ETC / Source Four 26	PLOTTED	Unverified · Output excluded
F015	ETC / Source Four 36	PLOTTED	Unverified · Output excluded
F016	ETC / Source Four 26	PLOTTED	Unverified · Output excluded
F017	ETC / Source Four 26	PLOTTED	Unverified · Output excluded
F018	ETC / Source Four 19	PLOTTED	Unverified · Output excluded
F019	Altman Lighting / Spectra Cyc 200	PLOTTED	Unverified · Output excluded
F020	High End Systems / SolaFrame 1000	PLOTTED	Unverified · Output excluded

Planning reference only. Confirm installed modes and patch with the venue.

Century Village Theater Boca Raton · Main room

FIXTURE SCHEDULE · Main room

HitLight · Century Village Theater Boca Raton

19296 Lyons Road, Boca Raton, United States

DWG HL · METRIC

Drawn HitLight

Generated from the saved show

SOURCE 2727a712cd99

Fixture	Manufacturer / model	Position / mount	Mode / output
VISUAL PLANNING · DMX PATCH WITHHELD			
F021	ETC / Source Four 19	PLOTTED	Unverified · Output excluded
F022	Martin Professional / MAC Aura	PLOTTED	Unverified · Output excluded
F023	Martin Professional / MAC Aura	PLOTTED	Unverified · Output excluded
F024	ETC / Source Four 36	PLOTTED	Unverified · Output excluded
F025	High End Systems / SolaFrame 1000	PLOTTED	Unverified · Output excluded
F026	ETC / Source Four 26	PLOTTED	Unverified · Output excluded
F027	ETC / Source Four 26	PLOTTED	Unverified · Output excluded
F028	Martin Professional / MAC Aura	PLOTTED	Unverified · Output excluded
F029	ETC / Source Four 26	PLOTTED	Unverified · Output excluded
F030	Altman Lighting / Spectra Cyc 200	PLOTTED	Unverified · Output excluded
F031	Martin Professional / MAC Aura	PLOTTED	Unverified · Output excluded
F032	ETC / Source Four 26	PLOTTED	Unverified · Output excluded
F033	High End Systems / SolaFrame 1000	PLOTTED	Unverified · Output excluded
F034	Unverified source fixture / ETC SourceFour PAR WFL	PLOTTED	Unverified · Output excluded
F035	ETC / Source Four 36	PLOTTED	Unverified · Output excluded
F036	ETC / Source Four Zoom 15-30	PLOTTED	Unverified · Output excluded
F037	ETC / Source Four 26	PLOTTED	Unverified · Output excluded
F038	Unverified source fixture / ETC SourceFour PAR WFL	PLOTTED	Unverified · Output excluded
F039	ETC / Source Four 26	PLOTTED	Unverified · Output excluded
F040	Martin Professional / MAC Aura	PLOTTED	Unverified · Output excluded

Planning reference only. Confirm installed modes and patch with the venue.

Fixture	Manufacturer / model	Position / mount	Mode / output
VISUAL PLANNING · DMX PATCH WITHHELD			
F041	Altman Lighting / Spectra Cyc 200	PLOTTED	Unverified · Output excluded
F042	Martin Professional / MAC Aura	PLOTTED	Unverified · Output excluded
F043	ETC / Source Four 36	PLOTTED	Unverified · Output excluded
F044	Martin Professional / MAC Aura	PLOTTED	Unverified · Output excluded
F045	Altman Lighting / Spectra Cyc 200	PLOTTED	Unverified · Output excluded
F046	ETC / Source Four 36	PLOTTED	Unverified · Output excluded
F047	Martin Professional / MAC Aura	PLOTTED	Unverified · Output excluded
F048	ETC / Source Four 26	PLOTTED	Unverified · Output excluded
F049	ETC / Source Four 26	PLOTTED	Unverified · Output excluded
F050	Unverified source fixture / ETC SourceFour PAR WFL	PLOTTED	Unverified · Output excluded
F051	High End Systems / Technobeam	PLOTTED	Unverified · Output excluded
F052	Martin Professional / MAC Aura	PLOTTED	Unverified · Output excluded

Planning reference only. Confirm installed modes and patch with the venue.

VALIDATION APPENDIX

WARNING · PATCH_WITHHELD

DMX patch facts are withheld pending source verification. This planning document cannot be used for hardware output.

Objects: — · Remediation: review the source facts and regenerate.

ERROR · STAGE_DIMENSIONS_UNCONFIRMED

Confirm the stage dimensions before producing a final technical document.

Objects: Main room · Remediation: review the source facts and regenerate.

WARNING · MODE_UNVERIFIED

DMX modes are unverified; output remains excluded.

Objects: F001–F052 · Remediation: review the source facts and regenerate.

WARNING · FIXTURE_DISABLED

Fixtures are disabled for this visual planning reconstruction.

Objects: F001–F052 · Remediation: review the source facts and regenerate.

WARNING · TITLE_METADATA_INCOMPLETE

Some professional title-block metadata is missing; the document will show an em dash.

Objects: 28e469be276e4c18e286bf5d · Remediation: review the source facts and regenerate.

HitLight

VENUE & DRAWING SOURCES

Century Village Theater Boca Raton

Main room · House rig

19296 Lyons Road, Boca Raton, FL, US

https://centuryvillagetheater.com/technical-specification/

Sources checked 2026-11-03

Generated by HitLight from the reviewed partial Century Village Theater Boca Raton reconstruction. Venue sources are cited as facts; their original artwork remains private.

Symbols: HitLight-owned category artwork. No manufacturer model geometry or original source pages included.

Geometry and mounting are approximate. Display dimensions and hanging heights include labelled estimates; this is not a measured or control-ready rig.

Exact fixture variants, body accuracy, modes and DMX patch remain unverified. Plotted positions retain available approximate catalogue housings or labelled visual fallbacks.

The dated source does not establish the current installed rig or a complete fixture census.

Partial source-based planning reconstruction; the current installation and complete fixture census are unverified.

Source-matched catalogue bodies are shown where available. Unresolved source identities remain labelled visual markers. Installed modes and DMX patch require verification; visual-only fixtures remain excluded from output.

52 source-based fixture records currently display 52 public catalogue housings and 0 visual fallbacks. Original source identities, modes, patch and output exclusions are unchanged.

Existing Source Four PAR / Colortran Fresnel profile references now display newly authored approximate public housings. Existing source identities and any other-maker mechanical substitutes remain labelled; installed optics, modes and patch are not verified.

52 records display 52 approximate public catalogue housings or labelled donors and 0 visual fallbacks. 4 Spectra Cyc 200 bodies now have verified original-work public permission; geometry and native profiles are unchanged. Hardware revision, optics and accessories remain approximate. Existing source/donor identities, geometry, mode/patch and output exclusions remain qualified.

Approximate planning view; not official venue paperwork or output-ready. Original HitLight symbols only; no source pages, OEM meshes, photos or logos. Original files remain private; modes and patch unverified.

Century Village Theater Boca Raton — Main room · lighting plot:
https://centuryvillagetheater.com/technical-specification/ · checked 2026-11-03

Public venue page:
https://www.hitlight.app/venues/united-states/century-village-theater-boca-raton-28e469be

HitLight