
UPSTAGE ↑

FIXTURE LEGEND

Robin T11
Profile
Profile Spot · 14×

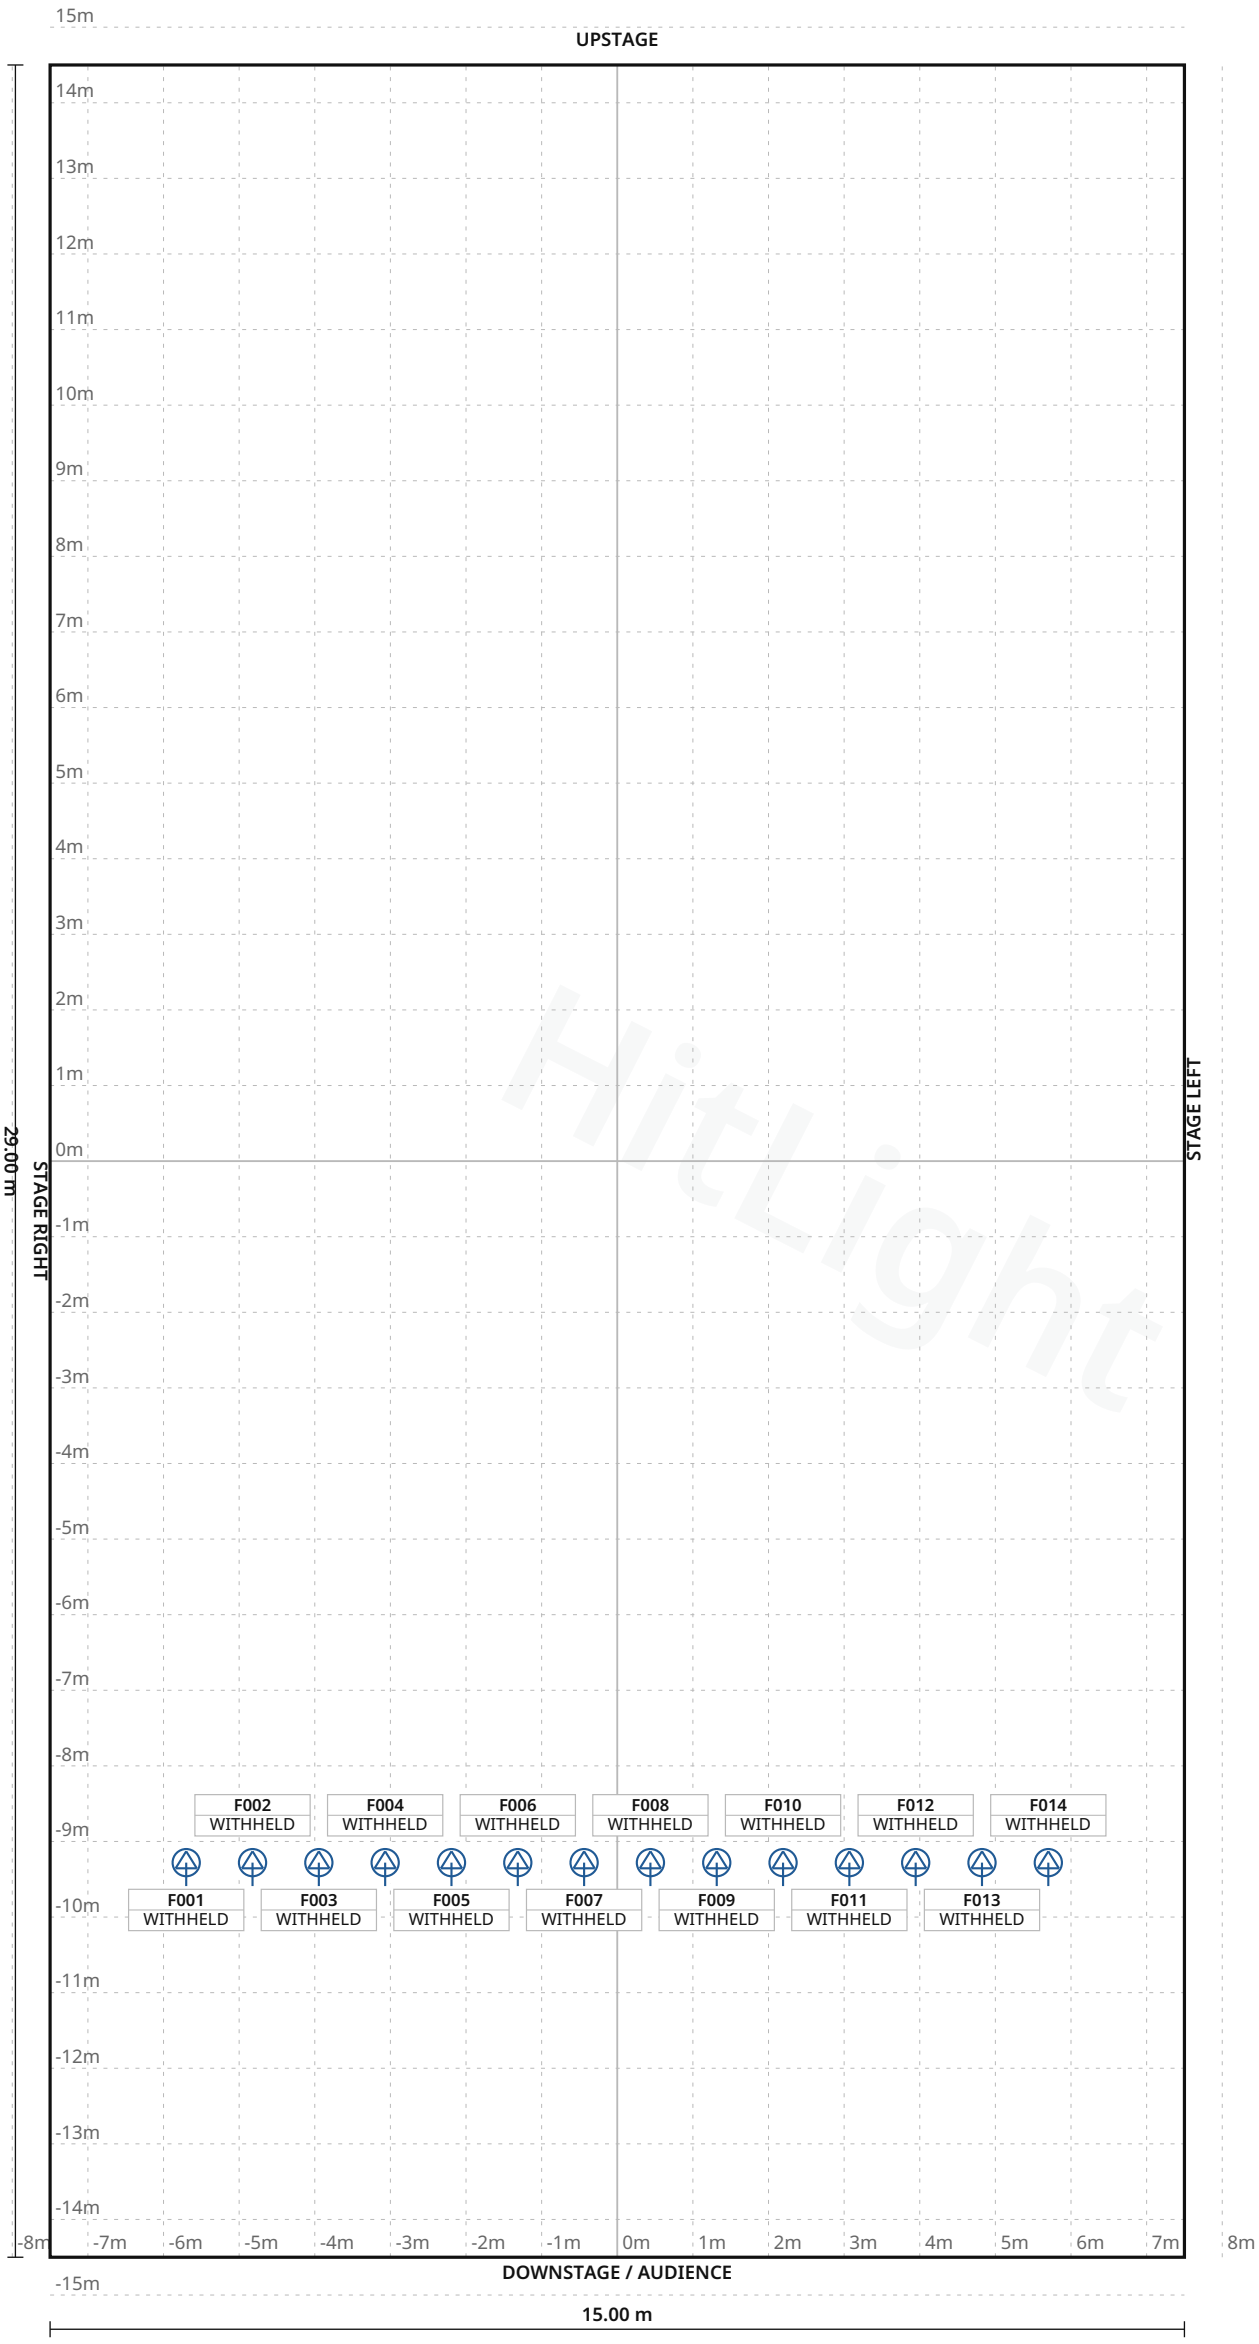

Stage 15.00 m W × 29.00 m D · Grid 1 m

CC Het Gasthuis · Main room

LIGHT PLOT · PLAN · Main room

HitLight · CC Het Gasthuis
Gasthuisstraat 20-22, 3200, Aarschot, Belgium

DWG HL · SCALE 1:100 · metric · PRINT AT 100%
Drawn HitLight
Generated from the saved show
SOURCE edfac552f9d4

SYMBOL LEGEND

1 TYPES · 14 FIXTURES · COLOUR BY TYPE

Robe Lighting Robin T11 Profile

Profile Spot · Mode 3 - 16-bit RGBAL · 22 ch · category symbol

14 physical · 14 plotted

0 disabled · 0 unplaced

HitLight

CC Het Gasthuis · Main room

SYMBOL LEGEND · Main room

HitLight · CC Het Gasthuis

Gasthuisstraat 20-22, 3200, Aarschot, Belgium

DWG HL · METRIC

Drawn HitLight

Generated from the saved show

SOURCE edfac552f9d4

GENERAL NOTES

1. Source-based lighting plan. Confirm the current rig with the venue.
2. PARTIAL: included fixtures are not a full physical-unit census.
3. DMX PATCH WITHHELD: provisional or unchecked addresses are not published.
4. The reconstruction retains its documented coverage and geometry assumptions; confirm the current setup with the venue.

HitLight

DMX PATCH

Fixture / name	Manufacturer / model	Mode	Ch	DMX	Range	Position / mount	Status / notes
UNPATCHED / INVALID							
F001 · RobeRobinT11Profile · 1	Robe Lighting / Robin T11 Profile	Mode 3 - 16-bit RGBAL	22	WITHHELD	TBC	UNPLACED	Enabled
F002 · RobeRobinT11Profile · 2	Robe Lighting / Robin T11 Profile	Mode 3 - 16-bit RGBAL	22	WITHHELD	TBC	UNPLACED	Enabled
F003 · RobeRobinT11Profile · 3	Robe Lighting / Robin T11 Profile	Mode 3 - 16-bit RGBAL	22	WITHHELD	TBC	UNPLACED	Enabled
F004 · RobeRobinT11Profile · 4	Robe Lighting / Robin T11 Profile	Mode 3 - 16-bit RGBAL	22	WITHHELD	TBC	UNPLACED	Enabled
F005 · RobeRobinT11Profile · 5	Robe Lighting / Robin T11 Profile	Mode 3 - 16-bit RGBAL	22	WITHHELD	TBC	UNPLACED	Enabled
F006 · RobeRobinT11Profile · 6	Robe Lighting / Robin T11 Profile	Mode 3 - 16-bit RGBAL	22	WITHHELD	TBC	UNPLACED	Enabled
F007 · RobeRobinT11Profile · 7	Robe Lighting / Robin T11 Profile	Mode 3 - 16-bit RGBAL	22	WITHHELD	TBC	UNPLACED	Enabled
F008 · RobeRobinT11Profile · 8	Robe Lighting / Robin T11 Profile	Mode 3 - 16-bit RGBAL	22	WITHHELD	TBC	UNPLACED	Enabled
F009 · RobeRobinT11Profile · 9	Robe Lighting / Robin T11 Profile	Mode 3 - 16-bit RGBAL	22	WITHHELD	TBC	UNPLACED	Enabled
F010 · RobeRobinT11Profile · 10	Robe Lighting / Robin T11 Profile	Mode 3 - 16-bit RGBAL	22	WITHHELD	TBC	UNPLACED	Enabled
F011 · RobeRobinT11Profile · 11	Robe Lighting / Robin T11 Profile	Mode 3 - 16-bit RGBAL	22	WITHHELD	TBC	UNPLACED	Enabled
F012 · RobeRobinT11Profile · 12	Robe Lighting / Robin T11 Profile	Mode 3 - 16-bit RGBAL	22	WITHHELD	TBC	UNPLACED	Enabled
F013 · RobeRobinT11Profile · 13	Robe Lighting / Robin T11 Profile	Mode 3 - 16-bit RGBAL	22	WITHHELD	TBC	UNPLACED	Enabled
F014 · RobeRobinT11Profile · 14	Robe Lighting / Robin T11 Profile	Mode 3 - 16-bit RGBAL	22	WITHHELD	TBC	UNPLACED	Enabled

No patched universes

CC Het Gasthuis · Main room

DMX PATCH · Main room

HitLight · CC Het Gasthuis

Gasthuisstraat 20-22, 3200, Aarschot, Belgium

DWG HL · METRIC

Drawn HitLight

Generated from the saved show

SOURCE edfac552f9d4

VALIDATION APPENDIX

WARNING · PATCH_WITHHELD

DMX patch facts are withheld pending source verification. This planning document cannot be used for hardware output.

Objects: — · Remediation: correct the saved show data and regenerate.

ERROR · STAGE_DIMENSIONS_UNCONFIRMED

Confirm the stage dimensions before producing a final technical document.

Objects: 502B54F5-BB6A-4097-9AFC-13DE49D1559E · Remediation: correct the saved show data and regenerate.

WARNING · TITLE_METADATA_INCOMPLETE

Some professional title-block metadata is missing; the document will show an em dash.

Objects: 29bfe700c0e3d11118f0efac · Remediation: correct the saved show data and regenerate.

HitLight

VENUE & DRAWING SOURCES

CC Het Gasthuis

Main room · House rig

Gasthuisstraat 20-22, 3200, Aarschot, BE

https://www.hetgasthuis.be/page/65/zaalverhuur

Sources checked 2026-10-23

Symbols: HitLight-owned category artwork. No manufacturer model geometry or original source pages included.

Source-based reconstruction. Confirm the current installation and equipment availability with the venue.

Scale, fixture positions, mounting heights and aiming may include estimates; this is not a rigging specification.

Provisional fixture matches are labelled as placeholders. The recorded subset is not a complete physical inventory.

DMX addresses are withheld from public plans until their exact source patch is reconciled.

The reconstruction retains its documented coverage and geometry assumptions; confirm the current setup with the venue.

Official venue information: https://www.hetgasthuis.be/page/65/zaalverhuur · checked 2026-10-19

Physical venue location: https://www.hetgasthuis.be/cultuurcentrum/contact · checked 2026-10-23

cc-het-gasthuis-technische-fiche_engels2026.pdf: https://www.hetgasthuis.be/files/cc-het-gasthuis-technische-fiche_engels2026.pdf · checked 2026-10-19

theaterzaal-bovenaanzicht.pdf: https://www.hetgasthuis.be/files/theaterzaal-bovenaanzicht.pdf · checked 2026-10-19

Public venue page: https://www.hitlight.app/venues/belgium/cc-het-gasthuis-29bfe700

HitLight