
UPSTAGE

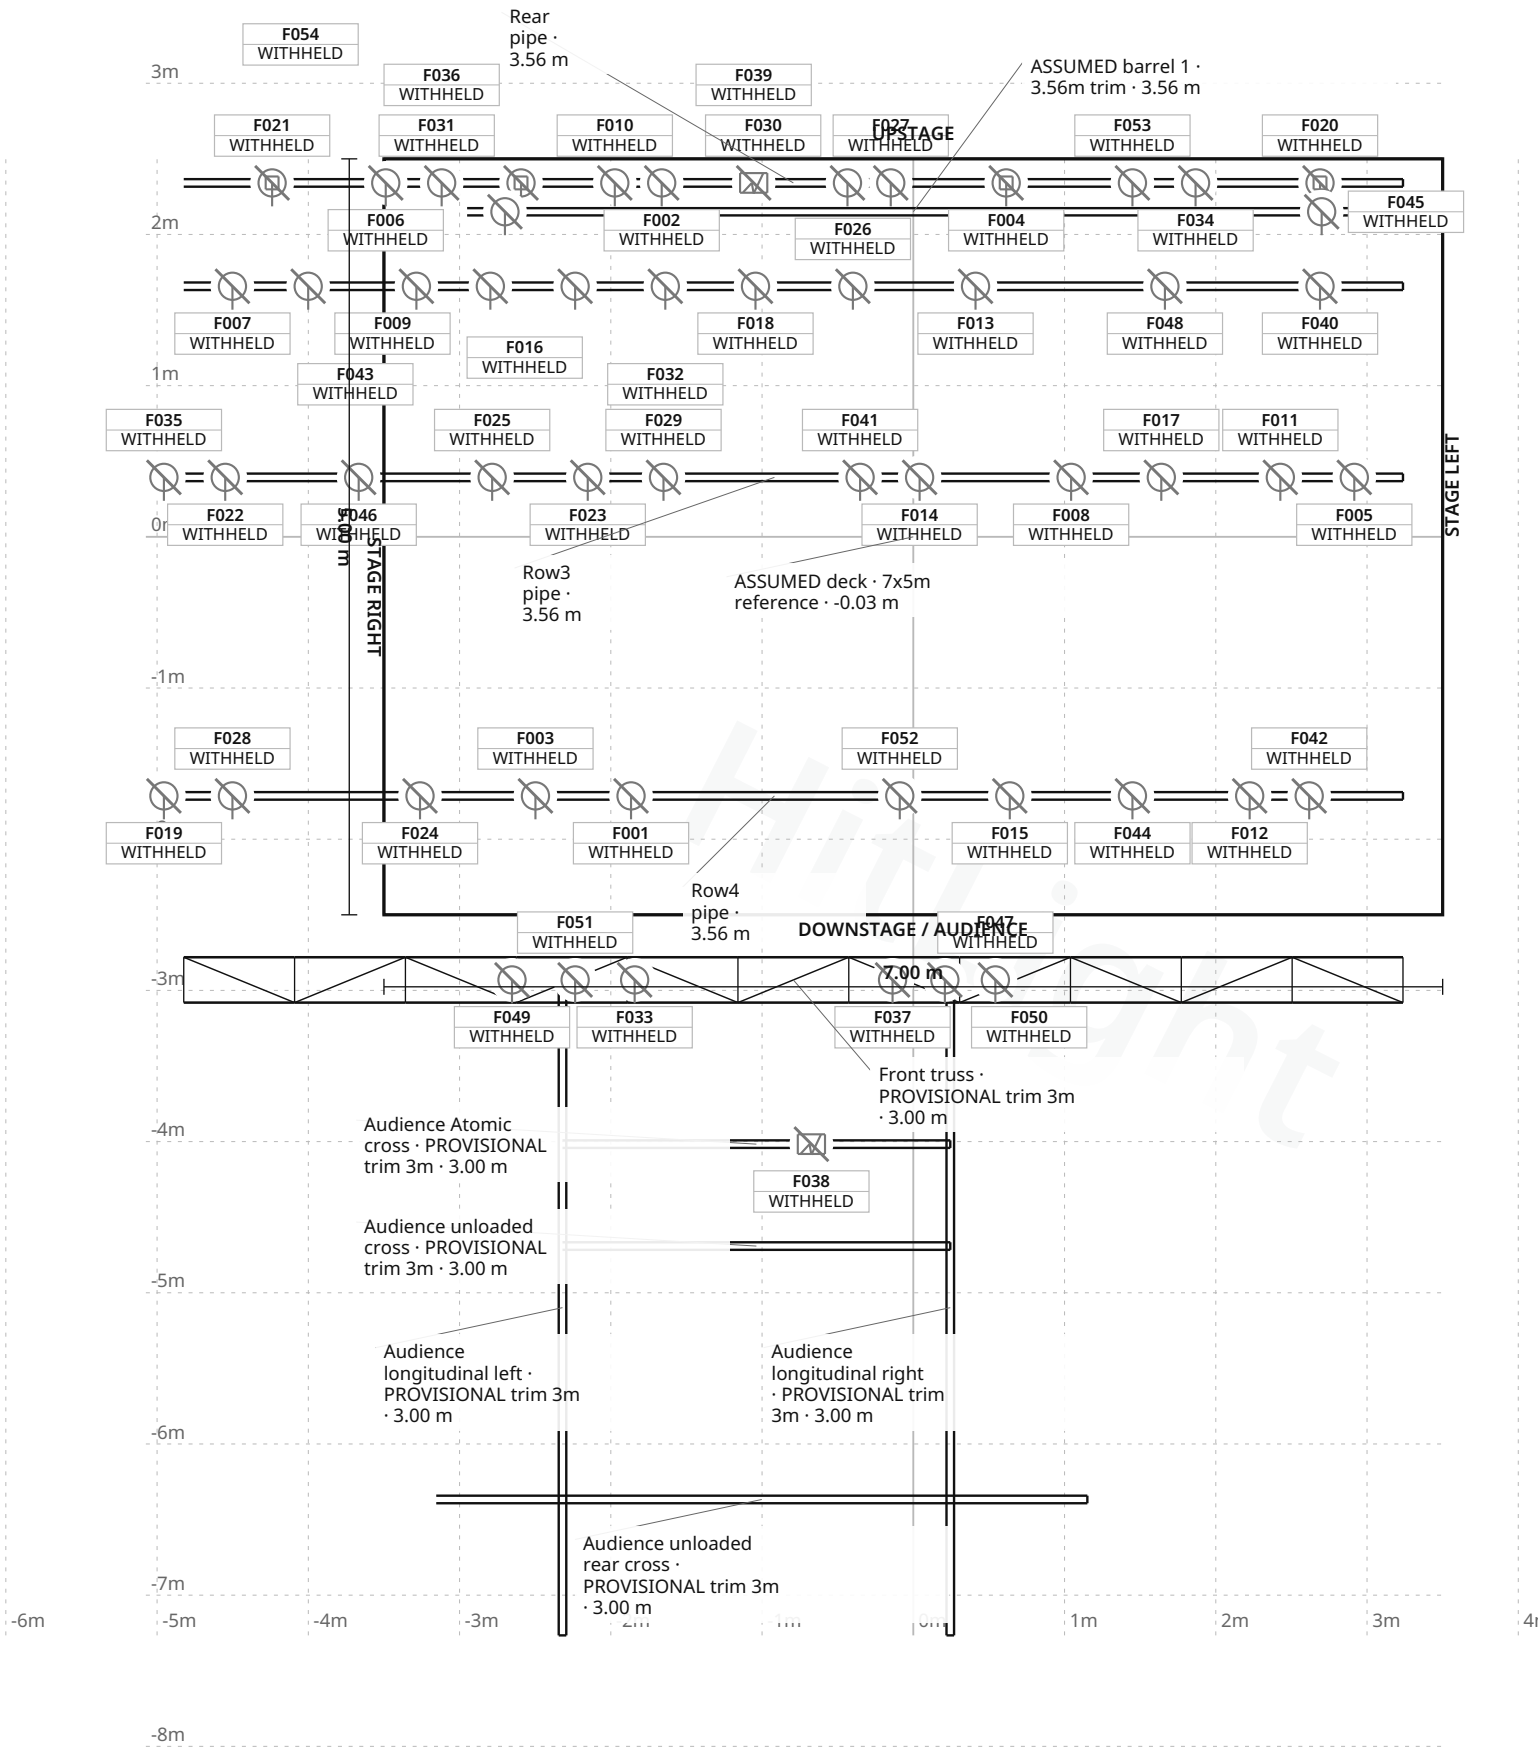

FIXTURE LEGEND

- **XBABY TW** — PAR Light · 2×
- **XLED HD** — PAR Light · 11×
- **Atomic 3000 DMX** — Strobe · 2×
- **MAC Aura** — Moving Head · 4×
- **PAR64 CP62** — PAR Light · 36×

Stage 7.00 m W × 5.00 m D · Grid 1 m

1 fixture labels omitted in this view due to crowding · see DMX patch

BLÅ · Documented venue / rooms unspecified

LIGHT PLOT · PLAN · Documented venue / rooms unspecified

HitLight · BLÅ

Oslo, Norway

DWG HL · SCALE 1:50 · metric · PRINT AT 100%

Drawn HitLight

Generated from the saved show

SOURCE dce412931cc8

SYMBOL LEGEND

5 TYPES · 55 FIXTURES · COLOUR BY TYPE



Bright XBABY TW

PAR Light · Unverified · TBC ch · category symbol

2 physical · 2 plotted

2 disabled · 0 unplaced



Bright XLED HD

PAR Light · Unverified · TBC ch · category symbol

11 physical · 11 plotted

11 disabled · 0 unplaced



Martin Professional Atomic 3000 DMX

Strobe · Unverified · TBC ch · category symbol

2 physical · 2 plotted

2 disabled · 0 unplaced



Martin Professional MAC Aura

Moving Head · Unverified · TBC ch · category symbol

4 physical · 4 plotted

4 disabled · 0 unplaced



Unverified source fixture PAR64 CP62

PAR Light · Unverified · TBC ch · category symbol

36 physical · 36 plotted

36 disabled · 0 unplaced

BLÅ · Documented venue / rooms unspecified

SYMBOL LEGEND · Documented venue / rooms unspecified

HitLight · BLÅ

Oslo, Norway

DWG HL · METRIC

Drawn HitLight

Generated from the saved show

SOURCE dce412931cc8

GENERAL NOTES

1. Source-based lighting plan. Confirm the current rig with the venue.
2. PARTIAL: included fixtures are not a full physical-unit census.
3. DMX PATCH WITHHELD: provisional or unchecked addresses are not published.
4. Partial planning view; modes and patch unverified; output excluded.

HitLight

STAGE ELEMENTS

NAME	TYPE	POSITION	TRIM / SIZE
ASSUMED deck · 7x5m reference	floorSection	X 0.00 m · Z 0.00 m	-0.03 m · 7.00 m W × 5.00 m D
ASSUMED barrel 1 · 3.56m trim	pipe	X -0.00 m · Z -2.15 m	3.56 m · 5.90 m W × 0.05 m D
Audience Atomic cross · PROVISIONAL trim 3m	pipe	X -1.04 m · Z 4.02 m	3.00 m · 2.56 m W × 0.05 m D
Audience longitudinal left · PROVISIONAL trim 3m	pipe	X -2.32 m · Z 5.10 m	3.00 m · 4.34 m W × 0.05 m D
Audience unloaded cross · PROVISIONAL trim 3m	pipe	X -1.04 m · Z 4.69 m	3.00 m · 2.56 m W × 0.05 m D
Audience unloaded rear cross · PROVISIONAL trim 3m	pipe	X -1.00 m · Z 6.37 m	3.00 m · 4.30 m W × 0.05 m D
Audience longitudinal right · PROVISIONAL trim 3m	pipe	X 0.24 m · Z 5.10 m	3.00 m · 4.34 m W × 0.05 m D
Front truss · PROVISIONAL trim 3m	trussStraight	X -0.79 m · Z 2.93 m	3.00 m · 8.06 m W × 0.30 m D
Rear pipe	pipe	X -0.79 m · Z -2.34 m	3.56 m · 8.06 m W × 0.05 m D
Row2 pipe	pipe	X -0.79 m · Z -1.66 m	3.56 m · 8.06 m W × 0.05 m D
Row3 pipe	pipe	X -0.92 m · Z -0.39 m	3.56 m · 8.31 m W × 0.05 m D
Row4 pipe	pipe	X -0.92 m · Z 1.71 m	3.56 m · 8.31 m W × 0.05 m D

BLÅ · Documented venue / rooms unspecified

STAGE ELEMENTS · Documented venue / rooms unspecified

HitLight · BLÅ

Oslo, Norway

DWG HL · METRIC

Drawn HitLight

Generated from the saved show

SOURCE dce412931cc8

FIXTURE SCHEDULE

Fixture	Manufacturer / model	Position / mount	Mode / output
VISUAL PLANNING · DMX PATCH WITHHELD			
F001	Unverified source fixture / PAR64 CP62	Row4 pipe	Unverified · Output excluded
F002	Unverified source fixture / PAR64 CP62	Rear pipe	Unverified · Output excluded
F003	Unverified source fixture / PAR64 CP62	Row4 pipe	Unverified · Output excluded
F004	Martin Professional / MAC Aura	Rear pipe	Unverified · Output excluded
F005	Unverified source fixture / PAR64 CP62	Row3 pipe	Unverified · Output excluded
F006	Unverified source fixture / PAR64 CP62	Rear pipe	Unverified · Output excluded
F007	Unverified source fixture / PAR64 CP62	Row2 pipe	Unverified · Output excluded
F008	Unverified source fixture / PAR64 CP62	Row3 pipe	Unverified · Output excluded
F009	Bright / XLED HD	Row2 pipe	Unverified · Output excluded
F010	Unverified source fixture / PAR64 CP62	Rear pipe	Unverified · Output excluded
F011	Unverified source fixture / PAR64 CP62	Row3 pipe	Unverified · Output excluded
F012	Unverified source fixture / PAR64 CP62	Row4 pipe	Unverified · Output excluded
F013	Unverified source fixture / PAR64 CP62	Row2 pipe	Unverified · Output excluded
F014	Bright / XLED HD	Row3 pipe	Unverified · Output excluded
F015	Unverified source fixture / PAR64 CP62	Row4 pipe	Unverified · Output excluded
F016	Unverified source fixture / PAR64 CP62	Row2 pipe	Unverified · Output excluded
F017	Bright / XLED HD	Row3 pipe	Unverified · Output excluded
F018	Unverified source fixture / PAR64 CP62	Row2 pipe	Unverified · Output excluded
F019	Unverified source fixture / PAR64 CP62	Row4 pipe	Unverified · Output excluded
F020	Martin Professional / MAC Aura	Rear pipe	Unverified · Output excluded

Planning reference only. Confirm installed modes and patch with the venue.

BLÅ · Documented venue / rooms unspecified

FIXTURE SCHEDULE · Documented venue / rooms unspecified

HitLight · BLÅ

Oslo, Norway

DWG HL · METRIC

Drawn HitLight

Generated from the saved show

SOURCE dce412931cc8

FIXTURE SCHEDULE · CONTINUED

Fixture	Manufacturer / model	Position / mount	Mode / output
VISUAL PLANNING · DMX PATCH WITHHELD			
F021	Martin Professional / MAC Aura	Rear pipe	Unverified · Output excluded
F022	Unverified source fixture / PAR64 CP62	Row3 pipe	Unverified · Output excluded
F023	Bright / XLED HD	Row3 pipe	Unverified · Output excluded
F024	Unverified source fixture / PAR64 CP62	Row4 pipe	Unverified · Output excluded
F025	Unverified source fixture / PAR64 CP62	Row3 pipe	Unverified · Output excluded
F026	Bright / XLED HD	Row2 pipe	Unverified · Output excluded
F027	Unverified source fixture / PAR64 CP62	Rear pipe	Unverified · Output excluded
F028	Unverified source fixture / PAR64 CP62	Row4 pipe	Unverified · Output excluded
F029	Unverified source fixture / PAR64 CP62	Row3 pipe	Unverified · Output excluded
F030	Unverified source fixture / PAR64 CP62	Rear pipe	Unverified · Output excluded
F031	Martin Professional / MAC Aura	Rear pipe	Unverified · Output excluded
F032	Bright / XLED HD	Row2 pipe	Unverified · Output excluded
F033	Unverified source fixture / PAR64 CP62	Front truss · PROVISIONAL trim 3m	Unverified · Output excluded
F034	Unverified source fixture / PAR64 CP62	Rear pipe	Unverified · Output excluded
F035	Unverified source fixture / PAR64 CP62	Row3 pipe	Unverified · Output excluded
F036	Unverified source fixture / PAR64 CP62	Rear pipe	Unverified · Output excluded
F037	Unverified source fixture / PAR64 CP62	Front truss · PROVISIONAL trim 3m	Unverified · Output excluded
F038	Martin Professional / Atomic 3000 DMX	Audience Atomic cross · PROVISIONAL trim 3m	Unverified · Output excluded
F039	Martin Professional / Atomic 3000 DMX	Rear pipe	Unverified · Output excluded
F040	Bright / XLED HD	Row2 pipe	Unverified · Output excluded

Planning reference only. Confirm installed modes and patch with the venue.

BLÅ · Documented venue / rooms unspecified

FIXTURE SCHEDULE · Documented venue / rooms unspecified

HitLight · BLÅ

Oslo, Norway

DWG HL · METRIC

Drawn HitLight

Generated from the saved show

SOURCE dce412931cc8

FIXTURE SCHEDULE · CONTINUED

Fixture	Manufacturer / model	Position / mount	Mode / output
VISUAL PLANNING · DMX PATCH WITHHELD			
F041	Unverified source fixture / PAR64 CP62	Row3 pipe	Unverified · Output excluded
F042	Unverified source fixture / PAR64 CP62	Row4 pipe	Unverified · Output excluded
F043	Bright / XLED HD	Row2 pipe	Unverified · Output excluded
F044	Unverified source fixture / PAR64 CP62	Row4 pipe	Unverified · Output excluded
F045	Bright / XLED HD	ASSUMED barrel 1 · 3.56m trim	Unverified · Output excluded
F046	Bright / XLED HD	Row3 pipe	Unverified · Output excluded
F047	Unverified source fixture / PAR64 CP62	Front truss · PROVISIONAL trim 3m	Unverified · Output excluded
F048	Unverified source fixture / PAR64 CP62	Row2 pipe	Unverified · Output excluded
F049	Unverified source fixture / PAR64 CP62	Front truss · PROVISIONAL trim 3m	Unverified · Output excluded
F050	Bright / XBABY TW	Front truss · PROVISIONAL trim 3m	Unverified · Output excluded
F051	Bright / XBABY TW	Front truss · PROVISIONAL trim 3m	Unverified · Output excluded
F052	Unverified source fixture / PAR64 CP62	Row4 pipe	Unverified · Output excluded
F053	Unverified source fixture / PAR64 CP62	Rear pipe	Unverified · Output excluded
F054	Bright / XLED HD	ASSUMED barrel 1 · 3.56m trim	Unverified · Output excluded
F055	Unverified source fixture / PAR64 CP62	Row2 pipe	Unverified · Output excluded

Planning reference only. Confirm installed modes and patch with the venue.

VALIDATION APPENDIX

WARNING · PATCH_WITHHELD

DMX patch facts are withheld pending source verification. This planning document cannot be used for hardware output.

Objects: — · Remediation: review the source facts and regenerate.

ERROR · STAGE_DIMENSIONS_UNCONFIRMED

Confirm the stage dimensions before producing a final technical document.

Objects: Documented venue / rooms unspecified · Remediation: review the source facts and regenerate.

WARNING · MODE_UNVERIFIED

DMX modes are unverified; output remains excluded.

Objects: F001–F055 · Remediation: review the source facts and regenerate.

WARNING · FIXTURE_DISABLED

Fixtures are disabled for this visual planning reconstruction.

Objects: F001–F055 · Remediation: review the source facts and regenerate.

WARNING · TITLE_METADATA_INCOMPLETE

Some professional title-block metadata is missing; the document will show an em dash.

Objects: 2ac4c40944077067d1b04c23 · Remediation: review the source facts and regenerate.

HitLight

VENUE & DRAWING SOURCES

BLÅ

Documented venue / rooms unspecified · Published house rig (unverified)

Oslo, NO

https://www.blaaoslo.no/teknisk

Sources checked 2026-10-29

Symbols: HitLight-owned category artwork. No manufacturer model geometry or original source pages included.

Reviewed as a visual reference on 29 October 2026 using source documents and owner-authorized best guesses. Current physical installation is unverified.

Stage shape, registration, supports, trims and fixture placements include estimates. Confirm technical details with the venue.

Inventory entries describe the chosen preview profiles, including substitute models; they are not an exact installed-equipment inventory or a complete physical census.

Preview mode choices are estimated where undocumented. Live DMX addresses are withheld; the saved fixtures are disabled and unpatched.

Guest 3D views display approximate public catalogue housings where approved bodies are available; unresolved records retain labelled visual markers. Control profiles and original source files remain private.

Two legend-listed XLED HD units have estimated upstage positions; their locations are not plotted in the source. Other non-additive stock observations are not duplicated.

7x5m rectangular reference deck; performance-deck zero. Existing source registration adopted as best estimate.

Catalogue identities corrected in place; installed modes, patch, geometry and source currency remain unverified.

55 source-based records in this scenario display 53 approximate public catalogue housings and 2 labelled visual fallbacks. 36 existing display references now use their available approved bodies. Source identities, labelled donors, modes, patch and output exclusions remain unchanged; current installation and optics are unverified.

Partial planning view; modes and patch unverified; output excluded.

Official venue information: https://www.blaaoslo.no/teknisk · checked 2026-10-29

Blaa Lysplot.pdf: https://drive.google.com/uc?export=download&id=1RhukHwxGMVhjNTgNuO8Qqg2NUBORXl0m · checked 2026-10-19

BLAA Light Specs official.pdf: https://drive.google.com/uc?export=download&id=1AIPkkVL6DiBZNtNiVQGp9hU_VTPHqPlB · checked 2026-10-28

Public venue page: https://www.hitlight.app/venues/norway/bla-2ac4c409

HitLight