
UPSTAGE ↑

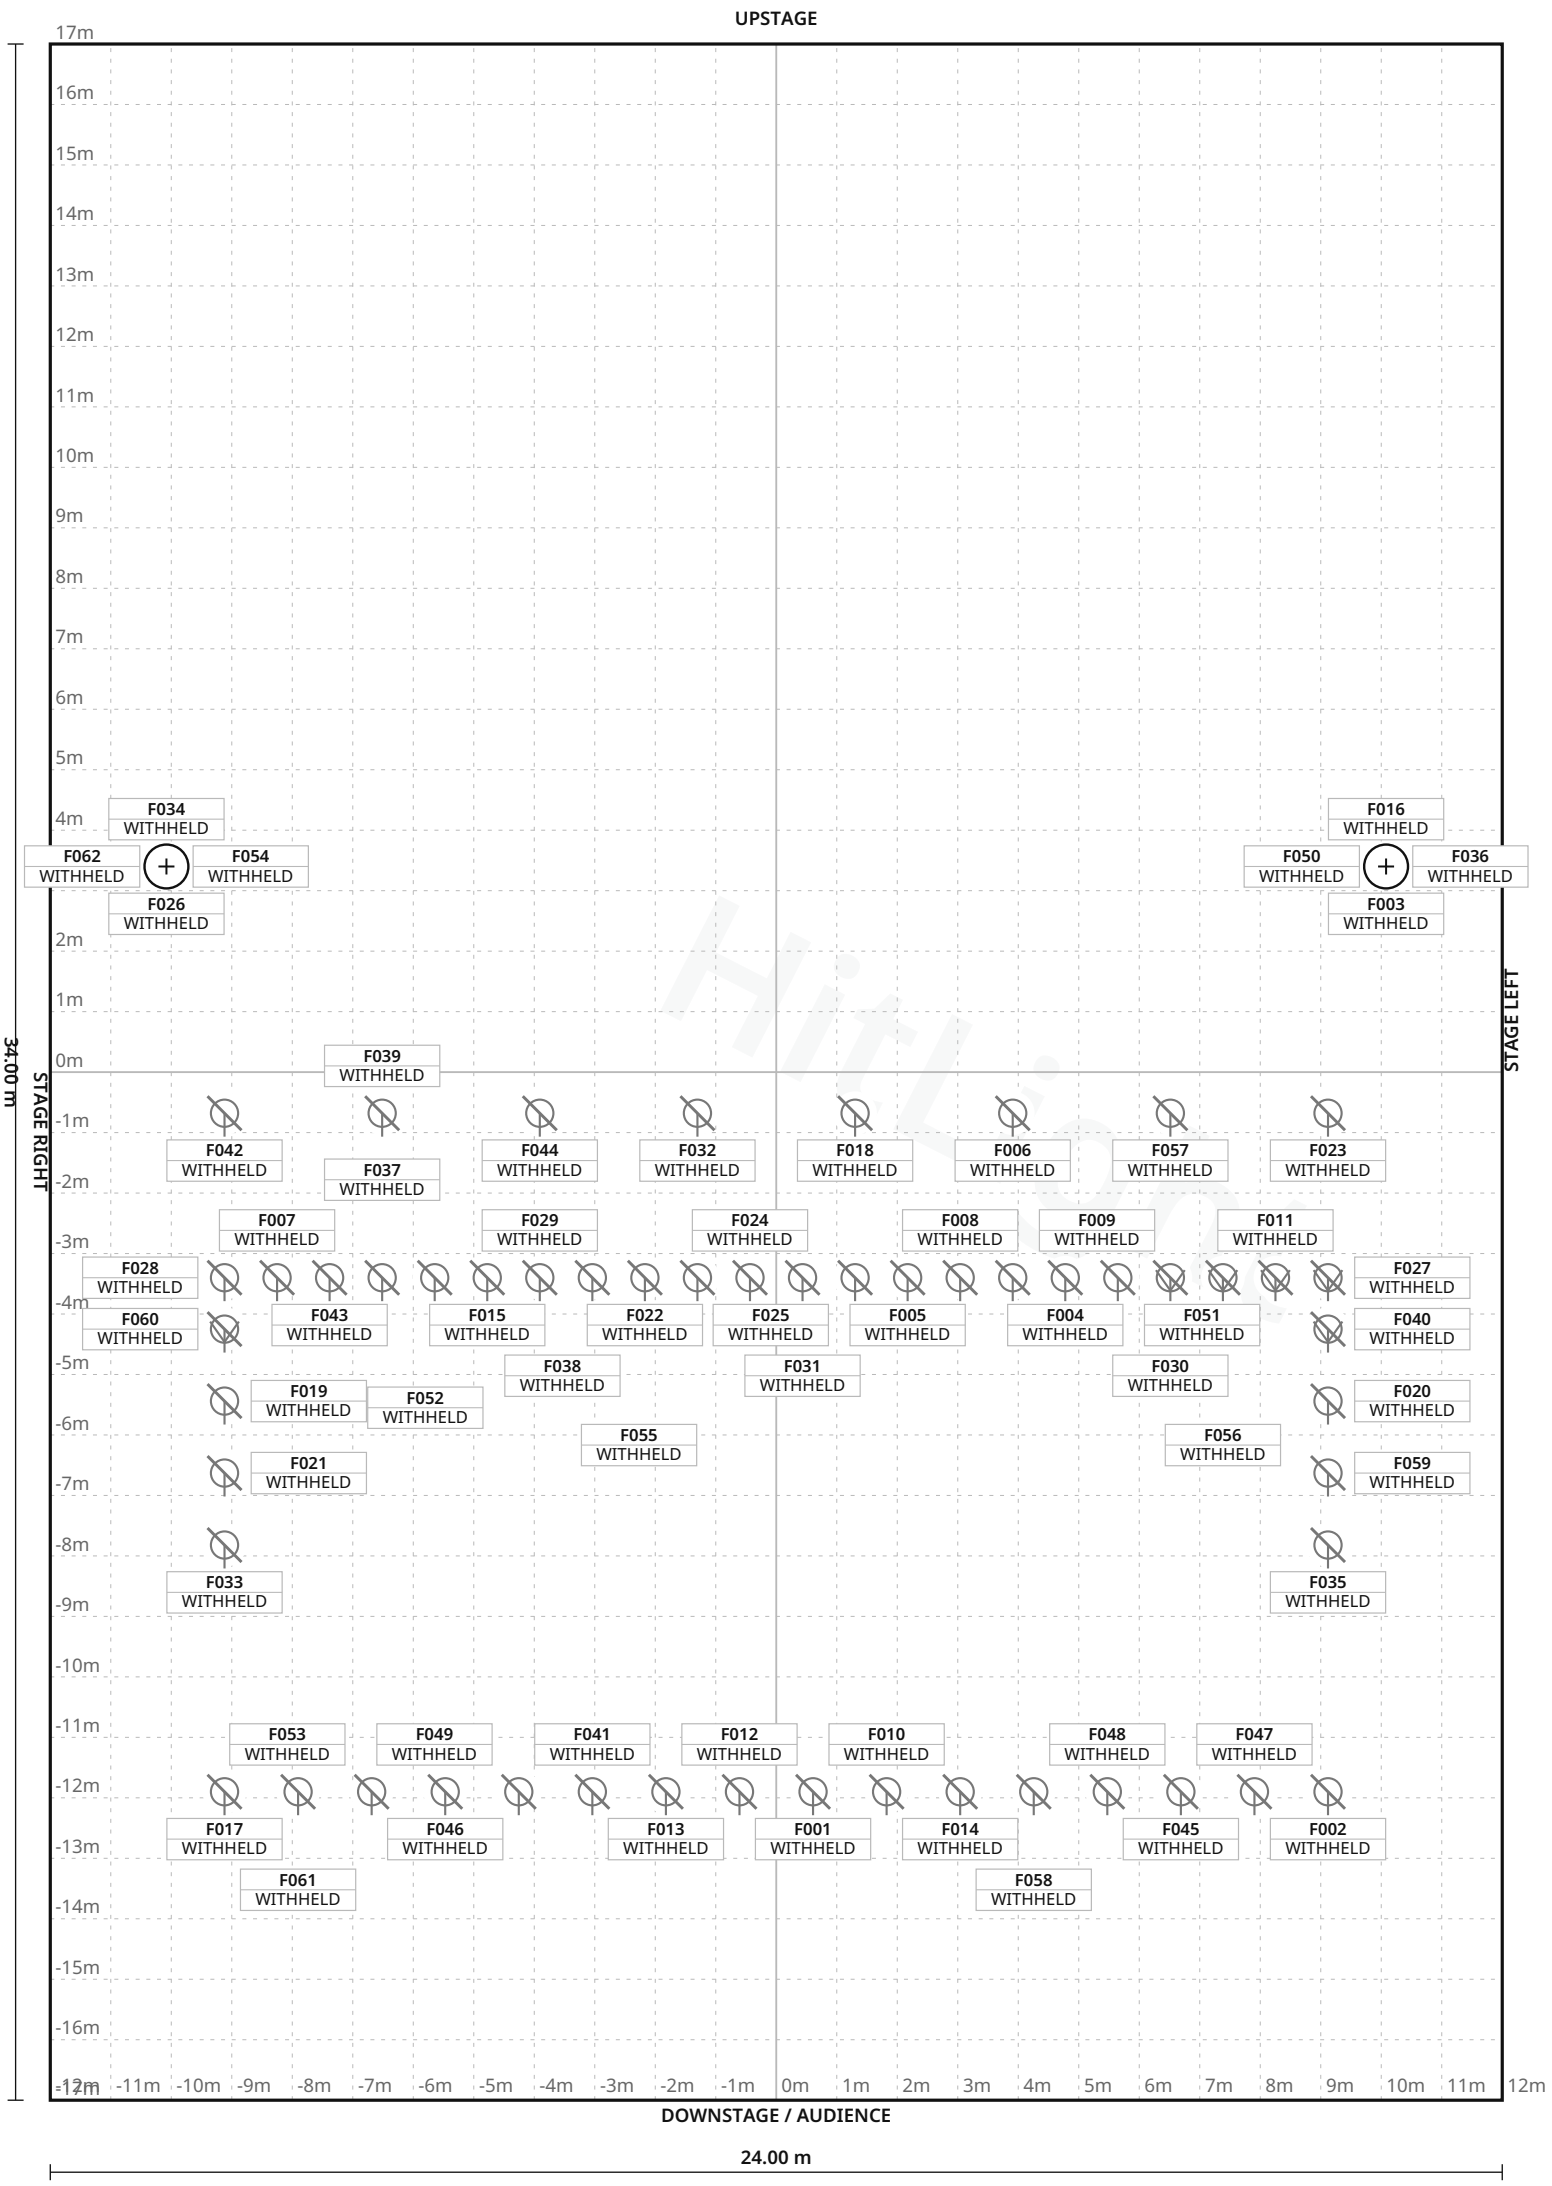

FIXTURE LEGEND

- **DS 101** — Spot Light · 6×
- **ADBA56S500WPC** — PAR Light · 8×
- **ADBC101S** — PAR Light · 6×
- **ADBC201S** — PAR Light · 4×
- **ADBDS2012k** — PAR Light · 8×
- **ADBDW101** — PAR Light · 2×
- **ADBDW101S** — PAR Light · 2×
- **ADBF101S** — PAR Light · 6×
- **ADBF201S** — PAR Light · 4×
- **NiethammerHVP208** — PAR Light · 4×
- **NiethammerMUV108** — Followspot, PAR Light · 2×
- **StrandCadenza9–15** — PAR Light · 4×
- **StrandCadenza12–22** — PAR Light · 2×
- **StrandCantata11–26** — PAR Light · 2×
- **StrandCantata18–32** — PAR Light · 2×

Stage 24.00 m W × 34.00 m D · Grid 1 m

Stadthalle Cloppenburg · Main room

LIGHT PLOT · PLAN · Main room

HitLight · Stadthalle Cloppenburg

Mühlenstraße 20-22, 49661, Cloppenburg, Germany

DWG HL · SCALE 1:125 · metric · PRINT AT 100%

Drawn HitLight

Generated from the saved show

SOURCE 17049749d263

SYMBOL LEGEND

15 TYPES · 62 FIXTURES · COLOUR BY TYPE



ADB DS 101
Spot Light · Unverified · TBC ch · category symbol
6 physical · 6 plotted
6 disabled · 0 unplaced



Unverified source fixture ADBA56S500WPC
PAR Light · Unverified · TBC ch · category symbol
8 physical · 8 plotted
8 disabled · 0 unplaced



Unverified source fixture ADBC101S
PAR Light · Unverified · TBC ch · category symbol
6 physical · 6 plotted
6 disabled · 0 unplaced



Unverified source fixture ADBC201S
PAR Light · Unverified · TBC ch · category symbol
4 physical · 4 plotted
4 disabled · 0 unplaced



Unverified source fixture ADBDS2012k
PAR Light · Unverified · TBC ch · category symbol
8 physical · 8 plotted
8 disabled · 0 unplaced



Unverified source fixture ADBDW101
PAR Light · Unverified · TBC ch · category symbol
2 physical · 2 plotted
2 disabled · 0 unplaced



Unverified source fixture ADBDW101S
PAR Light · Unverified · TBC ch · category symbol
2 physical · 2 plotted
2 disabled · 0 unplaced



Unverified source fixture ADBF101S
PAR Light · Unverified · TBC ch · category symbol
6 physical · 6 plotted
6 disabled · 0 unplaced

Stadthalle Cloppenburg · Main room

SYMBOL LEGEND · Main room
HitLight · Stadthalle Cloppenburg
Mühlenstraße 20-22, 49661, Cloppenburg, Germany

DWG HL · METRIC
Drawn HitLight
Generated from the saved show
SOURCE 17049749d263



Unverified source fixture ADBF201S

PAR Light · Unverified · TBC ch · category symbol

4 physical · 4 plotted

4 disabled · 0 unplaced



Unverified source fixture NiethammerHVP208

PAR Light · Unverified · TBC ch · category symbol

4 physical · 4 plotted

4 disabled · 0 unplaced



Unverified source fixture NiethammerMUV108Followspot

PAR Light · Unverified · TBC ch · category symbol

2 physical · 2 plotted

2 disabled · 0 unplaced



Unverified source fixture StrandCadenza9–15

PAR Light · Unverified · TBC ch · category symbol

4 physical · 4 plotted

4 disabled · 0 unplaced



Unverified source fixture StrandCadenza12–22

PAR Light · Unverified · TBC ch · category symbol

2 physical · 2 plotted

2 disabled · 0 unplaced



Unverified source fixture StrandCantata11–26

PAR Light · Unverified · TBC ch · category symbol

2 physical · 2 plotted

2 disabled · 0 unplaced



Unverified source fixture StrandCantata18–32

PAR Light · Unverified · TBC ch · category symbol

2 physical · 2 plotted

2 disabled · 0 unplaced

Stadthalle Cloppenburg · Main room

SYMBOL LEGEND · Main room

HitLight · Stadthalle Cloppenburg

Mühlenstraße 20-22, 49661, Cloppenburg, Germany

DWG HL · METRIC

Drawn HitLight

Generated from the saved show

SOURCE 17049749d263

GENERAL NOTES

1. Source-based lighting plan. Confirm the current rig with the venue.
2. PARTIAL: included fixtures are not a full physical-unit census.
3. DMX PATCH WITHHELD: provisional or unchecked addresses are not published.
4. The reconstruction retains its documented coverage and geometry assumptions; confirm the current setup with the venue.
5. Output remains excluded for visual-only fixtures. Catalogue identity does not verify installed modes, addresses or the current installation.

HitLight

Stadthalle Cloppenburg · Main room

GENERAL NOTES · Main room

HitLight · Stadthalle Cloppenburg

Mühlenstraße 20-22, 49661, Cloppenburg, Germany

DWG HL · METRIC

Drawn HitLight

Generated from the saved show

SOURCE 17049749d263

FIXTURE SCHEDULE

Fixture	Manufacturer / model	Position / mount	Mode / output
VISUAL PLANNING · DMX PATCH WITHHELD			
F001	Unverified source fixture / StrandCadenza9–15	PLOTTED	Unverified · Output excluded
F002	Unverified source fixture / NiethammerMUV108Followspot	PLOTTED	Unverified · Output excluded
F003	Unverified source fixture / ADBDW101S	PLOTTED	Unverified · Output excluded
F004	Unverified source fixture / ADBC201S	PLOTTED	Unverified · Output excluded
F005	Unverified source fixture / ADBF201S	PLOTTED	Unverified · Output excluded
F006	Unverified source fixture / ADBA56S500WPC	PLOTTED	Unverified · Output excluded
F007	Unverified source fixture / ADBF101S	PLOTTED	Unverified · Output excluded
F008	Unverified source fixture / ADBC201S	PLOTTED	Unverified · Output excluded
F009	Unverified source fixture / ADBC201S	PLOTTED	Unverified · Output excluded
F010	Unverified source fixture / StrandCadenza9–15	PLOTTED	Unverified · Output excluded
F011	ADB / DS 101	PLOTTED	Unverified · Output excluded
F012	Unverified source fixture / ADBDS2012k	PLOTTED	Unverified · Output excluded
F013	Unverified source fixture / ADBDS2012k	PLOTTED	Unverified · Output excluded
F014	Unverified source fixture / StrandCadenza9–15	PLOTTED	Unverified · Output excluded
F015	Unverified source fixture / ADBC101S	PLOTTED	Unverified · Output excluded
F016	Unverified source fixture / NiethammerHVP208	PLOTTED	Unverified · Output excluded
F017	Unverified source fixture / ADBDS2012k	PLOTTED	Unverified · Output excluded
F018	Unverified source fixture / ADBA56S500WPC	PLOTTED	Unverified · Output excluded
F019	Unverified source fixture / ADBDW101	PLOTTED	Unverified · Output excluded
F020	Unverified source fixture / ADBDW101	PLOTTED	Unverified · Output excluded

Planning reference only. Confirm installed modes and patch with the venue.

Stadthalle Cloppenburg · Main room

FIXTURE SCHEDULE · Main room

HitLight · Stadthalle Cloppenburg

Mühlenstraße 20-22, 49661, Cloppenburg, Germany

DWG HL · METRIC

Drawn HitLight

Generated from the saved show

SOURCE 17049749d263

FIXTURE SCHEDULE · CONTINUED

Fixture	Manufacturer / model	Position / mount	Mode / output
VISUAL PLANNING · DMX PATCH WITHHELD			
F021	Unverified source fixture / StrandCantata18–32	PLOTTED	Unverified · Output excluded
F022	Unverified source fixture / ADBC101S	PLOTTED	Unverified · Output excluded
F023	Unverified source fixture / ADBA56S500WPC	PLOTTED	Unverified · Output excluded
F024	Unverified source fixture / ADBF201S	PLOTTED	Unverified · Output excluded
F025	Unverified source fixture / ADBF201S	PLOTTED	Unverified · Output excluded
F026	Unverified source fixture / NiethammerHVP208	PLOTTED	Unverified · Output excluded
F027	ADB / DS 101	PLOTTED	Unverified · Output excluded
F028	Unverified source fixture / ADBF101S	PLOTTED	Unverified · Output excluded
F029	Unverified source fixture / ADBC101S	PLOTTED	Unverified · Output excluded
F030	ADB / DS 101	PLOTTED	Unverified · Output excluded
F031	Unverified source fixture / ADBF201S	PLOTTED	Unverified · Output excluded
F032	Unverified source fixture / ADBA56S500WPC	PLOTTED	Unverified · Output excluded
F033	Unverified source fixture / StrandCantata11–26	PLOTTED	Unverified · Output excluded
F034	Unverified source fixture / ADBDW101S	PLOTTED	Unverified · Output excluded
F035	Unverified source fixture / StrandCantata11–26	PLOTTED	Unverified · Output excluded
F036	Unverified source fixture / ADBF101S	PLOTTED	Unverified · Output excluded
F037	Unverified source fixture / ADBF101S	PLOTTED	Unverified · Output excluded
F038	Unverified source fixture / ADBC101S	PLOTTED	Unverified · Output excluded
F039	Unverified source fixture / ADBA56S500WPC	PLOTTED	Unverified · Output excluded
F040	ADB / DS 101	PLOTTED	Unverified · Output excluded

Planning reference only. Confirm installed modes and patch with the venue.

Fixture	Manufacturer / model	Position / mount	Mode / output
VISUAL PLANNING · DMX PATCH WITHHELD			
F041	Unverified source fixture / ADBDS2012k	PLOTTED	Unverified · Output excluded
F042	Unverified source fixture / ADBA56S500WPC	PLOTTED	Unverified · Output excluded
F043	Unverified source fixture / ADBF101S	PLOTTED	Unverified · Output excluded
F044	Unverified source fixture / ADBA56S500WPC	PLOTTED	Unverified · Output excluded
F045	Unverified source fixture / StrandCadenza12–22	PLOTTED	Unverified · Output excluded
F046	Unverified source fixture / ADBDS2012k	PLOTTED	Unverified · Output excluded
F047	Unverified source fixture / NiethammerMUV108Followspot	PLOTTED	Unverified · Output excluded
F048	Unverified source fixture / StrandCadenza12–22	PLOTTED	Unverified · Output excluded
F049	Unverified source fixture / ADBDS2012k	PLOTTED	Unverified · Output excluded
F050	Unverified source fixture / NiethammerHVP208	PLOTTED	Unverified · Output excluded
F051	Unverified source fixture / ADBC201S	PLOTTED	Unverified · Output excluded
F052	Unverified source fixture / ADBC101S	PLOTTED	Unverified · Output excluded
F053	Unverified source fixture / ADBDS2012k	PLOTTED	Unverified · Output excluded
F054	Unverified source fixture / NiethammerHVP208	PLOTTED	Unverified · Output excluded
F055	Unverified source fixture / ADBC101S	PLOTTED	Unverified · Output excluded
F056	ADB / DS 101	PLOTTED	Unverified · Output excluded
F057	Unverified source fixture / ADBA56S500WPC	PLOTTED	Unverified · Output excluded
F058	Unverified source fixture / StrandCadenza9–15	PLOTTED	Unverified · Output excluded
F059	Unverified source fixture / StrandCantata18–32	PLOTTED	Unverified · Output excluded
F060	ADB / DS 101	PLOTTED	Unverified · Output excluded

Planning reference only. Confirm installed modes and patch with the venue.

FIXTURE SCHEDULE · CONTINUED

Fixture	Manufacturer / model	Position / mount	Mode / output
VISUAL PLANNING · DMX PATCH WITHHELD			
F061	Unverified source fixture / ADBDS2012k	PLOTTED	Unverified · Output excluded
F062	Unverified source fixture / ADBF101S	PLOTTED	Unverified · Output excluded

Planning reference only. Confirm installed modes and patch with the venue.

HitLight

Stadthalle Cloppenburg · Main room

FIXTURE SCHEDULE · Main room

HitLight · Stadthalle Cloppenburg

Mühlenstraße 20-22, 49661, Cloppenburg, Germany

DWG HL · METRIC

Drawn HitLight

Generated from the saved show

SOURCE 17049749d263

VALIDATION APPENDIX

WARNING · PATCH_WITHHELD

DMX patch facts are withheld pending source verification. This planning document cannot be used for hardware output.

Objects: — · Remediation: review the source facts and regenerate.

ERROR · STAGE_DIMENSIONS_UNCONFIRMED

Confirm the stage dimensions before producing a final technical document.

Objects: Main room · Remediation: review the source facts and regenerate.

WARNING · MODE_UNVERIFIED

DMX modes are unverified; output remains excluded.

Objects: F001–F062 · Remediation: review the source facts and regenerate.

WARNING · FIXTURE_DISABLED

Fixtures are disabled for this visual planning reconstruction.

Objects: F001–F062 · Remediation: review the source facts and regenerate.

WARNING · TITLE_METADATA_INCOMPLETE

Some professional title-block metadata is missing; the document will show an em dash.

Objects: 2afaf96cbddf54596a40f867 · Remediation: review the source facts and regenerate.

HitLight

VENUE & DRAWING SOURCES

Stadthalle Cloppenburg

Main room · House rig

Mühlenstraße 20-22, 49661, Cloppenburg, DE

https://www.stadthalle-clp.de/

Sources checked 2026-10-20

Symbols: HitLight-owned category artwork. No manufacturer model geometry or original source pages included.

Source-based reconstruction. Confirm the current installation and equipment availability with the venue.

Scale, fixture positions, mounting heights and aiming may include estimates; this is not a rigging specification.

Provisional fixture matches are labelled as placeholders. The recorded subset is not a complete physical inventory.

DMX addresses are withheld from public plans until their exact source patch is reconciled.

Catalogue identities corrected in place; installed modes, patch, geometry and source currency remain unverified.

Partial source-based planning reconstruction; the current installation and complete fixture census are unverified.

Source-matched catalogue bodies are shown where available. Unresolved source identities remain labelled visual markers. Installed modes and DMX patch require verification; visual-only fixtures remain excluded from output.

The reconstruction retains its documented coverage and geometry assumptions; confirm the current setup with the venue.

Output remains excluded for visual-only fixtures. Catalogue identity does not verify installed modes, addresses or the current installation.

Source-based reconstruction. Confirm the current installation and equipment availability with the venue.

Scale, fixture positions, mounting heights and aiming may include estimates; this is not a rigging specification.

Provisional fixture matches are labelled as placeholders. The recorded subset is not a complete physical inventory.

DMX addresses are withheld from public plans until their exact source patch is reconciled.

Catalogue identities corrected in place; installed modes, patch, geometry and source currency remain unverified.

Partial source-based planning reconstruction; the current installation and complete fixture census are unverified.

Source-matched catalogue bodies are shown where available. Unresolved source identities remain labelled visual markers. Installed modes and DMX patch require verification; visual-only fixtures remain excluded from output.

Official venue information: https://www.stadthalle-clp.de/ · checked 2026-10-19

21_08_25_technische_daten.pdf: https://stadthalle-clp.de/stadthalle/technische_daten.php · checked 2026-10-20

Public venue page: https://www.hitlight.app/venues/germany/stadthalle-cloppenburg-2afaf96c