
UPSTAGE ↑

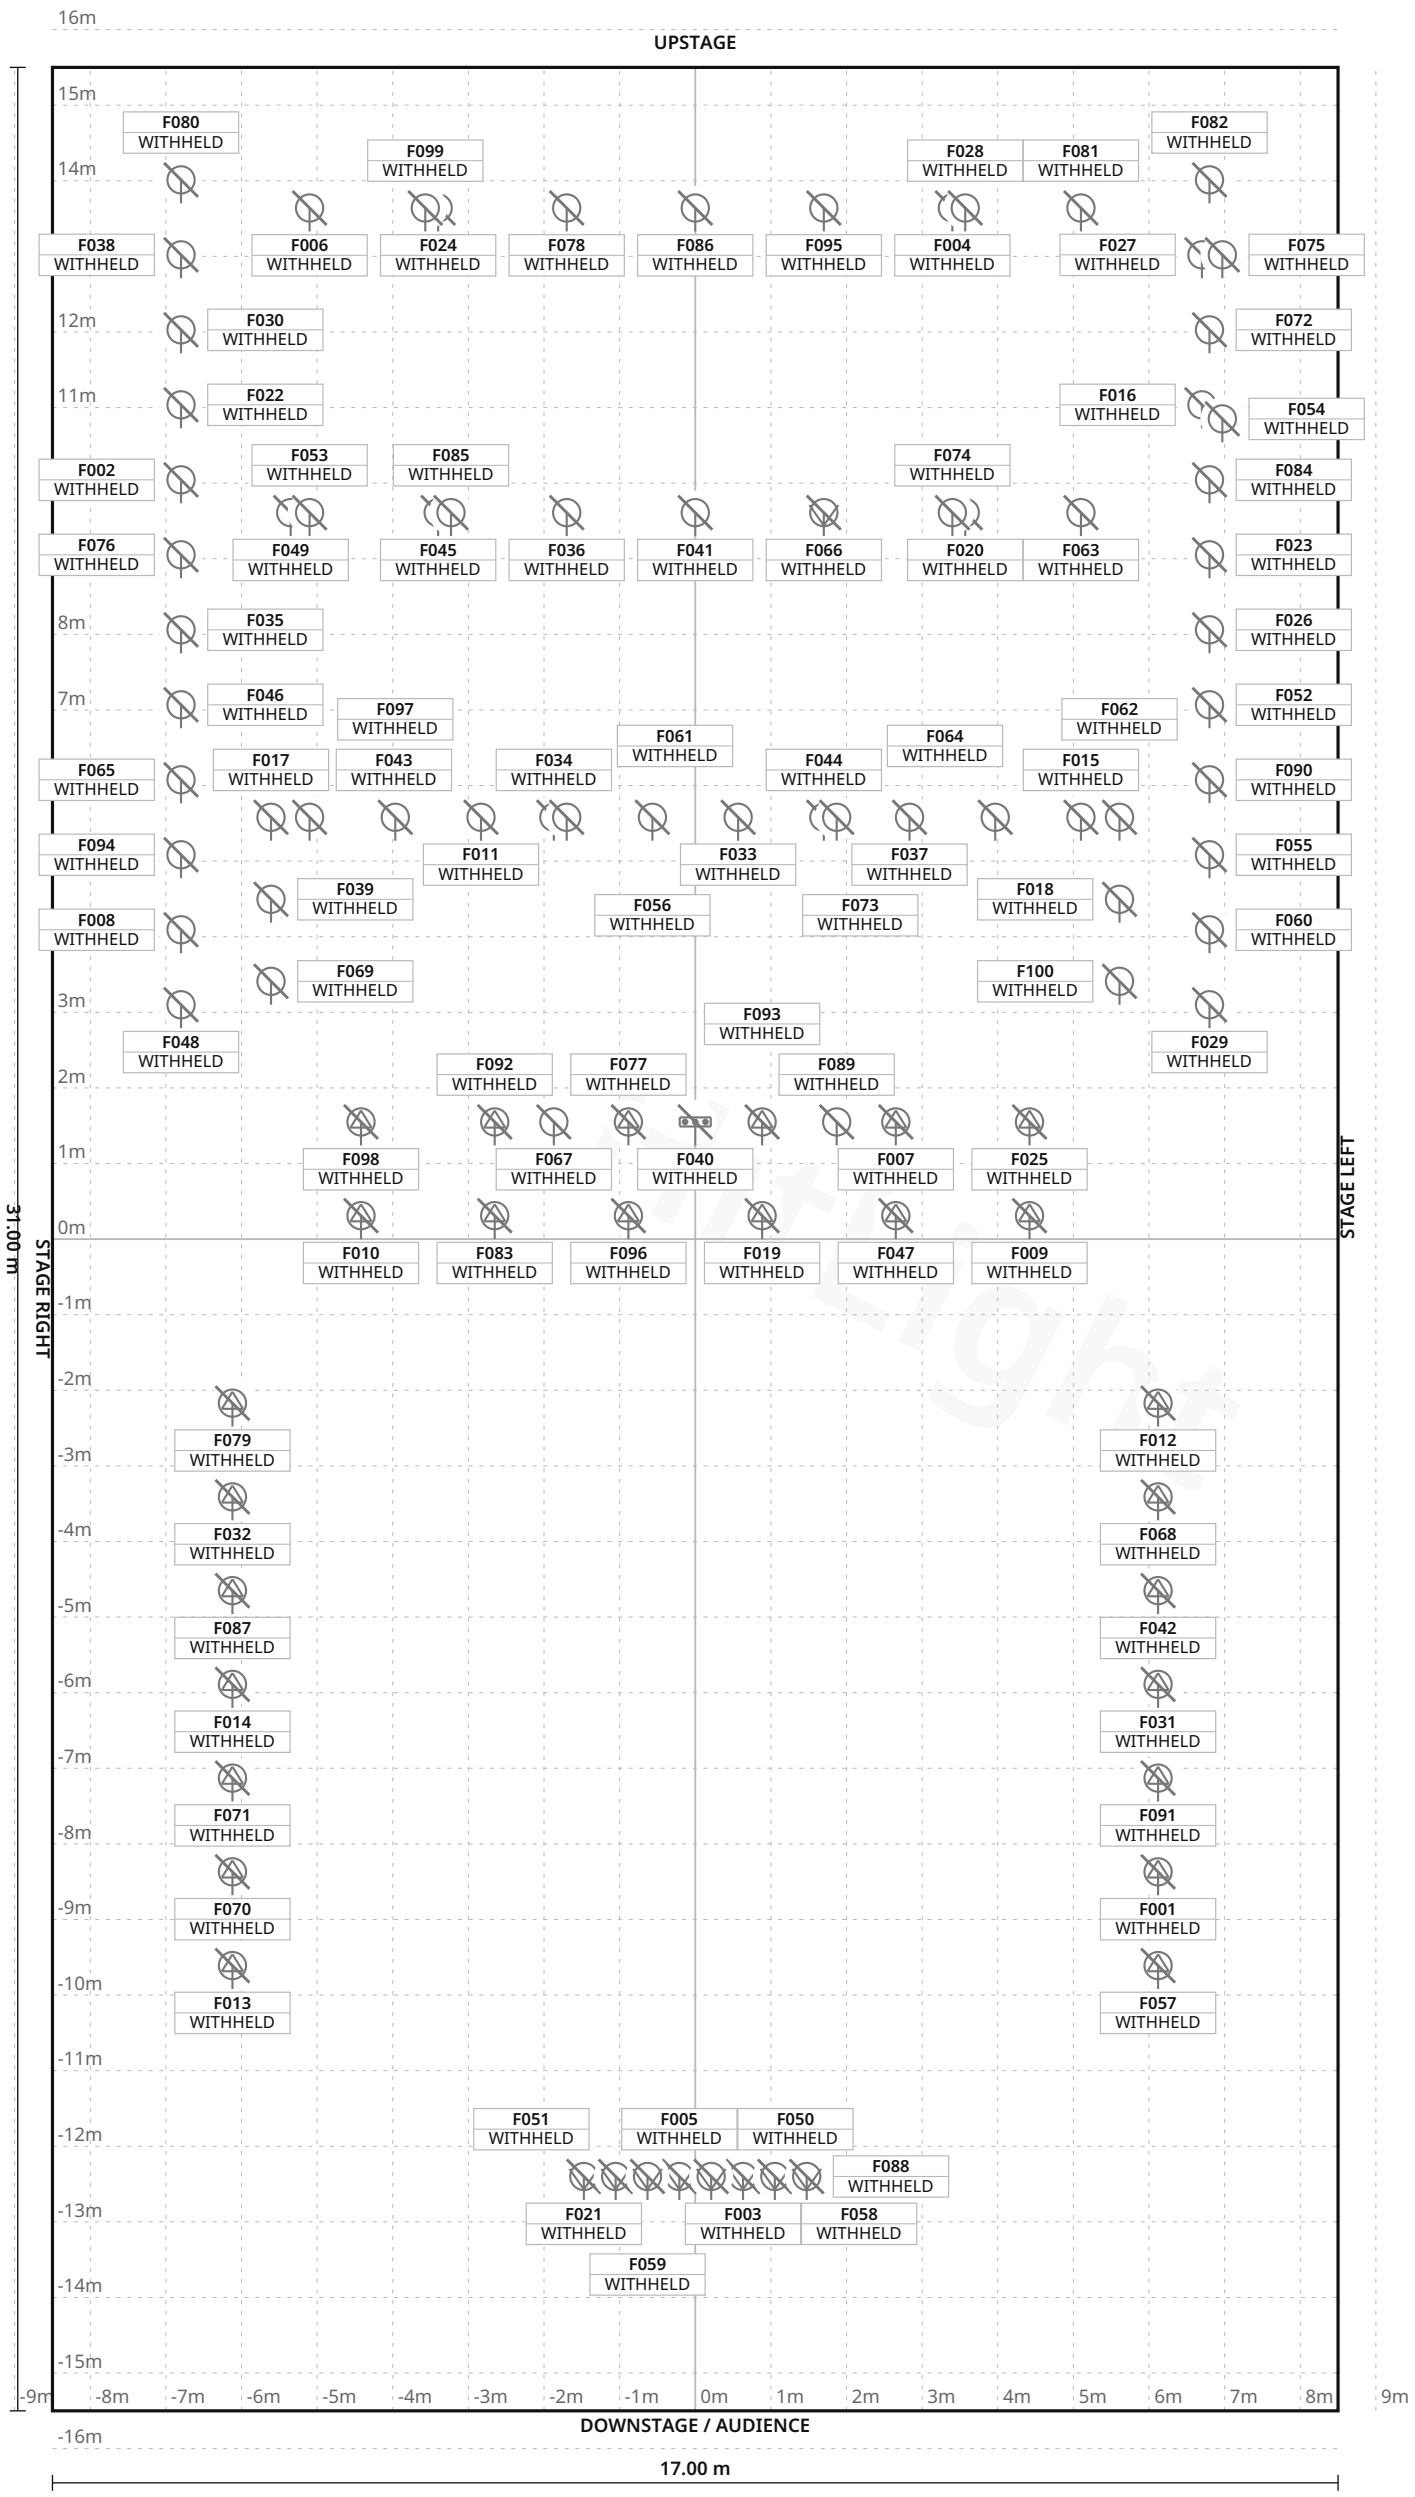

FIXTURE LEGEND

- **ColorSource PAR** — Deep Blue · PAR Light · 4×
- **Source Four Zoom** — 15-30 · Spot Light · 9×
- **Source Four Zoom** — 25-50 · Profile Spot · 26×
- **CameoCLP18RGBW** — PAR Light · 4×
- **Fresnel2kW** — modelunknown · PAR Light · 11×
- **PAR64opticunknown** — PAR Light · 2×
- **PC1kW** — modelunknown · PAR Light · 27×
- **PC2kW** — modelunknown · PAR Light · 2×
- **RobertJuliatprofile16–35** — modelunknown · PAR Light · 12×
- **UVFlood36** — modelunknown · LED Bar · 1×
- **Workflood1kW** — modelunknown · PAR Light · 2×

Stage 17.00 m W × 31.00 m D · Grid 1 m

Mestno gledališče Ptuj · Glavni oder

LIGHT PLOT · PLAN · Glavni oder

HitLight · Mestno gledališče Ptuj

Slovenski trg 13, 2250, Ptuj, Slovenia

DWG HL · SCALE 1:100 · metric · PRINT AT 100%

Drawn HitLight

Generated from the saved show

SOURCE a322cd6ba90e

SYMBOL LEGEND

11 TYPES · 100 FIXTURES · COLOUR BY TYPE

ETC ColorSource PAR Deep Blue PAR Light · Unverified · TBC ch · category symbol	**4 physical · 4 plotted** 4 disabled · 0 unplaced
ETC Source Four Zoom 15-30 Spot Light · Unverified · TBC ch · category symbol	**9 physical · 9 plotted** 9 disabled · 0 unplaced
ETC Source Four Zoom 25-50 Profile Spot · Unverified · TBC ch · category symbol	**26 physical · 26 plotted** 26 disabled · 0 unplaced
Unverified source fixture CameoCLP18RGBW PAR Light · Unverified · TBC ch · category symbol	**4 physical · 4 plotted** 4 disabled · 0 unplaced
Unverified source fixture Fresnel2kW modelunknown PAR Light · Unverified · TBC ch · category symbol	**11 physical · 11 plotted** 11 disabled · 0 unplaced
Unverified source fixture PAR64opticunknown PAR Light · Unverified · TBC ch · category symbol	**2 physical · 2 plotted** 2 disabled · 0 unplaced
Unverified source fixture PC1kW modelunknown PAR Light · Unverified · TBC ch · category symbol	**27 physical · 27 plotted** 27 disabled · 0 unplaced
Unverified source fixture PC2kW modelunknown PAR Light · Unverified · TBC ch · category symbol	**2 physical · 2 plotted** 2 disabled · 0 unplaced

Mestno gledališče Ptuj · Glavni oder

SYMBOL LEGEND · Glavni oder

HitLight · Mestno gledališče Ptuj

Slovenski trg 13, 2250, Ptuj, Slovenia

DWG HL · METRIC

Drawn HitLight

Generated from the saved show

SOURCE a322cd6ba90e



Unverified source fixture RobertJuliatprofile16–35 modelunknown

PAR Light · Unverified · TBC ch · category symbol

12 physical · 12 plotted

12 disabled · 0 unplaced



Unverified source fixture UVFlood36 modelunknown

LED Bar · Unverified · TBC ch · category symbol

1 physical · 1 plotted

1 disabled · 0 unplaced



Unverified source fixture Workflood1kW modelunknown

PAR Light · Unverified · TBC ch · category symbol

2 physical · 2 plotted

2 disabled · 0 unplaced

HitLight

GENERAL NOTES

1. Source-based lighting plan. Confirm the current rig with the venue.
2. PARTIAL: included fixtures are not a full physical-unit census.
3. DMX PATCH WITHHELD: provisional or unchecked addresses are not published.
4. The reconstruction retains its documented coverage and geometry assumptions; confirm the current setup with the venue.
5. Output remains excluded for visual-only fixtures. Catalogue identity does not verify installed modes, addresses or the current installation.

HitLight

FIXTURE SCHEDULE

Fixture	Manufacturer / model	Position / mount	Mode / output
VISUAL PLANNING · DMX PATCH WITHHELD			
F001	ETC / Source Four Zoom 25-50	PLOTTED	Unverified · Output excluded
F002	Unverified source fixture / RobertJuliatprofile16–35 modelunknown	PLOTTED	Unverified · Output excluded
F003	ETC / Source Four Zoom 15-30	PLOTTED	Unverified · Output excluded
F004	Unverified source fixture / PC1kW modelunknown	PLOTTED	Unverified · Output excluded
F005	ETC / Source Four Zoom 15-30	PLOTTED	Unverified · Output excluded
F006	Unverified source fixture / PC1kW modelunknown	PLOTTED	Unverified · Output excluded
F007	ETC / Source Four Zoom 25-50	PLOTTED	Unverified · Output excluded
F008	Unverified source fixture / PC1kW modelunknown	PLOTTED	Unverified · Output excluded
F009	ETC / Source Four Zoom 25-50	PLOTTED	Unverified · Output excluded
F010	ETC / Source Four Zoom 25-50	PLOTTED	Unverified · Output excluded
F011	Unverified source fixture / Fresnel2kW modelunknown	PLOTTED	Unverified · Output excluded
F012	ETC / Source Four Zoom 25-50	PLOTTED	Unverified · Output excluded
F013	ETC / Source Four Zoom 25-50	PLOTTED	Unverified · Output excluded
F014	ETC / Source Four Zoom 25-50	PLOTTED	Unverified · Output excluded
F015	Unverified source fixture / Fresnel2kW modelunknown	PLOTTED	Unverified · Output excluded
F016	Unverified source fixture / PC1kW modelunknown	PLOTTED	Unverified · Output excluded
F017	Unverified source fixture / PC1kW modelunknown	PLOTTED	Unverified · Output excluded
F018	Unverified source fixture / PC1kW modelunknown	PLOTTED	Unverified · Output excluded
F019	ETC / Source Four Zoom 25-50	PLOTTED	Unverified · Output excluded
F020	Unverified source fixture / CameoCLP18RGBW	PLOTTED	Unverified · Output excluded

Planning reference only. Confirm installed modes and patch with the venue.

FIXTURE SCHEDULE · CONTINUED

Fixture	Manufacturer / model	Position / mount	Mode / output
VISUAL PLANNING · DMX PATCH WITHHELD			
F021	ETC / Source Four Zoom 15-30	PLOTTED	Unverified · Output excluded
F022	Unverified source fixture / RobertJuliatprofile16–35 modelunknown	PLOTTED	Unverified · Output excluded
F023	Unverified source fixture / PC1kW modelunknown	PLOTTED	Unverified · Output excluded
F024	Unverified source fixture / PC1kW modelunknown	PLOTTED	Unverified · Output excluded
F025	ETC / Source Four Zoom 25-50	PLOTTED	Unverified · Output excluded
F026	Unverified source fixture / RobertJuliatprofile16–35 modelunknown	PLOTTED	Unverified · Output excluded
F027	Unverified source fixture / PC1kW modelunknown	PLOTTED	Unverified · Output excluded
F028	ETC / ColorSource PAR Deep Blue	PLOTTED	Unverified · Output excluded
F029	Unverified source fixture / RobertJuliatprofile16–35 modelunknown	PLOTTED	Unverified · Output excluded
F030	Unverified source fixture / RobertJuliatprofile16–35 modelunknown	PLOTTED	Unverified · Output excluded
F031	ETC / Source Four Zoom 25-50	PLOTTED	Unverified · Output excluded
F032	ETC / Source Four Zoom 25-50	PLOTTED	Unverified · Output excluded
F033	Unverified source fixture / PC2kW modelunknown	PLOTTED	Unverified · Output excluded
F034	Unverified source fixture / CameoCLP18RGBW	PLOTTED	Unverified · Output excluded
F035	Unverified source fixture / PC1kW modelunknown	PLOTTED	Unverified · Output excluded
F036	Unverified source fixture / PC1kW modelunknown	PLOTTED	Unverified · Output excluded
F037	Unverified source fixture / Fresnel2kW modelunknown	PLOTTED	Unverified · Output excluded
F038	Unverified source fixture / RobertJuliatprofile16–35 modelunknown	PLOTTED	Unverified · Output excluded
F039	Unverified source fixture / PC1kW modelunknown	PLOTTED	Unverified · Output excluded
F040	Unverified source fixture / UVFlood36 modelunknown	PLOTTED	Unverified · Output excluded

Planning reference only. Confirm installed modes and patch with the venue.

FIXTURE SCHEDULE · CONTINUED

Fixture	Manufacturer / model	Position / mount	Mode / output
VISUAL PLANNING · DMX PATCH WITHHELD			
F041	Unverified source fixture / PC1kW modelunknown	PLOTTED	Unverified · Output excluded
F042	ETC / Source Four Zoom 25-50	PLOTTED	Unverified · Output excluded
F043	Unverified source fixture / Fresnel2kW modelunknown	PLOTTED	Unverified · Output excluded
F044	Unverified source fixture / Workflood1kW modelunknown	PLOTTED	Unverified · Output excluded
F045	Unverified source fixture / PC1kW modelunknown	PLOTTED	Unverified · Output excluded
F046	Unverified source fixture / PC1kW modelunknown	PLOTTED	Unverified · Output excluded
F047	ETC / Source Four Zoom 25-50	PLOTTED	Unverified · Output excluded
F048	Unverified source fixture / PC1kW modelunknown	PLOTTED	Unverified · Output excluded
F049	Unverified source fixture / Workflood1kW modelunknown	PLOTTED	Unverified · Output excluded
F050	ETC / Source Four Zoom 15-30	PLOTTED	Unverified · Output excluded
F051	ETC / Source Four Zoom 15-30	PLOTTED	Unverified · Output excluded
F052	Unverified source fixture / RobertJuliatprofile16–35 modelunknown	PLOTTED	Unverified · Output excluded
F053	Unverified source fixture / Fresnel2kW modelunknown	PLOTTED	Unverified · Output excluded
F054	Unverified source fixture / PAR64opticunknown	PLOTTED	Unverified · Output excluded
F055	Unverified source fixture / RobertJuliatprofile16–35 modelunknown	PLOTTED	Unverified · Output excluded
F056	Unverified source fixture / PC1kW modelunknown	PLOTTED	Unverified · Output excluded
F057	ETC / Source Four Zoom 25-50	PLOTTED	Unverified · Output excluded
F058	ETC / Source Four Zoom 15-30	PLOTTED	Unverified · Output excluded
F059	ETC / Source Four Zoom 15-30	PLOTTED	Unverified · Output excluded
F060	Unverified source fixture / RobertJuliatprofile16–35 modelunknown	PLOTTED	Unverified · Output excluded

Planning reference only. Confirm installed modes and patch with the venue.

Mestno gledališče Ptuj · Glavni oder

FIXTURE SCHEDULE · Glavni oder

HitLight · Mestno gledališče Ptuj

Slovenski trg 13, 2250, Ptuj, Slovenia

DWG HL · METRIC

Drawn HitLight

Generated from the saved show

SOURCE a322cd6ba90e

FIXTURE SCHEDULE · CONTINUED

Fixture	Manufacturer / model	Position / mount	Mode / output
VISUAL PLANNING · DMX PATCH WITHHELD			
F061	Unverified source fixture / PC2kW modelunknown	PLOTTED	Unverified · Output excluded
F062	Unverified source fixture / PC1kW modelunknown	PLOTTED	Unverified · Output excluded
F063	Unverified source fixture / Fresnel2kW modelunknown	PLOTTED	Unverified · Output excluded
F064	Unverified source fixture / CameoCLP18RGBW	PLOTTED	Unverified · Output excluded
F065	Unverified source fixture / PC1kW modelunknown	PLOTTED	Unverified · Output excluded
F066	ETC / Source Four Zoom 15-30	PLOTTED	Unverified · Output excluded
F067	ETC / ColorSource PAR Deep Blue	PLOTTED	Unverified · Output excluded
F068	ETC / Source Four Zoom 25-50	PLOTTED	Unverified · Output excluded
F069	Unverified source fixture / PC1kW modelunknown	PLOTTED	Unverified · Output excluded
F070	ETC / Source Four Zoom 25-50	PLOTTED	Unverified · Output excluded
F071	ETC / Source Four Zoom 25-50	PLOTTED	Unverified · Output excluded
F072	Unverified source fixture / PC1kW modelunknown	PLOTTED	Unverified · Output excluded
F073	Unverified source fixture / Fresnel2kW modelunknown	PLOTTED	Unverified · Output excluded
F074	Unverified source fixture / PC1kW modelunknown	PLOTTED	Unverified · Output excluded
F075	Unverified source fixture / PAR64opticunknown	PLOTTED	Unverified · Output excluded
F076	Unverified source fixture / RobertJuliatprofile16–35 modelunknown	PLOTTED	Unverified · Output excluded
F077	ETC / Source Four Zoom 25-50	PLOTTED	Unverified · Output excluded
F078	Unverified source fixture / Fresnel2kW modelunknown	PLOTTED	Unverified · Output excluded
F079	ETC / Source Four Zoom 25-50	PLOTTED	Unverified · Output excluded
F080	Unverified source fixture / RobertJuliatprofile16–35 modelunknown	PLOTTED	Unverified · Output excluded

Planning reference only. Confirm installed modes and patch with the venue.

Mestno gledališče Ptuj · Glavni oder

FIXTURE SCHEDULE · Glavni oder

HitLight · Mestno gledališče Ptuj

Slovenski trg 13, 2250, Ptuj, Slovenia

DWG HL · METRIC

Drawn HitLight

Generated from the saved show

SOURCE a322cd6ba90e

FIXTURE SCHEDULE · CONTINUED

Fixture	Manufacturer / model	Position / mount	Mode / output
VISUAL PLANNING · DMX PATCH WITHHELD			
F081	Unverified source fixture / PC1kW modelunknown	PLOTTED	Unverified · Output excluded
F082	Unverified source fixture / PC1kW modelunknown	PLOTTED	Unverified · Output excluded
F083	ETC / Source Four Zoom 25-50	PLOTTED	Unverified · Output excluded
F084	Unverified source fixture / PC1kW modelunknown	PLOTTED	Unverified · Output excluded
F085	Unverified source fixture / CameoCLP18RGBW	PLOTTED	Unverified · Output excluded
F086	Unverified source fixture / Fresnel2kW modelunknown	PLOTTED	Unverified · Output excluded
F087	ETC / Source Four Zoom 25-50	PLOTTED	Unverified · Output excluded
F088	ETC / Source Four Zoom 15-30	PLOTTED	Unverified · Output excluded
F089	ETC / ColorSource PAR Deep Blue	PLOTTED	Unverified · Output excluded
F090	Unverified source fixture / RobertJuliatprofile16–35 modelunknown	PLOTTED	Unverified · Output excluded
F091	ETC / Source Four Zoom 25-50	PLOTTED	Unverified · Output excluded
F092	ETC / Source Four Zoom 25-50	PLOTTED	Unverified · Output excluded
F093	ETC / Source Four Zoom 25-50	PLOTTED	Unverified · Output excluded
F094	Unverified source fixture / PC1kW modelunknown	PLOTTED	Unverified · Output excluded
F095	Unverified source fixture / Fresnel2kW modelunknown	PLOTTED	Unverified · Output excluded
F096	ETC / Source Four Zoom 25-50	PLOTTED	Unverified · Output excluded
F097	Unverified source fixture / Fresnel2kW modelunknown	PLOTTED	Unverified · Output excluded
F098	ETC / Source Four Zoom 25-50	PLOTTED	Unverified · Output excluded
F099	ETC / ColorSource PAR Deep Blue	PLOTTED	Unverified · Output excluded
F100	Unverified source fixture / PC1kW modelunknown	PLOTTED	Unverified · Output excluded

Planning reference only. Confirm installed modes and patch with the venue.

VALIDATION APPENDIX

WARNING · PATCH_WITHHELD

DMX patch facts are withheld pending source verification. This planning document cannot be used for hardware output.

Objects: — · Remediation: review the source facts and regenerate.

ERROR · STAGE_DIMENSIONS_UNCONFIRMED

Confirm the stage dimensions before producing a final technical document.

Objects: Glavni oder · Remediation: review the source facts and regenerate.

WARNING · MODE_UNVERIFIED

DMX modes are unverified; output remains excluded.

Objects: F001–F100 · Remediation: review the source facts and regenerate.

WARNING · FIXTURE_DISABLED

Fixtures are disabled for this visual planning reconstruction.

Objects: F001–F100 · Remediation: review the source facts and regenerate.

WARNING · TITLE_METADATA_INCOMPLETE

Some professional title-block metadata is missing; the document will show an em dash.

Objects: 2d4fc3028b85c68513d29aa6 · Remediation: review the source facts and regenerate.

HitLight

VENUE & DRAWING SOURCES

Mestno gledališče Ptuj

Glavni oder · Published reference layout; current configuration unverified

Slovenski trg 13, 2250, Ptuj, SI

https://www.mgp.si/

Sources checked 2026-10-19

Symbols: HitLight-owned category artwork. No manufacturer model geometry or original source pages included.

Source-based reconstruction. Confirm the current installation and equipment availability with the venue.

Scale, fixture positions, mounting heights and aiming may include estimates; this is not a rigging specification.

Provisional fixture matches are labelled as placeholders. The recorded subset is not a complete physical inventory.

DMX addresses are withheld from public plans until their exact source patch is reconciled.

Catalogue identities corrected in place; installed modes, patch, geometry and source currency remain unverified.

Partial source-based planning reconstruction; the current installation and complete fixture census are unverified.

Source-matched catalogue bodies are shown where available. Unresolved source identities remain labelled visual markers. Installed modes and DMX patch require verification; visual-only fixtures remain excluded from output.

Exact available catalogue display bodies are restored through verified immutable references. Fixture identities, installed modes, patch and output verification are unchanged; original source qualifications remain authoritative.

The reconstruction retains its documented coverage and geometry assumptions; confirm the current setup with the venue.

Output remains excluded for visual-only fixtures. Catalogue identity does not verify installed modes, addresses or the current installation.

Source-based reconstruction. Confirm the current installation and equipment availability with the venue.

Scale, fixture positions, mounting heights and aiming may include estimates; this is not a rigging specification.

Provisional fixture matches are labelled as placeholders. The recorded subset is not a complete physical inventory.

DMX addresses are withheld from public plans until their exact source patch is reconciled.

Catalogue identities corrected in place; installed modes, patch, geometry and source currency remain unverified.

Partial source-based planning reconstruction; the current installation and complete fixture census are unverified.

Source-matched catalogue bodies are shown where available. Unresolved source identities remain labelled visual markers. Installed modes and DMX patch require verification; visual-only fixtures remain excluded from output.

Exact available catalogue display bodies are restored through verified immutable references. Fixture identities, installed modes, patch and output verification are unchanged; original source qualifications remain authoritative.

HitLight | hitlight.app

VENUE & DRAWING SOURCES

Official venue information: https://www.mgp.si/ · checked 2026-10-19

Physical venue location: https://e-uprava.gov.si/si/drzava-in-druzba/javni-sektor/podrobnosti-institucije.html?id=2377 · checked 2026-10-19

MGP-LIGHT-Plot_-osnovna-postavitev.pdf: https://www.mgp.si/wp-content/uploads/2025/04/MGP-LIGHT-Plot_-osnovna-postavitev.pdf · checked 2026-10-19

Public venue page: https://www.hitlight.app/venues/slovenia/mestno-gledalisce-ptuj-2d4fc302

HitLight