
UPSTAGE ↑

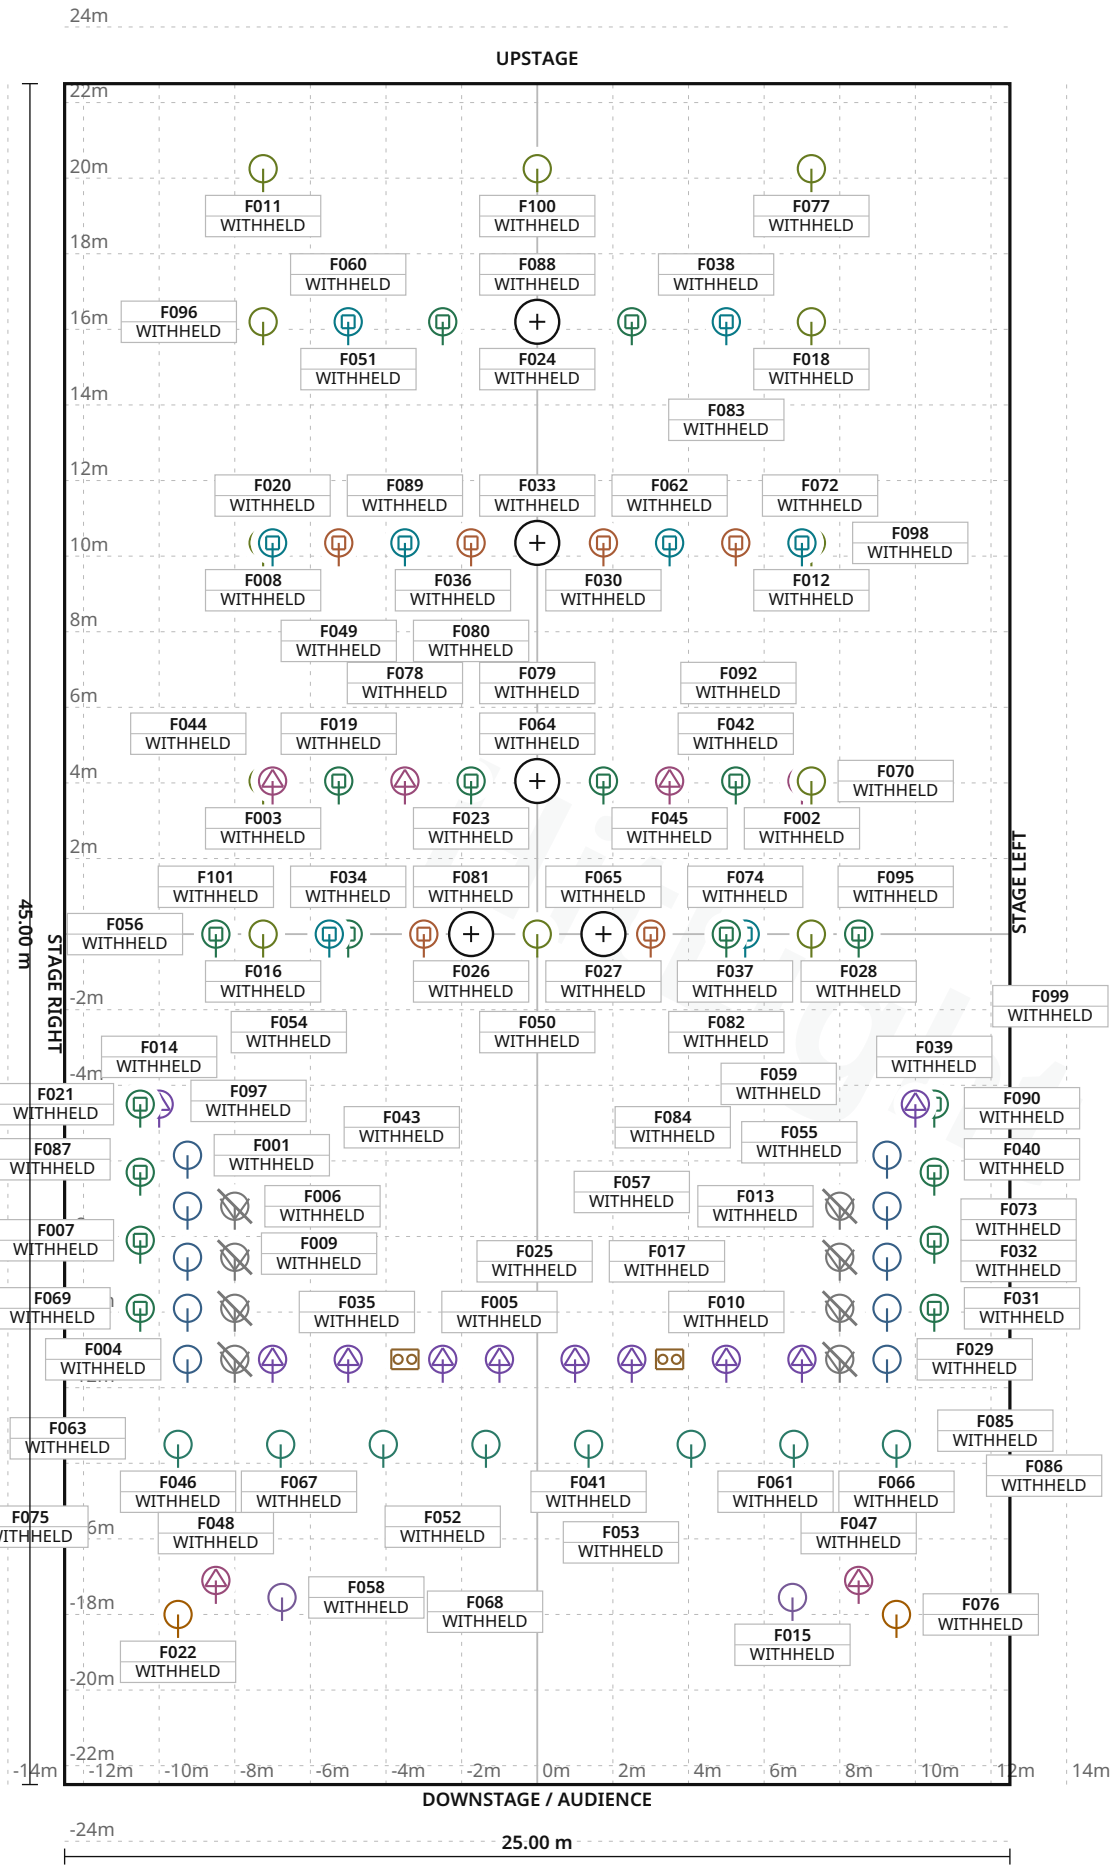

FIXTURE LEGEND

- **C201** — Spot Light · 8×
- **S4 Series 2** — Lustr — PAR Light · 2×
- **A8** — Moving Head · 20×
- **MAC Viper XIP** — Profile Spot · 10×
- **AstraHybrid330** — Moving Head · 12×
- **AstraProfile400** — Profile Spot · 7×
- **Helix S5000 Q4** — PAR Light · 15×
- **JBLightingSparx1** — 8 M2PixelOff — Moving Head · 6×
- **NiethammerHPZ211** — D — PAR Light · 10×
- **ProlightsECLCTPL** — US15–30 — PAR Light · 8×
- **ProlightsECLCTPL** — US15–30 loge — PAR Light · 2×
- **ShowtecStageBlin** — der4 assembly — Blinder · 2×

Stage 25.00 m W × 45.00 m D · Grid 1 m

4 fixture labels omitted in this view due to crowding · see DMX patch

Stadthalle am Schloss · Kirchner Saal / Großer Saal

LIGHT PLOT · PLAN · Kirchner Saal / Großer Saal

HitLight · Stadthalle am Schloss

Schloßplatz 1, 63739, Aschaffenburg, Germany

DWG HL · SCALE 1:200 · metric · PRINT AT 100%

Drawn HitLight

Generated from the saved show

SOURCE 0467246bc1ff

SYMBOL LEGEND

12 TYPES · 102 FIXTURES · COLOUR BY TYPE



ADB C201

Spot Light · Unverified · TBC ch · category symbol

8 physical · 8 plotted

8 disabled · 0 unplaced



ETC S4 Series 2 Lustr

PAR Light · Direct - Strobe On - Fan DMX · 10 ch · category symbol

2 physical · 2 plotted

0 disabled · 0 unplaced



JB-Lighting A8

Moving Head · Standard 16Bit S16 (22) · 22 ch · category symbol

20 physical · 20 plotted

0 disabled · 0 unplaced



Martin Professional MAC Viper XIP

Profile Spot · Basic · 54 ch · category symbol

10 physical · 10 plotted

0 disabled · 0 unplaced



Prolights AstraHybrid330

Moving Head · Standard · 29 ch · category symbol

12 physical · 12 plotted

0 disabled · 0 unplaced



Prolights AstraProfile400

Profile Spot · Standard_39ch · 39 ch · category symbol

7 physical · 7 plotted

0 disabled · 0 unplaced



Showtec Helix S5000 Q4

PAR Light · 6 channels · 6 ch · category symbol

15 physical · 15 plotted

0 disabled · 0 unplaced



Unverified source fixture JBLightingSparx18 M2PixelOff

Moving Head · Unverified · TBC ch · category symbol

6 physical · 6 plotted

0 disabled · 0 unplaced

SYMBOL LEGEND · CONTINUED



Unverified source fixture NiethammerHPZ211D

PAR Light · Unverified · TBC ch · category symbol

10 physical · 10 plotted

0 disabled · 0 unplaced



Unverified source fixture ProlightsECLCTPLUS15–30

PAR Light · Unverified · TBC ch · category symbol

8 physical · 8 plotted

0 disabled · 0 unplaced



Unverified source fixture ProlightsECLCTPLUS15–30 loge

PAR Light · Unverified · TBC ch · category symbol

2 physical · 2 plotted

0 disabled · 0 unplaced



Unverified source fixture ShowtecStageBlinder4 assembly

Blinder · Unverified · TBC ch · category symbol

2 physical · 2 plotted

0 disabled · 0 unplaced

HitLight

GENERAL NOTES

1. Source-based lighting plan. Confirm the current rig with the venue.
2. PARTIAL: included fixtures are not a full physical-unit census.
3. DMX PATCH WITHHELD: provisional or unchecked addresses are not published.
4. Approximate planning view; not official venue paperwork or output-ready. Original HitLight symbols only; no source pages, OEM meshes, photos or logos. Original files remain private; modes and patch unverified.

HitLight

FIXTURE SCHEDULE

Fixture	Manufacturer / model	Position / mount	Mode / output
VISUAL PLANNING · DMX PATCH WITHHELD			
F001	Unverified source fixture / NiethammerHPZ211D	PLOTTED	Unverified · Output excluded
F002	Prolights / AstraProfile400	PLOTTED	Unverified · Output excluded
F003	Showtec / Helix S5000 Q4	PLOTTED	Unverified · Output excluded
F004	Unverified source fixture / NiethammerHPZ211D	PLOTTED	Unverified · Output excluded
F005	Martin Professional / MAC Viper XIP	PLOTTED	Unverified · Output excluded
F006	Unverified source fixture / NiethammerHPZ211D	PLOTTED	Unverified · Output excluded
F007	JB-Lighting / A8	PLOTTED	Unverified · Output excluded
F008	Showtec / Helix S5000 Q4	PLOTTED	Unverified · Output excluded
F009	ADB / C201	PLOTTED	Unverified · Output excluded
F010	Martin Professional / MAC Viper XIP	PLOTTED	Unverified · Output excluded
F011	Showtec / Helix S5000 Q4	PLOTTED	Unverified · Output excluded
F012	Showtec / Helix S5000 Q4	PLOTTED	Unverified · Output excluded
F013	ADB / C201	PLOTTED	Unverified · Output excluded
F014	Martin Professional / MAC Viper XIP	PLOTTED	Unverified · Output excluded
F015	Unverified source fixture / ProlightsECLCTPLUS15–30 loge	PLOTTED	Unverified · Output excluded
F016	Showtec / Helix S5000 Q4	PLOTTED	Unverified · Output excluded
F017	Martin Professional / MAC Viper XIP	PLOTTED	Unverified · Output excluded
F018	Showtec / Helix S5000 Q4	PLOTTED	Unverified · Output excluded
F019	JB-Lighting / A8	PLOTTED	Unverified · Output excluded
F020	Prolights / AstraHybrid330	PLOTTED	Unverified · Output excluded

Planning reference only. Confirm installed modes and patch with the venue.

Stadthalle am Schloss · Kirchner Saal / Großer Saal

FIXTURE SCHEDULE · Kirchner Saal / Großer Saal

HitLight · Stadthalle am Schloss

Schloßplatz 1, 63739, Aschaffenburg, Germany

DWG HL · METRIC

Drawn HitLight

Generated from the saved show

SOURCE 0467246bc1ff

Fixture	Manufacturer / model	Position / mount	Mode / output
VISUAL PLANNING · DMX PATCH WITHHELD			
F021	JB-Lighting / A8	PLOTTED	Unverified · Output excluded
F022	ETC / S4 Series 2 Lustr	PLOTTED	Unverified · Output excluded
F023	JB-Lighting / A8	PLOTTED	Unverified · Output excluded
F024	Prolights / AstraHybrid330	PLOTTED	Unverified · Output excluded
F025	Unverified source fixture / ShowtecStageBlinder4 assembly	PLOTTED	Unverified · Output excluded
F026	Prolights / AstraHybrid330	PLOTTED	Unverified · Output excluded
F027	Prolights / AstraHybrid330	PLOTTED	Unverified · Output excluded
F028	JB-Lighting / A8	PLOTTED	Unverified · Output excluded
F029	ADB / C201	PLOTTED	Unverified · Output excluded
F030	Unverified source fixture / JBLightingSparx18 M2PixelOff	PLOTTED	Unverified · Output excluded
F031	Unverified source fixture / NiethammerHPZ211D	PLOTTED	Unverified · Output excluded
F032	JB-Lighting / A8	PLOTTED	Unverified · Output excluded
F033	Showtec / Helix S5000 Q4	PLOTTED	Unverified · Output excluded
F034	JB-Lighting / A8	PLOTTED	Unverified · Output excluded
F035	Martin Professional / MAC Viper XIP	PLOTTED	Unverified · Output excluded
F036	Prolights / AstraHybrid330	PLOTTED	Unverified · Output excluded
F037	Unverified source fixture / JBLightingSparx18 M2PixelOff	PLOTTED	Unverified · Output excluded
F038	JB-Lighting / A8	PLOTTED	Unverified · Output excluded
F039	JB-Lighting / A8	PLOTTED	Unverified · Output excluded
F040	Unverified source fixture / NiethammerHPZ211D	PLOTTED	Unverified · Output excluded

Planning reference only. Confirm installed modes and patch with the venue.

Fixture	Manufacturer / model	Position / mount	Mode / output
VISUAL PLANNING · DMX PATCH WITHHELD			
F041	Unverified source fixture / ProlightsECLCTPLUS15–30	PLOTTED	Unverified · Output excluded
F042	JB-Lighting / A8	PLOTTED	Unverified · Output excluded
F043	ADB / C201	PLOTTED	Unverified · Output excluded
F044	Prolights / AstraProfile400	PLOTTED	Unverified · Output excluded
F045	Prolights / AstraProfile400	PLOTTED	Unverified · Output excluded
F046	Unverified source fixture / ProlightsECLCTPLUS15–30	PLOTTED	Unverified · Output excluded
F047	Prolights / AstraProfile400	PLOTTED	Unverified · Output excluded
F048	Prolights / AstraProfile400	PLOTTED	Unverified · Output excluded
F049	Unverified source fixture / JBLightingSparx18 M2PixelOff	PLOTTED	Unverified · Output excluded
F050	Showtec / Helix S5000 Q4	PLOTTED	Unverified · Output excluded
F051	JB-Lighting / A8	PLOTTED	Unverified · Output excluded
F052	Martin Professional / MAC Viper XIP	PLOTTED	Unverified · Output excluded
F053	Unverified source fixture / ProlightsECLCTPLUS15–30	PLOTTED	Unverified · Output excluded
F054	Unverified source fixture / JBLightingSparx18 M2PixelOff	PLOTTED	Unverified · Output excluded
F055	JB-Lighting / A8	PLOTTED	Unverified · Output excluded
F056	Prolights / AstraHybrid330	PLOTTED	Unverified · Output excluded
F057	Martin Professional / MAC Viper XIP	PLOTTED	Unverified · Output excluded
F058	Unverified source fixture / ProlightsECLCTPLUS15–30 loge	PLOTTED	Unverified · Output excluded
F059	Unverified source fixture / NiethammerHPZ211D	PLOTTED	Unverified · Output excluded
F060	Prolights / AstraHybrid330	PLOTTED	Unverified · Output excluded

Planning reference only. Confirm installed modes and patch with the venue.

Fixture	Manufacturer / model	Position / mount	Mode / output
VISUAL PLANNING · DMX PATCH WITHHELD			
F061	Unverified source fixture / ProlightsECLCTPLUS15–30	PLOTTED	Unverified · Output excluded
F062	Prolights / AstraHybrid330	PLOTTED	Unverified · Output excluded
F063	ADB / C201	PLOTTED	Unverified · Output excluded
F064	Showtec / Helix S5000 Q4	PLOTTED	Unverified · Output excluded
F065	JB-Lighting / A8	PLOTTED	Unverified · Output excluded
F066	Unverified source fixture / ProlightsECLCTPLUS15–30	PLOTTED	Unverified · Output excluded
F067	Unverified source fixture / ProlightsECLCTPLUS15–30	PLOTTED	Unverified · Output excluded
F068	Unverified source fixture / ProlightsECLCTPLUS15–30	PLOTTED	Unverified · Output excluded
F069	Unverified source fixture / NiethammerHPZ211D	PLOTTED	Unverified · Output excluded
F070	Showtec / Helix S5000 Q4	PLOTTED	Unverified · Output excluded
F071	Martin Professional / MAC Viper XIP	PLOTTED	Unverified · Output excluded
F072	Unverified source fixture / JBLightingSparx18 M2PixelOff	PLOTTED	Unverified · Output excluded
F073	JB-Lighting / A8	PLOTTED	Unverified · Output excluded
F074	Prolights / AstraHybrid330	PLOTTED	Unverified · Output excluded
F075	ADB / C201	PLOTTED	Unverified · Output excluded
F076	ETC / S4 Series 2 Lustr	PLOTTED	Unverified · Output excluded
F077	Showtec / Helix S5000 Q4	PLOTTED	Unverified · Output excluded
F078	Prolights / AstraProfile400	PLOTTED	Unverified · Output excluded
F079	Prolights / AstraProfile400	PLOTTED	Unverified · Output excluded
F080	Unverified source fixture / JBLightingSparx18 M2PixelOff	PLOTTED	Unverified · Output excluded

Planning reference only. Confirm installed modes and patch with the venue.

Fixture	Manufacturer / model	Position / mount	Mode / output
VISUAL PLANNING · DMX PATCH WITHHELD			
F081	JB-Lighting / A8	PLOTTED	Unverified · Output excluded
F082	JB-Lighting / A8	PLOTTED	Unverified · Output excluded
F083	Prolights / AstraHybrid330	PLOTTED	Unverified · Output excluded
F084	ADB / C201	PLOTTED	Unverified · Output excluded
F085	Unverified source fixture / NiethammerHPZ211D	PLOTTED	Unverified · Output excluded
F086	ADB / C201	PLOTTED	Unverified · Output excluded
F087	Unverified source fixture / NiethammerHPZ211D	PLOTTED	Unverified · Output excluded
F088	Showtec / Helix S5000 Q4	PLOTTED	Unverified · Output excluded
F089	Prolights / AstraHybrid330	PLOTTED	Unverified · Output excluded
F090	Unverified source fixture / NiethammerHPZ211D	PLOTTED	Unverified · Output excluded
F091	Unverified source fixture / ShowtecStageBlinder4 assembly	PLOTTED	Unverified · Output excluded
F092	JB-Lighting / A8	PLOTTED	Unverified · Output excluded
F093	Unverified source fixture / ProlightsECLCTPLUS15–30	PLOTTED	Unverified · Output excluded
F094	Martin Professional / MAC Viper XIP	PLOTTED	Unverified · Output excluded
F095	Showtec / Helix S5000 Q4	PLOTTED	Unverified · Output excluded
F096	Showtec / Helix S5000 Q4	PLOTTED	Unverified · Output excluded
F097	JB-Lighting / A8	PLOTTED	Unverified · Output excluded
F098	Prolights / AstraHybrid330	PLOTTED	Unverified · Output excluded
F099	Martin Professional / MAC Viper XIP	PLOTTED	Unverified · Output excluded
F100	Showtec / Helix S5000 Q4	PLOTTED	Unverified · Output excluded

Planning reference only. Confirm installed modes and patch with the venue.

FIXTURE SCHEDULE · CONTINUED

Fixture	Manufacturer / model	Position / mount	Mode / output
VISUAL PLANNING · DMX PATCH WITHHELD			
F101	JB-Lighting / A8	PLOTTED	Unverified · Output excluded
F102	JB-Lighting / A8	PLOTTED	Unverified · Output excluded

Planning reference only. Confirm installed modes and patch with the venue.

HitLight

VALIDATION APPENDIX

WARNING · PATCH_WITHHELD

DMX patch facts are withheld pending source verification. This planning document cannot be used for hardware output.

Objects: — · Remediation: review the source facts and regenerate.

ERROR · STAGE_DIMENSIONS_UNCONFIRMED

Confirm the stage dimensions before producing a final technical document.

Objects: Kirchner Saal / Großer Saal · Remediation: review the source facts and regenerate.

WARNING · MODE_UNVERIFIED

DMX modes are unverified; output remains excluded.

Objects: F001, F004, F006, F009, F013, F015, F025, F029–F031, F037, F040, F041, F043, F046, F049, F053, F054, F058, F059, F061, F063, F066–F069, F072, F075, F080, F084–F087, F090, F091, F093 · Remediation: review the source facts and r...

WARNING · FIXTURE_DISABLED

Fixtures are disabled for this visual planning reconstruction.

Objects: F009, F013, F029, F043, F063, F075, F084, F086 · Remediation: review the source facts and regenerate.

WARNING · TITLE_METADATA_INCOMPLETE

Some professional title-block metadata is missing; the document will show an em dash.

Objects: 2f0da94a67aea4dff09881d6 · Remediation: review the source facts and regenerate.

HitLight

VENUE & DRAWING SOURCES

Stadthalle am Schloss

Kirchner Saal / Großer Saal · Source documented configuration; current setup unverified

Schloßplatz 1, 63739, Aschaffenburg, DE

https://www.stadthalle-aschaffenburg.de/

Sources checked 2026-10-20

Generated by HitLight from the reviewed partial Stadthalle am Schloss reconstruction. Venue sources are cited as facts; their original artwork remains private.

Symbols: HitLight-owned category artwork. No manufacturer model geometry or original source pages included.

Source-based reconstruction. Confirm the current installation and equipment availability with the venue.

Scale, fixture positions, mounting heights and aiming may include estimates; this is not a rigging specification.

Provisional fixture matches are labelled as placeholders. The recorded subset is not a complete physical inventory.

DMX addresses are withheld from public plans until their exact source patch is reconciled.

Partial source-based planning reconstruction; the current installation and complete fixture census are unverified.

Source-matched catalogue bodies are shown where available. Unresolved source identities remain labelled visual markers. Installed modes and DMX patch require verification; visual-only fixtures remain excluded from output.

102 source-based records display 95 approximate public catalogue housings or labelled donors and 7 visual fallbacks. 12 existing catalogue references now use the current public bodies. All fixture IDs and records, names/source/donor labels, selected modes, patch/enabled state, saved layouts/mounts and room geometry are unchanged. Body/pivot/aperture data and derived hanging height change; optics, trim and source currency remain unverified.

AstraHybrid source-native DMX channel tables are unchanged. The current catalogue exposes its documented second prism and uses the already-established strobe policy. Other controls and fixture modes/patch/enabled state remain unchanged; this does not verify installed firmware, aiming, optics or hardware.

Approximate planning view; not official venue paperwork or output-ready. Original HitLight symbols only; no source pages, OEM meshes, photos or logos. Original files remain private; modes and patch unverified.

Official venue information: https://www.stadthalle-aschaffenburg.de/ · checked 2026-10-19

Bühnenplan Stadthalle 2026 Neuer Patch mit Ebenen 09_2026.pdf: https://stadthalle-aschaffenburg.de/raeume-plaene.html · checked 2026-10-20

Public venue page: https://www.hitlight.app/venues/germany/stadthalle-am-schloss-2f0da94a

HitLight | hitlight.app