
UPSTAGE

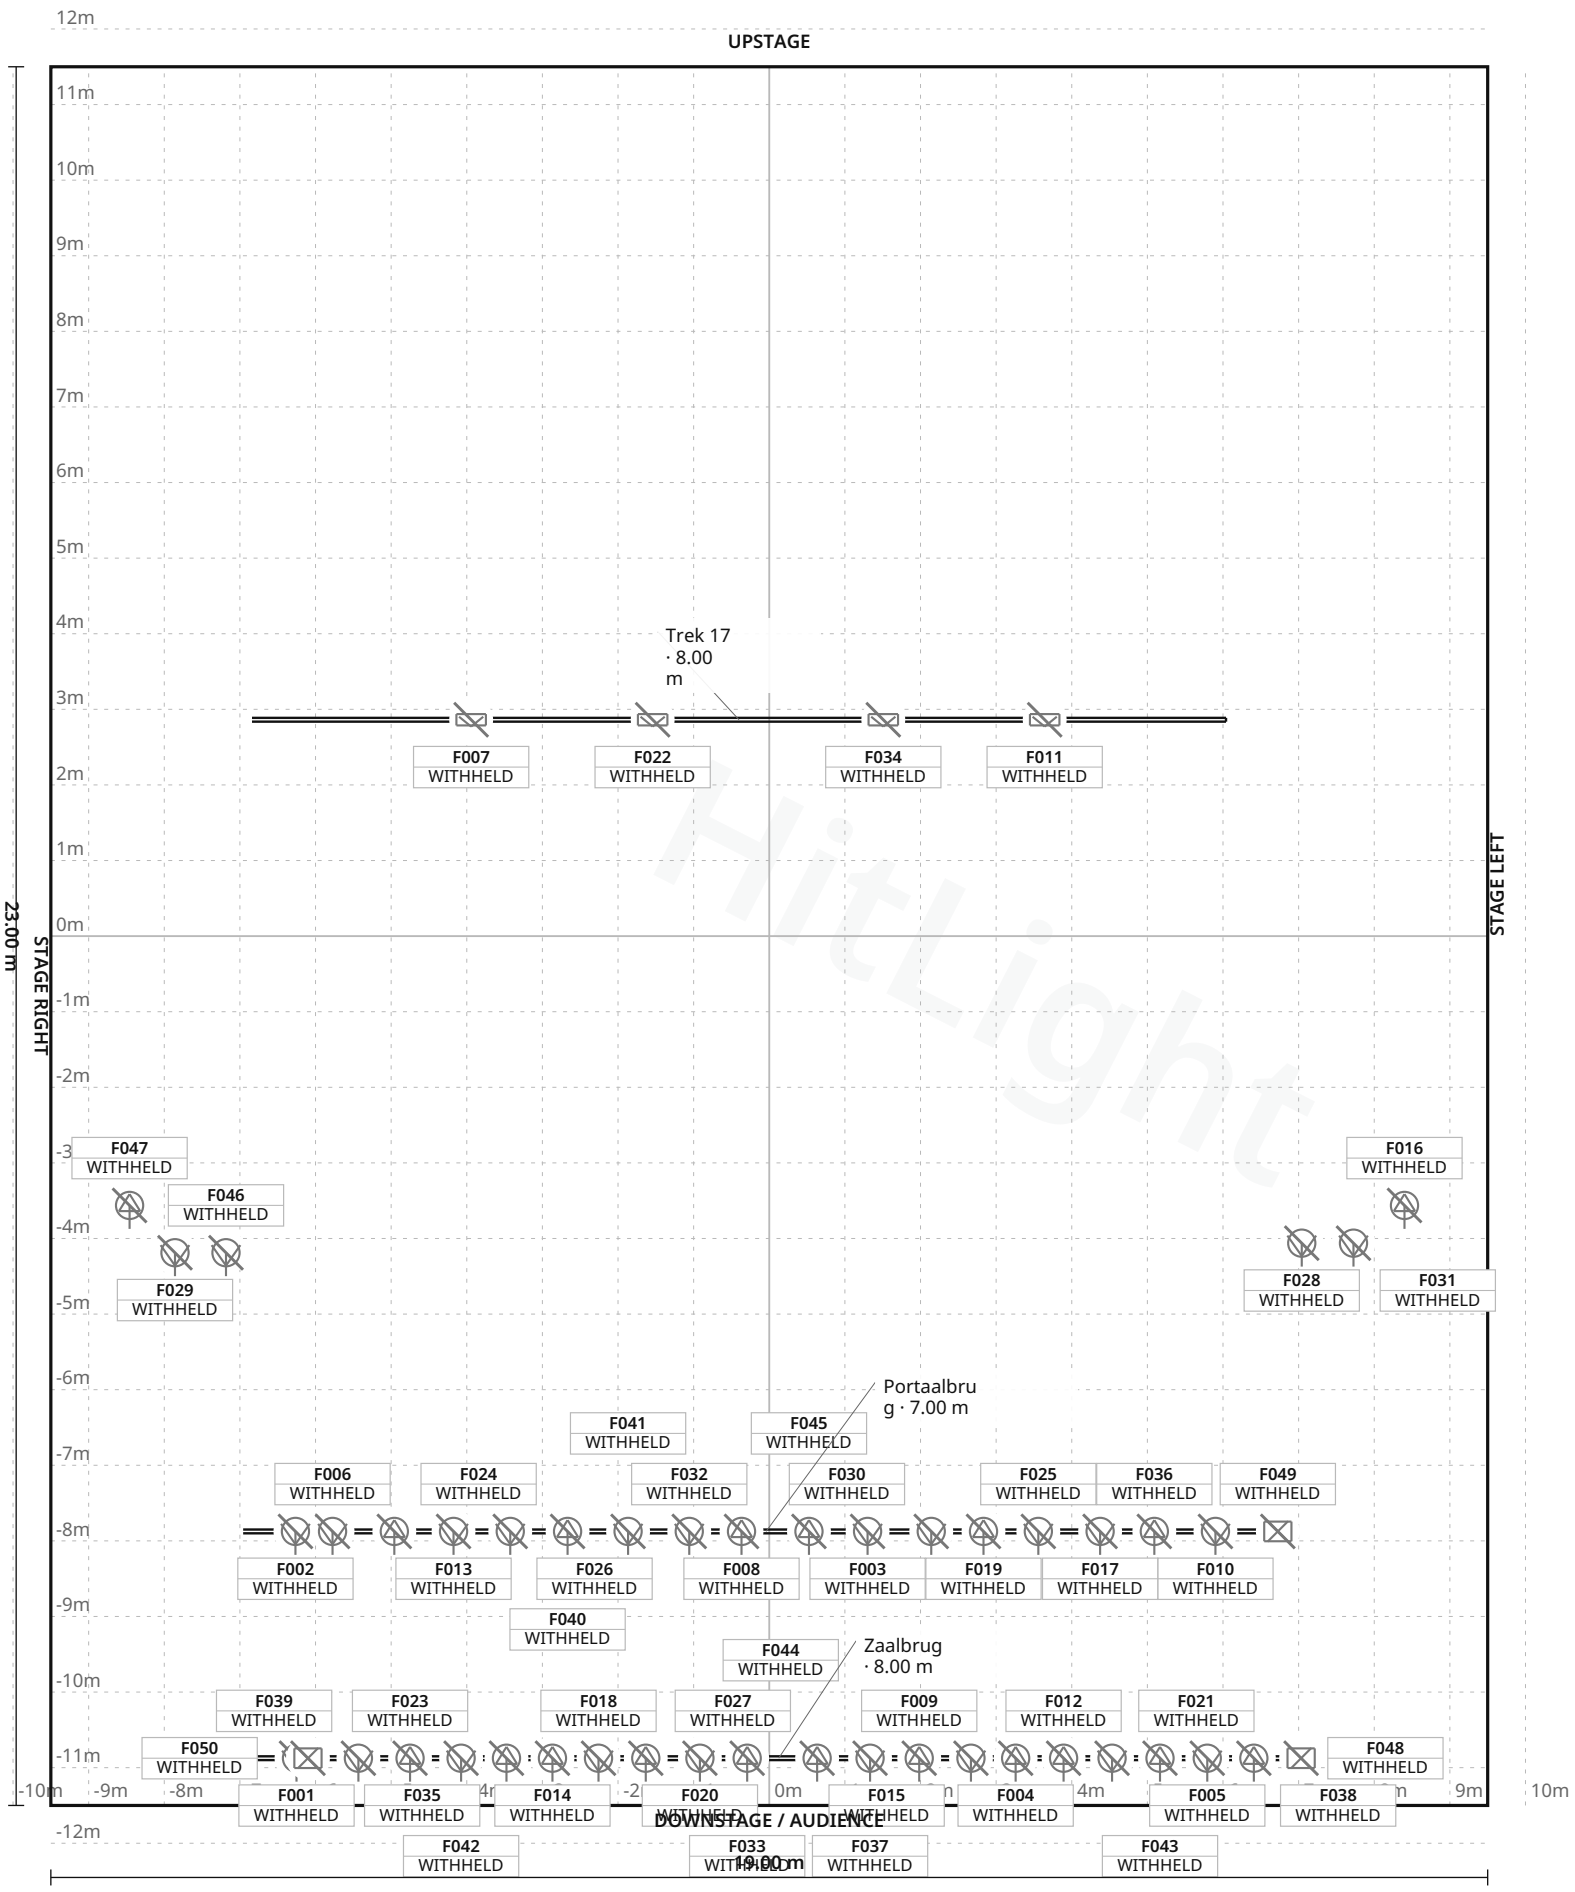

FIXTURE LEGEND

- **PC 1kW** — Spot Light · 11×
- **PC 2kW** — Spot Light · 13×
- **1kw PC** — Other · 1×
- **1kw profiel** — Profile Spot · 6×
- **2kw PC** — Other · 1×
- **2kw profiel** — Profile Spot · 13×
- **2kw profiel** — Other · 1×
- **Horizon unit** (2-cell symbol) — Cyc Light · 4×

Stage 19.00 m W × 23.00 m D · Grid 1 m

DRU industriepark · Rabobankzaal / theaterzaal

LIGHT PLOT · PLAN · Rabobankzaal / theaterzaal

HitLight · DRU industriepark

Ulft, Netherlands

DWG HL · SCALE 1:100 · metric · PRINT AT 100%

Drawn HitLight

Generated from the saved show

SOURCE c33679eee7e4

SYMBOL LEGEND

8 TYPES · 50 FIXTURES · COLOUR BY TYPE



Generic PC 1kW

Spot Light · Unverified · TBC ch · category symbol

11 physical · 11 plotted

11 disabled · 0 unplaced



Generic PC 2kW

Spot Light · Unverified · TBC ch · category symbol

13 physical · 13 plotted

13 disabled · 0 unplaced



Unverified source fixture 1kw PC

Other · Unverified · TBC ch · category symbol

1 physical · 1 plotted

1 disabled · 0 unplaced



Unverified source fixture 1kw profiel

Profile Spot · Unverified · TBC ch · category symbol

6 physical · 6 plotted

6 disabled · 0 unplaced



Unverified source fixture 2kw PC

Other · Unverified · TBC ch · category symbol

1 physical · 1 plotted

1 disabled · 0 unplaced



Unverified source fixture 2kw profiel

Profile Spot · Unverified · TBC ch · category symbol

13 physical · 13 plotted

13 disabled · 0 unplaced



Unverified source fixture 2kw profiel

Other · Unverified · TBC ch · category symbol

1 physical · 1 plotted

1 disabled · 0 unplaced



Unverified source fixture Horizon unit (2-cell symbol)

Cyc Light · Unverified · TBC ch · category symbol

4 physical · 4 plotted

4 disabled · 0 unplaced

DRU industriepark · Rabobankzaal / theaterzaal

SYMBOL LEGEND · Rabobankzaal / theaterzaal

HitLight · DRU industriepark

Ulft, Netherlands

DWG HL · METRIC

Drawn HitLight

Generated from the saved show

SOURCE c33679eee7e4

GENERAL NOTES

1. Source-based lighting plan. Confirm the current rig with the venue.
2. PARTIAL: included fixtures are not a full physical-unit census.
3. DMX PATCH WITHHELD: provisional or unchecked addresses are not published.
4. Approximate planning view; not official venue paperwork or output-ready. Original HitLight symbols only; no source pages, OEM meshes, photos or logos. Original files remain private; modes and patch unverified.

HitLight

STAGE ELEMENTS

NAME	TYPE	POSITION	TRIM / SIZE
Zaalbrug	pipe	X 0.13 m · Z 10.88 m	8.00 m · 14.17 m W × 0.05 m D
Portaalbrug	pipe	X -0.04 m · Z 7.88 m	7.00 m · 13.83 m W × 0.05 m D
Trek 17	pipe	X -0.40 m · Z -2.86 m	8.00 m · 12.88 m W × 0.05 m D

HitLight

DRU industriepark · Rabobankzaal / theaterzaal

STAGE ELEMENTS · Rabobankzaal / theaterzaal

HitLight · DRU industriepark

Ulft, Netherlands

DWG HL · METRIC

Drawn HitLight

Generated from the saved show

SOURCE c33679eee7e4

FIXTURE SCHEDULE

Fixture	Manufacturer / model	Position / mount	Mode / output
VISUAL PLANNING · DMX PATCH WITHHELD			
F001	Generic / PC 2kW	Zaalbrug	Unverified · Output excluded
F002	Generic / PC 1kW	Portaalbrug	Unverified · Output excluded
F003	Generic / PC 1kW	Portaalbrug	Unverified · Output excluded
F004	Unverified source fixture / 2kw profiel	Zaalbrug	Unverified · Output excluded
F005	Generic / PC 2kW	Zaalbrug	Unverified · Output excluded
F006	Generic / PC 1kW	Portaalbrug	Unverified · Output excluded
F007	Unverified source fixture / Horizon unit (2-cell symbol)	Trek 17	Unverified · Output excluded
F008	Unverified source fixture / 1kw profiel	Portaalbrug	Unverified · Output excluded
F009	Unverified source fixture / 2kw profiel	Zaalbrug	Unverified · Output excluded
F010	Generic / PC 1kW	Portaalbrug	Unverified · Output excluded
F011	Unverified source fixture / Horizon unit (2-cell symbol)	Trek 17	Unverified · Output excluded
F012	Unverified source fixture / 2kw profiel	Zaalbrug	Unverified · Output excluded
F013	Generic / PC 1kW	Portaalbrug	Unverified · Output excluded
F014	Unverified source fixture / 2kw profiel	Zaalbrug	Unverified · Output excluded
F015	Generic / PC 2kW	Zaalbrug	Unverified · Output excluded
F016	Unverified source fixture / 2kw profiel	PLOTTED	Unverified · Output excluded
F017	Generic / PC 1kW	Portaalbrug	Unverified · Output excluded
F018	Generic / PC 2kW	Zaalbrug	Unverified · Output excluded
F019	Unverified source fixture / 1kw profiel	Portaalbrug	Unverified · Output excluded
F020	Generic / PC 2kW	Zaalbrug	Unverified · Output excluded

Planning reference only. Confirm installed modes and patch with the venue.

DRU industriepark · Rabobankzaal / theaterzaal

FIXTURE SCHEDULE · Rabobankzaal / theaterzaal

HitLight · DRU industriepark

Ulft, Netherlands

DWG HL · METRIC

Drawn HitLight

Generated from the saved show

SOURCE c33679eee7e4

FIXTURE SCHEDULE · CONTINUED

Fixture	Manufacturer / model	Position / mount	Mode / output
VISUAL PLANNING · DMX PATCH WITHHELD			
F021	Generic / PC 2kW	Zaalbrug	Unverified · Output excluded
F022	Unverified source fixture / Horizon unit (2-cell symbol)	Trek 17	Unverified · Output excluded
F023	Unverified source fixture / 2kw profiel	Zaalbrug	Unverified · Output excluded
F024	Unverified source fixture / 1kw profiel	Portaalbrug	Unverified · Output excluded
F025	Generic / PC 1kW	Portaalbrug	Unverified · Output excluded
F026	Generic / PC 1kW	Portaalbrug	Unverified · Output excluded
F027	Unverified source fixture / 2kw profiel	Zaalbrug	Unverified · Output excluded
F028	Generic / PC 2kW	PLOTTED	Unverified · Output excluded
F029	Generic / PC 2kW	PLOTTED	Unverified · Output excluded
F030	Generic / PC 1kW	Portaalbrug	Unverified · Output excluded
F031	Generic / PC 2kW	PLOTTED	Unverified · Output excluded
F032	Generic / PC 1kW	Portaalbrug	Unverified · Output excluded
F033	Unverified source fixture / 2kw profiel	Zaalbrug	Unverified · Output excluded
F034	Unverified source fixture / Horizon unit (2-cell symbol)	Trek 17	Unverified · Output excluded
F035	Unverified source fixture / 2kw profiel	Zaalbrug	Unverified · Output excluded
F036	Unverified source fixture / 1kw profiel	Portaalbrug	Unverified · Output excluded
F037	Generic / PC 2kW	Zaalbrug	Unverified · Output excluded
F038	Unverified source fixture / 2kw profiel	Zaalbrug	Unverified · Output excluded
F039	Generic / PC 2kW	Zaalbrug	Unverified · Output excluded
F040	Unverified source fixture / 1kw profiel	Portaalbrug	Unverified · Output excluded

Planning reference only. Confirm installed modes and patch with the venue.

Fixture	Manufacturer / model	Position / mount	Mode / output
VISUAL PLANNING · DMX PATCH WITHHELD			
F041	Generic / PC 1kW	Portaalbrug	Unverified · Output excluded
F042	Generic / PC 2kW	Zaalbrug	Unverified · Output excluded
F043	Unverified source fixture / 2kw profiel	Zaalbrug	Unverified · Output excluded
F044	Unverified source fixture / 2kw profiel	Zaalbrug	Unverified · Output excluded
F045	Unverified source fixture / 1kw profiel	Portaalbrug	Unverified · Output excluded
F046	Generic / PC 2kW	PLOTTED	Unverified · Output excluded
F047	Unverified source fixture / 2kw profiel	PLOTTED	Unverified · Output excluded
F048	Unverified source fixture / 2kw PC	Zaalbrug	Unverified · Output excluded
F049	Unverified source fixture / 1kw PC	Portaalbrug	Unverified · Output excluded
F050	Unverified source fixture / 2kw profiel	Zaalbrug	Unverified · Output excluded

Planning reference only. Confirm installed modes and patch with the venue.

VALIDATION APPENDIX

WARNING · PATCH_WITHHELD

DMX patch facts are withheld pending source verification. This planning document cannot be used for hardware output.

Objects: — · Remediation: review the source facts and regenerate.

WARNING · MODE_UNVERIFIED

DMX modes are unverified; output remains excluded.

Objects: F001–F050 · Remediation: review the source facts and regenerate.

WARNING · FIXTURE_DISABLED

Fixtures are disabled for this visual planning reconstruction.

Objects: F001–F050 · Remediation: review the source facts and regenerate.

WARNING · TITLE_METADATA_INCOMPLETE

Some professional title-block metadata is missing; the document will show an em dash.

Objects: 2f728fa61012d4f933903ce7 · Remediation: review the source facts and regenerate.

HitLight

VENUE & DRAWING SOURCES

DRU industriepark

Rabobankzaal / theaterzaal · Published house plot

Ulft, NL

https://www.dru-industriepark.nl/

Sources checked 2026-11-03

Generated by HitLight from the reviewed partial DRU industriepark reconstruction. Venue sources are cited as facts; their original artwork remains private.

Symbols: HitLight-owned category artwork. No manufacturer model geometry or original source pages included.

Partial reconstruction from the venue’s lighting documentation; the currently installed rig and its complete fixture census are not verified.

ESTIMATED GEOMETRY: the documents give no complete scale or trim heights, so the stage size, fixture positions in metres and hanging heights are best-guess estimates, not measurements.

26 of 50 source-labelled fixture records retain unconfirmed exact installed identities or modes; original printed names and display substitutions remain qualified.

Modes and DMX addresses are unverified best guesses; check them with the venue before driving real fixtures.

50 records display 47 approximate public catalogue housings or labelled donors and 3 visual fallbacks. 4 display references use newly authored approximate generic four-cell cyc housings. These preserve one aggregate virtual intensity/aperture; no exact installed identity, independent cells, calibrated optics or hardware acceptance is claimed. Original source, geometry, mode, patch and output-exclusion qualifications remain.

Approximate planning view; not official venue paperwork or output-ready. Original HitLight symbols only; no source pages, OEM meshes, photos or logos. Original files remain private; modes and patch unverified.

Fixture plot original: https://dru-industriepark.nl/uploads/files/lichtplot-popzaal-2026.pdf · checked 2026-11-03

Fixture plot original: https://dru-industriepark.nl/uploads/files/plot-theaterzaal-2024.pdf · checked 2026-11-03

Venue address and location: https://www.dru-industriepark.nl/ · checked 2026-10-19

Venue address and location: https://www.dru-industriepark.nl/zaalverhuur · checked 2026-10-19

Venue address and location: https://www.dru-industriepark.nl/contact · checked 2026-10-19

Venue address and location: https://www.dru-industriepark.nl/over-ons · checked 2026-10-19

Public venue listing: https://www.vscd.nl/over-vscd/leden/p2 · checked 2026-10-19

Published capacity 600 for Popzaal: https://www.dru-industriepark.nl/zaalverhuur/zalen/popzaal · checked 2026-11-03

Published capacity 349 for Rabobankzaal / theaterzaal: https://www.dru-industriepark.nl/zaalverhuur/zalen/theaterzaal · checked 2026-11-03

Public venue page: https://www.hitlight.app/venues/netherlands/dru-industriepark-2f728fa6

HitLight | hitlight.app