
UPSTAGE ↑

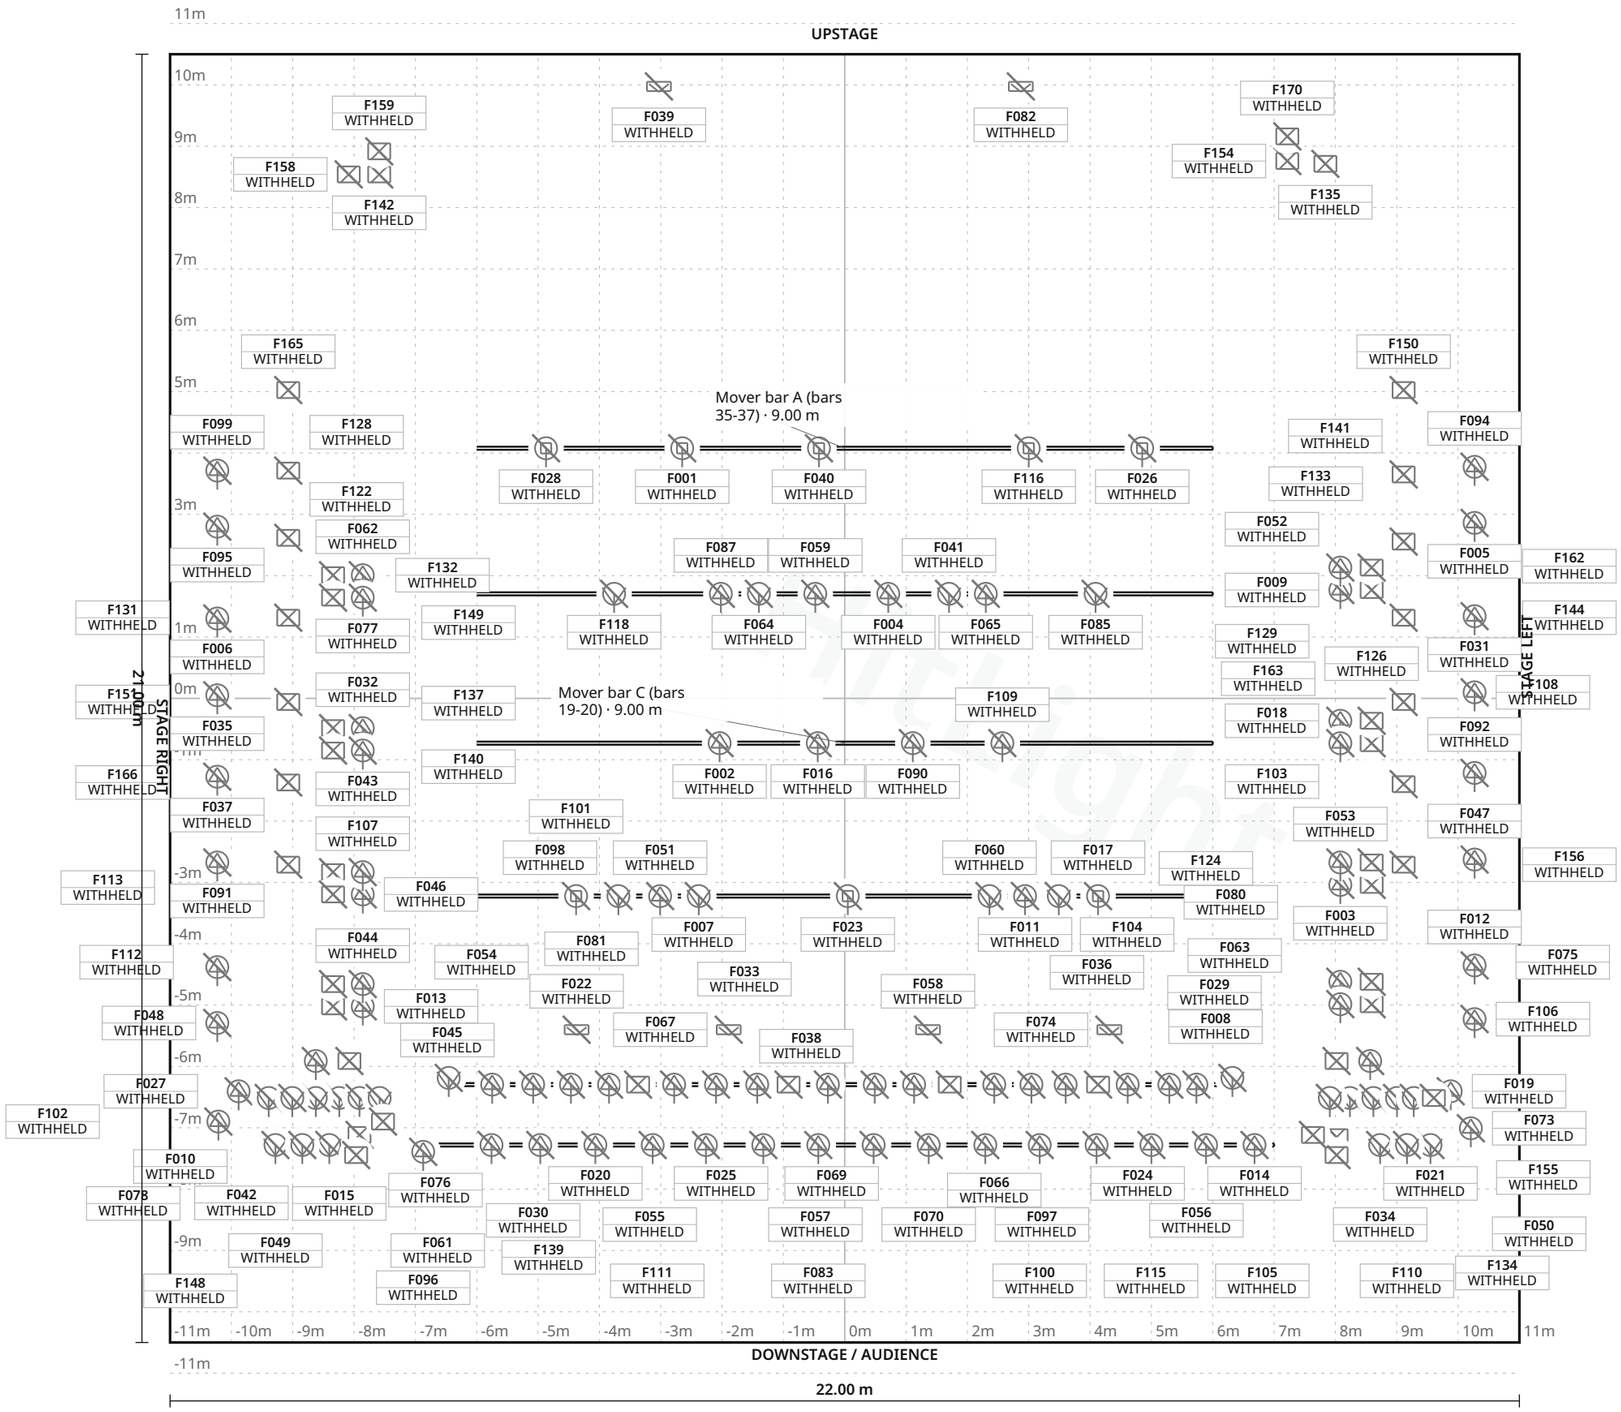

Stage 22.00 m W × 21.00 m D · Grid 1 m

33 fixture labels omitted in this view due to crowding · see DMX patch

FIXTURE LEGEND

- **Fresnel 2kW** — Spot Light · 27×
- **ETC Source Four** 750W — Profile Spot · 20×
- **Flood 4*1000W** R/G/B/Or — Cyc Light · 6×
- **Fresnel, 2kW** — Other · 1×
- **Profile 2kW** Robert Juliat 710SX/SX2 10-25 deg — Profile Spot · 32×
- **Profile 12-30** deg — Other · 14×
- **Profile 1200W** Robert Juliat 614SX 16-35 deg — Profile Spot · 14×
- **Profile Strand** SL 600W 15/32 deg — Profile Spot · 2×
- **Robe BMFL 1700W** HMI marked B — Profile Spot · 12×
- **Robe BMFL 1700W** HMI marked W — Moving Head · 8×
- **Small portal** — Other · 6×
- **Spot, 1kW / 500W** — Other · 4×
- **Spot, 2kW** — Other · 24×

Janáčkovo divadlo / Janáček Theatre · Hlavní jeviště / Main stage

LIGHT PLOT · PLAN · Hlavní jeviště / Main stage

HitLight · Janáčkovo divadlo / Janáček Theatre

Rooseveltova 1, 602 00 Brno, Brno, Czechia

DWG HL · SCALE 1:100 · metric · PRINT AT 100%

Drawn HitLight

Generated from the saved show

SOURCE 6b119374ae79

SYMBOL LEGEND

13 TYPES · 170 FIXTURES · COLOUR BY TYPE



Generic Fresnel 2kW

Spot Light · Unverified · TBC ch · category symbol

27 physical · 27 plotted

27 disabled · 0 unplaced



Unverified source fixture ETC Source Four 750W

Profile Spot · Unverified · TBC ch · category symbol

20 physical · 20 plotted

20 disabled · 0 unplaced



Unverified source fixture Flood 4*1000W R/G/B/Or

Cyc Light · Unverified · TBC ch · category symbol

6 physical · 6 plotted

6 disabled · 0 unplaced



Unverified source fixture Fresnel, 2kW

Other · Unverified · TBC ch · category symbol

1 physical · 1 plotted

1 disabled · 0 unplaced



Unverified source fixture Profile 2kW Robert Juliat 710SX/SX2 10-25 deg

Profile Spot · Unverified · TBC ch · category symbol

32 physical · 32 plotted

32 disabled · 0 unplaced



Unverified source fixture Profile 12-30 deg

Other · Unverified · TBC ch · category symbol

14 physical · 14 plotted

14 disabled · 0 unplaced



Unverified source fixture Profile 1200W Robert Juliat 614SX 16-35 deg

Profile Spot · Unverified · TBC ch · category symbol

14 physical · 14 plotted

14 disabled · 0 unplaced



Unverified source fixture Profile Strand SL 600W 15/32 deg

Profile Spot · Unverified · TBC ch · category symbol

2 physical · 2 plotted

2 disabled · 0 unplaced

Janáčkovo divadlo / Janáček Theatre · Hlavní jeviště / Main stage

SYMBOL LEGEND · Hlavní jeviště / Main stage

HitLight · Janáčkovo divadlo / Janáček Theatre

Rooseveltova 1, 602 00 Brno, Brno, Czechia

DWG HL · METRIC

Drawn HitLight

Generated from the saved show

SOURCE 6b119374ae79

SYMBOL LEGEND · CONTINUED

13 TYPES · 170 FIXTURES · COLOUR BY TYPE

	**Unverified source fixture Robe BMFL 1700W HMI marked B** Profile Spot · Unverified · TBC ch · category symbol	**12 physical · 12 plotted** 12 disabled · 0 unplaced
	**Unverified source fixture Robe BMFL 1700W HMI marked W** Moving Head · Unverified · TBC ch · category symbol	**8 physical · 8 plotted** 8 disabled · 0 unplaced
	**Unverified source fixture Small portal** Other · Unverified · TBC ch · category symbol	**6 physical · 6 plotted** 6 disabled · 0 unplaced
	**Unverified source fixture Spot, 1kW / 500W** Other · Unverified · TBC ch · category symbol	**4 physical · 4 plotted** 4 disabled · 0 unplaced
	**Unverified source fixture Spot, 2kW** Other · Unverified · TBC ch · category symbol	**24 physical · 24 plotted** 24 disabled · 0 unplaced

Janáčkovo divadlo / Janáček Theatre · Hlavní jeviště / Main stage

SYMBOL LEGEND · Hlavní jeviště / Main stage

HitLight · Janáčkovo divadlo / Janáček Theatre

Rooseveltova 1, 602 00 Brno, Brno, Czechia

DWG HL · METRIC

Drawn HitLight

Generated from the saved show

SOURCE 6b119374ae79

GENERAL NOTES

1. Source-based lighting plan. Confirm the current rig with the venue.
2. PARTIAL: included fixtures are not a full physical-unit census.
3. DMX PATCH WITHHELD: provisional or unchecked addresses are not published.
4. Approximate planning view; not official venue paperwork or output-ready. Original HitLight symbols only; no source pages, OEM meshes, photos or logos. Original files remain private; modes and patch unverified.

HitLight

STAGE ELEMENTS

NAME	TYPE	POSITION	TRIM / SIZE
Mover bar C (bars 19-20)	pipe	X 0.00 m · Z 0.73 m	9.00 m · 12.00 m W × 0.05 m D
Mover bar B (bar 27-28)	pipe	X 0.00 m · Z -1.70 m	9.00 m · 12.00 m W × 0.05 m D
Higher bridge	pipe	X 0.00 m · Z 7.28 m	8.50 m · 14.00 m W × 0.05 m D
Mover bar A (bars 35-37)	pipe	X 0.00 m · Z -4.08 m	9.00 m · 12.00 m W × 0.05 m D
Mover bar D (bars 11-12)	pipe	X 0.00 m · Z 3.22 m	9.00 m · 12.00 m W × 0.05 m D
Lower bridge	pipe	X 0.00 m · Z 6.30 m	7.00 m · 13.00 m W × 0.05 m D

HitLight

Janáčkovo divadlo / Janáček Theatre · Hlavní jeviště / Main stage

STAGE ELEMENTS · Hlavní jeviště / Main stage

HitLight · Janáčkovo divadlo / Janáček Theatre

Rooseveltova 1, 602 00 Brno, Brno, Czechia

DWG HL · METRIC

Drawn HitLight

Generated from the saved show

SOURCE 6b119374ae79

FIXTURE SCHEDULE

Fixture	Manufacturer / model	Position / mount	Mode / output
VISUAL PLANNING · DMX PATCH WITHHELD			
F001	Unverified source fixture / Robe BMFL 1700W HMI marked W	Mover bar A (bars 35-37)	Unverified · Output excluded
F002	Unverified source fixture / Robe BMFL 1700W HMI marked B	Mover bar C (bars 19-20)	Unverified · Output excluded
F003	Unverified source fixture / ETC Source Four 750W	PLOTTED	Unverified · Output excluded
F004	Unverified source fixture / Robe BMFL 1700W HMI marked B	Mover bar B (bar 27-28)	Unverified · Output excluded
F005	Unverified source fixture / Profile 2kW Robert Juliat 710SX/SX2 10-25 deg	PLOTTED	Unverified · Output excluded
F006	Unverified source fixture / Profile 2kW Robert Juliat 710SX/SX2 10-25 deg	PLOTTED	Unverified · Output excluded
F007	Generic / Fresnel 2kW	Mover bar D (bars 11-12)	Unverified · Output excluded
F008	Unverified source fixture / Profile 1200W Robert Juliat 614SX 16-35 deg	Lower bridge	Unverified · Output excluded
F009	Unverified source fixture / ETC Source Four 750W	PLOTTED	Unverified · Output excluded
F010	Unverified source fixture / ETC Source Four 750W	PLOTTED	Unverified · Output excluded
F011	Unverified source fixture / Robe BMFL 1700W HMI marked B	Mover bar D (bars 11-12)	Unverified · Output excluded
F012	Unverified source fixture / Profile 2kW Robert Juliat 710SX/SX2 10-25 deg	PLOTTED	Unverified · Output excluded
F013	Unverified source fixture / ETC Source Four 750W	PLOTTED	Unverified · Output excluded
F014	Unverified source fixture / Profile 2kW Robert Juliat 710SX/SX2 10-25 deg	PLOTTED	Unverified · Output excluded
F015	Generic / Fresnel 2kW	PLOTTED	Unverified · Output excluded
F016	Unverified source fixture / Robe BMFL 1700W HMI marked B	Mover bar C (bars 19-20)	Unverified · Output excluded
F017	Unverified source fixture / Robe BMFL 1700W HMI marked W	Mover bar D (bars 11-12)	Unverified · Output excluded
F018	Unverified source fixture / ETC Source Four 750W	PLOTTED	Unverified · Output excluded
F019	Unverified source fixture / Robe BMFL 1700W HMI marked B	PLOTTED	Unverified · Output excluded
F020	Unverified source fixture / Profile 2kW Robert Juliat 710SX/SX2 10-25 deg	Higher bridge	Unverified · Output excluded

Planning reference only. Confirm installed modes and patch with the venue.

Janáčkovo divadlo / Janáček Theatre · Hlavní jeviště / Main stage

FIXTURE SCHEDULE · Hlavní jeviště / Main stage

HitLight · Janáčkovo divadlo / Janáček Theatre

Rooseveltova 1, 602 00 Brno, Brno, Czechia

DWG HL · METRIC

Drawn HitLight

Generated from the saved show

SOURCE 6b119374ae79

Fixture	Manufacturer / model	Position / mount	Mode / output
VISUAL PLANNING · DMX PATCH WITHHELD			
F021	Generic / Fresnel 2kW	PLOTTED	Unverified · Output excluded
F022	Unverified source fixture / Flood 4*1000W R/G/B/Or	PLOTTED	Unverified · Output excluded
F023	Unverified source fixture / Robe BMFL 1700W HMI marked W	Mover bar D (bars 11-12)	Unverified · Output excluded
F024	Unverified source fixture / Profile 2kW Robert Juliat 710SX/SX2 10-25 deg	Higher bridge	Unverified · Output excluded
F025	Unverified source fixture / Profile 2kW Robert Juliat 710SX/SX2 10-25 deg	Higher bridge	Unverified · Output excluded
F026	Unverified source fixture / Robe BMFL 1700W HMI marked W	Mover bar A (bars 35-37)	Unverified · Output excluded
F027	Unverified source fixture / Robe BMFL 1700W HMI marked B	PLOTTED	Unverified · Output excluded
F028	Unverified source fixture / Robe BMFL 1700W HMI marked W	Mover bar A (bars 35-37)	Unverified · Output excluded
F029	Generic / Fresnel 2kW	PLOTTED	Unverified · Output excluded
F030	Unverified source fixture / Profile 1200W Robert Juliat 614SX 16-35 deg	Lower bridge	Unverified · Output excluded
F031	Unverified source fixture / Profile 2kW Robert Juliat 710SX/SX2 10-25 deg	PLOTTED	Unverified · Output excluded
F032	Unverified source fixture / ETC Source Four 750W	PLOTTED	Unverified · Output excluded
F033	Unverified source fixture / Profile 1200W Robert Juliat 614SX 16-35 deg	Lower bridge	Unverified · Output excluded
F034	Generic / Fresnel 2kW	PLOTTED	Unverified · Output excluded
F035	Unverified source fixture / Profile 2kW Robert Juliat 710SX/SX2 10-25 deg	PLOTTED	Unverified · Output excluded
F036	Generic / Fresnel 2kW	PLOTTED	Unverified · Output excluded
F037	Unverified source fixture / Profile 2kW Robert Juliat 710SX/SX2 10-25 deg	PLOTTED	Unverified · Output excluded
F038	Unverified source fixture / Profile 1200W Robert Juliat 614SX 16-35 deg	Lower bridge	Unverified · Output excluded
F039	Unverified source fixture / Flood 4*1000W R/G/B/Or	PLOTTED	Unverified · Output excluded
F040	Unverified source fixture / Robe BMFL 1700W HMI marked W	Mover bar A (bars 35-37)	Unverified · Output excluded

Planning reference only. Confirm installed modes and patch with the venue.

Fixture	Manufacturer / model	Position / mount	Mode / output
VISUAL PLANNING · DMX PATCH WITHHELD			
F041	Generic / Fresnel 2kW	Mover bar B (bar 27-28)	Unverified · Output excluded
F042	Generic / Fresnel 2kW	PLOTTED	Unverified · Output excluded
F043	Unverified source fixture / ETC Source Four 750W	PLOTTED	Unverified · Output excluded
F044	Unverified source fixture / ETC Source Four 750W	PLOTTED	Unverified · Output excluded
F045	Generic / Fresnel 2kW	PLOTTED	Unverified · Output excluded
F046	Unverified source fixture / ETC Source Four 750W	PLOTTED	Unverified · Output excluded
F047	Unverified source fixture / Profile 2kW Robert Juliat 710SX/SX2 10-25 deg	PLOTTED	Unverified · Output excluded
F048	Unverified source fixture / Profile 2kW Robert Juliat 710SX/SX2 10-25 deg	PLOTTED	Unverified · Output excluded
F049	Generic / Fresnel 2kW	PLOTTED	Unverified · Output excluded
F050	Generic / Fresnel 2kW	PLOTTED	Unverified · Output excluded
F051	Unverified source fixture / Robe BMFL 1700W HMI marked B	Mover bar D (bars 11-12)	Unverified · Output excluded
F052	Unverified source fixture / ETC Source Four 750W	PLOTTED	Unverified · Output excluded
F053	Unverified source fixture / ETC Source Four 750W	PLOTTED	Unverified · Output excluded
F054	Generic / Fresnel 2kW	PLOTTED	Unverified · Output excluded
F055	Unverified source fixture / Profile 2kW Robert Juliat 710SX/SX2 10-25 deg	Higher bridge	Unverified · Output excluded
F056	Unverified source fixture / Profile 1200W Robert Juliat 614SX 16-35 deg	Lower bridge	Unverified · Output excluded
F057	Unverified source fixture / Profile 2kW Robert Juliat 710SX/SX2 10-25 deg	Higher bridge	Unverified · Output excluded
F058	Unverified source fixture / Flood 4*1000W R/G/B/Or	PLOTTED	Unverified · Output excluded
F059	Unverified source fixture / Robe BMFL 1700W HMI marked B	Mover bar B (bar 27-28)	Unverified · Output excluded
F060	Generic / Fresnel 2kW	Mover bar D (bars 11-12)	Unverified · Output excluded

Planning reference only. Confirm installed modes and patch with the venue.

Fixture	Manufacturer / model	Position / mount	Mode / output
VISUAL PLANNING · DMX PATCH WITHHELD			
F061	Generic / Fresnel 2kW	PLOTTED	Unverified · Output excluded
F062	Unverified source fixture / ETC Source Four 750W	PLOTTED	Unverified · Output excluded
F063	Unverified source fixture / ETC Source Four 750W	PLOTTED	Unverified · Output excluded
F064	Generic / Fresnel 2kW	Mover bar B (bar 27-28)	Unverified · Output excluded
F065	Unverified source fixture / Robe BMFL 1700W HMI marked B	Mover bar B (bar 27-28)	Unverified · Output excluded
F066	Unverified source fixture / Profile 1200W Robert Juliat 614SX 16-35 deg	Lower bridge	Unverified · Output excluded
F067	Unverified source fixture / Flood 4*1000W R/G/B/Or	PLOTTED	Unverified · Output excluded
F068	Generic / Fresnel 2kW	PLOTTED	Unverified · Output excluded
F069	Unverified source fixture / Profile 2kW Robert Juliat 710SX/SX2 10-25 deg	Higher bridge	Unverified · Output excluded
F070	Unverified source fixture / Profile 2kW Robert Juliat 710SX/SX2 10-25 deg	Higher bridge	Unverified · Output excluded
F071	Unverified source fixture / Profile 1200W Robert Juliat 614SX 16-35 deg	Lower bridge	Unverified · Output excluded
F072	Unverified source fixture / Profile 1200W Robert Juliat 614SX 16-35 deg	Lower bridge	Unverified · Output excluded
F073	Unverified source fixture / ETC Source Four 750W	PLOTTED	Unverified · Output excluded
F074	Unverified source fixture / Flood 4*1000W R/G/B/Or	PLOTTED	Unverified · Output excluded
F075	Generic / Fresnel 2kW	PLOTTED	Unverified · Output excluded
F076	Unverified source fixture / Profile Strand SL 600W 15/32 deg	Lower bridge	Unverified · Output excluded
F077	Unverified source fixture / ETC Source Four 750W	PLOTTED	Unverified · Output excluded
F078	Generic / Fresnel 2kW	PLOTTED	Unverified · Output excluded
F079	Unverified source fixture / Profile 1200W Robert Juliat 614SX 16-35 deg	Lower bridge	Unverified · Output excluded
F080	Unverified source fixture / ETC Source Four 750W	PLOTTED	Unverified · Output excluded

Planning reference only. Confirm installed modes and patch with the venue.

Fixture	Manufacturer / model	Position / mount	Mode / output
VISUAL PLANNING · DMX PATCH WITHHELD			
F081	Unverified source fixture / Profile 1200W Robert Juliat 614SX 16-35 deg	Lower bridge	Unverified · Output excluded
F082	Unverified source fixture / Flood 4*1000W R/G/B/Or	PLOTTED	Unverified · Output excluded
F083	Unverified source fixture / Profile 2kW Robert Juliat 710SX/SX2 10-25 deg	Higher bridge	Unverified · Output excluded
F084	Generic / Fresnel 2kW	PLOTTED	Unverified · Output excluded
F085	Generic / Fresnel 2kW	Mover bar B (bar 27-28)	Unverified · Output excluded
F086	Unverified source fixture / Profile 1200W Robert Juliat 614SX 16-35 deg	Lower bridge	Unverified · Output excluded
F087	Unverified source fixture / Robe BMFL 1700W HMI marked B	Mover bar B (bar 27-28)	Unverified · Output excluded
F088	Generic / Fresnel 2kW	PLOTTED	Unverified · Output excluded
F089	Unverified source fixture / ETC Source Four 750W	PLOTTED	Unverified · Output excluded
F090	Unverified source fixture / Robe BMFL 1700W HMI marked B	Mover bar C (bars 19-20)	Unverified · Output excluded
F091	Unverified source fixture / Profile 2kW Robert Juliat 710SX/SX2 10-25 deg	PLOTTED	Unverified · Output excluded
F092	Unverified source fixture / Profile 2kW Robert Juliat 710SX/SX2 10-25 deg	PLOTTED	Unverified · Output excluded
F093	Unverified source fixture / Profile 1200W Robert Juliat 614SX 16-35 deg	Lower bridge	Unverified · Output excluded
F094	Unverified source fixture / Profile 2kW Robert Juliat 710SX/SX2 10-25 deg	PLOTTED	Unverified · Output excluded
F095	Unverified source fixture / Profile 2kW Robert Juliat 710SX/SX2 10-25 deg	PLOTTED	Unverified · Output excluded
F096	Unverified source fixture / Profile 2kW Robert Juliat 710SX/SX2 10-25 deg	PLOTTED	Unverified · Output excluded
F097	Unverified source fixture / Profile 2kW Robert Juliat 710SX/SX2 10-25 deg	Higher bridge	Unverified · Output excluded
F098	Generic / Fresnel 2kW	Mover bar D (bars 11-12)	Unverified · Output excluded
F099	Unverified source fixture / Profile 2kW Robert Juliat 710SX/SX2 10-25 deg	PLOTTED	Unverified · Output excluded
F100	Unverified source fixture / Profile 2kW Robert Juliat 710SX/SX2 10-25 deg	Higher bridge	Unverified · Output excluded

Planning reference only. Confirm installed modes and patch with the venue.

Fixture	Manufacturer / model	Position / mount	Mode / output
VISUAL PLANNING · DMX PATCH WITHHELD			
F101	Unverified source fixture / Robe BMFL 1700W HMI marked W	Mover bar D (bars 11-12)	Unverified · Output excluded
F102	Unverified source fixture / ETC Source Four 750W	PLOTTED	Unverified · Output excluded
F103	Unverified source fixture / ETC Source Four 750W	PLOTTED	Unverified · Output excluded
F104	Generic / Fresnel 2kW	Mover bar D (bars 11-12)	Unverified · Output excluded
F105	Unverified source fixture / Profile 2kW Robert Juliat 710SX/SX2 10-25 deg	Higher bridge	Unverified · Output excluded
F106	Unverified source fixture / Profile 2kW Robert Juliat 710SX/SX2 10-25 deg	PLOTTED	Unverified · Output excluded
F107	Unverified source fixture / ETC Source Four 750W	PLOTTED	Unverified · Output excluded
F108	Unverified source fixture / Profile 2kW Robert Juliat 710SX/SX2 10-25 deg	PLOTTED	Unverified · Output excluded
F109	Unverified source fixture / Robe BMFL 1700W HMI marked B	Mover bar C (bars 19-20)	Unverified · Output excluded
F110	Generic / Fresnel 2kW	PLOTTED	Unverified · Output excluded
F111	Unverified source fixture / Profile 2kW Robert Juliat 710SX/SX2 10-25 deg	Higher bridge	Unverified · Output excluded
F112	Generic / Fresnel 2kW	PLOTTED	Unverified · Output excluded
F113	Unverified source fixture / Profile 2kW Robert Juliat 710SX/SX2 10-25 deg	PLOTTED	Unverified · Output excluded
F114	Unverified source fixture / Profile Strand SL 600W 15/32 deg	Lower bridge	Unverified · Output excluded
F115	Unverified source fixture / Profile 2kW Robert Juliat 710SX/SX2 10-25 deg	Higher bridge	Unverified · Output excluded
F116	Unverified source fixture / Robe BMFL 1700W HMI marked W	Mover bar A (bars 35-37)	Unverified · Output excluded
F117	Unverified source fixture / Profile 1200W Robert Juliat 614SX 16-35 deg	Lower bridge	Unverified · Output excluded
F118	Generic / Fresnel 2kW	Mover bar B (bar 27-28)	Unverified · Output excluded
F119	Generic / Fresnel 2kW	PLOTTED	Unverified · Output excluded
F120	Unverified source fixture / Profile 1200W Robert Juliat 614SX 16-35 deg	Lower bridge	Unverified · Output excluded

Planning reference only. Confirm installed modes and patch with the venue.

Fixture	Manufacturer / model	Position / mount	Mode / output
VISUAL PLANNING · DMX PATCH WITHHELD			
F121	Unverified source fixture / Profile 2kW Robert Juliat 710SX/SX2 10-25 deg	Higher bridge	Unverified · Output excluded
F122	Unverified source fixture / Profile 12-30 deg	PLOTTED	Unverified · Output excluded
F123	Unverified source fixture / Spot, 1kW / 500W	Lower bridge	Unverified · Output excluded
F124	Unverified source fixture / Spot, 2kW	PLOTTED	Unverified · Output excluded
F125	Unverified source fixture / Small portal	PLOTTED	Unverified · Output excluded
F126	Unverified source fixture / Spot, 2kW	PLOTTED	Unverified · Output excluded
F127	Unverified source fixture / Spot, 2kW	PLOTTED	Unverified · Output excluded
F128	Unverified source fixture / Profile 12-30 deg	PLOTTED	Unverified · Output excluded
F129	Unverified source fixture / Spot, 2kW	PLOTTED	Unverified · Output excluded
F130	Unverified source fixture / Spot, 2kW	PLOTTED	Unverified · Output excluded
F131	Unverified source fixture / Profile 12-30 deg	PLOTTED	Unverified · Output excluded
F132	Unverified source fixture / Spot, 2kW	PLOTTED	Unverified · Output excluded
F133	Unverified source fixture / Profile 12-30 deg	PLOTTED	Unverified · Output excluded
F134	Unverified source fixture / Small portal	PLOTTED	Unverified · Output excluded
F135	Unverified source fixture / Spot, 2kW	PLOTTED	Unverified · Output excluded
F136	Unverified source fixture / Spot, 2kW	PLOTTED	Unverified · Output excluded
F137	Unverified source fixture / Spot, 2kW	PLOTTED	Unverified · Output excluded
F138	Unverified source fixture / Small portal	PLOTTED	Unverified · Output excluded
F139	Unverified source fixture / Small portal	PLOTTED	Unverified · Output excluded
F140	Unverified source fixture / Spot, 2kW	PLOTTED	Unverified · Output excluded

Planning reference only. Confirm installed modes and patch with the venue.

Fixture	Manufacturer / model	Position / mount	Mode / output
VISUAL PLANNING · DMX PATCH WITHHELD			
F141	Unverified source fixture / Profile 12-30 deg	PLOTTED	Unverified · Output excluded
F142	Unverified source fixture / Spot, 2kW	PLOTTED	Unverified · Output excluded
F143	Unverified source fixture / Spot, 1kW / 500W	Lower bridge	Unverified · Output excluded
F144	Unverified source fixture / Profile 12-30 deg	PLOTTED	Unverified · Output excluded
F145	Unverified source fixture / Small portal	PLOTTED	Unverified · Output excluded
F146	Unverified source fixture / Spot, 2kW	PLOTTED	Unverified · Output excluded
F147	Unverified source fixture / Spot, 2kW	PLOTTED	Unverified · Output excluded
F148	Unverified source fixture / Small portal	PLOTTED	Unverified · Output excluded
F149	Unverified source fixture / Spot, 2kW	PLOTTED	Unverified · Output excluded
F150	Unverified source fixture / Profile 12-30 deg	PLOTTED	Unverified · Output excluded
F151	Unverified source fixture / Profile 12-30 deg	PLOTTED	Unverified · Output excluded
F152	Unverified source fixture / Spot, 2kW	PLOTTED	Unverified · Output excluded
F153	Unverified source fixture / Spot, 1kW / 500W	Lower bridge	Unverified · Output excluded
F154	Unverified source fixture / Spot, 2kW	PLOTTED	Unverified · Output excluded
F155	Unverified source fixture / Fresnel, 2kW	PLOTTED	Unverified · Output excluded
F156	Unverified source fixture / Profile 12-30 deg	PLOTTED	Unverified · Output excluded
F157	Unverified source fixture / Spot, 1kW / 500W	Lower bridge	Unverified · Output excluded
F158	Unverified source fixture / Spot, 2kW	PLOTTED	Unverified · Output excluded
F159	Unverified source fixture / Spot, 2kW	PLOTTED	Unverified · Output excluded
F160	Unverified source fixture / Spot, 2kW	PLOTTED	Unverified · Output excluded

Planning reference only. Confirm installed modes and patch with the venue.

Fixture	Manufacturer / model	Position / mount	Mode / output
VISUAL PLANNING · DMX PATCH WITHHELD			
F161	Unverified source fixture / Profile 12-30 deg	PLOTTED	Unverified · Output excluded
F162	Unverified source fixture / Profile 12-30 deg	PLOTTED	Unverified · Output excluded
F163	Unverified source fixture / Profile 12-30 deg	PLOTTED	Unverified · Output excluded
F164	Unverified source fixture / Spot, 2kW	PLOTTED	Unverified · Output excluded
F165	Unverified source fixture / Profile 12-30 deg	PLOTTED	Unverified · Output excluded
F166	Unverified source fixture / Profile 12-30 deg	PLOTTED	Unverified · Output excluded
F167	Unverified source fixture / Spot, 2kW	PLOTTED	Unverified · Output excluded
F168	Unverified source fixture / Spot, 2kW	PLOTTED	Unverified · Output excluded
F169	Unverified source fixture / Spot, 2kW	PLOTTED	Unverified · Output excluded
F170	Unverified source fixture / Spot, 2kW	PLOTTED	Unverified · Output excluded

Planning reference only. Confirm installed modes and patch with the venue.

VALIDATION APPENDIX

WARNING · PATCH_WITHHELD

DMX patch facts are withheld pending source verification. This planning document cannot be used for hardware output.

Objects: — · Remediation: review the source facts and regenerate.

WARNING · MODE_UNVERIFIED

DMX modes are unverified; output remains excluded.

Objects: F001–F170 · Remediation: review the source facts and regenerate.

WARNING · FIXTURE_DISABLED

Fixtures are disabled for this visual planning reconstruction.

Objects: F001–F170 · Remediation: review the source facts and regenerate.

WARNING · TITLE_METADATA_INCOMPLETE

Some professional title-block metadata is missing; the document will show an em dash.

Objects: 2fb581819bb6a7c94c5b1cd1 · Remediation: review the source facts and regenerate.

HitLight

VENUE & DRAWING SOURCES

Janáčkovo divadlo / Janáček Theatre

Hlavní jeviště / Main stage · Published house plot

Rooseveltova 1, 602 00 Brno, Brno, CZ

https://www.ndbrno.cz/o-divadle/budovy/technicke-udaje/

Sources checked 2026-11-03

Generated by HitLight from the reviewed partial Janáčkovo divadlo / Janáček Theatre reconstruction. Venue sources are cited as facts; their original artwork remains private.

Symbols: HitLight-owned category artwork. No manufacturer model geometry or original source pages included.

Partial reconstruction from the venue’s lighting documentation; the currently installed rig and its complete fixture census are not verified.

ESTIMATED GEOMETRY: the documents give no complete scale or trim heights, so the stage size, fixture positions in metres and hanging heights are best-guess estimates, not measurements.

143 of 170 source-labelled fixture records retain unconfirmed exact installed identities or modes; original printed names and display substitutions remain qualified.

Modes and DMX addresses are unverified best guesses; check them with the venue before driving real fixtures.

3 documented units are not shown because their positions are not drawn to scale or not located in the documents.

170 records display 121 approximate public catalogue housings or labelled donors and 49 visual fallbacks. 6 display references use newly authored approximate generic four-cell cyc housings. These preserve one aggregate virtual intensity/aperture; no exact installed identity, independent cells, calibrated optics or hardware acceptance is claimed. Original source, geometry, mode, patch and output-exclusion qualifications remain.

Approximate planning view; not official venue paperwork or output-ready. Original HitLight symbols only; no source pages, OEM meshes, photos or logos. Original files remain private; modes and patch unverified.

Fixture plot original: https://www.ndbrno.cz/wp-content/uploads/2021/09/stagelights_2019.pdf · checked 2026-11-03

Official venue/technical source page: https://www.ndbrno.cz/o-divadle/budovy/technicke-udaje/ ·

HitLight

VENUE & DRAWING SOURCES

checked 2026-11-03

Published capacity 1103 for Hlavní jeviště / Main stage:
https://www.ndbrno.cz/o-divadle/budovy/pronajem-budov/ · checked 2026-11-03

Public venue page:
https://www.hitlight.app/venues/czechia/janackovo-divadlo-janacek-theatre-2fb58181

HitLight