
UPSTAGE

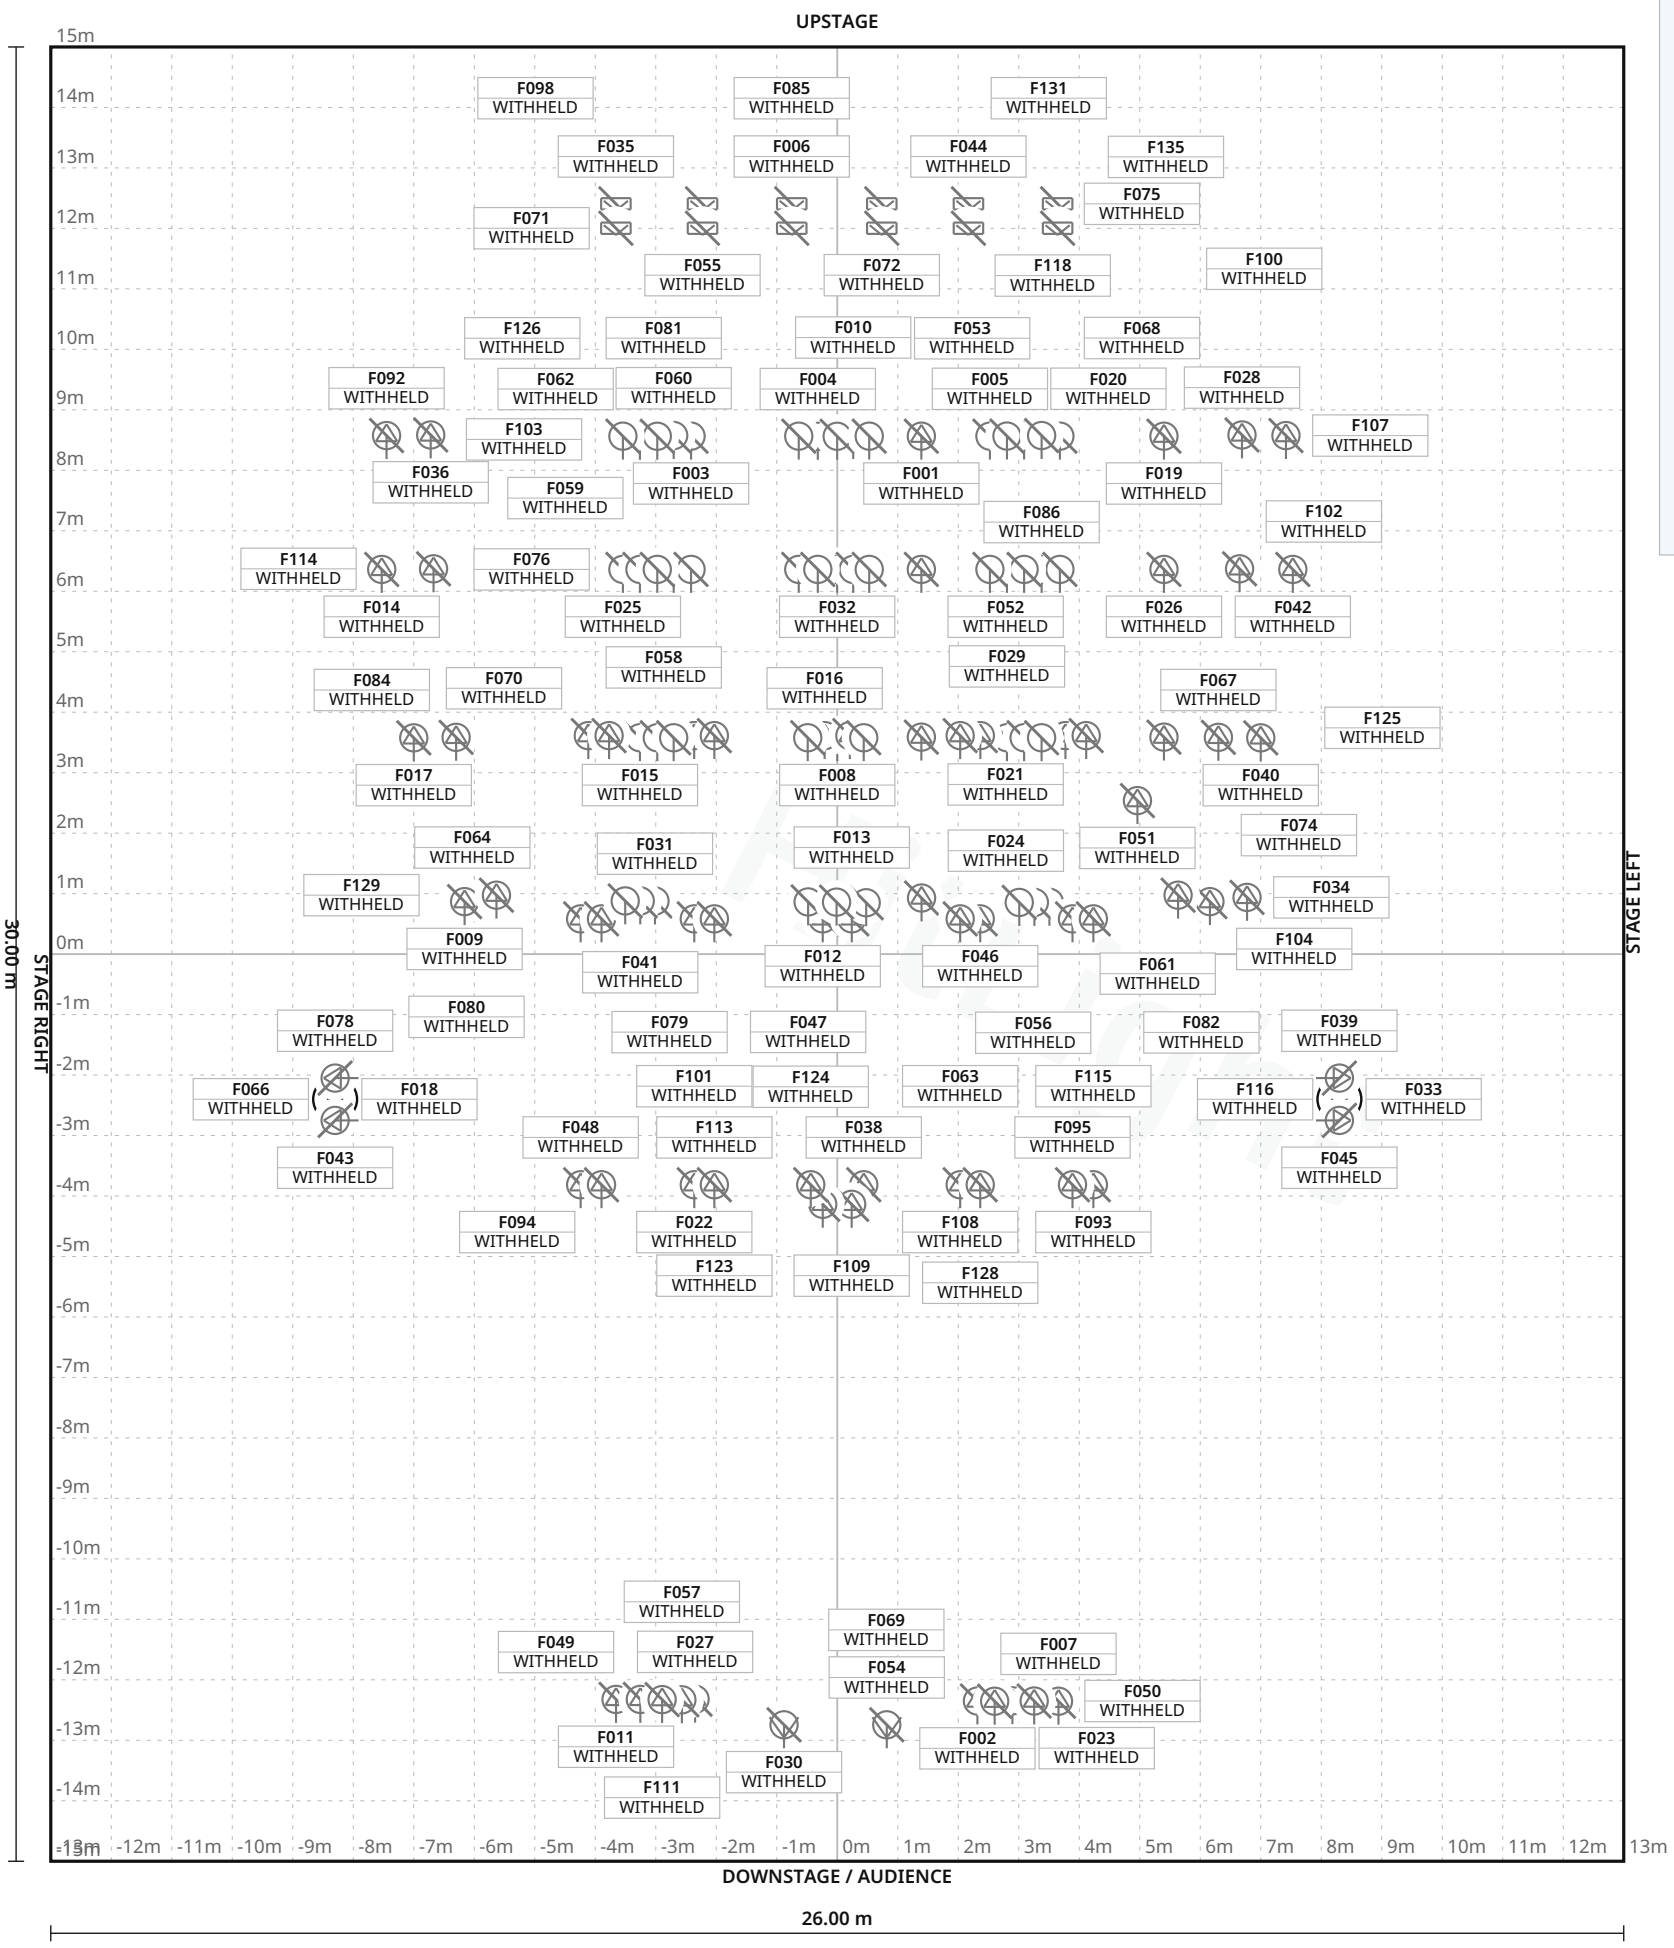

FIXTURE LEGEND

- **1266 Super Arc** — 400 — Spot Light · 2×
- **AltmanStarPAR** — WFL — PAR Light · 27×
- **ETC SourceFour36** — Profile Spot · 1×
- **ETCSourceFourJr3** — 6 — Profile Spot · 2×
- **ETCSourceFourPAR** — WFL — PAR Light · 9×
- **PAR64 WFL** — PAR Light · 12×
- **StrandSL** — fixed19° — Profile Spot · 22×
- **StrandSL** — fixed26° — Profile Spot · 14×
- **StrandSL** — fixed36° — Profile Spot · 36×
- **Two-cell** — conventional cyc — Cyc Light · 12×

Stage 26.00 m W × 30.00 m D · Grid 1 m

29 fixture labels omitted in this view due to crowding · see DMX patch

Hettenhausen Center for the Arts · Main room

LIGHT PLOT · PLAN · Main room

HitLight · Hettenhausen Center for the Arts

400 North Alton Street, Lebanon, United States

DWG HL · SCALE 1:125 · metric · PRINT AT 100%

Drawn HitLight

Generated from the saved show

SOURCE 3ec1f6ced604

SYMBOL LEGEND

10 TYPES · 137 FIXTURES · COLOUR BY TYPE



Lycian 1266 Super Arc 400

Spot Light · Unverified · TBC ch · category symbol

2 physical · 2 plotted

2 disabled · 0 unplaced



Unverified source fixture AltmanStarPAR WFL

PAR Light · Unverified · TBC ch · category symbol

27 physical · 27 plotted

27 disabled · 0 unplaced



Unverified source fixture ETC SourceFour36

Profile Spot · Unverified · TBC ch · category symbol

1 physical · 1 plotted

1 disabled · 0 unplaced



Unverified source fixture ETCSourceFourJr36

Profile Spot · Unverified · TBC ch · category symbol

2 physical · 2 plotted

2 disabled · 0 unplaced



Unverified source fixture ETCSourceFourPAR WFL

PAR Light · Unverified · TBC ch · category symbol

9 physical · 9 plotted

9 disabled · 0 unplaced



Unverified source fixture PAR64 WFL

PAR Light · Unverified · TBC ch · category symbol

12 physical · 12 plotted

12 disabled · 0 unplaced



Unverified source fixture StrandSL fixed19°

Profile Spot · Unverified · TBC ch · category symbol

22 physical · 22 plotted

22 disabled · 0 unplaced



Unverified source fixture StrandSL fixed26°

Profile Spot · Unverified · TBC ch · category symbol

14 physical · 14 plotted

14 disabled · 0 unplaced

Hettenhausen Center for the Arts · Main room

SYMBOL LEGEND · Main room

HitLight · Hettenhausen Center for the Arts

400 North Alton Street, Lebanon, United States

DWG HL · METRIC

Drawn HitLight

Generated from the saved show

SOURCE 3ec1f6ced604

SYMBOL LEGEND · CONTINUED



Unverified source fixture StrandSL fixed36°

Profile Spot · Unverified · TBC ch · category symbol

36 physical · 36 plotted

36 disabled · 0 unplaced



Unverified source fixture Two-cell conventional cyc

Cyc Light · Unverified · TBC ch · category symbol

12 physical · 12 plotted

12 disabled · 0 unplaced

HitLight

Hettenhausen Center for the Arts · Main room

SYMBOL LEGEND · Main room

HitLight · Hettenhausen Center for the Arts

400 North Alton Street, Lebanon, United States

DWG HL · METRIC

Drawn HitLight

Generated from the saved show

SOURCE 3ec1f6ced604

GENERAL NOTES

1. Source-based lighting plan. Confirm the current rig with the venue.
2. PARTIAL: included fixtures are not a full physical-unit census.
3. DMX PATCH WITHHELD: provisional or unchecked addresses are not published.
4. Approximate planning view; not official venue paperwork or output-ready. Original HitLight symbols only; no source pages, OEM meshes, photos or logos. Original files remain private; modes and patch unverified.

HitLight

FIXTURE SCHEDULE

Fixture	Manufacturer / model	Position / mount	Mode / output
VISUAL PLANNING · DMX PATCH WITHHELD			
F001	Unverified source fixture / StrandSL fixed36°	PLOTTED	Unverified · Output excluded
F002	Unverified source fixture / StrandSL fixed19°	PLOTTED	Unverified · Output excluded
F003	Unverified source fixture / PAR64 WFL	PLOTTED	Unverified · Output excluded
F004	Unverified source fixture / AltmanStarPAR WFL	PLOTTED	Unverified · Output excluded
F005	Unverified source fixture / PAR64 WFL	PLOTTED	Unverified · Output excluded
F006	Unverified source fixture / Two-cell conventional cyc	PLOTTED	Unverified · Output excluded
F007	Unverified source fixture / StrandSL fixed19°	PLOTTED	Unverified · Output excluded
F008	Unverified source fixture / AltmanStarPAR WFL	PLOTTED	Unverified · Output excluded
F009	Unverified source fixture / StrandSL fixed36°	PLOTTED	Unverified · Output excluded
F010	Unverified source fixture / ETCSourceFourPAR WFL	PLOTTED	Unverified · Output excluded
F011	Unverified source fixture / StrandSL fixed19°	PLOTTED	Unverified · Output excluded
F012	Unverified source fixture / StrandSL fixed26°	PLOTTED	Unverified · Output excluded
F013	Unverified source fixture / StrandSL fixed26°	PLOTTED	Unverified · Output excluded
F014	Unverified source fixture / StrandSL fixed36°	PLOTTED	Unverified · Output excluded
F015	Unverified source fixture / AltmanStarPAR WFL	PLOTTED	Unverified · Output excluded
F016	Unverified source fixture / StrandSL fixed36°	PLOTTED	Unverified · Output excluded
F017	Unverified source fixture / StrandSL fixed36°	PLOTTED	Unverified · Output excluded
F018	Unverified source fixture / StrandSL fixed26°	PLOTTED	Unverified · Output excluded
F019	Unverified source fixture / StrandSL fixed36°	PLOTTED	Unverified · Output excluded
F020	Unverified source fixture / AltmanStarPAR WFL	PLOTTED	Unverified · Output excluded

Planning reference only. Confirm installed modes and patch with the venue.

Hettenhausen Center for the Arts · Main room

FIXTURE SCHEDULE · Main room

HitLight · Hettenhausen Center for the Arts

400 North Alton Street, Lebanon, United States

DWG HL · METRIC

Drawn HitLight

Generated from the saved show

SOURCE 3ec1f6ced604

Fixture	Manufacturer / model	Position / mount	Mode / output
VISUAL PLANNING · DMX PATCH WITHHELD			
F021	Unverified source fixture / StrandSL fixed36°	PLOTTED	Unverified · Output excluded
F022	Unverified source fixture / StrandSL fixed19°	PLOTTED	Unverified · Output excluded
F023	Unverified source fixture / StrandSL fixed19°	PLOTTED	Unverified · Output excluded
F024	Unverified source fixture / StrandSL fixed36°	PLOTTED	Unverified · Output excluded
F025	Unverified source fixture / PAR64 WFL	PLOTTED	Unverified · Output excluded
F026	Unverified source fixture / StrandSL fixed36°	PLOTTED	Unverified · Output excluded
F027	Unverified source fixture / StrandSL fixed19°	PLOTTED	Unverified · Output excluded
F028	Unverified source fixture / StrandSL fixed36°	PLOTTED	Unverified · Output excluded
F029	Unverified source fixture / AltmanStarPAR WFL	PLOTTED	Unverified · Output excluded
F030	Lycian / 1266 Super Arc 400	PLOTTED	Unverified · Output excluded
F031	Unverified source fixture / AltmanStarPAR WFL	PLOTTED	Unverified · Output excluded
F032	Unverified source fixture / AltmanStarPAR WFL	PLOTTED	Unverified · Output excluded
F033	Unverified source fixture / StrandSL fixed26°	PLOTTED	Unverified · Output excluded
F034	Unverified source fixture / StrandSL fixed36°	PLOTTED	Unverified · Output excluded
F035	Unverified source fixture / Two-cell conventional cyc	PLOTTED	Unverified · Output excluded
F036	Unverified source fixture / StrandSL fixed36°	PLOTTED	Unverified · Output excluded
F037	Unverified source fixture / StrandSL fixed36°	PLOTTED	Unverified · Output excluded
F038	Unverified source fixture / StrandSL fixed19°	PLOTTED	Unverified · Output excluded
F039	Unverified source fixture / StrandSL fixed36°	PLOTTED	Unverified · Output excluded
F040	Unverified source fixture / StrandSL fixed36°	PLOTTED	Unverified · Output excluded

Planning reference only. Confirm installed modes and patch with the venue.

Fixture	Manufacturer / model	Position / mount	Mode / output
VISUAL PLANNING · DMX PATCH WITHHELD			
F041	Unverified source fixture / AltmanStarPAR WFL	PLOTTED	Unverified · Output excluded
F042	Unverified source fixture / StrandSL fixed36°	PLOTTED	Unverified · Output excluded
F043	Unverified source fixture / ETCSourceFourJr36	PLOTTED	Unverified · Output excluded
F044	Unverified source fixture / Two-cell conventional cyc	PLOTTED	Unverified · Output excluded
F045	Unverified source fixture / ETCSourceFourJr36	PLOTTED	Unverified · Output excluded
F046	Unverified source fixture / StrandSL fixed26°	PLOTTED	Unverified · Output excluded
F047	Unverified source fixture / AltmanStarPAR WFL	PLOTTED	Unverified · Output excluded
F048	Unverified source fixture / StrandSL fixed19°	PLOTTED	Unverified · Output excluded
F049	Unverified source fixture / StrandSL fixed19°	PLOTTED	Unverified · Output excluded
F050	Unverified source fixture / StrandSL fixed19°	PLOTTED	Unverified · Output excluded
F051	Unverified source fixture / ETC SourceFour36	PLOTTED	Unverified · Output excluded
F052	Unverified source fixture / StrandSL fixed36°	PLOTTED	Unverified · Output excluded
F053	Unverified source fixture / AltmanStarPAR WFL	PLOTTED	Unverified · Output excluded
F054	Lycian / 1266 Super Arc 400	PLOTTED	Unverified · Output excluded
F055	Unverified source fixture / Two-cell conventional cyc	PLOTTED	Unverified · Output excluded
F056	Unverified source fixture / AltmanStarPAR WFL	PLOTTED	Unverified · Output excluded
F057	Unverified source fixture / StrandSL fixed19°	PLOTTED	Unverified · Output excluded
F058	Unverified source fixture / PAR64 WFL	PLOTTED	Unverified · Output excluded
F059	Unverified source fixture / ETCSourceFourPAR WFL	PLOTTED	Unverified · Output excluded
F060	Unverified source fixture / ETCSourceFourPAR WFL	PLOTTED	Unverified · Output excluded

Planning reference only. Confirm installed modes and patch with the venue.

Fixture	Manufacturer / model	Position / mount	Mode / output
VISUAL PLANNING · DMX PATCH WITHHELD			
F061	Unverified source fixture / AltmanStarPAR WFL	PLOTTED	Unverified · Output excluded
F062	Unverified source fixture / AltmanStarPAR WFL	PLOTTED	Unverified · Output excluded
F063	Unverified source fixture / StrandSL fixed26°	PLOTTED	Unverified · Output excluded
F064	Unverified source fixture / StrandSL fixed26°	PLOTTED	Unverified · Output excluded
F065	Unverified source fixture / StrandSL fixed36°	PLOTTED	Unverified · Output excluded
F066	Unverified source fixture / StrandSL fixed26°	PLOTTED	Unverified · Output excluded
F067	Unverified source fixture / StrandSL fixed36°	PLOTTED	Unverified · Output excluded
F068	Unverified source fixture / AltmanStarPAR WFL	PLOTTED	Unverified · Output excluded
F069	Unverified source fixture / StrandSL fixed19°	PLOTTED	Unverified · Output excluded
F070	Unverified source fixture / StrandSL fixed36°	PLOTTED	Unverified · Output excluded
F071	Unverified source fixture / Two-cell conventional cyc	PLOTTED	Unverified · Output excluded
F072	Unverified source fixture / Two-cell conventional cyc	PLOTTED	Unverified · Output excluded
F073	Unverified source fixture / ETCSourceFourPAR WFL	PLOTTED	Unverified · Output excluded
F074	Unverified source fixture / StrandSL fixed36°	PLOTTED	Unverified · Output excluded
F075	Unverified source fixture / Two-cell conventional cyc	PLOTTED	Unverified · Output excluded
F076	Unverified source fixture / AltmanStarPAR WFL	PLOTTED	Unverified · Output excluded
F077	Unverified source fixture / AltmanStarPAR WFL	PLOTTED	Unverified · Output excluded
F078	Unverified source fixture / StrandSL fixed36°	PLOTTED	Unverified · Output excluded
F079	Unverified source fixture / AltmanStarPAR WFL	PLOTTED	Unverified · Output excluded
F080	Unverified source fixture / StrandSL fixed26°	PLOTTED	Unverified · Output excluded

Planning reference only. Confirm installed modes and patch with the venue.

Fixture	Manufacturer / model	Position / mount	Mode / output
VISUAL PLANNING · DMX PATCH WITHHELD			
F081	Unverified source fixture / PAR64 WFL	PLOTTED	Unverified · Output excluded
F082	Unverified source fixture / AltmanStarPAR WFL	PLOTTED	Unverified · Output excluded
F083	Unverified source fixture / AltmanStarPAR WFL	PLOTTED	Unverified · Output excluded
F084	Unverified source fixture / StrandSL fixed36°	PLOTTED	Unverified · Output excluded
F085	Unverified source fixture / Two-cell conventional cyc	PLOTTED	Unverified · Output excluded
F086	Unverified source fixture / ETCSourceFourPAR WFL	PLOTTED	Unverified · Output excluded
F087	Unverified source fixture / StrandSL fixed36°	PLOTTED	Unverified · Output excluded
F088	Unverified source fixture / AltmanStarPAR WFL	PLOTTED	Unverified · Output excluded
F089	Unverified source fixture / AltmanStarPAR WFL	PLOTTED	Unverified · Output excluded
F090	Unverified source fixture / StrandSL fixed36°	PLOTTED	Unverified · Output excluded
F091	Unverified source fixture / PAR64 WFL	PLOTTED	Unverified · Output excluded
F092	Unverified source fixture / StrandSL fixed36°	PLOTTED	Unverified · Output excluded
F093	Unverified source fixture / StrandSL fixed19°	PLOTTED	Unverified · Output excluded
F094	Unverified source fixture / StrandSL fixed19°	PLOTTED	Unverified · Output excluded
F095	Unverified source fixture / StrandSL fixed19°	PLOTTED	Unverified · Output excluded
F096	Unverified source fixture / ETCSourceFourPAR WFL	PLOTTED	Unverified · Output excluded
F097	Unverified source fixture / StrandSL fixed36°	PLOTTED	Unverified · Output excluded
F098	Unverified source fixture / Two-cell conventional cyc	PLOTTED	Unverified · Output excluded
F099	Unverified source fixture / StrandSL fixed26°	PLOTTED	Unverified · Output excluded
F100	Unverified source fixture / PAR64 WFL	PLOTTED	Unverified · Output excluded

Planning reference only. Confirm installed modes and patch with the venue.

FIXTURE SCHEDULE · CONTINUED

Fixture	Manufacturer / model	Position / mount	Mode / output
VISUAL PLANNING · DMX PATCH WITHHELD			
F101	Unverified source fixture / StrandSL fixed26°	PLOTTED	Unverified · Output excluded
F102	Unverified source fixture / StrandSL fixed36°	PLOTTED	Unverified · Output excluded
F103	Unverified source fixture / PAR64 WFL	PLOTTED	Unverified · Output excluded
F104	Unverified source fixture / StrandSL fixed36°	PLOTTED	Unverified · Output excluded
F105	Unverified source fixture / ETCSourceFourPAR WFL	PLOTTED	Unverified · Output excluded
F106	Unverified source fixture / AltmanStarPAR WFL	PLOTTED	Unverified · Output excluded
F107	Unverified source fixture / StrandSL fixed36°	PLOTTED	Unverified · Output excluded
F108	Unverified source fixture / StrandSL fixed19°	PLOTTED	Unverified · Output excluded
F109	Unverified source fixture / StrandSL fixed19°	PLOTTED	Unverified · Output excluded
F110	Unverified source fixture / PAR64 WFL	PLOTTED	Unverified · Output excluded
F111	Unverified source fixture / StrandSL fixed19°	PLOTTED	Unverified · Output excluded
F112	Unverified source fixture / ETCSourceFourPAR WFL	PLOTTED	Unverified · Output excluded
F113	Unverified source fixture / StrandSL fixed19°	PLOTTED	Unverified · Output excluded
F114	Unverified source fixture / StrandSL fixed36°	PLOTTED	Unverified · Output excluded
F115	Unverified source fixture / StrandSL fixed26°	PLOTTED	Unverified · Output excluded
F116	Unverified source fixture / StrandSL fixed26°	PLOTTED	Unverified · Output excluded
F117	Unverified source fixture / AltmanStarPAR WFL	PLOTTED	Unverified · Output excluded
F118	Unverified source fixture / Two-cell conventional cyc	PLOTTED	Unverified · Output excluded
F119	Unverified source fixture / StrandSL fixed36°	PLOTTED	Unverified · Output excluded
F120	Unverified source fixture / StrandSL fixed36°	PLOTTED	Unverified · Output excluded

Planning reference only. Confirm installed modes and patch with the venue.

FIXTURE SCHEDULE · CONTINUED

Fixture	Manufacturer / model	Position / mount	Mode / output
VISUAL PLANNING · DMX PATCH WITHHELD			
F121	Unverified source fixture / PAR64 WFL	PLOTTED	Unverified · Output excluded
F122	Unverified source fixture / StrandSL fixed36°	PLOTTED	Unverified · Output excluded
F123	Unverified source fixture / StrandSL fixed19°	PLOTTED	Unverified · Output excluded
F124	Unverified source fixture / StrandSL fixed19°	PLOTTED	Unverified · Output excluded
F125	Unverified source fixture / StrandSL fixed36°	PLOTTED	Unverified · Output excluded
F126	Unverified source fixture / AltmanStarPAR WFL	PLOTTED	Unverified · Output excluded
F127	Unverified source fixture / StrandSL fixed26°	PLOTTED	Unverified · Output excluded
F128	Unverified source fixture / StrandSL fixed19°	PLOTTED	Unverified · Output excluded
F129	Unverified source fixture / StrandSL fixed36°	PLOTTED	Unverified · Output excluded
F130	Unverified source fixture / AltmanStarPAR WFL	PLOTTED	Unverified · Output excluded
F131	Unverified source fixture / Two-cell conventional cyc	PLOTTED	Unverified · Output excluded
F132	Unverified source fixture / AltmanStarPAR WFL	PLOTTED	Unverified · Output excluded
F133	Unverified source fixture / ETCSourceFourPAR WFL	PLOTTED	Unverified · Output excluded
F134	Unverified source fixture / PAR64 WFL	PLOTTED	Unverified · Output excluded
F135	Unverified source fixture / Two-cell conventional cyc	PLOTTED	Unverified · Output excluded
F136	Unverified source fixture / PAR64 WFL	PLOTTED	Unverified · Output excluded
F137	Unverified source fixture / AltmanStarPAR WFL	PLOTTED	Unverified · Output excluded

Planning reference only. Confirm installed modes and patch with the venue.

VALIDATION APPENDIX

WARNING · PATCH_WITHHELD

DMX patch facts are withheld pending source verification. This planning document cannot be used for hardware output.

Objects: — · Remediation: review the source facts and regenerate.

ERROR · STAGE_DIMENSIONS_UNCONFIRMED

Confirm the stage dimensions before producing a final technical document.

Objects: Main room · Remediation: review the source facts and regenerate.

WARNING · MODE_UNVERIFIED

DMX modes are unverified; output remains excluded.

Objects: F001–F137 · Remediation: review the source facts and regenerate.

WARNING · FIXTURE_DISABLED

Fixtures are disabled for this visual planning reconstruction.

Objects: F001–F137 · Remediation: review the source facts and regenerate.

WARNING · TITLE_METADATA_INCOMPLETE

Some professional title-block metadata is missing; the document will show an em dash.

Objects: 30a51fa401ae0fc16d428474 · Remediation: review the source facts and regenerate.

HitLight

VENUE & DRAWING SOURCES

Hettenhausen Center for the Arts

Main room · House rig

400 North Alton Street, Lebanon, IL, US

https://www.mckendree.edu/the_hett/tech-specs.php

Sources checked 2026-11-04

Generated by HitLight from the reviewed partial Hettenhausen Center for the Arts reconstruction. Venue sources are cited as facts; their original artwork remains private.

Symbols: HitLight-owned category artwork. No manufacturer model geometry or original source pages included.

Fixture positions follow the venue’s published lighting plot; the currently installed rig is not verified.

137 source-based fixture records retain their original printed source identities. The current public view has 137 catalogue body references and 0 visual fallbacks. Installed modes and DMX patch are unverified; all original output exclusions remain.

Fixture heights are approximate; trim heights may differ from the drawing.

Approximate partial interpretation of 137 plotted bodies. Whole installed census, source freshness, maker identities, modes and patch remain unverified.

Four-head boom elevations are used; nearby two-head plan symbols conflict in optics and remain unresolved alternate observations. Two source-listed Lycian1266 booth followspots display newly authored approximate 1266 source-family housings. Installed lamp, variant, mounting, optics, modes and patch remain unverified.

Twelve two-cell cyc assemblies use labelled four-cell body donors. Exact two-cell housings/profiles are missing. Other fixture-family and WFL optic substitutions remain labelled.

Dimensions, fixture heights, boom registration, ground-versus-hung cyc interpretation and mounting are estimates.

137 source-based fixture records currently display 137 public catalogue housings and 0 visual fallbacks. Original printed identities, installed-mode qualifications, patch and output exclusions are retained.

Existing Source Four PAR / Colortran Fresnel profile references now display newly authored approximate public housings. Existing source identities and any other-maker mechanical substitutes remain labelled; installed optics, modes and patch are not verified.

Two source-listed Lycian 1266 Super Arc 400 followspots now display original approximate public source-family housings instead of 1275 donors. Old donor virtual mode selections cleared; no installed personality selected. IDs, original names, saved layouts, mounts and output exclusions preserved. Manufacturer dimension conflicts/variants remain qualified. Only a virtual intensity display: no native DMX, mains/ballast dimming, calibrated optics, rigging or hardware acceptance.

137 records display 137 approximate public catalogue housings or labelled donors and 0 visual fallbacks. 12 display references use newly authored approximate generic four-cell cyc housings. These preserve one aggregate virtual intensity/aperture; no exact installed identity, independent cells, calibrated optics or hardware acceptance is claimed. Original source, geometry, mode, patch and output-exclusion qualifications remain.

Approximate planning view; not official venue paperwork or output-ready. Original HitLight symbols only; no source pages, OEM meshes, photos or logos. Original files remain private; modes and patch unverified.

Fixture plot original; visually inspected page(s) 1. Freshness and reuse rights unconfirmed.: https://www.mckendree.edu/the_hett/hett-rep-plot-2016.pdf · checked 2026-11-03

Published capacity 479 for Main theatre.: https://www.mckendree.edu/the_hett/tech-specs.php · checked 2026-11-03

HitLight

VENUE & DRAWING SOURCES

Official information packet, updated1Aug2023; fixture inventory, dimensions and lineset schedule support source-family matching but do not refresh the older2016:
https://www.mckendree.edu/the_hett/mck-presents-info-packet-8-1-23.pdf · checked 2026-11-04

Official auditorium section; retained as source, not yet visually inspected.:
https://www.mckendree.edu/documents/2008/3/5/building_section.pdf · checked 2026-11-04

Public venue page:
https://www.hitlight.app/venues/united-states/hettenhausen-center-for-the-arts-30a51fa4

HitLight