
UPSTAGE

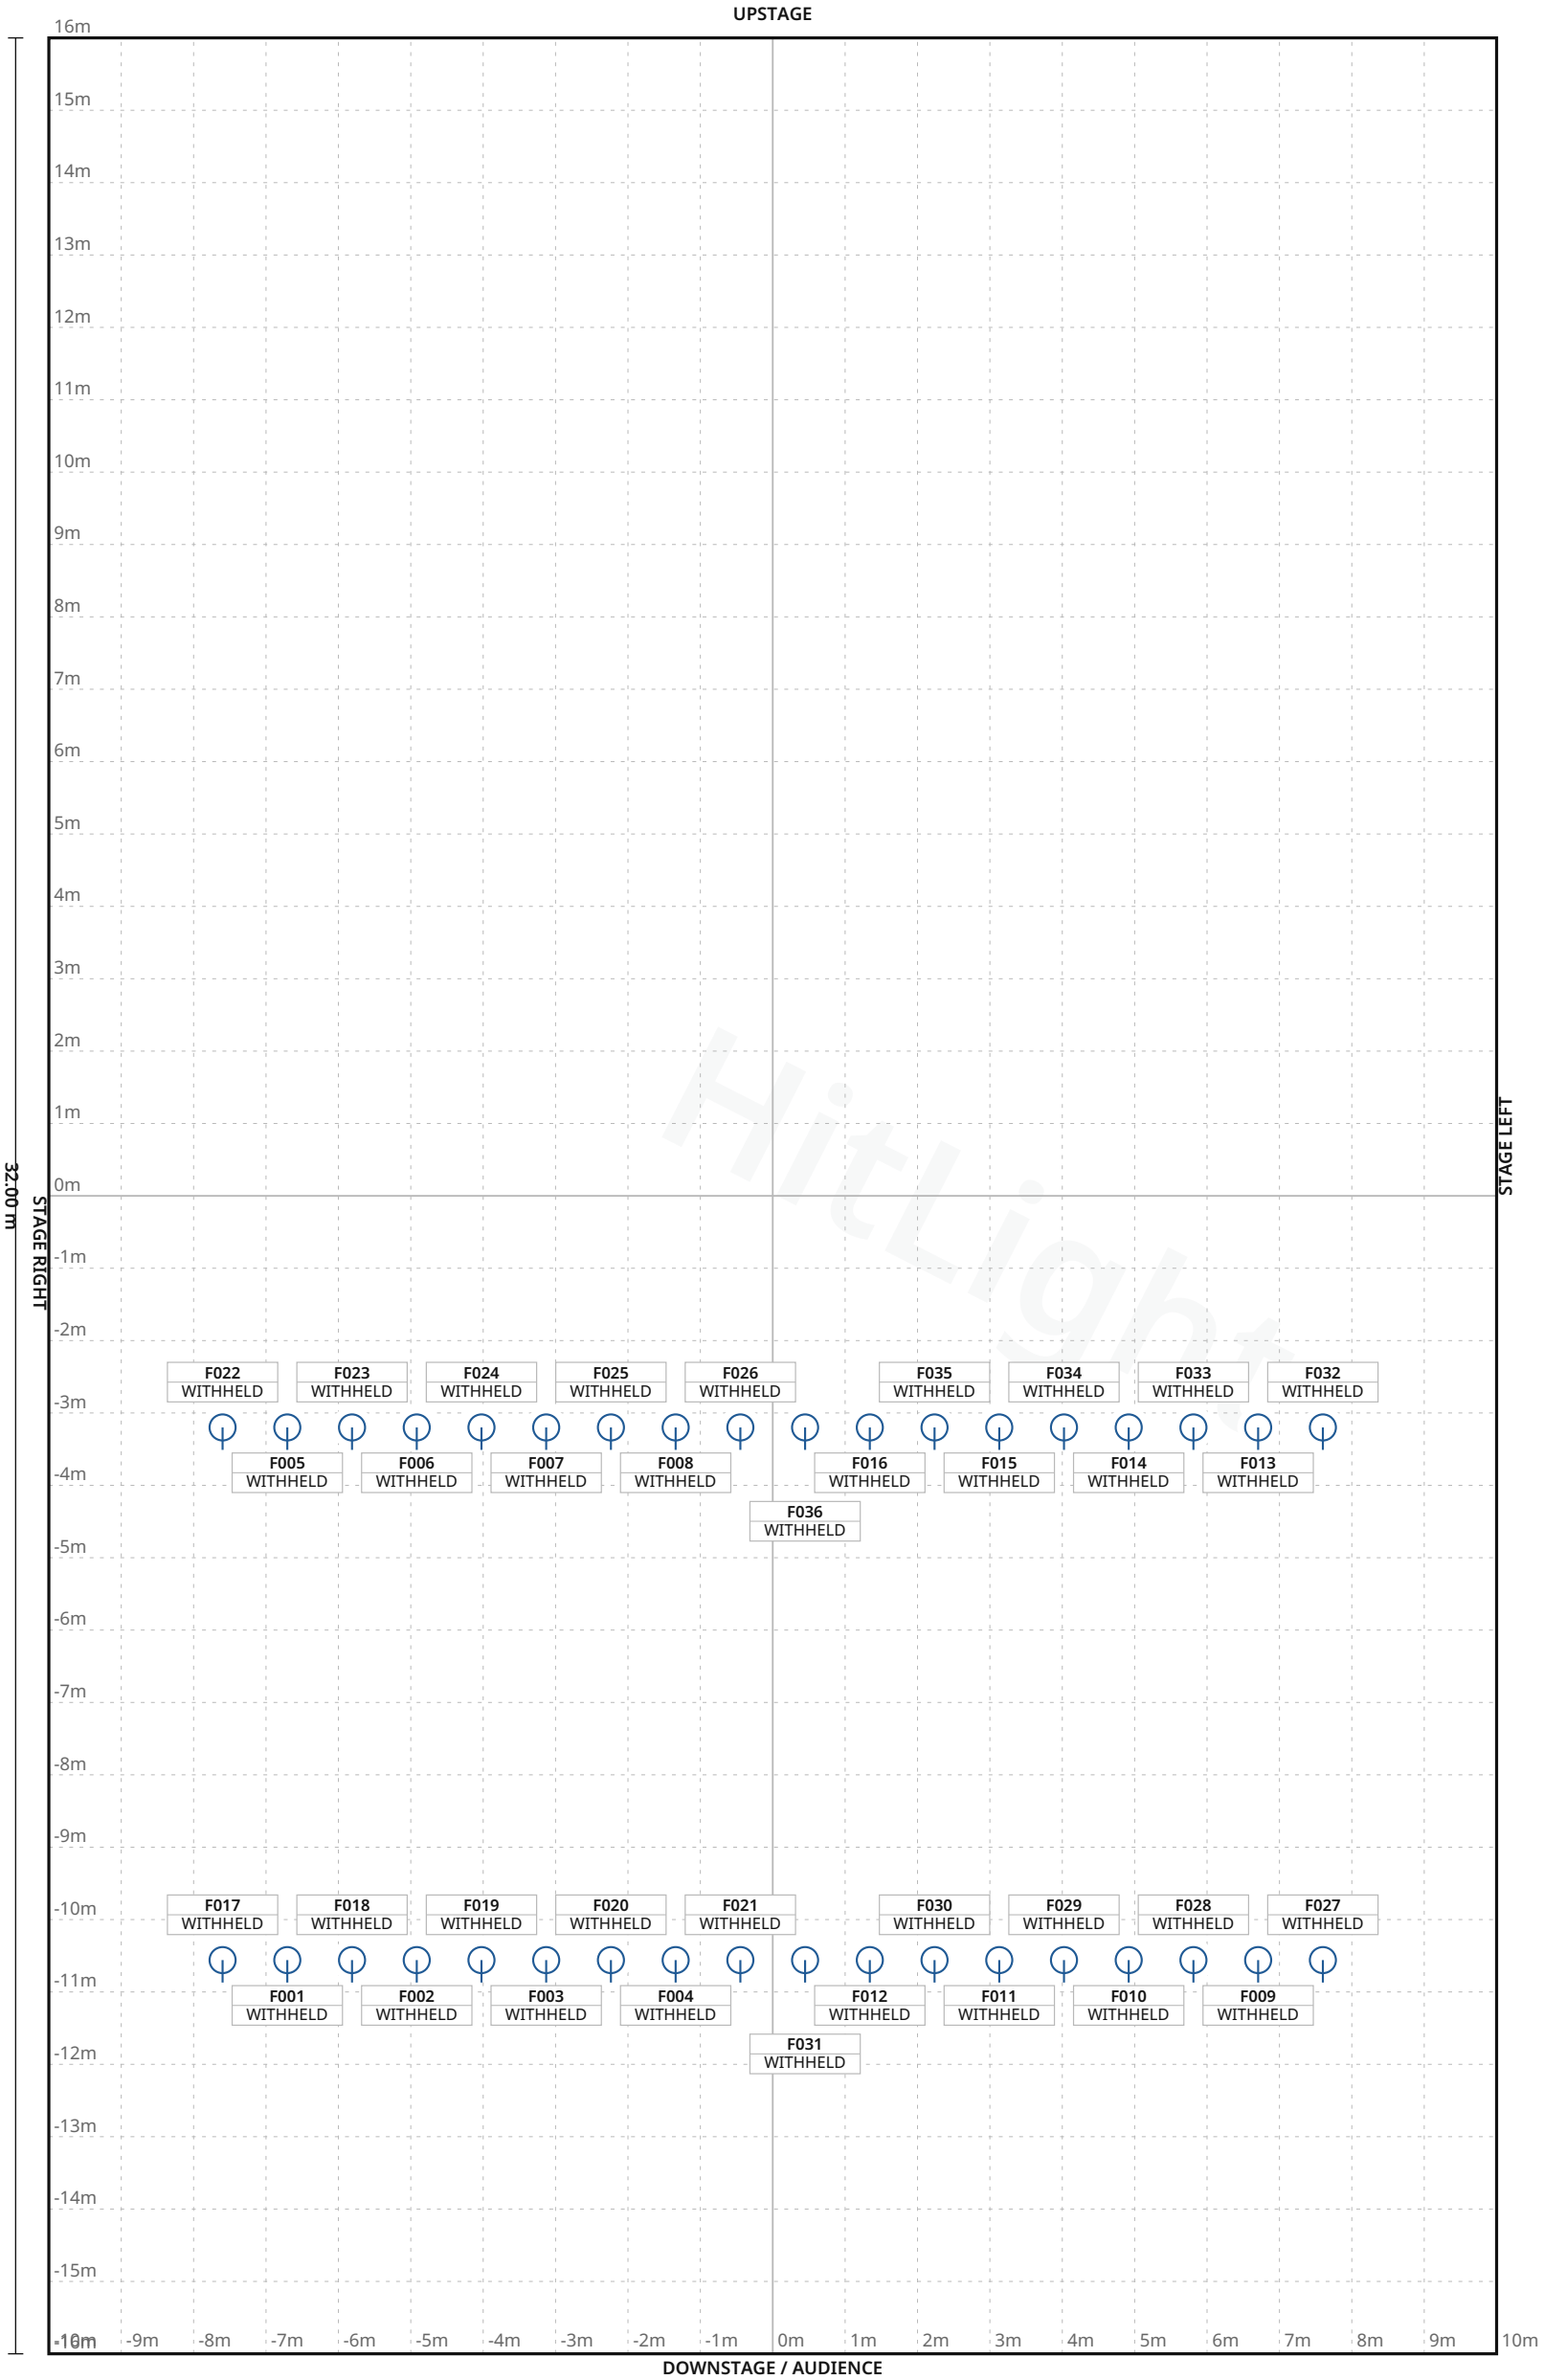

FIXTURE LEGEND

Visual
substitute · Basic
Conventional
PAR Light · 36×

Stage 20.00 m W × 32.00 m D · Grid 1 m

Corrosia Theater, Expo & Film · Main room

LIGHT PLOT · PLAN · Main room

HitLight · Corrosia Theater, Expo & Film
Markt 43, 1354 AP, Almere, Netherlands

DWG HL · SCALE 1:100 · metric · PRINT AT 100%
Drawn HitLight
Generated from the saved show
SOURCE e0b2ac5a1b2c

SYMBOL LEGEND

1 TYPES · 36 FIXTURES · COLOUR BY TYPE



HitLight placeholder Visual substitute · Basic Conventional

PAR Light · Default · 1 ch · category symbol

36 physical · 36 plotted

0 disabled · 0 unplaced

HitLight

Corrosia Theater, Expo & Film · Main room

SYMBOL LEGEND · Main room

HitLight · Corrosia Theater, Expo & Film

Markt 43, 1354 AP, Almere, Netherlands

DWG HL · METRIC

Drawn HitLight

Generated from the saved show

SOURCE e0b2ac5a1b2c

GENERAL NOTES

1. Source-based lighting plan. Confirm the current rig with the venue.
2. PARTIAL: included fixtures are not a full physical-unit census.
3. DMX PATCH WITHHELD: provisional or unchecked addresses are not published.
4. The reconstruction retains its documented coverage and geometry assumptions; confirm the current setup with the venue.

HitLight

DMX PATCH

36 FIXTURES · 0 UNIVERSES

Fixture / name	Manufacturer / model	Mode	Ch	DMX	Range	Position / mount	Status / notes
UNPATCHED / INVALID							
F001 · PLACEHOLDER · ADBPC1kW · 2	HitLight placeholder / Visual substitute ...	Default	1	WITHHELD	TBC	UNPLACED	Enabled
F002 · PLACEHOLDER · ADBPC1kW · 4	HitLight placeholder / Visual substitute ...	Default	1	WITHHELD	TBC	UNPLACED	Enabled
F003 · PLACEHOLDER · ADBPC1kW · 6	HitLight placeholder / Visual substitute ...	Default	1	WITHHELD	TBC	UNPLACED	Enabled
F004 · PLACEHOLDER · ADBPC1kW · 8	HitLight placeholder / Visual substitute ...	Default	1	WITHHELD	TBC	UNPLACED	Enabled
F005 · PLACEHOLDER · ADBPC1kW · 12	HitLight placeholder / Visual substitute ...	Default	1	WITHHELD	TBC	UNPLACED	Enabled
F006 · PLACEHOLDER · ADBPC1kW · 14	HitLight placeholder / Visual substitute ...	Default	1	WITHHELD	TBC	UNPLACED	Enabled
F007 · PLACEHOLDER · ADBPC1kW · 16	HitLight placeholder / Visual substitute ...	Default	1	WITHHELD	TBC	UNPLACED	Enabled
F008 · PLACEHOLDER · ADBPC1kW · 18	HitLight placeholder / Visual substitute ...	Default	1	WITHHELD	TBC	UNPLACED	Enabled
F009 · PLACEHOLDER · ADBPC1kW · 1...	HitLight placeholder / Visual substitute ...	Default	1	WITHHELD	TBC	UNPLACED	Enabled
F010 · PLACEHOLDER · ADBPC1kW · 1...	HitLight placeholder / Visual substitute ...	Default	1	WITHHELD	TBC	UNPLACED	Enabled
F011 · PLACEHOLDER · ADBPC1kW · 1...	HitLight placeholder / Visual substitute ...	Default	1	WITHHELD	TBC	UNPLACED	Enabled
F012 · PLACEHOLDER · ADBPC1kW · 1...	HitLight placeholder / Visual substitute ...	Default	1	WITHHELD	TBC	UNPLACED	Enabled
F013 · PLACEHOLDER · ADBPC1kW · 1...	HitLight placeholder / Visual substitute ...	Default	1	WITHHELD	TBC	UNPLACED	Enabled
F014 · PLACEHOLDER · ADBPC1kW · 1...	HitLight placeholder / Visual substitute ...	Default	1	WITHHELD	TBC	UNPLACED	Enabled
F015 · PLACEHOLDER · ADBPC1kW · 1...	HitLight placeholder / Visual substitute ...	Default	1	WITHHELD	TBC	UNPLACED	Enabled
F016 · PLACEHOLDER · ADBPC1kW · 1...	HitLight placeholder / Visual substitute ...	Default	1	WITHHELD	TBC	UNPLACED	Enabled
F017 · PLACEHOLDER · RVEZoomprof...	HitLight placeholder / Visual substitute ...	Default	1	WITHHELD	TBC	UNPLACED	Enabled
F018 · PLACEHOLDER · RVEZoomprof...	HitLight placeholder / Visual substitute ...	Default	1	WITHHELD	TBC	UNPLACED	Enabled
F019 · PLACEHOLDER · RVEZoomprof...	HitLight placeholder / Visual substitute ...	Default	1	WITHHELD	TBC	UNPLACED	Enabled
F020 · PLACEHOLDER · RVEZoomprof...	HitLight placeholder / Visual substitute ...	Default	1	WITHHELD	TBC	UNPLACED	Enabled

No patched universes

Corrosia Theater, Expo & Film · Main room

DMX PATCH · Main room

HitLight · Corrosia Theater, Expo & Film

Markt 43, 1354 AP, Almere, Netherlands

DWG HL · METRIC

Drawn HitLight

Generated from the saved show

SOURCE e0b2ac5a1b2c

DMX PATCH · CONTINUED

Fixture / name	Manufacturer / model	Mode	Ch	DMX	Range	Position / mount	Status / notes
UNPATCHED / INVALID							
F021 · PLACEHOLDER · RVEZoomprof...	HitLight placeholder / Visual substitute ...	Default	1	WITHHELD	TBC	UNPLACED	Enabled
F022 · PLACEHOLDER · RVEZoomprof...	HitLight placeholder / Visual substitute ...	Default	1	WITHHELD	TBC	UNPLACED	Enabled
F023 · PLACEHOLDER · RVEZoomprof...	HitLight placeholder / Visual substitute ...	Default	1	WITHHELD	TBC	UNPLACED	Enabled
F024 · PLACEHOLDER · RVEZoomprof...	HitLight placeholder / Visual substitute ...	Default	1	WITHHELD	TBC	UNPLACED	Enabled
F025 · PLACEHOLDER · RVEZoomprof...	HitLight placeholder / Visual substitute ...	Default	1	WITHHELD	TBC	UNPLACED	Enabled
F026 · PLACEHOLDER · RVEZoomprof...	HitLight placeholder / Visual substitute ...	Default	1	WITHHELD	TBC	UNPLACED	Enabled
F027 · PLACEHOLDER · RVEZoomprof...	HitLight placeholder / Visual substitute ...	Default	1	WITHHELD	TBC	UNPLACED	Enabled
F028 · PLACEHOLDER · RVEZoomprof...	HitLight placeholder / Visual substitute ...	Default	1	WITHHELD	TBC	UNPLACED	Enabled
F029 · PLACEHOLDER · RVEZoomprof...	HitLight placeholder / Visual substitute ...	Default	1	WITHHELD	TBC	UNPLACED	Enabled
F030 · PLACEHOLDER · RVEZoomprof...	HitLight placeholder / Visual substitute ...	Default	1	WITHHELD	TBC	UNPLACED	Enabled
F031 · PLACEHOLDER · RVEZoomprof...	HitLight placeholder / Visual substitute ...	Default	1	WITHHELD	TBC	UNPLACED	Enabled
F032 · PLACEHOLDER · RVEZoomprof...	HitLight placeholder / Visual substitute ...	Default	1	WITHHELD	TBC	UNPLACED	Enabled
F033 · PLACEHOLDER · RVEZoomprof...	HitLight placeholder / Visual substitute ...	Default	1	WITHHELD	TBC	UNPLACED	Enabled
F034 · PLACEHOLDER · RVEZoomprof...	HitLight placeholder / Visual substitute ...	Default	1	WITHHELD	TBC	UNPLACED	Enabled
F035 · PLACEHOLDER · RVEZoomprof...	HitLight placeholder / Visual substitute ...	Default	1	WITHHELD	TBC	UNPLACED	Enabled
F036 · PLACEHOLDER · RVEZoomprof...	HitLight placeholder / Visual substitute ...	Default	1	WITHHELD	TBC	UNPLACED	Enabled

No patched universes

Corrosia Theater, Expo & Film · Main room

DMX PATCH · Main room

HitLight · Corrosia Theater, Expo & Film

Markt 43, 1354 AP, Almere, Netherlands

DWG HL · METRIC

Drawn HitLight

Generated from the saved show

SOURCE e0b2ac5a1b2c

VALIDATION APPENDIX

WARNING · PATCH_WITHHELD

DMX patch facts are withheld pending source verification. This planning document cannot be used for hardware output.

Objects: — · Remediation: correct the saved show data and regenerate.

ERROR · STAGE_DIMENSIONS_UNCONFIRMED

Confirm the stage dimensions before producing a final technical document.

Objects: 6BD7B92C-02B4-410E-9EE0-8943992A5E0D · Remediation: correct the saved show data and regenerate.

WARNING · TITLE_METADATA_INCOMPLETE

Some professional title-block metadata is missing; the document will show an em dash.

Objects: 31182138bf7e2c1c64bd96da · Remediation: correct the saved show data and regenerate.

HitLight

VENUE & DRAWING SOURCES

Corrosia Theater, Expo & Film

Main room · House rig

Markt 43, 1354 AP, Almere, NL

https://www.corrosia.nl/corrosia-contact/techniek

Sources checked 2026-10-23

Symbols: HitLight-owned category artwork. No manufacturer model geometry or original source pages included.

Source-based reconstruction. Confirm the current installation and equipment availability with the venue.

Scale, fixture positions, mounting heights and aiming may include estimates; this is not a rigging specification.

Provisional fixture matches are labelled as placeholders. The recorded subset is not a complete physical inventory.

DMX addresses are withheld from public plans until their exact source patch is reconciled.

The reconstruction retains its documented coverage and geometry assumptions; confirm the current setup with the venue.

Official venue information: https://www.corrosia.nl/corrosia-contact/techniek · checked 2026-10-19

Physical venue location: https://www.corrosia.nl/corrosia-contact · checked 2026-10-23

corrosia-theater-lichtplan-v1-5.pdf: https://www.corrosia.nl/clientdata/downloads/corrosia%2Dtheater%2Dlichtplan%2Dv1%2D5.pdf?1729675895 · checked 2026-10-19

corrosia-theater-technische-lijst-v1-7.pdf: https://www.corrosia.nl/bijlagen/163/corrosia-theater-technische-lijst-v1-7.pdf · checked 2026-10-19

Public venue page: https://www.hitlight.app/venues/netherlands/corrosia-theater-expo-film-31182138

HitLight