
UPSTAGE ↑

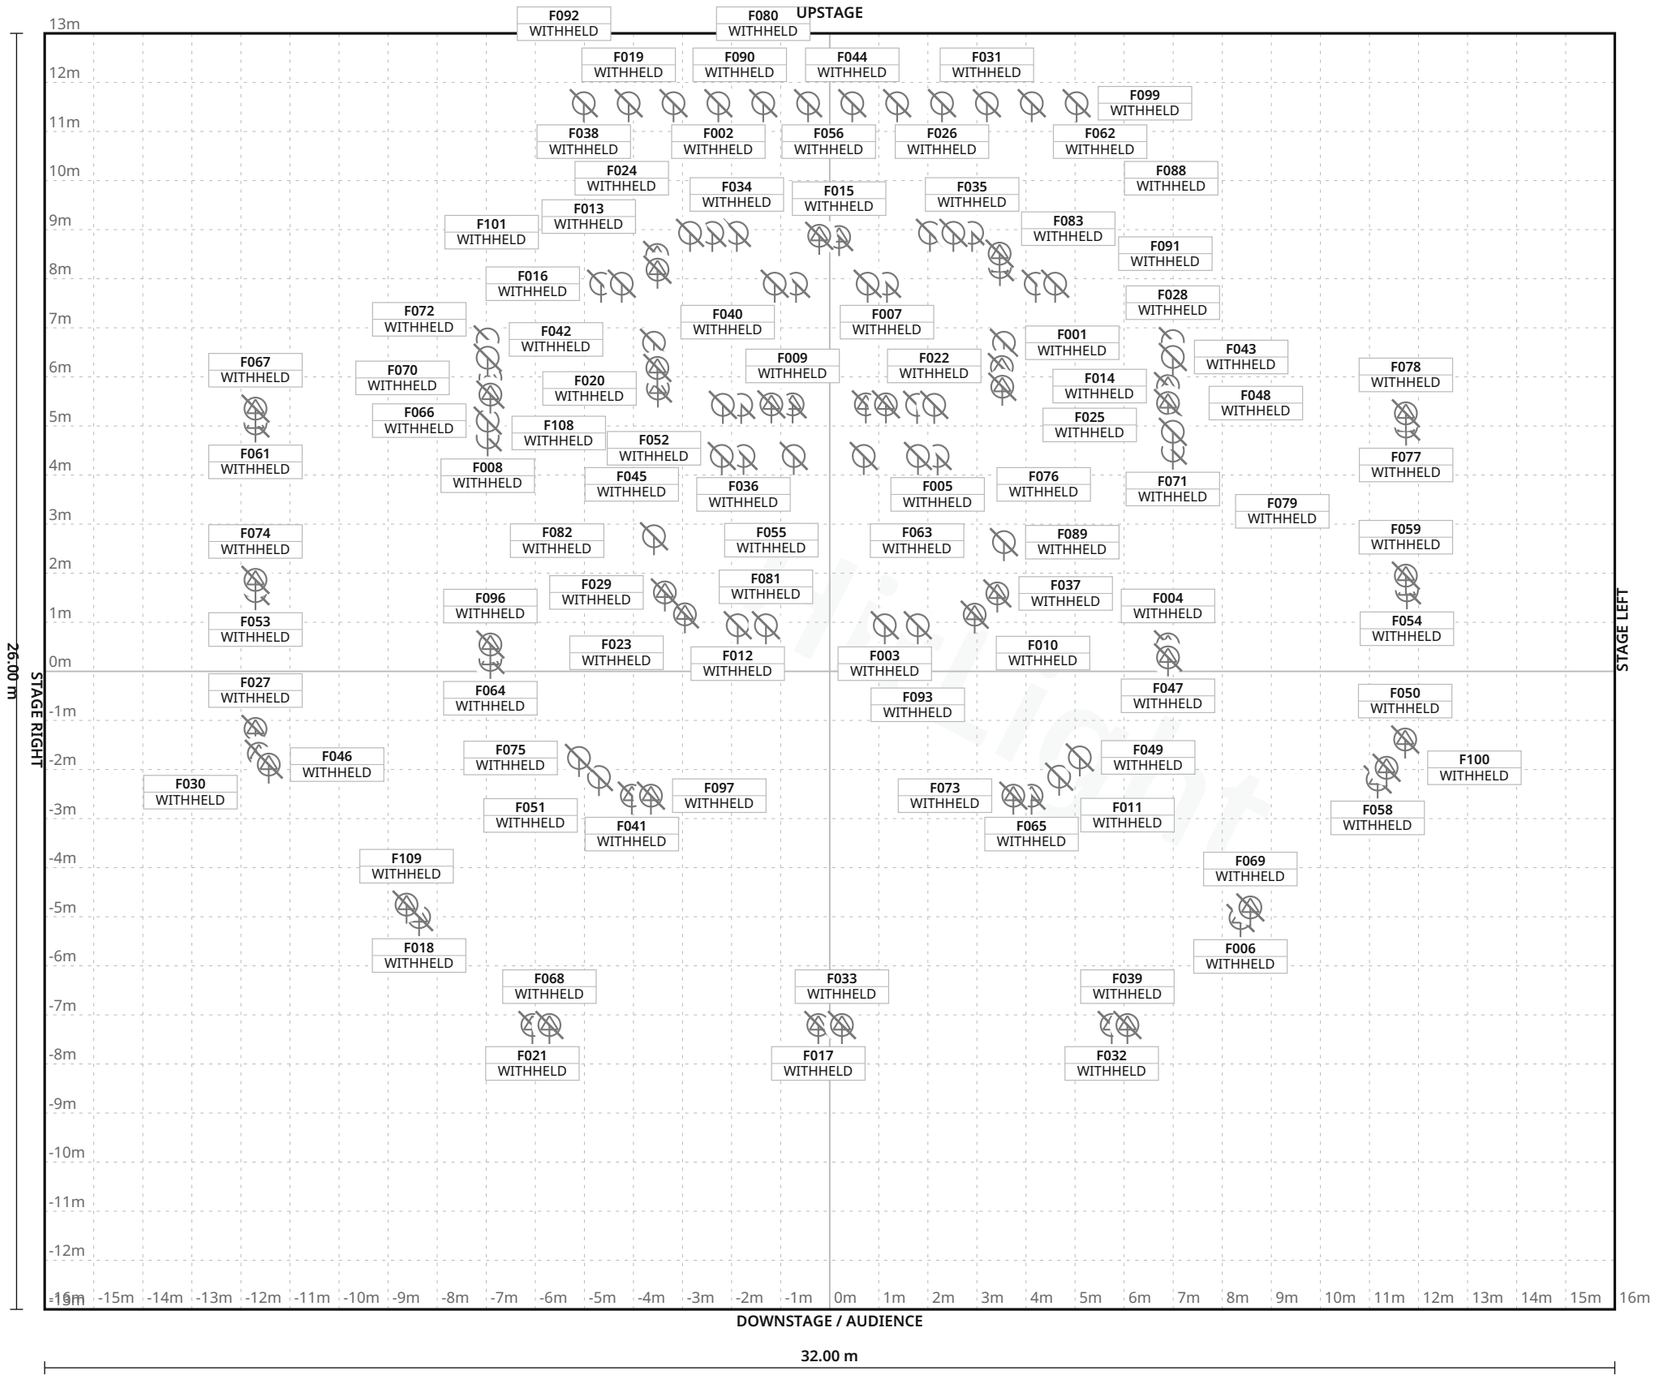

FIXTURE LEGEND

- **Source Four 26** — Profile Spot · 54×
- **ETC SourceFour** — PAR WFL, PAR Light · 56×

Stage 32.00 m W × 26.00 m D · Grid 1 m

16 fixture labels omitted in this view due to crowding · see DMX patch

Wharton Center for Performing Arts · Pasant Theatre

LIGHT PLOT · PLAN · Pasant Theatre

HitLight · Wharton Center for Performing Arts

East Lansing, United States

DWG HL · SCALE 1:125 · metric · PRINT AT 100%

Drawn HitLight

Generated from the saved show

SOURCE 055c8e5bb64f

SYMBOL LEGEND

2 TYPES · 110 FIXTURES · COLOUR BY TYPE



ETC Source Four 26

Profile Spot · Unverified · TBC ch · category symbol

54 physical · 54 plotted

54 disabled · 0 unplaced



Unverified source fixture ETC SourceFour PAR WFL

PAR Light · Unverified · TBC ch · category symbol

56 physical · 56 plotted

56 disabled · 0 unplaced

HitLight

Wharton Center for Performing Arts · Pasant Theatre

SYMBOL LEGEND · Pasant Theatre

HitLight · Wharton Center for Performing Arts

East Lansing, United States

DWG HL · METRIC

Drawn HitLight

Generated from the saved show

SOURCE 055c8e5bb64f

GENERAL NOTES

1. Source-based lighting plan. Confirm the current rig with the venue.
2. PARTIAL: included fixtures are not a full physical-unit census.
3. DMX PATCH WITHHELD: provisional or unchecked addresses are not published.
4. Approximate planning view; not official venue paperwork or output-ready. Original HitLight symbols only; no source pages, OEM meshes, photos or logos. Original files remain private; modes and patch unverified.

HitLight

FIXTURE SCHEDULE

Fixture	Manufacturer / model	Position / mount	Mode / output
VISUAL PLANNING · DMX PATCH WITHHELD			
F001	Unverified source fixture / ETC SourceFour PAR WFL	PLOTTED	Unverified · Output excluded
F002	Unverified source fixture / ETC SourceFour PAR WFL	PLOTTED	Unverified · Output excluded
F003	Unverified source fixture / ETC SourceFour PAR WFL	PLOTTED	Unverified · Output excluded
F004	ETC / Source Four 26	PLOTTED	Unverified · Output excluded
F005	Unverified source fixture / ETC SourceFour PAR WFL	PLOTTED	Unverified · Output excluded
F006	ETC / Source Four 26	PLOTTED	Unverified · Output excluded
F007	Unverified source fixture / ETC SourceFour PAR WFL	PLOTTED	Unverified · Output excluded
F008	Unverified source fixture / ETC SourceFour PAR WFL	PLOTTED	Unverified · Output excluded
F009	ETC / Source Four 26	PLOTTED	Unverified · Output excluded
F010	ETC / Source Four 26	PLOTTED	Unverified · Output excluded
F011	Unverified source fixture / ETC SourceFour PAR WFL	PLOTTED	Unverified · Output excluded
F012	Unverified source fixture / ETC SourceFour PAR WFL	PLOTTED	Unverified · Output excluded
F013	ETC / Source Four 26	PLOTTED	Unverified · Output excluded
F014	ETC / Source Four 26	PLOTTED	Unverified · Output excluded
F015	ETC / Source Four 26	PLOTTED	Unverified · Output excluded
F016	Unverified source fixture / ETC SourceFour PAR WFL	PLOTTED	Unverified · Output excluded
F017	ETC / Source Four 26	PLOTTED	Unverified · Output excluded
F018	ETC / Source Four 26	PLOTTED	Unverified · Output excluded
F019	Unverified source fixture / ETC SourceFour PAR WFL	PLOTTED	Unverified · Output excluded
F020	ETC / Source Four 26	PLOTTED	Unverified · Output excluded

Planning reference only. Confirm installed modes and patch with the venue.

Wharton Center for Performing Arts · Pasant Theatre

FIXTURE SCHEDULE · Pasant Theatre

HitLight · Wharton Center for Performing Arts

East Lansing, United States

DWG HL · METRIC

Drawn HitLight

Generated from the saved show

SOURCE 055c8e5bb64f

Fixture	Manufacturer / model	Position / mount	Mode / output
VISUAL PLANNING · DMX PATCH WITHHELD			
F021	ETC / Source Four 26	PLOTTED	Unverified · Output excluded
F022	ETC / Source Four 26	PLOTTED	Unverified · Output excluded
F023	ETC / Source Four 26	PLOTTED	Unverified · Output excluded
F024	Unverified source fixture / ETC SourceFour PAR WFL	PLOTTED	Unverified · Output excluded
F025	ETC / Source Four 26	PLOTTED	Unverified · Output excluded
F026	Unverified source fixture / ETC SourceFour PAR WFL	PLOTTED	Unverified · Output excluded
F027	ETC / Source Four 26	PLOTTED	Unverified · Output excluded
F028	Unverified source fixture / ETC SourceFour PAR WFL	PLOTTED	Unverified · Output excluded
F029	ETC / Source Four 26	PLOTTED	Unverified · Output excluded
F030	ETC / Source Four 26	PLOTTED	Unverified · Output excluded
F031	Unverified source fixture / ETC SourceFour PAR WFL	PLOTTED	Unverified · Output excluded
F032	ETC / Source Four 26	PLOTTED	Unverified · Output excluded
F033	ETC / Source Four 26	PLOTTED	Unverified · Output excluded
F034	Unverified source fixture / ETC SourceFour PAR WFL	PLOTTED	Unverified · Output excluded
F035	Unverified source fixture / ETC SourceFour PAR WFL	PLOTTED	Unverified · Output excluded
F036	Unverified source fixture / ETC SourceFour PAR WFL	PLOTTED	Unverified · Output excluded
F037	ETC / Source Four 26	PLOTTED	Unverified · Output excluded
F038	Unverified source fixture / ETC SourceFour PAR WFL	PLOTTED	Unverified · Output excluded
F039	ETC / Source Four 26	PLOTTED	Unverified · Output excluded
F040	Unverified source fixture / ETC SourceFour PAR WFL	PLOTTED	Unverified · Output excluded

Planning reference only. Confirm installed modes and patch with the venue.

Fixture	Manufacturer / model	Position / mount	Mode / output
VISUAL PLANNING · DMX PATCH WITHHELD			
F041	ETC / Source Four 26	PLOTTED	Unverified · Output excluded
F042	Unverified source fixture / ETC SourceFour PAR WFL	PLOTTED	Unverified · Output excluded
F043	Unverified source fixture / ETC SourceFour PAR WFL	PLOTTED	Unverified · Output excluded
F044	Unverified source fixture / ETC SourceFour PAR WFL	PLOTTED	Unverified · Output excluded
F045	Unverified source fixture / ETC SourceFour PAR WFL	PLOTTED	Unverified · Output excluded
F046	ETC / Source Four 26	PLOTTED	Unverified · Output excluded
F047	ETC / Source Four 26	PLOTTED	Unverified · Output excluded
F048	ETC / Source Four 26	PLOTTED	Unverified · Output excluded
F049	Unverified source fixture / ETC SourceFour PAR WFL	PLOTTED	Unverified · Output excluded
F050	ETC / Source Four 26	PLOTTED	Unverified · Output excluded
F051	Unverified source fixture / ETC SourceFour PAR WFL	PLOTTED	Unverified · Output excluded
F052	Unverified source fixture / ETC SourceFour PAR WFL	PLOTTED	Unverified · Output excluded
F053	ETC / Source Four 26	PLOTTED	Unverified · Output excluded
F054	ETC / Source Four 26	PLOTTED	Unverified · Output excluded
F055	ETC / Source Four 26	PLOTTED	Unverified · Output excluded
F056	Unverified source fixture / ETC SourceFour PAR WFL	PLOTTED	Unverified · Output excluded
F057	Unverified source fixture / ETC SourceFour PAR WFL	PLOTTED	Unverified · Output excluded
F058	ETC / Source Four 26	PLOTTED	Unverified · Output excluded
F059	ETC / Source Four 26	PLOTTED	Unverified · Output excluded
F060	ETC / Source Four 26	PLOTTED	Unverified · Output excluded

Planning reference only. Confirm installed modes and patch with the venue.

Fixture	Manufacturer / model	Position / mount	Mode / output
VISUAL PLANNING · DMX PATCH WITHHELD			
F061	ETC / Source Four 26	PLOTTED	Unverified · Output excluded
F062	Unverified source fixture / ETC SourceFour PAR WFL	PLOTTED	Unverified · Output excluded
F063	Unverified source fixture / ETC SourceFour PAR WFL	PLOTTED	Unverified · Output excluded
F064	ETC / Source Four 26	PLOTTED	Unverified · Output excluded
F065	ETC / Source Four 26	PLOTTED	Unverified · Output excluded
F066	Unverified source fixture / ETC SourceFour PAR WFL	PLOTTED	Unverified · Output excluded
F067	ETC / Source Four 26	PLOTTED	Unverified · Output excluded
F068	ETC / Source Four 26	PLOTTED	Unverified · Output excluded
F069	ETC / Source Four 26	PLOTTED	Unverified · Output excluded
F070	ETC / Source Four 26	PLOTTED	Unverified · Output excluded
F071	Unverified source fixture / ETC SourceFour PAR WFL	PLOTTED	Unverified · Output excluded
F072	Unverified source fixture / ETC SourceFour PAR WFL	PLOTTED	Unverified · Output excluded
F073	ETC / Source Four 26	PLOTTED	Unverified · Output excluded
F074	ETC / Source Four 26	PLOTTED	Unverified · Output excluded
F075	Unverified source fixture / ETC SourceFour PAR WFL	PLOTTED	Unverified · Output excluded
F076	Unverified source fixture / ETC SourceFour PAR WFL	PLOTTED	Unverified · Output excluded
F077	ETC / Source Four 26	PLOTTED	Unverified · Output excluded
F078	ETC / Source Four 26	PLOTTED	Unverified · Output excluded
F079	Unverified source fixture / ETC SourceFour PAR WFL	PLOTTED	Unverified · Output excluded
F080	Unverified source fixture / ETC SourceFour PAR WFL	PLOTTED	Unverified · Output excluded

Planning reference only. Confirm installed modes and patch with the venue.

Fixture	Manufacturer / model	Position / mount	Mode / output
VISUAL PLANNING · DMX PATCH WITHHELD			
F081	Unverified source fixture / ETC SourceFour PAR WFL	PLOTTED	Unverified · Output excluded
F082	Unverified source fixture / ETC SourceFour PAR WFL	PLOTTED	Unverified · Output excluded
F083	ETC / Source Four 26	PLOTTED	Unverified · Output excluded
F084	ETC / Source Four 26	PLOTTED	Unverified · Output excluded
F085	Unverified source fixture / ETC SourceFour PAR WFL	PLOTTED	Unverified · Output excluded
F086	ETC / Source Four 26	PLOTTED	Unverified · Output excluded
F087	Unverified source fixture / ETC SourceFour PAR WFL	PLOTTED	Unverified · Output excluded
F088	Unverified source fixture / ETC SourceFour PAR WFL	PLOTTED	Unverified · Output excluded
F089	Unverified source fixture / ETC SourceFour PAR WFL	PLOTTED	Unverified · Output excluded
F090	Unverified source fixture / ETC SourceFour PAR WFL	PLOTTED	Unverified · Output excluded
F091	ETC / Source Four 26	PLOTTED	Unverified · Output excluded
F092	Unverified source fixture / ETC SourceFour PAR WFL	PLOTTED	Unverified · Output excluded
F093	Unverified source fixture / ETC SourceFour PAR WFL	PLOTTED	Unverified · Output excluded
F094	Unverified source fixture / ETC SourceFour PAR WFL	PLOTTED	Unverified · Output excluded
F095	Unverified source fixture / ETC SourceFour PAR WFL	PLOTTED	Unverified · Output excluded
F096	ETC / Source Four 26	PLOTTED	Unverified · Output excluded
F097	ETC / Source Four 26	PLOTTED	Unverified · Output excluded
F098	ETC / Source Four 26	PLOTTED	Unverified · Output excluded
F099	Unverified source fixture / ETC SourceFour PAR WFL	PLOTTED	Unverified · Output excluded
F100	ETC / Source Four 26	PLOTTED	Unverified · Output excluded

Planning reference only. Confirm installed modes and patch with the venue.

Fixture	Manufacturer / model	Position / mount	Mode / output
VISUAL PLANNING · DMX PATCH WITHHELD			
F101	ETC / Source Four 26	PLOTTED	Unverified · Output excluded
F102	Unverified source fixture / ETC SourceFour PAR WFL	PLOTTED	Unverified · Output excluded
F103	Unverified source fixture / ETC SourceFour PAR WFL	PLOTTED	Unverified · Output excluded
F104	Unverified source fixture / ETC SourceFour PAR WFL	PLOTTED	Unverified · Output excluded
F105	Unverified source fixture / ETC SourceFour PAR WFL	PLOTTED	Unverified · Output excluded
F106	Unverified source fixture / ETC SourceFour PAR WFL	PLOTTED	Unverified · Output excluded
F107	Unverified source fixture / ETC SourceFour PAR WFL	PLOTTED	Unverified · Output excluded
F108	ETC / Source Four 26	PLOTTED	Unverified · Output excluded
F109	ETC / Source Four 26	PLOTTED	Unverified · Output excluded
F110	Unverified source fixture / ETC SourceFour PAR WFL	PLOTTED	Unverified · Output excluded

Planning reference only. Confirm installed modes and patch with the venue.

VALIDATION APPENDIX

WARNING · PATCH_WITHHELD

DMX patch facts are withheld pending source verification. This planning document cannot be used for hardware output.

Objects: — · Remediation: review the source facts and regenerate.

ERROR · STAGE_DIMENSIONS_UNCONFIRMED

Confirm the stage dimensions before producing a final technical document.

Objects: Pasant Theatre · Remediation: review the source facts and regenerate.

WARNING · MODE_UNVERIFIED

DMX modes are unverified; output remains excluded.

Objects: F001–F110 · Remediation: review the source facts and regenerate.

WARNING · FIXTURE_DISABLED

Fixtures are disabled for this visual planning reconstruction.

Objects: F001–F110 · Remediation: review the source facts and regenerate.

WARNING · TITLE_METADATA_INCOMPLETE

Some professional title-block metadata is missing; the document will show an em dash.

Objects: 31a45ef7f77b02420f70c21a · Remediation: review the source facts and regenerate.

HitLight

VENUE & DRAWING SOURCES

Wharton Center for Performing Arts

Pasant Theatre · Published house plot

East Lansing, MI, US

https://theatre.msu.edu/facilities/

Sources checked 2026-11-03

Generated by HitLight from the reviewed partial Wharton Center for Performing Arts reconstruction. Venue sources are cited as facts; their original artwork remains private.

Symbols: HitLight-owned category artwork. No manufacturer model geometry or original source pages included.

Fixture positions follow the venue’s published lighting plot; the currently installed rig is not verified.

Fixture heights are approximate; trim heights may differ from the drawing.

110 individual fixtures from the December2010/KCACTF2011 rep plot:54 SourceFour26 profiles and56 SourceFourPAR WFLs. All use proper catalogue bodies; current installation is unverified.

Printed22ft6 and27ft3 trims inform heights. The outer ring centre section is restored six feet downstage because the drawing shifted it upstage to fit the page.

Scale, room frame, body-anchor registration, mounting roots, focus and labelled clearance tiers remain approximate. Spare-labelled fixtures retain their plotted positions.

Actual patch, lamp/lens availability and control remain unverified. All fixtures are excluded from output.

Exact available catalogue display bodies are restored through verified immutable references. Fixture identities, installed modes, patch and output verification are unchanged; original source qualifications remain authoritative.

110 source-based fixture records currently display 110 public catalogue housings and 0 visual fallbacks. Original source identities, modes, patch and output exclusions are unchanged.

Existing Source Four PAR / Colortran Fresnel profile references now display newly authored approximate public housings. Existing source identities and any other-maker mechanical substitutes remain labelled; installed optics, modes and patch are not verified.

Approximate planning view; not official venue paperwork or output-ready. Original HitLight symbols

HitLight | hitlight.app

VENUE & DRAWING SOURCES

only; no source pages, OEM meshes, photos or logos. Original files remain private; modes and patch unverified.

Fixture plot original; visually inspected page(s) 1. Freshness and reuse rights unconfirmed.: https://theatre.msu.edu/wp-content/uploads/sites/2/sites/24/2019/09/Pasant_RepPlot_three_eights.pdf · checked 2026-11-03

Published capacity 585 for Pasant Theatre.: https://music.msu.edu/wp-content/uploads/2024/08/CofM-2024-25-Season-Brochure_FINAL-WEB.pdf · checked 2026-11-03

Official venue/technical source page.: https://theatre.msu.edu/facilities/ · checked 2026-11-03

Public venue page: https://www.hitlight.app/venues/united-states/wharton-center-for-performing-arts-31a45ef7

HitLight