
UPSTAGE ↑

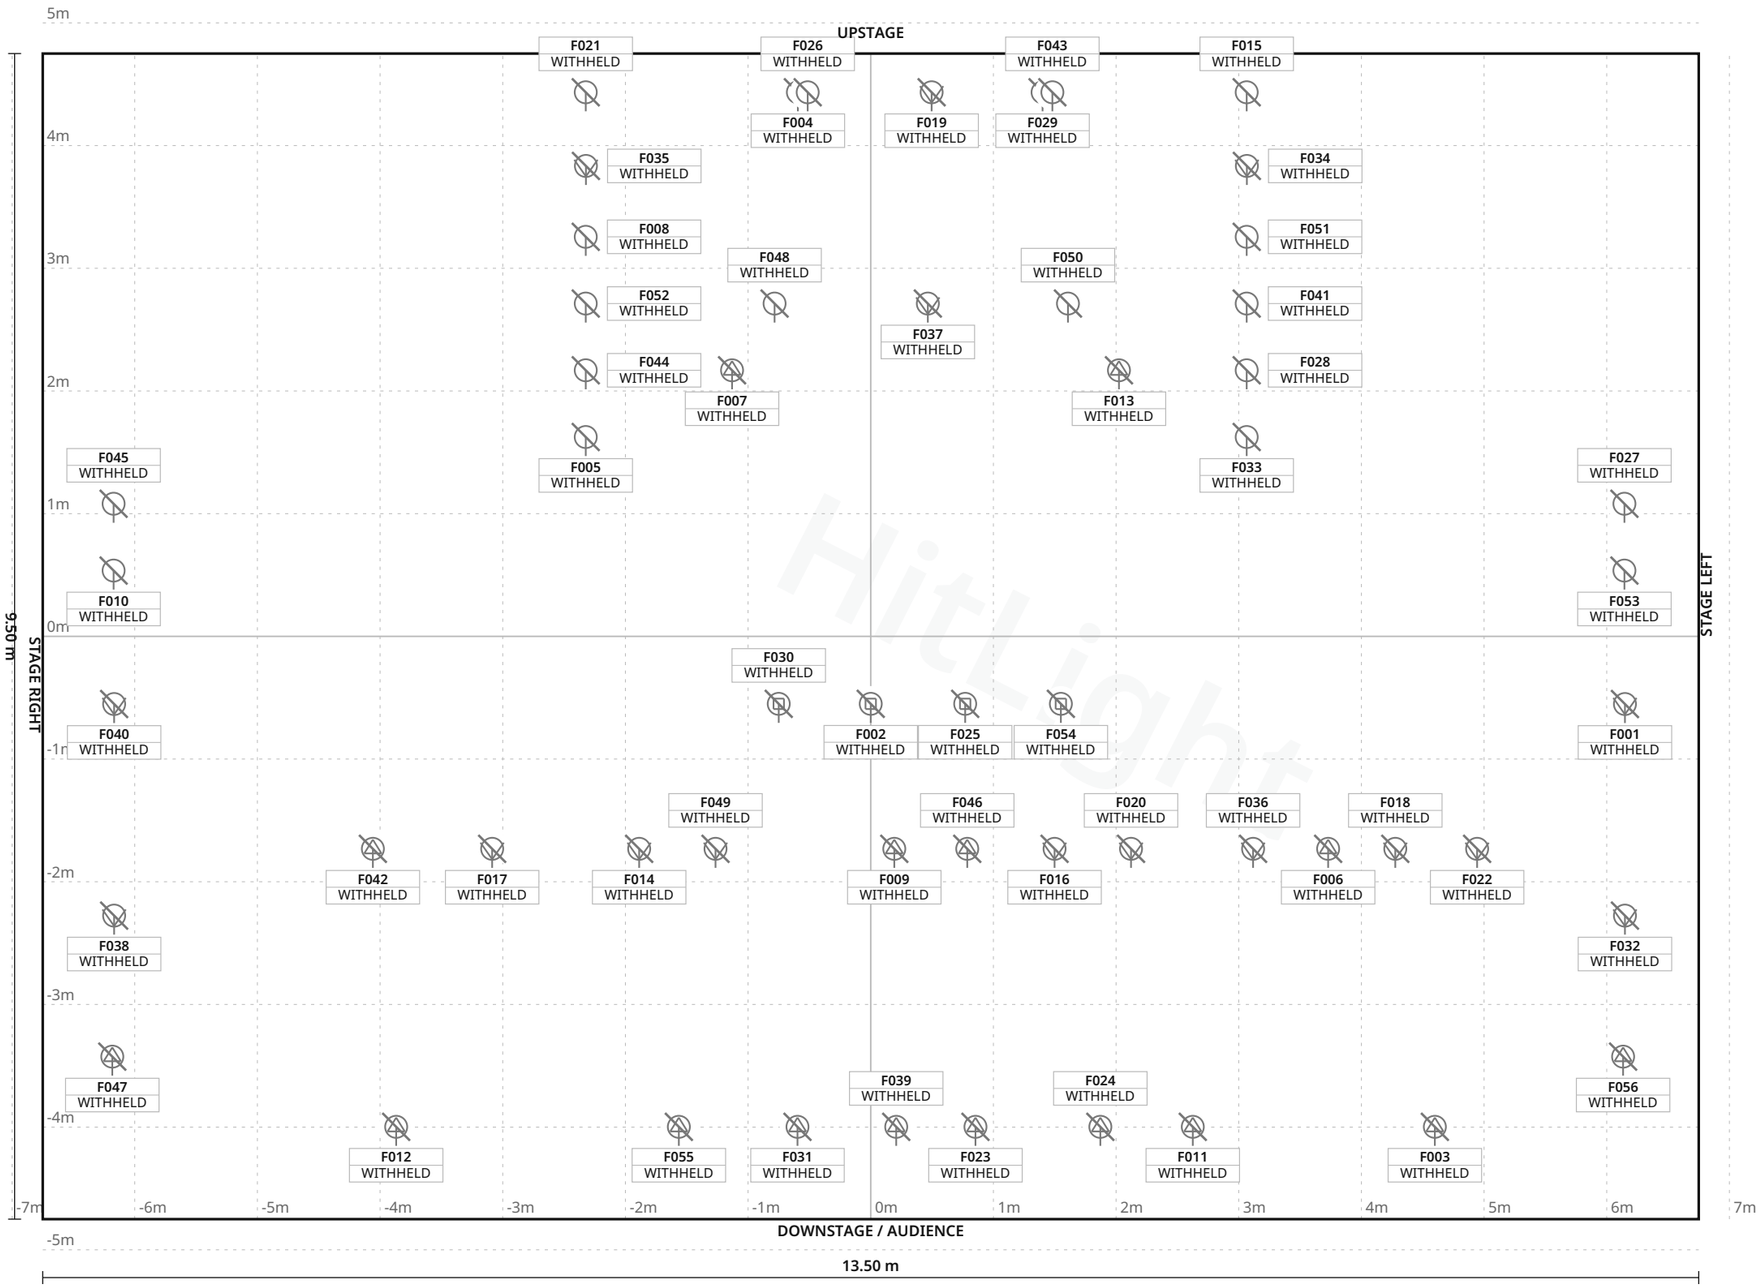

FIXTURE LEGEND

- **ETC Source Four** 750 W · lens unspecified — Profile Spot · 12×
- **Intelligent** light FF · identity unknown — Moving Head · 2×
- **Intelligent** light FS · identity unknown — Moving Head · 2×
- **PARcan 1 kW ·** exact lamp/model unknown — PAR Light · 20×
- **Strand Brio 800** W · exact optical variant unspecified — Spot Light · 10×
- **Strand Cantata 1** kW · optical variant unspecified — Spot Light · 6×
- **Strand SL 750 W** · lens unspecified — Profile Spot · 4×

Stage 13.50 m W × 9.50 m D · Grid 1 m

St. John's Theatre and Arts Centre · Main room

LIGHT PLOT · PLAN · Main room

HitLight · St. John's Theatre and Arts Centre

Listowel, Ireland

DWG HL · SCALE 1:50 · metric · PRINT AT 100%

Drawn HitLight

Generated from the saved show

SOURCE 6115379f6ded

SYMBOL LEGEND

7 TYPES · 56 FIXTURES · COLOUR BY TYPE



Unverified source fixture ETC Source Four 750 W · lens unspecified

Profile Spot · Unverified · TBC ch · category symbol

12 physical · 12 plotted

12 disabled · 0 unplaced



Unverified source fixture Intelligent light FF · identity unknown

Moving Head · Unverified · TBC ch · category symbol

2 physical · 2 plotted

2 disabled · 0 unplaced



Unverified source fixture Intelligent light FS · identity unknown

Moving Head · Unverified · TBC ch · category symbol

2 physical · 2 plotted

2 disabled · 0 unplaced



Unverified source fixture PARcan 1 kW · exact lamp/model unknown

PAR Light · Unverified · TBC ch · category symbol

20 physical · 20 plotted

20 disabled · 0 unplaced



Unverified source fixture Strand Brio 800 W · exact optical variant unspecified

Spot Light · Unverified · TBC ch · category symbol

10 physical · 10 plotted

10 disabled · 0 unplaced



Unverified source fixture Strand Cantata 1 kW · optical variant unspecified

Spot Light · Unverified · TBC ch · category symbol

6 physical · 6 plotted

6 disabled · 0 unplaced



Unverified source fixture Strand SL 750 W · lens unspecified

Profile Spot · Unverified · TBC ch · category symbol

4 physical · 4 plotted

4 disabled · 0 unplaced

St. John's Theatre and Arts Centre · Main room

SYMBOL LEGEND · Main room

HitLight · St. John's Theatre and Arts Centre

Listowel, Ireland

DWG HL · METRIC

Drawn HitLight

Generated from the saved show

SOURCE 6115379f6ded

GENERAL NOTES

1. Source-based lighting plan. Confirm the current rig with the venue.
2. PARTIAL: included fixtures are not a full physical-unit census.
3. DMX PATCH WITHHELD: provisional or unchecked addresses are not published.
4. Geometry and mounting are approximate. Display dimensions and hanging heights include labelled estimates; this is not a measured or control-ready rig.
5. Exact fixture variants, body accuracy, modes and DMX patch remain unverified. Neutral visual placeholders preserve the plotted positions pending review.

HitLight

FIXTURE SCHEDULE

Fixture	Manufacturer / model	Position / mount	Mode / output
VISUAL PLANNING · DMX PATCH WITHHELD			
F001	Unverified source fixture / Strand Brio 800 W · exact optical variant uns…	PLOTTED	Unverified · Output excluded
F002	Unverified source fixture / Intelligent light FS · identity unknown	PLOTTED	Unverified · Output excluded
F003	Unverified source fixture / Strand SL 750 W · lens unspecified	PLOTTED	Unverified · Output excluded
F004	Unverified source fixture / PARcan 1 kW · exact lamp/model unknown	PLOTTED	Unverified · Output excluded
F005	Unverified source fixture / PARcan 1 kW · exact lamp/model unknown	PLOTTED	Unverified · Output excluded
F006	Unverified source fixture / ETC Source Four 750 W · lens unspecified	PLOTTED	Unverified · Output excluded
F007	Unverified source fixture / Strand SL 750 W · lens unspecified	PLOTTED	Unverified · Output excluded
F008	Unverified source fixture / PARcan 1 kW · exact lamp/model unknown	PLOTTED	Unverified · Output excluded
F009	Unverified source fixture / ETC Source Four 750 W · lens unspecified	PLOTTED	Unverified · Output excluded
F010	Unverified source fixture / PARcan 1 kW · exact lamp/model unknown	PLOTTED	Unverified · Output excluded
F011	Unverified source fixture / ETC Source Four 750 W · lens unspecified	PLOTTED	Unverified · Output excluded
F012	Unverified source fixture / Strand SL 750 W · lens unspecified	PLOTTED	Unverified · Output excluded
F013	Unverified source fixture / Strand SL 750 W · lens unspecified	PLOTTED	Unverified · Output excluded
F014	Unverified source fixture / Strand Brio 800 W · exact optical variant uns…	PLOTTED	Unverified · Output excluded
F015	Unverified source fixture / PARcan 1 kW · exact lamp/model unknown	PLOTTED	Unverified · Output excluded
F016	Unverified source fixture / Strand Brio 800 W · exact optical variant uns…	PLOTTED	Unverified · Output excluded
F017	Unverified source fixture / Strand Cantata 1 kW · optical variant unspeci…	PLOTTED	Unverified · Output excluded
F018	Unverified source fixture / Strand Cantata 1 kW · optical variant unspeci…	PLOTTED	Unverified · Output excluded
F019	Unverified source fixture / Strand Cantata 1 kW · optical variant unspeci…	PLOTTED	Unverified · Output excluded
F020	Unverified source fixture / Strand Brio 800 W · exact optical variant uns…	PLOTTED	Unverified · Output excluded

Planning reference only. Confirm installed modes and patch with the venue.

St. John's Theatre and Arts Centre · Main room

FIXTURE SCHEDULE · Main room

HitLight · St. John's Theatre and Arts Centre

Listowel, Ireland

DWG HL · METRIC

Drawn HitLight

Generated from the saved show

SOURCE 6115379f6ded

FIXTURE SCHEDULE · CONTINUED

Fixture	Manufacturer / model	Position / mount	Mode / output
VISUAL PLANNING · DMX PATCH WITHHELD			
F021	Unverified source fixture / PARcan 1 kW · exact lamp/model unknown	PLOTTED	Unverified · Output excluded
F022	Unverified source fixture / Strand Brio 800 W · exact optical variant uns...	PLOTTED	Unverified · Output excluded
F023	Unverified source fixture / ETC Source Four 750 W · lens unspecified	PLOTTED	Unverified · Output excluded
F024	Unverified source fixture / ETC Source Four 750 W · lens unspecified	PLOTTED	Unverified · Output excluded
F025	Unverified source fixture / Intelligent light FF · identity unknown	PLOTTED	Unverified · Output excluded
F026	Unverified source fixture / PARcan 1 kW · exact lamp/model unknown	PLOTTED	Unverified · Output excluded
F027	Unverified source fixture / PARcan 1 kW · exact lamp/model unknown	PLOTTED	Unverified · Output excluded
F028	Unverified source fixture / PARcan 1 kW · exact lamp/model unknown	PLOTTED	Unverified · Output excluded
F029	Unverified source fixture / PARcan 1 kW · exact lamp/model unknown	PLOTTED	Unverified · Output excluded
F030	Unverified source fixture / Intelligent light FF · identity unknown	PLOTTED	Unverified · Output excluded
F031	Unverified source fixture / ETC Source Four 750 W · lens unspecified	PLOTTED	Unverified · Output excluded
F032	Unverified source fixture / Strand Brio 800 W · exact optical variant uns...	PLOTTED	Unverified · Output excluded
F033	Unverified source fixture / PARcan 1 kW · exact lamp/model unknown	PLOTTED	Unverified · Output excluded
F034	Unverified source fixture / Strand Cantata 1 kW · optical variant unspeci...	PLOTTED	Unverified · Output excluded
F035	Unverified source fixture / Strand Cantata 1 kW · optical variant unspeci...	PLOTTED	Unverified · Output excluded
F036	Unverified source fixture / Strand Brio 800 W · exact optical variant uns...	PLOTTED	Unverified · Output excluded
F037	Unverified source fixture / Strand Cantata 1 kW · optical variant unspeci...	PLOTTED	Unverified · Output excluded
F038	Unverified source fixture / Strand Brio 800 W · exact optical variant uns...	PLOTTED	Unverified · Output excluded
F039	Unverified source fixture / ETC Source Four 750 W · lens unspecified	PLOTTED	Unverified · Output excluded
F040	Unverified source fixture / Strand Brio 800 W · exact optical variant uns...	PLOTTED	Unverified · Output excluded

Planning reference only. Confirm installed modes and patch with the venue.

Fixture	Manufacturer / model	Position / mount	Mode / output
VISUAL PLANNING · DMX PATCH WITHHELD			
F041	Unverified source fixture / PARcan 1 kW · exact lamp/model unknown	PLOTTED	Unverified · Output excluded
F042	Unverified source fixture / ETC Source Four 750 W · lens unspecified	PLOTTED	Unverified · Output excluded
F043	Unverified source fixture / PARcan 1 kW · exact lamp/model unknown	PLOTTED	Unverified · Output excluded
F044	Unverified source fixture / PARcan 1 kW · exact lamp/model unknown	PLOTTED	Unverified · Output excluded
F045	Unverified source fixture / PARcan 1 kW · exact lamp/model unknown	PLOTTED	Unverified · Output excluded
F046	Unverified source fixture / ETC Source Four 750 W · lens unspecified	PLOTTED	Unverified · Output excluded
F047	Unverified source fixture / ETC Source Four 750 W · lens unspecified	PLOTTED	Unverified · Output excluded
F048	Unverified source fixture / PARcan 1 kW · exact lamp/model unknown	PLOTTED	Unverified · Output excluded
F049	Unverified source fixture / Strand Brio 800 W · exact optical variant uns…	PLOTTED	Unverified · Output excluded
F050	Unverified source fixture / PARcan 1 kW · exact lamp/model unknown	PLOTTED	Unverified · Output excluded
F051	Unverified source fixture / PARcan 1 kW · exact lamp/model unknown	PLOTTED	Unverified · Output excluded
F052	Unverified source fixture / PARcan 1 kW · exact lamp/model unknown	PLOTTED	Unverified · Output excluded
F053	Unverified source fixture / PARcan 1 kW · exact lamp/model unknown	PLOTTED	Unverified · Output excluded
F054	Unverified source fixture / Intelligent light FS · identity unknown	PLOTTED	Unverified · Output excluded
F055	Unverified source fixture / ETC Source Four 750 W · lens unspecified	PLOTTED	Unverified · Output excluded
F056	Unverified source fixture / ETC Source Four 750 W · lens unspecified	PLOTTED	Unverified · Output excluded

Planning reference only. Confirm installed modes and patch with the venue.

VALIDATION APPENDIX

WARNING · PATCH_WITHHELD

DMX patch facts are withheld pending source verification. This planning document cannot be used for hardware output.

Objects: — · Remediation: review the source facts and regenerate.

ERROR · STAGE_DIMENSIONS_UNCONFIRMED

Confirm the stage dimensions before producing a final technical document.

Objects: Main room · Remediation: review the source facts and regenerate.

WARNING · MODE_UNVERIFIED

DMX modes are unverified; output remains excluded.

Objects: F001–F056 · Remediation: review the source facts and regenerate.

WARNING · FIXTURE_DISABLED

Fixtures are disabled for this visual planning reconstruction.

Objects: F001–F056 · Remediation: review the source facts and regenerate.

WARNING · TITLE_METADATA_INCOMPLETE

Some professional title-block metadata is missing; the document will show an em dash.

Objects: 31f5ad7d7c644b6139cbc23e · Remediation: review the source facts and regenerate.

HitLight

VENUE & DRAWING SOURCES

St. John's Theatre and Arts Centre

Main room · House rig

Listowel, IE

https://www.stjohnstheatre.ie/technical-specifications

Sources checked 2026-11-03

Generated by HitLight from the saved published venue rig. Source attribution and reconstruction limitations are retained below.

Symbols: HitLight-owned category artwork. No manufacturer model geometry or original source pages included.

Fixture classes/models and modes include clearly labelled visual estimates. Generic bodies represent unknown source products; manufacturer identity, wattage and optics are not asserted by those selections.

Stage dimensions, hanging heights, mounts and focus are approximate; the patch remains unverified. This is a partial visual reconstruction, not a control-ready installation.

Original source dates do not establish current physical presence or a complete venue census.

Exact available catalogue display bodies are restored through verified immutable references. Fixture identities, installed modes, patch and output verification are unchanged; original source qualifications remain authoritative.

Geometry and mounting are approximate. Display dimensions and hanging heights include labelled estimates; this is not a measured or control-ready rig.

Exact fixture variants, body accuracy, modes and DMX patch remain unverified. Neutral visual placeholders preserve the plotted positions pending review.

The dated source does not establish the current installed rig or a complete fixture census.

Generated from the saved published HitLight layout; fixture positions and room geometry are unchanged. Not an official venue drawing.

Fixture classes/models and modes include clearly labelled visual estimates. Generic bodies represent unknown source products; manufacturer identity, wattage and optics are not asserted by those selections.

Stage dimensions, hanging heights, mounts and focus are approximate; the patch remains unverified.

VENUE & DRAWING SOURCES

This is a partial visual reconstruction, not a control-ready installation.

Original source dates do not establish current physical presence or a complete venue census.

Exact available catalogue display bodies are restored through verified immutable references. Fixture identities, installed modes, patch and output verification are unchanged; original source qualifications remain authoritative.

Output remains excluded for visual-only fixtures. Catalogue identity does not verify installed modes, addresses or the current installation.

St. John's Theatre and Arts Centre — Main room · lighting plot: https://www.stjohnstheatre.ie/technical-specifications · checked 2026-11-03

Public venue page: https://www.hitlight.app/venues/ireland/st-john-s-theatre-and-arts-centre-31f5ad7d

HitLight