
UPSTAGE ↑

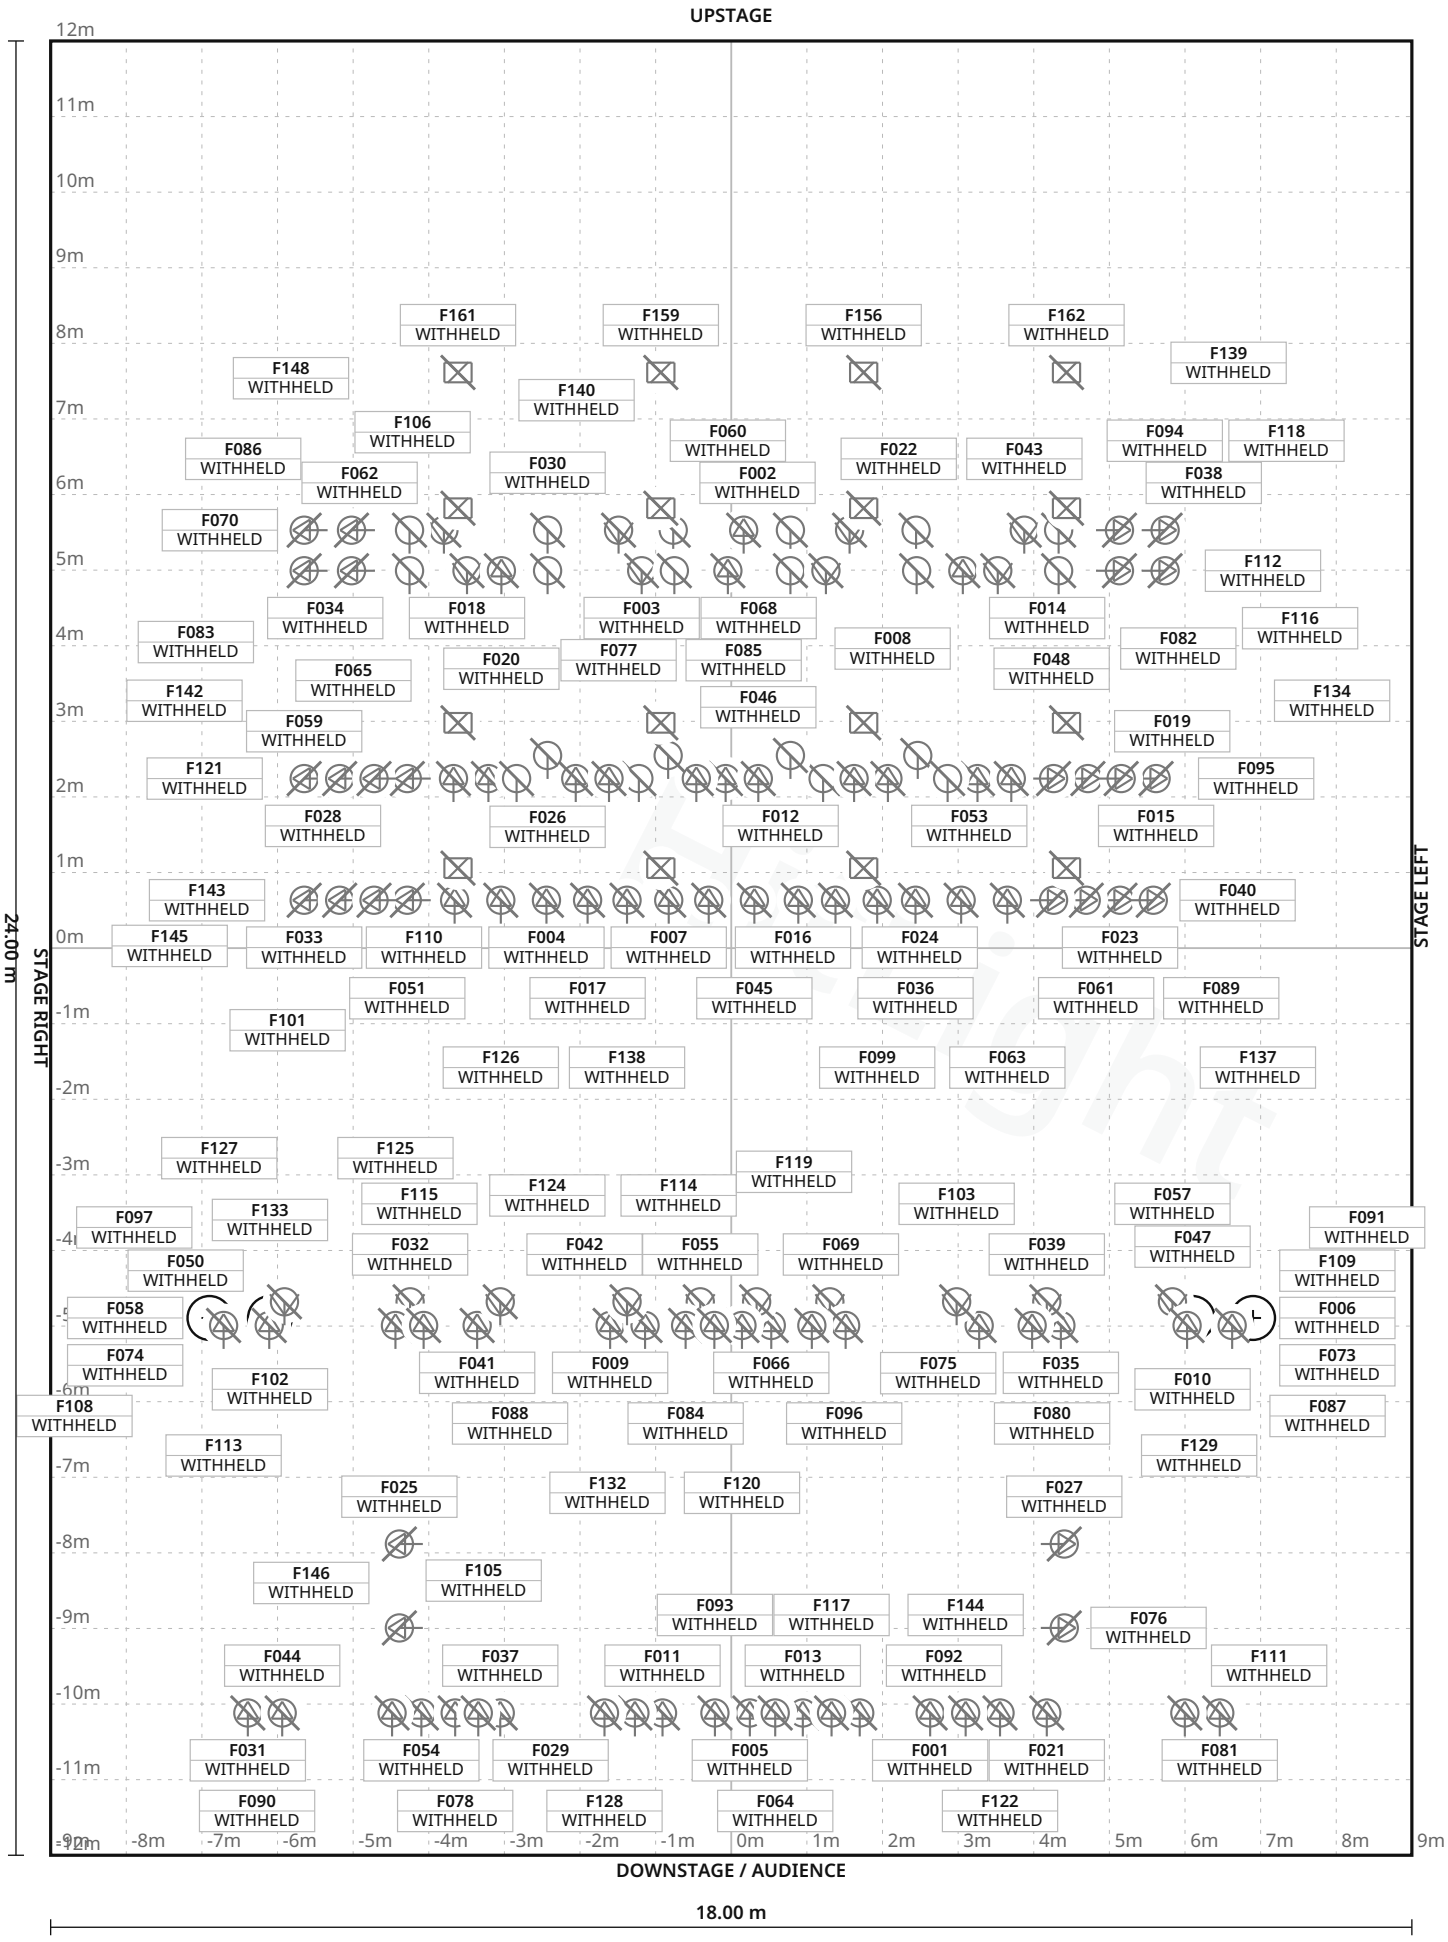

FIXTURE LEGEND

- **Source Four 19** — Profile Spot · 25×
- **Source Four 26** — Profile Spot · 36×
- **Source Four 36** — Profile Spot · 43×
- **Source Four 50** — Profile Spot · 5×
- **Source Four** — PARNel — Spot Light · 10×
- **40LT 4CKT MR16FL** — mini-strip — Other · 16×
- **ETC Source Four** — PAR WFL 750W — PAR Light · 20×
- **Unspecified** — 10-inch Fresnel 2000W — Spot Light · 8×

Stage 18.00 m W × 24.00 m D · Grid 1 m

29 fixture labels omitted in this view due to crowding · see DMX patch

Tsai Performance Center · Main room

LIGHT PLOT · PLAN · Main room

HitLight · Tsai Performance Center

685 Commonwealth Avenue, Boston, United States

DWG HL · SCALE 1:100 · metric · PRINT AT 100%

Drawn HitLight

Generated from the saved show

SOURCE 26fa3b730c14

SYMBOL LEGEND

8 TYPES · 163 FIXTURES · COLOUR BY TYPE



ETC Source Four 19

Profile Spot · Unverified · TBC ch · category symbol

25 physical · 25 plotted

25 disabled · 0 unplaced



ETC Source Four 26

Profile Spot · Unverified · TBC ch · category symbol

36 physical · 36 plotted

36 disabled · 0 unplaced



ETC Source Four 36

Profile Spot · Unverified · TBC ch · category symbol

43 physical · 43 plotted

43 disabled · 0 unplaced



ETC Source Four 50

Profile Spot · Unverified · TBC ch · category symbol

5 physical · 5 plotted

5 disabled · 0 unplaced



ETC Source Four PARNel

Spot Light · Unverified · TBC ch · category symbol

10 physical · 10 plotted

10 disabled · 0 unplaced



Unverified source fixture 40LT 4CKT MR16FL mini-strip

Other · Unverified · TBC ch · category symbol

16 physical · 16 plotted

16 disabled · 0 unplaced



Unverified source fixture ETC Source Four PAR WFL 750W

PAR Light · Unverified · TBC ch · category symbol

20 physical · 20 plotted

20 disabled · 0 unplaced



Unverified source fixture Unspecified 10-inch Fresnel 2000W

Spot Light · Unverified · TBC ch · category symbol

8 physical · 8 plotted

8 disabled · 0 unplaced

Tsai Performance Center · Main room

SYMBOL LEGEND · Main room

HitLight · Tsai Performance Center

685 Commonwealth Avenue, Boston, United States

DWG HL · METRIC

Drawn HitLight

Generated from the saved show

SOURCE 26fa3b730c14

GENERAL NOTES

1. Source-based lighting plan. Confirm the current rig with the venue.
2. PARTIAL: included fixtures are not a full physical-unit census.
3. DMX PATCH WITHHELD: provisional or unchecked addresses are not published.
4. Approximate planning view; not official venue paperwork or output-ready. Original HitLight symbols only; no source pages, OEM meshes, photos or logos. Original files remain private; modes and patch unverified.

HitLight

FIXTURE SCHEDULE

Fixture	Manufacturer / model	Position / mount	Mode / output
VISUAL PLANNING · DMX PATCH WITHHELD			
F001	ETC / Source Four 19	PLOTTED	Unverified · Output excluded
F002	Unverified source fixture / ETC Source Four PAR WFL 750W	PLOTTED	Unverified · Output excluded
F003	Unverified source fixture / Unspecified 10-inch Fresnel 2000W	PLOTTED	Unverified · Output excluded
F004	ETC / Source Four 36	PLOTTED	Unverified · Output excluded
F005	ETC / Source Four 19	PLOTTED	Unverified · Output excluded
F006	ETC / Source Four 26	PLOTTED	Unverified · Output excluded
F007	ETC / Source Four 36	PLOTTED	Unverified · Output excluded
F008	ETC / Source Four 26	PLOTTED	Unverified · Output excluded
F009	ETC / Source Four 26	PLOTTED	Unverified · Output excluded
F010	ETC / Source Four 26	PLOTTED	Unverified · Output excluded
F011	ETC / Source Four 19	PLOTTED	Unverified · Output excluded
F012	ETC / Source Four 36	PLOTTED	Unverified · Output excluded
F013	ETC / Source Four 19	PLOTTED	Unverified · Output excluded
F014	ETC / Source Four 26	PLOTTED	Unverified · Output excluded
F015	ETC / Source Four 36	PLOTTED	Unverified · Output excluded
F016	ETC / Source Four 36	PLOTTED	Unverified · Output excluded
F017	ETC / Source Four 36	PLOTTED	Unverified · Output excluded
F018	Unverified source fixture / Unspecified 10-inch Fresnel 2000W	PLOTTED	Unverified · Output excluded
F019	ETC / Source Four 36	PLOTTED	Unverified · Output excluded
F020	ETC / Source Four 26	PLOTTED	Unverified · Output excluded

Planning reference only. Confirm installed modes and patch with the venue.

Fixture	Manufacturer / model	Position / mount	Mode / output
VISUAL PLANNING · DMX PATCH WITHHELD			
F021	ETC / Source Four 19	PLOTTED	Unverified · Output excluded
F022	Unverified source fixture / ETC Source Four PAR WFL 750W	PLOTTED	Unverified · Output excluded
F023	ETC / Source Four 36	PLOTTED	Unverified · Output excluded
F024	ETC / Source Four 36	PLOTTED	Unverified · Output excluded
F025	ETC / Source Four 50	PLOTTED	Unverified · Output excluded
F026	Unverified source fixture / ETC Source Four PAR WFL 750W	PLOTTED	Unverified · Output excluded
F027	ETC / Source Four 50	PLOTTED	Unverified · Output excluded
F028	ETC / Source Four 36	PLOTTED	Unverified · Output excluded
F029	ETC / Source Four 19	PLOTTED	Unverified · Output excluded
F030	Unverified source fixture / ETC Source Four PAR WFL 750W	PLOTTED	Unverified · Output excluded
F031	ETC / Source Four 19	PLOTTED	Unverified · Output excluded
F032	ETC / Source Four PARNel	PLOTTED	Unverified · Output excluded
F033	ETC / Source Four 36	PLOTTED	Unverified · Output excluded
F034	Unverified source fixture / ETC Source Four PAR WFL 750W	PLOTTED	Unverified · Output excluded
F035	ETC / Source Four 26	PLOTTED	Unverified · Output excluded
F036	ETC / Source Four 36	PLOTTED	Unverified · Output excluded
F037	ETC / Source Four 19	PLOTTED	Unverified · Output excluded
F038	ETC / Source Four 36	PLOTTED	Unverified · Output excluded
F039	ETC / Source Four PARNel	PLOTTED	Unverified · Output excluded
F040	ETC / Source Four 36	PLOTTED	Unverified · Output excluded

Planning reference only. Confirm installed modes and patch with the venue.

FIXTURE SCHEDULE · CONTINUED

Fixture	Manufacturer / model	Position / mount	Mode / output
VISUAL PLANNING · DMX PATCH WITHHELD			
F041	ETC / Source Four 26	PLOTTED	Unverified · Output excluded
F042	ETC / Source Four PARNel	PLOTTED	Unverified · Output excluded
F043	Unverified source fixture / ETC Source Four PAR WFL 750W	PLOTTED	Unverified · Output excluded
F044	ETC / Source Four 19	PLOTTED	Unverified · Output excluded
F045	ETC / Source Four 26	PLOTTED	Unverified · Output excluded
F046	ETC / Source Four 36	PLOTTED	Unverified · Output excluded
F047	ETC / Source Four 26	PLOTTED	Unverified · Output excluded
F048	Unverified source fixture / ETC Source Four PAR WFL 750W	PLOTTED	Unverified · Output excluded
F049	Unverified source fixture / ETC Source Four PAR WFL 750W	PLOTTED	Unverified · Output excluded
F050	ETC / Source Four 26	PLOTTED	Unverified · Output excluded
F051	ETC / Source Four 36	PLOTTED	Unverified · Output excluded
F052	Unverified source fixture / ETC Source Four PAR WFL 750W	PLOTTED	Unverified · Output excluded
F053	ETC / Source Four 36	PLOTTED	Unverified · Output excluded
F054	ETC / Source Four 19	PLOTTED	Unverified · Output excluded
F055	ETC / Source Four PARNel	PLOTTED	Unverified · Output excluded
F056	ETC / Source Four 36	PLOTTED	Unverified · Output excluded
F057	ETC / Source Four PARNel	PLOTTED	Unverified · Output excluded
F058	ETC / Source Four 26	PLOTTED	Unverified · Output excluded
F059	ETC / Source Four 36	PLOTTED	Unverified · Output excluded
F060	ETC / Source Four 26	PLOTTED	Unverified · Output excluded

Planning reference only. Confirm installed modes and patch with the venue.

Tsai Performance Center · Main room

FIXTURE SCHEDULE · Main room

HitLight · Tsai Performance Center

685 Commonwealth Avenue, Boston, United States

DWG HL · METRIC

Drawn HitLight

Generated from the saved show

SOURCE 26fa3b730c14

FIXTURE SCHEDULE · CONTINUED

Fixture	Manufacturer / model	Position / mount	Mode / output
VISUAL PLANNING · DMX PATCH WITHHELD			
F061	ETC / Source Four 26	PLOTTED	Unverified · Output excluded
F062	Unverified source fixture / Unspecified 10-inch Fresnel 2000W	PLOTTED	Unverified · Output excluded
F063	ETC / Source Four 36	PLOTTED	Unverified · Output excluded
F064	ETC / Source Four 19	PLOTTED	Unverified · Output excluded
F065	ETC / Source Four 26	PLOTTED	Unverified · Output excluded
F066	ETC / Source Four 26	PLOTTED	Unverified · Output excluded
F067	Unverified source fixture / ETC Source Four PAR WFL 750W	PLOTTED	Unverified · Output excluded
F068	Unverified source fixture / ETC Source Four PAR WFL 750W	PLOTTED	Unverified · Output excluded
F069	ETC / Source Four PARNel	PLOTTED	Unverified · Output excluded
F070	ETC / Source Four 36	PLOTTED	Unverified · Output excluded
F071	Unverified source fixture / ETC Source Four PAR WFL 750W	PLOTTED	Unverified · Output excluded
F072	ETC / Source Four 26	PLOTTED	Unverified · Output excluded
F073	ETC / Source Four 26	PLOTTED	Unverified · Output excluded
F074	ETC / Source Four 26	PLOTTED	Unverified · Output excluded
F075	ETC / Source Four PARNel	PLOTTED	Unverified · Output excluded
F076	ETC / Source Four 50	PLOTTED	Unverified · Output excluded
F077	Unverified source fixture / Unspecified 10-inch Fresnel 2000W	PLOTTED	Unverified · Output excluded
F078	ETC / Source Four 19	PLOTTED	Unverified · Output excluded
F079	Unverified source fixture / ETC Source Four PAR WFL 750W	PLOTTED	Unverified · Output excluded
F080	ETC / Source Four 26	PLOTTED	Unverified · Output excluded

Planning reference only. Confirm installed modes and patch with the venue.

Tsai Performance Center · Main room

FIXTURE SCHEDULE · Main room

HitLight · Tsai Performance Center

685 Commonwealth Avenue, Boston, United States

DWG HL · METRIC

Drawn HitLight

Generated from the saved show

SOURCE 26fa3b730c14

Fixture	Manufacturer / model	Position / mount	Mode / output
VISUAL PLANNING · DMX PATCH WITHHELD			
F081	ETC / Source Four 19	PLOTTED	Unverified · Output excluded
F082	ETC / Source Four 36	PLOTTED	Unverified · Output excluded
F083	ETC / Source Four 36	PLOTTED	Unverified · Output excluded
F084	ETC / Source Four 26	PLOTTED	Unverified · Output excluded
F085	ETC / Source Four 50	PLOTTED	Unverified · Output excluded
F086	ETC / Source Four 36	PLOTTED	Unverified · Output excluded
F087	ETC / Source Four 26	PLOTTED	Unverified · Output excluded
F088	ETC / Source Four 26	PLOTTED	Unverified · Output excluded
F089	ETC / Source Four 36	PLOTTED	Unverified · Output excluded
F090	ETC / Source Four 19	PLOTTED	Unverified · Output excluded
F091	ETC / Source Four 26	PLOTTED	Unverified · Output excluded
F092	ETC / Source Four 19	PLOTTED	Unverified · Output excluded
F093	ETC / Source Four 19	PLOTTED	Unverified · Output excluded
F094	Unverified source fixture / Unspecified 10-inch Fresnel 2000W	PLOTTED	Unverified · Output excluded
F095	ETC / Source Four 36	PLOTTED	Unverified · Output excluded
F096	ETC / Source Four 26	PLOTTED	Unverified · Output excluded
F097	ETC / Source Four 26	PLOTTED	Unverified · Output excluded
F098	ETC / Source Four 36	PLOTTED	Unverified · Output excluded
F099	ETC / Source Four 36	PLOTTED	Unverified · Output excluded
F100	Unverified source fixture / ETC Source Four PAR WFL 750W	PLOTTED	Unverified · Output excluded

Planning reference only. Confirm installed modes and patch with the venue.

Fixture	Manufacturer / model	Position / mount	Mode / output
VISUAL PLANNING · DMX PATCH WITHHELD			
F101	ETC / Source Four 36	PLOTTED	Unverified · Output excluded
F102	ETC / Source Four 26	PLOTTED	Unverified · Output excluded
F103	ETC / Source Four PARNel	PLOTTED	Unverified · Output excluded
F104	Unverified source fixture / Unspecified 10-inch Fresnel 2000W	PLOTTED	Unverified · Output excluded
F105	ETC / Source Four 50	PLOTTED	Unverified · Output excluded
F106	Unverified source fixture / ETC Source Four PAR WFL 750W	PLOTTED	Unverified · Output excluded
F107	Unverified source fixture / ETC Source Four PAR WFL 750W	PLOTTED	Unverified · Output excluded
F108	ETC / Source Four 26	PLOTTED	Unverified · Output excluded
F109	ETC / Source Four 26	PLOTTED	Unverified · Output excluded
F110	ETC / Source Four 36	PLOTTED	Unverified · Output excluded
F111	ETC / Source Four 19	PLOTTED	Unverified · Output excluded
F112	Unverified source fixture / ETC Source Four PAR WFL 750W	PLOTTED	Unverified · Output excluded
F113	ETC / Source Four 26	PLOTTED	Unverified · Output excluded
F114	ETC / Source Four 26	PLOTTED	Unverified · Output excluded
F115	ETC / Source Four PARNel	PLOTTED	Unverified · Output excluded
F116	ETC / Source Four 36	PLOTTED	Unverified · Output excluded
F117	ETC / Source Four 19	PLOTTED	Unverified · Output excluded
F118	ETC / Source Four 36	PLOTTED	Unverified · Output excluded
F119	ETC / Source Four PARNel	PLOTTED	Unverified · Output excluded
F120	ETC / Source Four 19	PLOTTED	Unverified · Output excluded

Planning reference only. Confirm installed modes and patch with the venue.

Tsai Performance Center · Main room

FIXTURE SCHEDULE · Main room

HitLight · Tsai Performance Center

685 Commonwealth Avenue, Boston, United States

DWG HL · METRIC

Drawn HitLight

Generated from the saved show

SOURCE 26fa3b730c14

Fixture	Manufacturer / model	Position / mount	Mode / output
VISUAL PLANNING · DMX PATCH WITHHELD			
F121	ETC / Source Four 36	PLOTTED	Unverified · Output excluded
F122	ETC / Source Four 19	PLOTTED	Unverified · Output excluded
F123	ETC / Source Four 36	PLOTTED	Unverified · Output excluded
F124	ETC / Source Four 26	PLOTTED	Unverified · Output excluded
F125	ETC / Source Four 26	PLOTTED	Unverified · Output excluded
F126	ETC / Source Four 26	PLOTTED	Unverified · Output excluded
F127	ETC / Source Four 19	PLOTTED	Unverified · Output excluded
F128	ETC / Source Four 19	PLOTTED	Unverified · Output excluded
F129	ETC / Source Four 19	PLOTTED	Unverified · Output excluded
F130	Unverified source fixture / Unspecified 10-inch Fresnel 2000W	PLOTTED	Unverified · Output excluded
F131	Unverified source fixture / ETC Source Four PAR WFL 750W	PLOTTED	Unverified · Output excluded
F132	ETC / Source Four 26	PLOTTED	Unverified · Output excluded
F133	ETC / Source Four 26	PLOTTED	Unverified · Output excluded
F134	ETC / Source Four 36	PLOTTED	Unverified · Output excluded
F135	ETC / Source Four 36	PLOTTED	Unverified · Output excluded
F136	ETC / Source Four 36	PLOTTED	Unverified · Output excluded
F137	ETC / Source Four 36	PLOTTED	Unverified · Output excluded
F138	ETC / Source Four 36	PLOTTED	Unverified · Output excluded
F139	Unverified source fixture / Unspecified 10-inch Fresnel 2000W	PLOTTED	Unverified · Output excluded
F140	Unverified source fixture / ETC Source Four PAR WFL 750W	PLOTTED	Unverified · Output excluded

Planning reference only. Confirm installed modes and patch with the venue.

Fixture	Manufacturer / model	Position / mount	Mode / output
VISUAL PLANNING · DMX PATCH WITHHELD			
F141	ETC / Source Four 36	PLOTTED	Unverified · Output excluded
F142	ETC / Source Four 36	PLOTTED	Unverified · Output excluded
F143	ETC / Source Four 36	PLOTTED	Unverified · Output excluded
F144	ETC / Source Four 19	PLOTTED	Unverified · Output excluded
F145	ETC / Source Four 36	PLOTTED	Unverified · Output excluded
F146	ETC / Source Four 19	PLOTTED	Unverified · Output excluded
F147	Unverified source fixture / ETC Source Four PAR WFL 750W	PLOTTED	Unverified · Output excluded
F148	Unverified source fixture / 40LT 4CKT MR16FL mini-strip	PLOTTED	Unverified · Output excluded
F149	Unverified source fixture / 40LT 4CKT MR16FL mini-strip	PLOTTED	Unverified · Output excluded
F150	Unverified source fixture / 40LT 4CKT MR16FL mini-strip	PLOTTED	Unverified · Output excluded
F151	Unverified source fixture / 40LT 4CKT MR16FL mini-strip	PLOTTED	Unverified · Output excluded
F152	Unverified source fixture / 40LT 4CKT MR16FL mini-strip	PLOTTED	Unverified · Output excluded
F153	Unverified source fixture / 40LT 4CKT MR16FL mini-strip	PLOTTED	Unverified · Output excluded
F154	Unverified source fixture / 40LT 4CKT MR16FL mini-strip	PLOTTED	Unverified · Output excluded
F155	Unverified source fixture / 40LT 4CKT MR16FL mini-strip	PLOTTED	Unverified · Output excluded
F156	Unverified source fixture / 40LT 4CKT MR16FL mini-strip	PLOTTED	Unverified · Output excluded
F157	Unverified source fixture / 40LT 4CKT MR16FL mini-strip	PLOTTED	Unverified · Output excluded
F158	Unverified source fixture / 40LT 4CKT MR16FL mini-strip	PLOTTED	Unverified · Output excluded
F159	Unverified source fixture / 40LT 4CKT MR16FL mini-strip	PLOTTED	Unverified · Output excluded
F160	Unverified source fixture / 40LT 4CKT MR16FL mini-strip	PLOTTED	Unverified · Output excluded

Planning reference only. Confirm installed modes and patch with the venue.

Fixture	Manufacturer / model	Position / mount	Mode / output
VISUAL PLANNING · DMX PATCH WITHHELD			
F161	Unverified source fixture / 40LT 4CKT MR16FL mini-strip	PLOTTED	Unverified · Output excluded
F162	Unverified source fixture / 40LT 4CKT MR16FL mini-strip	PLOTTED	Unverified · Output excluded
F163	Unverified source fixture / 40LT 4CKT MR16FL mini-strip	PLOTTED	Unverified · Output excluded

Planning reference only. Confirm installed modes and patch with the venue.

HitLight

VALIDATION APPENDIX

WARNING · PATCH_WITHHELD

DMX patch facts are withheld pending source verification. This planning document cannot be used for hardware output.

Objects: — · Remediation: review the source facts and regenerate.

ERROR · STAGE_DIMENSIONS_UNCONFIRMED

Confirm the stage dimensions before producing a final technical document.

Objects: Main room · Remediation: review the source facts and regenerate.

WARNING · MODE_UNVERIFIED

DMX modes are unverified; output remains excluded.

Objects: F001–F163 · Remediation: review the source facts and regenerate.

WARNING · FIXTURE_DISABLED

Fixtures are disabled for this visual planning reconstruction.

Objects: F001–F163 · Remediation: review the source facts and regenerate.

WARNING · TITLE_METADATA_INCOMPLETE

Some professional title-block metadata is missing; the document will show an em dash.

Objects: 3222fe42722fbb6afd984167 · Remediation: review the source facts and regenerate.

HitLight

VENUE & DRAWING SOURCES

Tsai Performance Center

Main room · House rig

685 Commonwealth Avenue, Boston, MA, US

https://www.bu.edu/tsai/resources/plans/

Sources checked 2026-11-05

Generated by HitLight from the reviewed partial Tsai Performance Center reconstruction. Venue sources are cited as facts; their original artwork remains private.

Symbols: HitLight-owned category artwork. No manufacturer model geometry or original source pages included.

Fixture positions follow the venue’s published lighting plot; the currently installed rig is not verified.

Fixture heights are approximate; trim heights may differ from the drawing.

Reference lighting plot dated 5 September 2024; current installation and patch unverified.

163 individual bodies, including 16 mini-strip housings shown as neutral markers. Eight Fresnels use labelled generic donor bodies.

Scale, focus, sidearm root heights and the registration of boom elevations are estimates. Printed trim dimensions are retained where available.

All fixtures are excluded from output. Some catalogue models may remain approximate in public previews while distribution permission is unresolved.

Exact available catalogue display bodies are restored through verified immutable references. Fixture identities, installed modes, patch and output verification are unchanged; original source qualifications remain authoritative.

163 source-based fixture records currently display 147 public catalogue housings and 16 visual fallbacks. Original source identities, modes, patch and output exclusions are unchanged.

Existing Source Four PAR / Colortran Fresnel profile references now display newly authored approximate public housings. Existing source identities and any other-maker mechanical substitutes remain labelled; installed optics, modes and patch are not verified.

Approximate planning view; not official venue paperwork or output-ready. Original HitLight symbols only; no source pages, OEM meshes, photos or logos. Original files remain private; modes and patch unverified.

Fixture plot original; visually inspected page(s) 1. Freshness and reuse rights unconfirmed.:
https://www.bu.edu/tsai/files/2024/09/Tsai-Rep-Plot-2024.09.05.pdf · checked 2026-11-03

Published capacity 515 for Main theatre.:
https://www.bu.edu/meetatbu/campus-venues/tsai-performance-center/ · checked 2026-11-03

Official venue/technical source page.: https://www.bu.edu/tsai/resources/plans/ · checked 2026-11-03

Official university technical specifications dated15Sep2025. Corroborates stage geometry and named position distances/trims; later than5Sep2024plot, discrepanci:
https://www.bu.edu/tsai/files/2025/09/techspecs-2025.09.15.pdf · checked 2026-11-05

Public venue page: https://www.hitlight.app/venues/united-states/tsai-performance-center-3222fe42

HitLight