
UPSTAGE

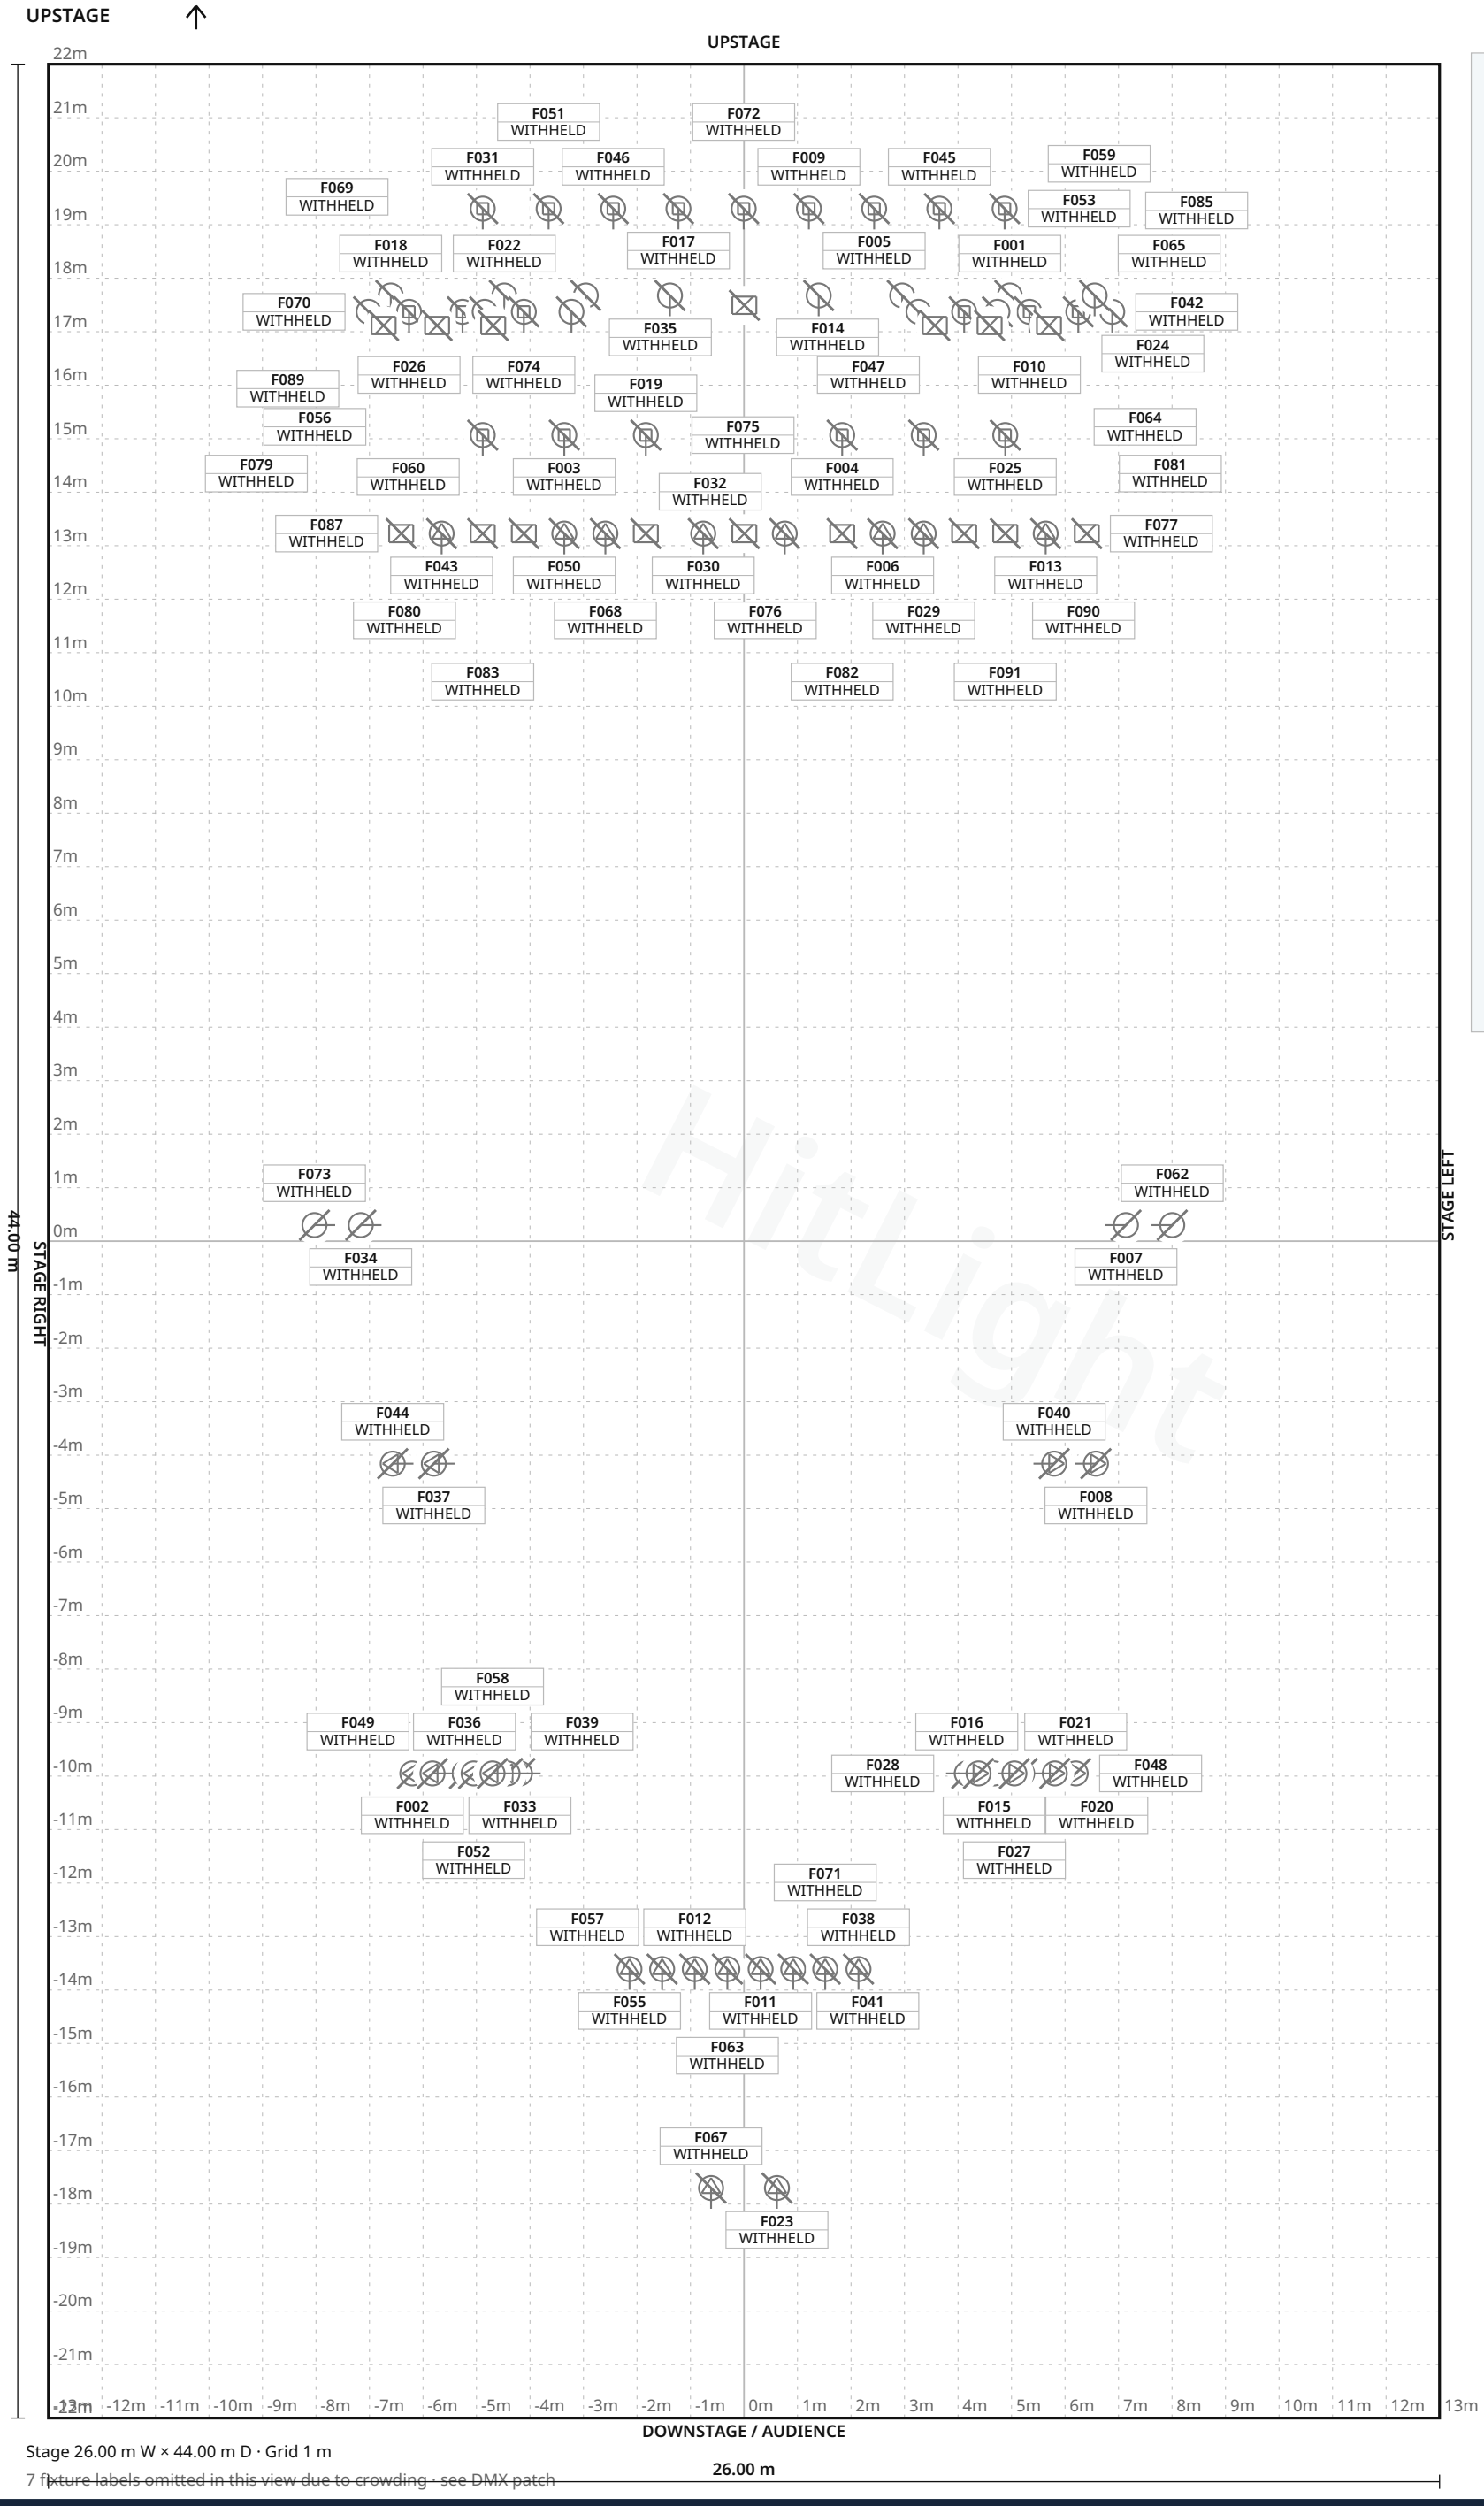

Hitlight

FIXTURE LEGEND

- **COLORband Q3BT** — PAR Light · 4×
- **COLORado PXL Bar 16** — Moving Head · 9×
- **D40 Lustr+** — PAR Light · 14×
- **MAC Aura** — Moving Head · 12×
- **MAC Ultra Performance** — Profile Spot · 4×
- **Elation Design** Wash LED Zoom — Other · 3×
- **Elation Platinum** Spot LEDII — Other · 6×
- **ETC SourceFour** Lustr+5degree — Profile Spot · 8×
- **ETC SourceFour** Lustr+19degree — Profile Spot · 14×
- **ETC SourceFour** Lustr+36degree — Profile Spot · 8×
- **Robe BMFL** FollowSpot — Profile Spot · 2×
- **Vari-Lite VL1100** LED Classic S — Other · 7×

Stage 26.00 m W × 44.00 m D · Grid 1 m

7 fixture labels omitted in this view due to crowding · see DMX patch

The Town Hall · Main room

LIGHT PLOT · PLAN · Main room

HitLight · The Town Hall

123 W 43rd Street, New York, United States

DWG HL · SCALE 1:125 · metric · PRINT AT 100%

Drawn HitLight

Generated from the saved show

SOURCE 8df5ab43173c

SYMBOL LEGEND

12 TYPES · 91 FIXTURES · COLOUR BY TYPE



Chauvet DJ COLORband Q3BT

PAR Light · Unverified · TBC ch · category symbol

4 physical · 4 plotted

4 disabled · 0 unplaced



Chauvet Professional COLORado PXL Bar 16

Moving Head · Unverified · TBC ch · category symbol

9 physical · 9 plotted

9 disabled · 0 unplaced



ETC D40 Lustr+

PAR Light · Unverified · TBC ch · category symbol

14 physical · 14 plotted

14 disabled · 0 unplaced



Martin Professional MAC Aura

Moving Head · Unverified · TBC ch · category symbol

12 physical · 12 plotted

12 disabled · 0 unplaced



Martin Professional MAC Ultra Performance

Profile Spot · Unverified · TBC ch · category symbol

4 physical · 4 plotted

4 disabled · 0 unplaced



Unverified source fixture Elation Design Wash LED Zoom

Other · Unverified · TBC ch · category symbol

3 physical · 3 plotted

3 disabled · 0 unplaced



Unverified source fixture Elation Platinum Spot LEDII

Other · Unverified · TBC ch · category symbol

6 physical · 6 plotted

6 disabled · 0 unplaced



Unverified source fixture ETC SourceFour Lustr+5degree

Profile Spot · Unverified · TBC ch · category symbol

8 physical · 8 plotted

8 disabled · 0 unplaced

The Town Hall · Main room

SYMBOL LEGEND · Main room

HitLight · The Town Hall

123 W 43rd Street, New York, United States

DWG HL · METRIC

Drawn HitLight

Generated from the saved show

SOURCE 8df5ab43173c

SYMBOL LEGEND · CONTINUED



Unverified source fixture ETC SourceFour Lustr+19degree

Profile Spot · Unverified · TBC ch · category symbol

14 physical · 14 plotted

14 disabled · 0 unplaced



Unverified source fixture ETC SourceFour Lustr+36degree

Profile Spot · Unverified · TBC ch · category symbol

8 physical · 8 plotted

8 disabled · 0 unplaced



Unverified source fixture Robe BMFL FollowSpot

Profile Spot · Unverified · TBC ch · category symbol

2 physical · 2 plotted

2 disabled · 0 unplaced



Unverified source fixture Vari-Lite VL1100 LED Classic S

Other · Unverified · TBC ch · category symbol

7 physical · 7 plotted

7 disabled · 0 unplaced

HitLight

GENERAL NOTES

1. Source-based lighting plan. Confirm the current rig with the venue.
2. PARTIAL: included fixtures are not a full physical-unit census.
3. DMX PATCH WITHHELD: provisional or unchecked addresses are not published.
4. Approximate planning view; not official venue paperwork or output-ready. Original HitLight symbols only; no source pages, OEM meshes, photos or logos. Original files remain private; modes and patch unverified.

HitLight

FIXTURE SCHEDULE

Fixture	Manufacturer / model	Position / mount	Mode / output
VISUAL PLANNING · DMX PATCH WITHHELD			
F001	ETC / D40 Lustr+	PLOTTED	Unverified · Output excluded
F002	Martin Professional / MAC Ultra Performance	PLOTTED	Unverified · Output excluded
F003	Martin Professional / MAC Aura	PLOTTED	Unverified · Output excluded
F004	Martin Professional / MAC Aura	PLOTTED	Unverified · Output excluded
F005	Chauvet Professional / COLORado PXL Bar 16	PLOTTED	Unverified · Output excluded
F006	Unverified source fixture / ETC SourceFour Lustr+36degree	PLOTTED	Unverified · Output excluded
F007	Chauvet DJ / COLORband Q3BT	PLOTTED	Unverified · Output excluded
F008	Unverified source fixture / ETC SourceFour Lustr+19degree	PLOTTED	Unverified · Output excluded
F009	Chauvet Professional / COLORado PXL Bar 16	PLOTTED	Unverified · Output excluded
F010	Martin Professional / MAC Aura	PLOTTED	Unverified · Output excluded
F011	Unverified source fixture / ETC SourceFour Lustr+5degree	PLOTTED	Unverified · Output excluded
F012	Unverified source fixture / ETC SourceFour Lustr+5degree	PLOTTED	Unverified · Output excluded
F013	Unverified source fixture / ETC SourceFour Lustr+36degree	PLOTTED	Unverified · Output excluded
F014	ETC / D40 Lustr+	PLOTTED	Unverified · Output excluded
F015	Unverified source fixture / ETC SourceFour Lustr+19degree	PLOTTED	Unverified · Output excluded
F016	Unverified source fixture / ETC SourceFour Lustr+19degree	PLOTTED	Unverified · Output excluded
F017	Chauvet Professional / COLORado PXL Bar 16	PLOTTED	Unverified · Output excluded
F018	ETC / D40 Lustr+	PLOTTED	Unverified · Output excluded
F019	Martin Professional / MAC Aura	PLOTTED	Unverified · Output excluded
F020	Unverified source fixture / ETC SourceFour Lustr+19degree	PLOTTED	Unverified · Output excluded

Planning reference only. Confirm installed modes and patch with the venue.

The Town Hall · Main room

FIXTURE SCHEDULE · Main room

HitLight · The Town Hall

123 W 43rd Street, New York, United States

DWG HL · METRIC

Drawn HitLight

Generated from the saved show

SOURCE 8df5ab43173c

FIXTURE SCHEDULE · CONTINUED

Fixture	Manufacturer / model	Position / mount	Mode / output
VISUAL PLANNING · DMX PATCH WITHHELD			
F021	Martin Professional / MAC Ultra Performance	PLOTTED	Unverified · Output excluded
F022	ETC / D40 Lustr+	PLOTTED	Unverified · Output excluded
F023	Unverified source fixture / Robe BMFL FollowSpot	PLOTTED	Unverified · Output excluded
F024	Martin Professional / MAC Aura	PLOTTED	Unverified · Output excluded
F025	Martin Professional / MAC Aura	PLOTTED	Unverified · Output excluded
F026	Martin Professional / MAC Aura	PLOTTED	Unverified · Output excluded
F027	Unverified source fixture / ETC SourceFour Lustr+19degree	PLOTTED	Unverified · Output excluded
F028	Unverified source fixture / ETC SourceFour Lustr+19degree	PLOTTED	Unverified · Output excluded
F029	Unverified source fixture / ETC SourceFour Lustr+36degree	PLOTTED	Unverified · Output excluded
F030	Unverified source fixture / ETC SourceFour Lustr+36degree	PLOTTED	Unverified · Output excluded
F031	Chauvet Professional / COLORado PXL Bar 16	PLOTTED	Unverified · Output excluded
F032	Unverified source fixture / ETC SourceFour Lustr+36degree	PLOTTED	Unverified · Output excluded
F033	Unverified source fixture / ETC SourceFour Lustr+19degree	PLOTTED	Unverified · Output excluded
F034	Chauvet DJ / COLORband Q3BT	PLOTTED	Unverified · Output excluded
F035	ETC / D40 Lustr+	PLOTTED	Unverified · Output excluded
F036	Unverified source fixture / ETC SourceFour Lustr+19degree	PLOTTED	Unverified · Output excluded
F037	Martin Professional / MAC Ultra Performance	PLOTTED	Unverified · Output excluded
F038	Unverified source fixture / ETC SourceFour Lustr+5degree	PLOTTED	Unverified · Output excluded
F039	Unverified source fixture / ETC SourceFour Lustr+19degree	PLOTTED	Unverified · Output excluded
F040	Martin Professional / MAC Ultra Performance	PLOTTED	Unverified · Output excluded

Planning reference only. Confirm installed modes and patch with the venue.

The Town Hall · Main room

FIXTURE SCHEDULE · Main room

HitLight · The Town Hall

123 W 43rd Street, New York, United States

DWG HL · METRIC

Drawn HitLight

Generated from the saved show

SOURCE 8df5ab43173c

FIXTURE SCHEDULE · CONTINUED

Fixture	Manufacturer / model	Position / mount	Mode / output
VISUAL PLANNING · DMX PATCH WITHHELD			
F041	Unverified source fixture / ETC SourceFour Lustr+5degree	PLOTTED	Unverified · Output excluded
F042	ETC / D40 Lustr+	PLOTTED	Unverified · Output excluded
F043	Unverified source fixture / ETC SourceFour Lustr+36degree	PLOTTED	Unverified · Output excluded
F044	Unverified source fixture / ETC SourceFour Lustr+19degree	PLOTTED	Unverified · Output excluded
F045	Chauvet Professional / COLORado PXL Bar 16	PLOTTED	Unverified · Output excluded
F046	Chauvet Professional / COLORado PXL Bar 16	PLOTTED	Unverified · Output excluded
F047	Martin Professional / MAC Aura	PLOTTED	Unverified · Output excluded
F048	Unverified source fixture / ETC SourceFour Lustr+19degree	PLOTTED	Unverified · Output excluded
F049	Unverified source fixture / ETC SourceFour Lustr+19degree	PLOTTED	Unverified · Output excluded
F050	Unverified source fixture / ETC SourceFour Lustr+36degree	PLOTTED	Unverified · Output excluded
F051	Chauvet Professional / COLORado PXL Bar 16	PLOTTED	Unverified · Output excluded
F052	Unverified source fixture / ETC SourceFour Lustr+19degree	PLOTTED	Unverified · Output excluded
F053	Chauvet Professional / COLORado PXL Bar 16	PLOTTED	Unverified · Output excluded
F054	ETC / D40 Lustr+	PLOTTED	Unverified · Output excluded
F055	Unverified source fixture / ETC SourceFour Lustr+5degree	PLOTTED	Unverified · Output excluded
F056	Martin Professional / MAC Aura	PLOTTED	Unverified · Output excluded
F057	Unverified source fixture / ETC SourceFour Lustr+5degree	PLOTTED	Unverified · Output excluded
F058	Unverified source fixture / ETC SourceFour Lustr+19degree	PLOTTED	Unverified · Output excluded
F059	ETC / D40 Lustr+	PLOTTED	Unverified · Output excluded
F060	Martin Professional / MAC Aura	PLOTTED	Unverified · Output excluded

Planning reference only. Confirm installed modes and patch with the venue.

FIXTURE SCHEDULE · CONTINUED

Fixture	Manufacturer / model	Position / mount	Mode / output
VISUAL PLANNING · DMX PATCH WITHHELD			
F061	ETC / D40 Lustr+	PLOTTED	Unverified · Output excluded
F062	Chauvet DJ / COLORband Q3BT	PLOTTED	Unverified · Output excluded
F063	Unverified source fixture / ETC SourceFour Lustr+5degree	PLOTTED	Unverified · Output excluded
F064	ETC / D40 Lustr+	PLOTTED	Unverified · Output excluded
F065	ETC / D40 Lustr+	PLOTTED	Unverified · Output excluded
F066	ETC / D40 Lustr+	PLOTTED	Unverified · Output excluded
F067	Unverified source fixture / Robe BMFL FollowSpot	PLOTTED	Unverified · Output excluded
F068	Unverified source fixture / ETC SourceFour Lustr+36degree	PLOTTED	Unverified · Output excluded
F069	ETC / D40 Lustr+	PLOTTED	Unverified · Output excluded
F070	ETC / D40 Lustr+	PLOTTED	Unverified · Output excluded
F071	Unverified source fixture / ETC SourceFour Lustr+5degree	PLOTTED	Unverified · Output excluded
F072	Chauvet Professional / COLORado PXL Bar 16	PLOTTED	Unverified · Output excluded
F073	Chauvet DJ / COLORband Q3BT	PLOTTED	Unverified · Output excluded
F074	Martin Professional / MAC Aura	PLOTTED	Unverified · Output excluded
F075	Martin Professional / MAC Aura	PLOTTED	Unverified · Output excluded
F076	Unverified source fixture / Vari-Lite VL1100 LED Classic S	PLOTTED	Unverified · Output excluded
F077	Unverified source fixture / Vari-Lite VL1100 LED Classic S	PLOTTED	Unverified · Output excluded
F078	Unverified source fixture / Elation Platinum Spot LEDII	PLOTTED	Unverified · Output excluded
F079	Unverified source fixture / Elation Platinum Spot LEDII	PLOTTED	Unverified · Output excluded
F080	Unverified source fixture / Vari-Lite VL1100 LED Classic S	PLOTTED	Unverified · Output excluded

Planning reference only. Confirm installed modes and patch with the venue.

The Town Hall · Main room

FIXTURE SCHEDULE · Main room

HitLight · The Town Hall

123 W 43rd Street, New York, United States

DWG HL · METRIC

Drawn HitLight

Generated from the saved show

SOURCE 8df5ab43173c

FIXTURE SCHEDULE · CONTINUED

Fixture	Manufacturer / model	Position / mount	Mode / output
VISUAL PLANNING · DMX PATCH WITHHELD			
F081	Unverified source fixture / Elation Platinum Spot LEDII	PLOTTED	Unverified · Output excluded
F082	Unverified source fixture / Vari-Lite VL1100 LED Classic S	PLOTTED	Unverified · Output excluded
F083	Unverified source fixture / Elation Design Wash LED Zoom	PLOTTED	Unverified · Output excluded
F084	Unverified source fixture / Elation Platinum Spot LEDII	PLOTTED	Unverified · Output excluded
F085	Unverified source fixture / Elation Platinum Spot LEDII	PLOTTED	Unverified · Output excluded
F086	Unverified source fixture / Vari-Lite VL1100 LED Classic S	PLOTTED	Unverified · Output excluded
F087	Unverified source fixture / Vari-Lite VL1100 LED Classic S	PLOTTED	Unverified · Output excluded
F088	Unverified source fixture / Elation Design Wash LED Zoom	PLOTTED	Unverified · Output excluded
F089	Unverified source fixture / Elation Platinum Spot LEDII	PLOTTED	Unverified · Output excluded
F090	Unverified source fixture / Vari-Lite VL1100 LED Classic S	PLOTTED	Unverified · Output excluded
F091	Unverified source fixture / Elation Design Wash LED Zoom	PLOTTED	Unverified · Output excluded

Planning reference only. Confirm installed modes and patch with the venue.

VALIDATION APPENDIX

WARNING · PATCH_WITHHELD

DMX patch facts are withheld pending source verification. This planning document cannot be used for hardware output.

Objects: — · Remediation: review the source facts and regenerate.

ERROR · STAGE_DIMENSIONS_UNCONFIRMED

Confirm the stage dimensions before producing a final technical document.

Objects: Main room · Remediation: review the source facts and regenerate.

WARNING · MODE_UNVERIFIED

DMX modes are unverified; output remains excluded.

Objects: F001–F091 · Remediation: review the source facts and regenerate.

WARNING · FIXTURE_DISABLED

Fixtures are disabled for this visual planning reconstruction.

Objects: F001–F091 · Remediation: review the source facts and regenerate.

WARNING · TITLE_METADATA_INCOMPLETE

Some professional title-block metadata is missing; the document will show an em dash.

Objects: 327b568acda88375f6b90bb7 · Remediation: review the source facts and regenerate.

HitLight

VENUE & DRAWING SOURCES

The Town Hall

Main room · House rig

123 W 43rd Street, New York, NY, US

https://emkstaging.com/

Sources checked 2026-11-03

Generated by HitLight from the reviewed partial The Town Hall reconstruction. Venue sources are cited as facts; their original artwork remains private.

Symbols: HitLight-owned category artwork. No manufacturer model geometry or original source pages included.

Fixture positions follow the venue’s published lighting plot; the currently installed rig is not verified.

Fixture heights are approximate; trim heights may differ from the drawing.

91 individual housings from the plot revised August25,2026. Unit-number gaps and the rentable floor package do not create installed positions.

67 positions display approximate public catalogue housings or labelled donors; 24 retain labelled visual fallbacks: four MAC Ultra Performance, four COLORband Q3BT, three DesignWashLEDZoom, six PlatinumSpotLEDII and seven VL1100LEDClassicS. Installed identities, modes and patch remain unverified.

LustrLED profiles use fullSourceFour bodies with matching labelled optics; LED generation is unverified. Mid-stage and first-electric trims and printed FOH distances are retained with clearance changes labelled.

US truss/ground-row details are displaced in the source. Remaining registration, heights, focus and room frame are estimates; every fixture is excluded from output.

91 records display 67 approximate public catalogue housings or labelled donors and 24 visual fallbacks. 14 ETC D40 Lustr+ bodies now have verified original-work public permission; geometry and native profiles are unchanged. Yoke pose, clamp clearance, optical assumptions and accessory details remain approximate. Existing source/donor identities, geometry, mode/patch and output exclusions remain qualified.

Approximate planning view; not official venue paperwork or output-ready. Original HitLight symbols only; no source pages, OEM meshes, photos or logos. Original files remain private; modes and patch unverified.

Fixture plot original; visually inspected page(s) 1. Freshness and reuse rights unconfirmed.: https://emkstaging.com/assets/documents/town-hall-light-plot.pdf · checked 2026-11-03

Published capacity 1479 for Main theatre.: https://emkstaging.com/ · checked 2026-11-03

Public venue page: https://www.hitlight.app/venues/united-states/the-town-hall-327b568a

HitLight | hitlight.app