
UPSTAGE

FIXTURE LEGEND

- **RUSH MH 5**
  Profile
  Profile Spot · 8×
- **Robin LEDBeam**
  150 RGBW
  Moving Head · 12×
- **Combi Fresnel**
  05F (printed)
  Other · 3×
- **Tour Hazer II**
  Other · 1×

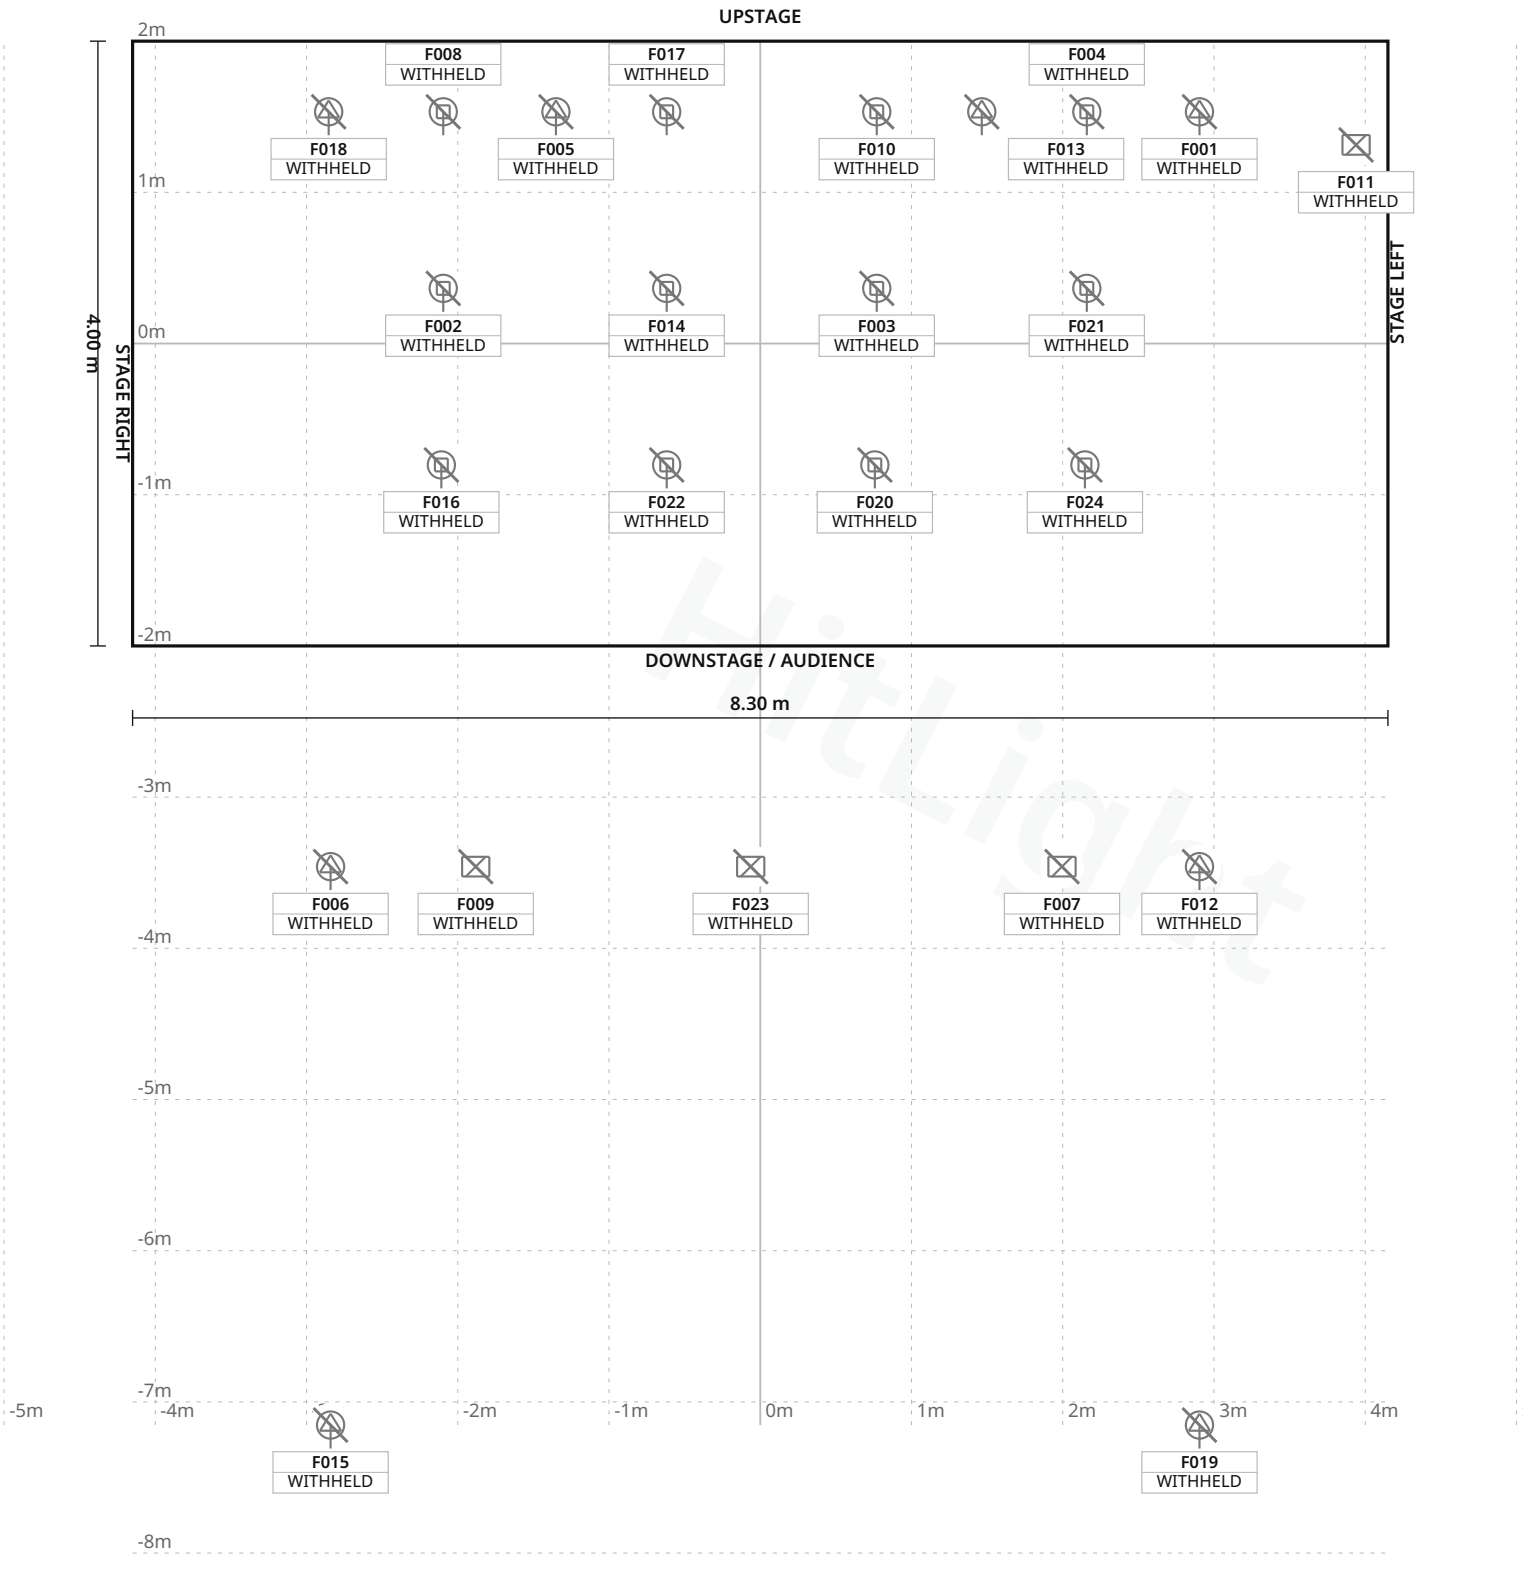

Stage 8.30 m W × 4.00 m D · Grid 1 m

Kulturmaskinen · Frølageret

LIGHT PLOT · PLAN · Frølageret

HitLight · Kulturmaskinen
Farvergården 7, 5000, Odense C, Denmark

DWG HL · SCALE 1:50 · metric · PRINT AT 100%
Drawn HitLight
Generated from the saved show
SOURCE c32236c208c2

SYMBOL LEGEND

4 TYPES · 24 FIXTURES · COLOUR BY TYPE



Martin Professional RUSH MH 5 Profile

Profile Spot · Unverified · TBC ch · category symbol

8 physical · 8 plotted

8 disabled · 0 unplaced



Robe Lighting Robin LEDBeam 150 RGBW

Moving Head · Unverified · TBC ch · category symbol

12 physical · 12 plotted

12 disabled · 0 unplaced



Unverified source fixture Combi Fresnel 05F (printed)

Other · Unverified · TBC ch · category symbol

3 physical · 3 plotted

3 disabled · 0 unplaced



Unverified source fixture Tour Hazer II

Other · Unverified · TBC ch · category symbol

1 physical · 1 plotted

1 disabled · 0 unplaced

HitLight

Kulturmaskinen · Frølageret

SYMBOL LEGEND · Frølageret

HitLight · Kulturmaskinen

Farvergården 7, 5000, Odense C, Denmark

DWG HL · METRIC

Drawn HitLight

Generated from the saved show

SOURCE c32236c208c2

GENERAL NOTES

1. Source-based lighting plan. Confirm the current rig with the venue.
2. PARTIAL: included fixtures are not a full physical-unit census.
3. DMX PATCH WITHHELD: provisional or unchecked addresses are not published.
4. Fixture positions follow the venue’s published lighting plot; the currently installed rig is not verified.
5. The plot gives no full scale or trim heights, so scale and heights are estimated.

HitLight

FIXTURE SCHEDULE

Fixture	Manufacturer / model	Position / mount	Mode / output
VISUAL PLANNING · DMX PATCH WITHHELD			
F001	Martin Professional / RUSH MH 5 Profile	PLOTTED	Unverified · Output excluded
F002	Robe Lighting / Robin LEDBeam 150 RGBW	PLOTTED	Unverified · Output excluded
F003	Robe Lighting / Robin LEDBeam 150 RGBW	PLOTTED	Unverified · Output excluded
F004	Robe Lighting / Robin LEDBeam 150 RGBW	PLOTTED	Unverified · Output excluded
F005	Martin Professional / RUSH MH 5 Profile	PLOTTED	Unverified · Output excluded
F006	Martin Professional / RUSH MH 5 Profile	PLOTTED	Unverified · Output excluded
F007	Unverified source fixture / Combi Fresnel 05F (printed)	PLOTTED	Unverified · Output excluded
F008	Robe Lighting / Robin LEDBeam 150 RGBW	PLOTTED	Unverified · Output excluded
F009	Unverified source fixture / Combi Fresnel 05F (printed)	PLOTTED	Unverified · Output excluded
F010	Robe Lighting / Robin LEDBeam 150 RGBW	PLOTTED	Unverified · Output excluded
F011	Unverified source fixture / Tour Hazer II	PLOTTED	Unverified · Output excluded
F012	Martin Professional / RUSH MH 5 Profile	PLOTTED	Unverified · Output excluded
F013	Martin Professional / RUSH MH 5 Profile	PLOTTED	Unverified · Output excluded
F014	Robe Lighting / Robin LEDBeam 150 RGBW	PLOTTED	Unverified · Output excluded
F015	Martin Professional / RUSH MH 5 Profile	PLOTTED	Unverified · Output excluded
F016	Robe Lighting / Robin LEDBeam 150 RGBW	PLOTTED	Unverified · Output excluded
F017	Robe Lighting / Robin LEDBeam 150 RGBW	PLOTTED	Unverified · Output excluded
F018	Martin Professional / RUSH MH 5 Profile	PLOTTED	Unverified · Output excluded
F019	Martin Professional / RUSH MH 5 Profile	PLOTTED	Unverified · Output excluded
F020	Robe Lighting / Robin LEDBeam 150 RGBW	PLOTTED	Unverified · Output excluded

Planning reference only. Confirm installed modes and patch with the venue.

Kulturmaskinen · Frølageret

FIXTURE SCHEDULE · Frølageret

HitLight · Kulturmaskinen

Farvergården 7, 5000, Odense C, Denmark

DWG HL · METRIC

Drawn HitLight

Generated from the saved show

SOURCE c32236c208c2

Fixture	Manufacturer / model	Position / mount	Mode / output
VISUAL PLANNING · DMX PATCH WITHHELD			
F021	Robe Lighting / Robin LEDBeam 150 RGBW	PLOTTED	Unverified · Output excluded
F022	Robe Lighting / Robin LEDBeam 150 RGBW	PLOTTED	Unverified · Output excluded
F023	Unverified source fixture / Combi Fresnel 05F (printed)	PLOTTED	Unverified · Output excluded
F024	Robe Lighting / Robin LEDBeam 150 RGBW	PLOTTED	Unverified · Output excluded

Planning reference only. Confirm installed modes and patch with the venue.

HitLight

VALIDATION APPENDIX

WARNING · PATCH_WITHHELD

DMX patch facts are withheld pending source verification. This planning document cannot be used for hardware output.

Objects: — · Remediation: review the source facts and regenerate.

WARNING · MODE_UNVERIFIED

DMX modes are unverified; output remains excluded.

Objects: F001–F024 · Remediation: review the source facts and regenerate.

WARNING · FIXTURE_DISABLED

Fixtures are disabled for this visual planning reconstruction.

Objects: F001–F024 · Remediation: review the source facts and regenerate.

WARNING · TITLE_METADATA_INCOMPLETE

Some professional title-block metadata is missing; the document will show an em dash.

Objects: 3371cd3b474faf518e520073 · Remediation: review the source facts and regenerate.

HitLight

VENUE & DRAWING SOURCES

Kulturmaskinen

Frølageret · House rig

Farvergården 7, 5000, Odense C, DK

https://kulturmaskinen.dk/

Sources checked 2026-11-02

Generated by HitLight from the saved published venue rig. Source attribution and reconstruction limitations are retained below.

Symbols: HitLight-owned category artwork. No manufacturer model geometry or original source pages included.

Fixture positions follow the venue’s published lighting plot; the currently installed rig is not verified.

The plot gives no full scale or trim heights, so scale and heights are estimated.

Catalogue identities corrected in place; installed modes, patch, geometry and source currency remain unverified.

Partial source-based planning reconstruction; the current installation and complete fixture census are unverified.

Source-matched catalogue bodies are shown where available. Unresolved source identities remain labelled visual markers. Installed modes and DMX patch require verification; visual-only fixtures remain excluded from output.

Exact available catalogue display bodies are restored through verified immutable references. Fixture identities, installed modes, patch and output verification are unchanged; original source qualifications remain authoritative.

Fixture positions follow the venue’s published lighting plot; the currently installed rig is not verified.

The plot gives no full scale or trim heights, so scale and heights are estimated.

Generated from the saved published HitLight layout; fixture positions and room geometry are unchanged. Not an official venue drawing.

Output remains excluded for visual-only fixtures. Catalogue identity does not verify installed modes, addresses or the current installation.

Catalogue identities corrected in place; installed modes, patch, geometry and source currency remain unverified.

Partial source-based planning reconstruction; the current installation and complete fixture census are unverified.

Source-matched catalogue bodies are shown where available. Unresolved source identities remain labelled visual markers. Installed modes and DMX patch require verification; visual-only fixtures remain excluded from output.

Exact available catalogue display bodies are restored through verified immutable references. Fixture identities, installed modes, patch and output verification are unchanged; original source qualifications remain authoritative.

Dansk Live national member discovery; fixed-house identity subsequently checked on actual official source: https://dansklive.dk/om-os/medlemmer/ · checked 2026-10-19

Official current performance-house page with reviewed explicit postal locality and performance programme/context: https://kulturmaskinen.dk/udlejning · checked 2026-10-19

Official contact page: Kulturmaskinen, Farvergården 7, 5000 Odense C; TEKNIK kmprod@odense.dk; rental km-udlejning@odense.dk.: https://kulturmaskinen.dk/om-km/kontakt · checked 2026-11-02

HitLight

VENUE & DRAWING SOURCES

Official Magasinet 'Specs' page linking venue fact sheets (DA/EN 2026), hoist drawings, Magasinet_Stageplot 2.1, Patchplan 2.0, measurement drawings, photos, li: https://kulturmaskinen.dk/magasinet/lej-magasinet/specs · checked 2026-11-02

Official 'Lej Frølageret' page linking venue fact sheets (EN/DA 2026) and 'Stageplot & patchplan'; specs subpage gives stage 6 m wide, 4 m deep, 40 cm high, cap: https://kulturmaskinen.dk/frolageret/lej-frolageret · checked 2026-11-02

Public venue page: https://www.hitlight.app/venues/denmark/kulturmaskinen-3371cd3b

HitLight