
UPSTAGE ↑

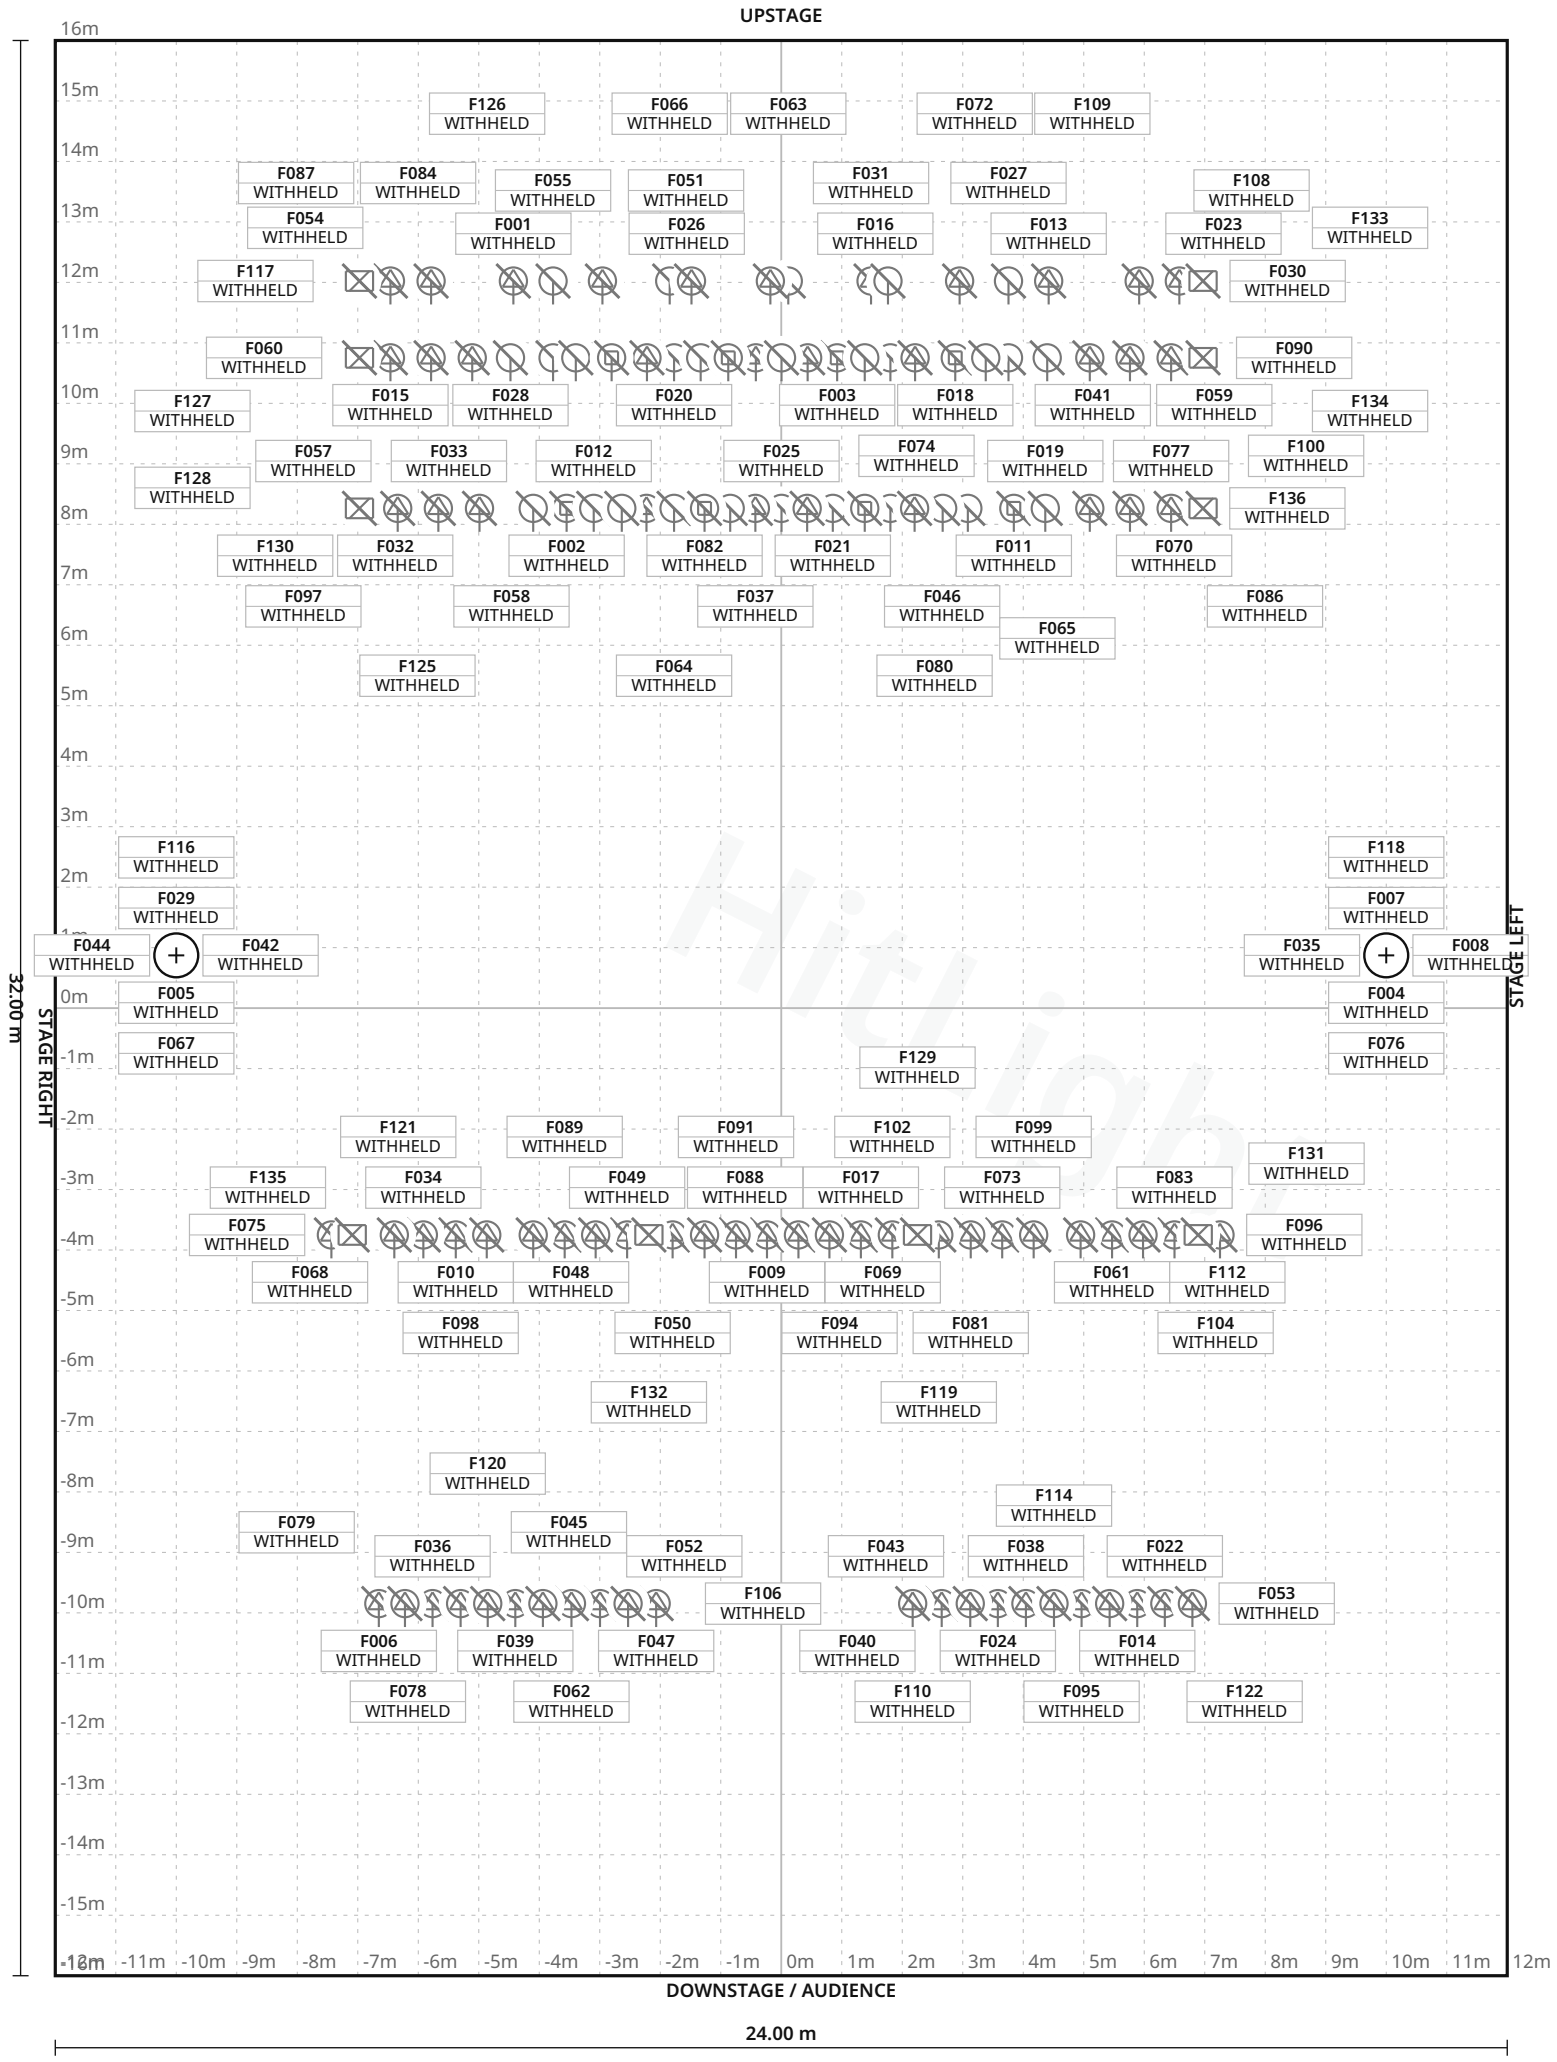

Hitlight

FIXTURE LEGEND

- **ColorSource PAR** — Deep Blue — PAR Light · 15×
- **Source Four 10** — Profile Spot · 16×
- **Source Four 14** — Profile Spot · 12×
- **Source Four 19** — Profile Spot · 24×
- **Source Four 26** — Profile Spot · 4×
- **Source Four 36** — Profile Spot · 4×
- **Source Four Zoom** — 25-50 — Profile Spot · 24×
- **Hyperstar** — Moving Head · 8×
- **ETC ColorSource** — PAR Jr Dark Blue — WORX Stage/FOH worklight — Other · 10×
- **ETC SourceFour** — LED Series3 — Lustr X8 Cyc — Profile Spot · 7×
- **ETC SourceFour** — PAR MFL — PAR Light · 12×

Stage 24.00 m W × 32.00 m D · Grid 1 m

14 fixture labels omitted in this view due to crowding · see DMX patch

Rose and Alfred Miniaci Performing Arts Center · Main room

LIGHT PLOT · PLAN · Main room

HitLight · Rose and Alfred Miniaci Performing Arts Center

3100 Ray Ferrero Jr. Boulevard, Davie, United States

DWG HL · SCALE 1:125 · metric · PRINT AT 100%

Drawn HitLight

Generated from the saved show

SOURCE b71b377f7eb9

SYMBOL LEGEND

11 TYPES · 136 FIXTURES · COLOUR BY TYPE



ETC ColorSource PAR Deep Blue

PAR Light · Unverified · TBC ch · category symbol

15 physical · 15 plotted

15 disabled · 0 unplaced



ETC Source Four 10

Profile Spot · Unverified · TBC ch · category symbol

16 physical · 16 plotted

16 disabled · 0 unplaced



ETC Source Four 14

Profile Spot · Unverified · TBC ch · category symbol

12 physical · 12 plotted

12 disabled · 0 unplaced



ETC Source Four 19

Profile Spot · Unverified · TBC ch · category symbol

24 physical · 24 plotted

24 disabled · 0 unplaced



ETC Source Four 26

Profile Spot · Unverified · TBC ch · category symbol

4 physical · 4 plotted

4 disabled · 0 unplaced



ETC Source Four 36

Profile Spot · Unverified · TBC ch · category symbol

4 physical · 4 plotted

4 disabled · 0 unplaced



ETC Source Four Zoom 25-50

Profile Spot · Unverified · TBC ch · category symbol

24 physical · 24 plotted

24 disabled · 0 unplaced



High End Systems Hyperstar

Moving Head · Unverified · TBC ch · category symbol

8 physical · 8 plotted

8 disabled · 0 unplaced

Rose and Alfred Miniaci Performing Arts Center · Main room

SYMBOL LEGEND · Main room

HitLight · Rose and Alfred Miniaci Performing Arts Center

3100 Ray Ferrero Jr. Boulevard, Davie, United States

DWG HL · METRIC

Drawn HitLight

Generated from the saved show

SOURCE b71b377f7eb9

SYMBOL LEGEND · CONTINUED



Unverified source fixture ETC ColorSource PAR Jr Dark Blue — WORX Stage/FOH worklight

Other · Unverified · TBC ch · category symbol

10 physical · 10 plotted

10 disabled · 0 unplaced



Unverified source fixture ETC SourceFour LED Series3 Lustr X8 Cyc

Profile Spot · Unverified · TBC ch · category symbol

7 physical · 7 plotted

7 disabled · 0 unplaced



Unverified source fixture ETC SourceFour PAR MFL

PAR Light · Unverified · TBC ch · category symbol

12 physical · 12 plotted

12 disabled · 0 unplaced

HitLight

Rose and Alfred Miniaci Performing Arts Center · Main room

SYMBOL LEGEND · Main room

HitLight · Rose and Alfred Miniaci Performing Arts Center

3100 Ray Ferrero Jr. Boulevard, Davie, United States

DWG HL · METRIC

Drawn HitLight

Generated from the saved show

SOURCE b71b377f7eb9

GENERAL NOTES

1. Source-based lighting plan. Confirm the current rig with the venue.
2. PARTIAL: included fixtures are not a full physical-unit census.
3. DMX PATCH WITHHELD: provisional or unchecked addresses are not published.
4. Approximate planning view; not official venue paperwork or output-ready. Original HitLight symbols only; no source pages, OEM meshes, photos or logos. Original files remain private; modes and patch unverified.

HitLight

FIXTURE SCHEDULE

Fixture	Manufacturer / model	Position / mount	Mode / output
VISUAL PLANNING · DMX PATCH WITHHELD			
F001	Unverified source fixture / ETC SourceFour LED Series3 Lustr X8 Cyc	PLOTTED	Unverified · Output excluded
F002	High End Systems / Hyperstar	PLOTTED	Unverified · Output excluded
F003	High End Systems / Hyperstar	PLOTTED	Unverified · Output excluded
F004	ETC / Source Four 19	PLOTTED	Unverified · Output excluded
F005	ETC / Source Four 26	PLOTTED	Unverified · Output excluded
F006	ETC / Source Four 10	PLOTTED	Unverified · Output excluded
F007	ETC / Source Four 19	PLOTTED	Unverified · Output excluded
F008	ETC / Source Four 36	PLOTTED	Unverified · Output excluded
F009	ETC / Source Four 10	PLOTTED	Unverified · Output excluded
F010	ETC / Source Four 19	PLOTTED	Unverified · Output excluded
F011	High End Systems / Hyperstar	PLOTTED	Unverified · Output excluded
F012	Unverified source fixture / ETC SourceFour PAR MFL	PLOTTED	Unverified · Output excluded
F013	Unverified source fixture / ETC SourceFour LED Series3 Lustr X8 Cyc	PLOTTED	Unverified · Output excluded
F014	ETC / Source Four 14	PLOTTED	Unverified · Output excluded
F015	ETC / Source Four Zoom 25-50	PLOTTED	Unverified · Output excluded
F016	Unverified source fixture / ETC SourceFour LED Series3 Lustr X8 Cyc	PLOTTED	Unverified · Output excluded
F017	ETC / Source Four 10	PLOTTED	Unverified · Output excluded
F018	High End Systems / Hyperstar	PLOTTED	Unverified · Output excluded
F019	ETC / ColorSource PAR Deep Blue	PLOTTED	Unverified · Output excluded
F020	ETC / ColorSource PAR Deep Blue	PLOTTED	Unverified · Output excluded

Planning reference only. Confirm installed modes and patch with the venue.

Rose and Alfred Miniaci Performing Arts Center · Main room

FIXTURE SCHEDULE · Main room

HitLight · Rose and Alfred Miniaci Performing Arts Center

3100 Ray Ferrero Jr. Boulevard, Davie, United States

DWG HL · METRIC

Drawn HitLight

Generated from the saved show

SOURCE b71b377f7eb9

Fixture	Manufacturer / model	Position / mount	Mode / output
VISUAL PLANNING · DMX PATCH WITHHELD			
F021	Unverified source fixture / ETC SourceFour PAR MFL	PLOTTED	Unverified · Output excluded
F022	ETC / Source Four 14	PLOTTED	Unverified · Output excluded
F023	ETC / Source Four Zoom 25-50	PLOTTED	Unverified · Output excluded
F024	ETC / Source Four 14	PLOTTED	Unverified · Output excluded
F025	ETC / ColorSource PAR Deep Blue	PLOTTED	Unverified · Output excluded
F026	Unverified source fixture / ETC SourceFour LED Series3 Lustr X8 Cyc	PLOTTED	Unverified · Output excluded
F027	ETC / ColorSource PAR Deep Blue	PLOTTED	Unverified · Output excluded
F028	Unverified source fixture / ETC SourceFour PAR MFL	PLOTTED	Unverified · Output excluded
F029	ETC / Source Four 19	PLOTTED	Unverified · Output excluded
F030	ETC / Source Four Zoom 25-50	PLOTTED	Unverified · Output excluded
F031	Unverified source fixture / ETC SourceFour LED Series3 Lustr X8 Cyc	PLOTTED	Unverified · Output excluded
F032	ETC / Source Four Zoom 25-50	PLOTTED	Unverified · Output excluded
F033	ETC / ColorSource PAR Deep Blue	PLOTTED	Unverified · Output excluded
F034	ETC / Source Four 19	PLOTTED	Unverified · Output excluded
F035	ETC / Source Four 26	PLOTTED	Unverified · Output excluded
F036	ETC / Source Four 14	PLOTTED	Unverified · Output excluded
F037	ETC / Source Four Zoom 25-50	PLOTTED	Unverified · Output excluded
F038	ETC / Source Four 14	PLOTTED	Unverified · Output excluded
F039	ETC / Source Four 19	PLOTTED	Unverified · Output excluded
F040	ETC / Source Four 14	PLOTTED	Unverified · Output excluded

Planning reference only. Confirm installed modes and patch with the venue.

Fixture	Manufacturer / model	Position / mount	Mode / output
VISUAL PLANNING · DMX PATCH WITHHELD			
F041	ETC / ColorSource PAR Deep Blue	PLOTTED	Unverified · Output excluded
F042	ETC / Source Four 26	PLOTTED	Unverified · Output excluded
F043	ETC / Source Four 10	PLOTTED	Unverified · Output excluded
F044	ETC / Source Four 36	PLOTTED	Unverified · Output excluded
F045	ETC / Source Four 19	PLOTTED	Unverified · Output excluded
F046	ETC / Source Four Zoom 25-50	PLOTTED	Unverified · Output excluded
F047	ETC / Source Four 10	PLOTTED	Unverified · Output excluded
F048	ETC / Source Four 19	PLOTTED	Unverified · Output excluded
F049	ETC / Source Four 19	PLOTTED	Unverified · Output excluded
F050	ETC / Source Four 10	PLOTTED	Unverified · Output excluded
F051	ETC / ColorSource PAR Deep Blue	PLOTTED	Unverified · Output excluded
F052	ETC / Source Four 10	PLOTTED	Unverified · Output excluded
F053	ETC / Source Four 10	PLOTTED	Unverified · Output excluded
F054	ETC / Source Four Zoom 25-50	PLOTTED	Unverified · Output excluded
F055	ETC / ColorSource PAR Deep Blue	PLOTTED	Unverified · Output excluded
F056	ETC / Source Four Zoom 25-50	PLOTTED	Unverified · Output excluded
F057	ETC / Source Four Zoom 25-50	PLOTTED	Unverified · Output excluded
F058	ETC / Source Four Zoom 25-50	PLOTTED	Unverified · Output excluded
F059	ETC / Source Four Zoom 25-50	PLOTTED	Unverified · Output excluded
F060	ETC / Source Four Zoom 25-50	PLOTTED	Unverified · Output excluded

Planning reference only. Confirm installed modes and patch with the venue.

Fixture	Manufacturer / model	Position / mount	Mode / output
VISUAL PLANNING · DMX PATCH WITHHELD			
F061	ETC / Source Four 19	PLOTTED	Unverified · Output excluded
F062	ETC / Source Four 14	PLOTTED	Unverified · Output excluded
F063	ETC / ColorSource PAR Deep Blue	PLOTTED	Unverified · Output excluded
F064	ETC / ColorSource PAR Deep Blue	PLOTTED	Unverified · Output excluded
F065	ETC / ColorSource PAR Deep Blue	PLOTTED	Unverified · Output excluded
F066	ETC / ColorSource PAR Deep Blue	PLOTTED	Unverified · Output excluded
F067	ETC / Source Four 36	PLOTTED	Unverified · Output excluded
F068	ETC / Source Four 19	PLOTTED	Unverified · Output excluded
F069	ETC / Source Four 10	PLOTTED	Unverified · Output excluded
F070	ETC / Source Four Zoom 25-50	PLOTTED	Unverified · Output excluded
F071	ETC / Source Four Zoom 25-50	PLOTTED	Unverified · Output excluded
F072	Unverified source fixture / ETC SourceFour LED Series3 Lustr X8 Cyc	PLOTTED	Unverified · Output excluded
F073	ETC / Source Four 19	PLOTTED	Unverified · Output excluded
F074	ETC / ColorSource PAR Deep Blue	PLOTTED	Unverified · Output excluded
F075	ETC / Source Four 10	PLOTTED	Unverified · Output excluded
F076	ETC / Source Four 36	PLOTTED	Unverified · Output excluded
F077	ETC / Source Four Zoom 25-50	PLOTTED	Unverified · Output excluded
F078	ETC / Source Four 14	PLOTTED	Unverified · Output excluded
F079	ETC / Source Four 14	PLOTTED	Unverified · Output excluded
F080	Unverified source fixture / ETC SourceFour PAR MFL	PLOTTED	Unverified · Output excluded

Planning reference only. Confirm installed modes and patch with the venue.

Fixture	Manufacturer / model	Position / mount	Mode / output
VISUAL PLANNING · DMX PATCH WITHHELD			
F081	ETC / Source Four 19	PLOTTED	Unverified · Output excluded
F082	High End Systems / Hyperstar	PLOTTED	Unverified · Output excluded
F083	ETC / Source Four 19	PLOTTED	Unverified · Output excluded
F084	ETC / ColorSource PAR Deep Blue	PLOTTED	Unverified · Output excluded
F085	Unverified source fixture / ETC SourceFour PAR MFL	PLOTTED	Unverified · Output excluded
F086	ETC / Source Four Zoom 25-50	PLOTTED	Unverified · Output excluded
F087	ETC / Source Four Zoom 25-50	PLOTTED	Unverified · Output excluded
F088	ETC / Source Four 10	PLOTTED	Unverified · Output excluded
F089	ETC / Source Four 19	PLOTTED	Unverified · Output excluded
F090	ETC / Source Four Zoom 25-50	PLOTTED	Unverified · Output excluded
F091	ETC / Source Four 10	PLOTTED	Unverified · Output excluded
F092	Unverified source fixture / ETC SourceFour PAR MFL	PLOTTED	Unverified · Output excluded
F093	ETC / Source Four Zoom 25-50	PLOTTED	Unverified · Output excluded
F094	ETC / Source Four 10	PLOTTED	Unverified · Output excluded
F095	ETC / Source Four 14	PLOTTED	Unverified · Output excluded
F096	ETC / Source Four 10	PLOTTED	Unverified · Output excluded
F097	ETC / Source Four Zoom 25-50	PLOTTED	Unverified · Output excluded
F098	ETC / Source Four 19	PLOTTED	Unverified · Output excluded
F099	ETC / Source Four 19	PLOTTED	Unverified · Output excluded
F100	ETC / Source Four Zoom 25-50	PLOTTED	Unverified · Output excluded

Planning reference only. Confirm installed modes and patch with the venue.

Fixture	Manufacturer / model	Position / mount	Mode / output
VISUAL PLANNING · DMX PATCH WITHHELD			
F101	High End Systems / Hyperstar	PLOTTED	Unverified · Output excluded
F102	ETC / Source Four 10	PLOTTED	Unverified · Output excluded
F103	Unverified source fixture / ETC SourceFour PAR MFL	PLOTTED	Unverified · Output excluded
F104	ETC / Source Four 19	PLOTTED	Unverified · Output excluded
F105	High End Systems / Hyperstar	PLOTTED	Unverified · Output excluded
F106	ETC / Source Four 14	PLOTTED	Unverified · Output excluded
F107	ETC / Source Four Zoom 25-50	PLOTTED	Unverified · Output excluded
F108	Unverified source fixture / ETC SourceFour PAR MFL	PLOTTED	Unverified · Output excluded
F109	ETC / ColorSource PAR Deep Blue	PLOTTED	Unverified · Output excluded
F110	ETC / Source Four 10	PLOTTED	Unverified · Output excluded
F111	Unverified source fixture / ETC SourceFour PAR MFL	PLOTTED	Unverified · Output excluded
F112	ETC / Source Four 19	PLOTTED	Unverified · Output excluded
F113	ETC / Source Four Zoom 25-50	PLOTTED	Unverified · Output excluded
F114	ETC / Source Four 19	PLOTTED	Unverified · Output excluded
F115	Unverified source fixture / ETC SourceFour PAR MFL	PLOTTED	Unverified · Output excluded
F116	ETC / Source Four 19	PLOTTED	Unverified · Output excluded
F117	ETC / Source Four Zoom 25-50	PLOTTED	Unverified · Output excluded
F118	ETC / Source Four 26	PLOTTED	Unverified · Output excluded
F119	ETC / Source Four 19	PLOTTED	Unverified · Output excluded
F120	ETC / Source Four 14	PLOTTED	Unverified · Output excluded

Planning reference only. Confirm installed modes and patch with the venue.

FIXTURE SCHEDULE · CONTINUED

Fixture	Manufacturer / model	Position / mount	Mode / output
VISUAL PLANNING · DMX PATCH WITHHELD			
F121	ETC / Source Four 19	PLOTTED	Unverified · Output excluded
F122	ETC / Source Four 19	PLOTTED	Unverified · Output excluded
F123	Unverified source fixture / ETC SourceFour PAR MFL	PLOTTED	Unverified · Output excluded
F124	High End Systems / Hyperstar	PLOTTED	Unverified · Output excluded
F125	Unverified source fixture / ETC SourceFour PAR MFL	PLOTTED	Unverified · Output excluded
F126	Unverified source fixture / ETC SourceFour LED Series3 Lustr X8 Cyc	PLOTTED	Unverified · Output excluded
F127	Unverified source fixture / ETC ColorSource PAR Jr Dark Blue — WORX Stage...	PLOTTED	Unverified · Output excluded
F128	Unverified source fixture / ETC ColorSource PAR Jr Dark Blue — WORX Stage...	PLOTTED	Unverified · Output excluded
F129	Unverified source fixture / ETC ColorSource PAR Jr Dark Blue — WORX Stage...	PLOTTED	Unverified · Output excluded
F130	Unverified source fixture / ETC ColorSource PAR Jr Dark Blue — WORX Stage...	PLOTTED	Unverified · Output excluded
F131	Unverified source fixture / ETC ColorSource PAR Jr Dark Blue — WORX Stage...	PLOTTED	Unverified · Output excluded
F132	Unverified source fixture / ETC ColorSource PAR Jr Dark Blue — WORX Stage...	PLOTTED	Unverified · Output excluded
F133	Unverified source fixture / ETC ColorSource PAR Jr Dark Blue — WORX Stage...	PLOTTED	Unverified · Output excluded
F134	Unverified source fixture / ETC ColorSource PAR Jr Dark Blue — WORX Stage...	PLOTTED	Unverified · Output excluded
F135	Unverified source fixture / ETC ColorSource PAR Jr Dark Blue — WORX Stage...	PLOTTED	Unverified · Output excluded
F136	Unverified source fixture / ETC ColorSource PAR Jr Dark Blue — WORX Stage...	PLOTTED	Unverified · Output excluded

Planning reference only. Confirm installed modes and patch with the venue.

VALIDATION APPENDIX

WARNING · PATCH_WITHHELD

DMX patch facts are withheld pending source verification. This planning document cannot be used for hardware output.

Objects: — · Remediation: review the source facts and regenerate.

ERROR · STAGE_DIMENSIONS_UNCONFIRMED

Confirm the stage dimensions before producing a final technical document.

Objects: Main room · Remediation: review the source facts and regenerate.

WARNING · MODE_UNVERIFIED

DMX modes are unverified; output remains excluded.

Objects: F001–F136 · Remediation: review the source facts and regenerate.

WARNING · FIXTURE_DISABLED

Fixtures are disabled for this visual planning reconstruction.

Objects: F001–F136 · Remediation: review the source facts and regenerate.

WARNING · TITLE_METADATA_INCOMPLETE

Some professional title-block metadata is missing; the document will show an em dash.

Objects: 33f147f0be9a2b47c7e37dec · Remediation: review the source facts and regenerate.

HitLight

VENUE & DRAWING SOURCES

Rose and Alfred Miniaci Performing Arts Center

Main room · House rig

3100 Ray Ferrero Jr. Boulevard, Davie, Florida, US

https://www.miniacipac.com/

Sources checked 2026-11-03

Generated by HitLight from the reviewed partial Rose and Alfred Miniaci Performing Arts Center reconstruction. Venue sources are cited as facts; their original artwork remains private.

Symbols: HitLight-owned category artwork. No manufacturer model geometry or original source pages included.

Fixture positions follow the venue’s published lighting plot; the currently installed rig is not verified.

Fixture heights are approximate; trim heights may differ from the drawing.

136 individually drawn housings from the October1,2025 house plot. Stage zoom and FOHB profile totals conflict with the supporting inventory; the drawn positions are retained.

126 positions use proper catalogue bodies or labelled donors. Seven LustrCyc housings use full SourceFour body donors with the exact LED variant/cyc attachment unresolved;10 PARJr worklights remain neutral.

Printed electric offsets and FOH distances/heights inform placement. Horizontal scale, stage trim, box-boom levels, focus and clearance tiers remain estimates.

Unlocated stock, followspots, SolaFrameTheaters and the proposed apron package are not placed. Actual installation/control is unverified; all fixtures are excluded from output.

Exact available catalogue display bodies are restored through verified immutable references. Fixture identities, installed modes, patch and output verification are unchanged; original source qualifications remain authoritative.

136 source-based fixture records currently display 126 public catalogue housings and 10 visual fallbacks. Original source identities, modes, patch and output exclusions are unchanged.

Existing Source Four PAR / Colortran Fresnel profile references now display newly authored approximate public housings. Existing source identities and any other-maker mechanical substitutes remain labelled; installed optics, modes and patch are not verified.

Approximate planning view; not official venue paperwork or output-ready. Original HitLight symbols only; no source pages, OEM meshes, photos or logos. Original files remain private; modes and patch unverified.

Fixture plot original; visually inspected page(s) 15. Freshness and reuse rights unconfirmed.: https://www.miniacipac.com/assets/doc/Rose-and-Alfred-Miniaci-PAC-Tech-Spec-FY26-100225-2b2fd09790.pdf · checked 2026-11-03

Published capacity 458 for Main theatre.: https://www.miniacipac.com/about/about-1 · checked 2026-11-03

Official venue/technical source page.: https://www.miniacipac.com/ · checked 2026-11-03

Public venue page: https://www.hitlight.app/venues/united-states/rose-and-alfred-miniaci-performing-arts-center-33f147f0

HitLight | hitlight.app