
UPSTAGE

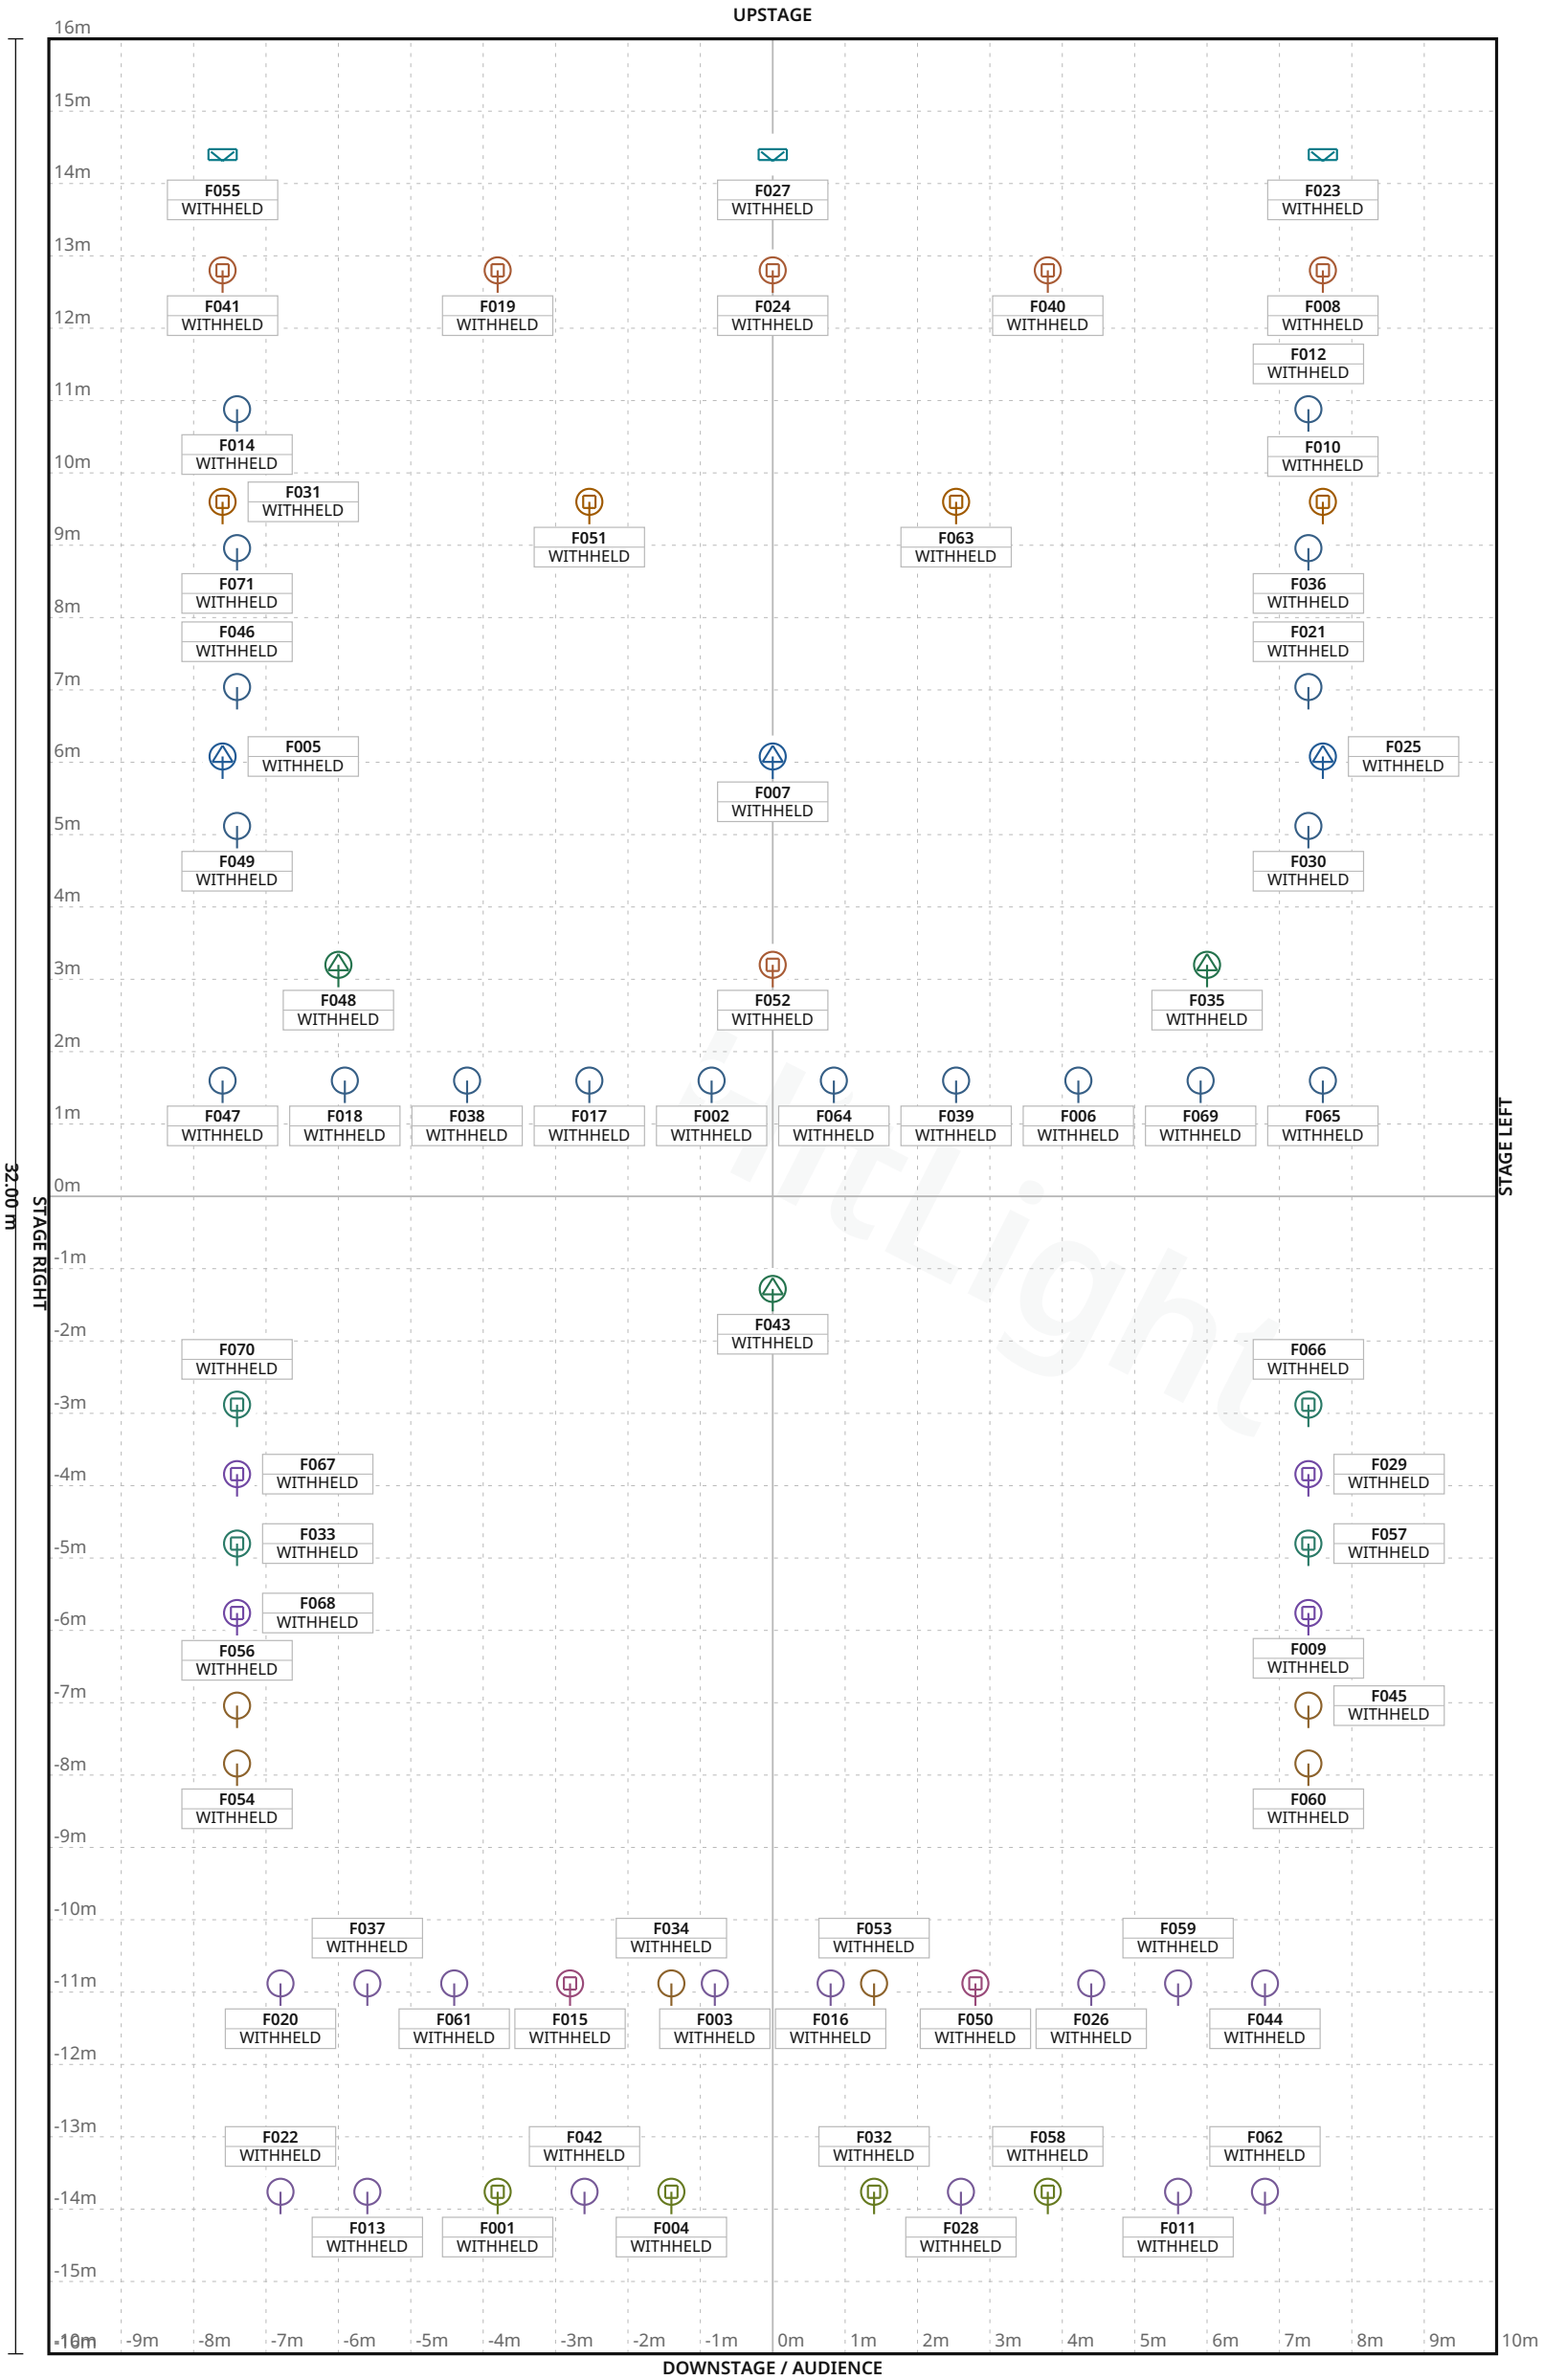

FIXTURE LEGEND

- **Diablo** — Profile Spot · 3×
- **impression X4 Bar 20** — Moving Head · 4×
- **P7** — Profile Spot · 3×
- **Sparx18** — Moving Head · 4×
- **Dalis 860** — Cyc Light · 3×
- **JBLightingP12Profile** — Moving Head · 2×
- **JBLightingP18Profile** — Moving Head · 4×
- **MartinMH5Profile** — Moving Head · 6×
- **PC1kW** — PAR Light · 18×
- **PC2kW** — PAR Light · 14×
- **Unresolved fixture identity** — Moving Head · 4×
- **Unresolved fixture identity** — PAR Light · 6×

Stage 20.00 m W × 32.00 m D · Grid 1 m

Teatrul „Sică Alexandrescu” · Sala Mare

LIGHT PLOT · PLAN · Sala Mare

HitLight · Teatrul „Sică Alexandrescu”

Piața Teatrului 1, Braşov, Romania

DWG HL · SCALE 1:100 · metric · PRINT AT 100%

Drawn HitLight

Generated from the saved show

SOURCE 5d4842667072

SYMBOL LEGEND

12 TYPES · 71 FIXTURES · COLOUR BY TYPE

Ayrton Diablo Profile Spot · Standard_540_S · 36 ch · category symbol	**3 physical · 3 plotted** 0 disabled · 0 unplaced
GLP impression X4 Bar 20 Moving Head · High Resolution · 34 ch · category symbol	**4 physical · 4 plotted** 0 disabled · 0 unplaced
JB-Lighting P7 Profile Spot · Mode 1 · 26 ch · category symbol	**3 physical · 3 plotted** 0 disabled · 0 unplaced
JB-Lighting Sparx18 Moving Head · Mode1 (34) · 34 ch · category symbol	**4 physical · 4 plotted** 0 disabled · 0 unplaced
Robert Juliat Dalis 860 Cyc Light · Mode2: Full 1 group 16bits · 22 ch · category symbol	**3 physical · 3 plotted** 0 disabled · 0 unplaced
Unverified source fixture JBLightingP12Profile Moving Head · Unverified · TBC ch · category symbol	**2 physical · 2 plotted** 0 disabled · 0 unplaced
Unverified source fixture JBLightingP18Profile Moving Head · Unverified · TBC ch · category symbol	**4 physical · 4 plotted** 0 disabled · 0 unplaced
Unverified source fixture MartinMH5Profile Moving Head · Unverified · TBC ch · category symbol	**6 physical · 6 plotted** 0 disabled · 0 unplaced

Teatrul „Sică Alexandrescu” · Sala Mare

SYMBOL LEGEND · Sala Mare

HitLight · Teatrul „Sică Alexandrescu”

Piața Teatrului 1, Brașov, Romania

DWG HL · METRIC

Drawn HitLight

Generated from the saved show

SOURCE 5d4842667072

Unverified source fixture PC1kW
PAR Light · Unverified · TBC ch · category symbol
18 physical · 18 plotted
0 disabled · 0 unplaced

Unverified source fixture PC2kW
PAR Light · Unverified · TBC ch · category symbol
14 physical · 14 plotted
0 disabled · 0 unplaced

Unverified source fixture Unresolved fixture identity
Moving Head · Unverified · TBC ch · category symbol
4 physical · 4 plotted
0 disabled · 0 unplaced

Unverified source fixture Unresolved fixture identity
PAR Light · Unverified · TBC ch · category symbol
6 physical · 6 plotted
0 disabled · 0 unplaced

GENERAL NOTES

1. Source-based lighting plan. Confirm the current rig with the venue.
2. PARTIAL: included fixtures are not a full physical-unit census.
3. DMX PATCH WITHHELD: provisional or unchecked addresses are not published.
4. Partial planning view; modes and patch unverified; output excluded.

HitLight

FIXTURE SCHEDULE

Fixture	Manufacturer / model	Position / mount	Mode / output
VISUAL PLANNING · DMX PATCH WITHHELD			
F001	Unverified source fixture / JBLightingP18Profile	PLOTTED	Unverified · Output excluded
F002	Unverified source fixture / PC1kW	PLOTTED	Unverified · Output excluded
F003	Unverified source fixture / PC2kW	PLOTTED	Unverified · Output excluded
F004	Unverified source fixture / JBLightingP18Profile	PLOTTED	Unverified · Output excluded
F005	Ayrton / Diablo	PLOTTED	Unverified · Output excluded
F006	Unverified source fixture / PC1kW	PLOTTED	Unverified · Output excluded
F007	Ayrton / Diablo	PLOTTED	Unverified · Output excluded
F008	Unverified source fixture / MartinMH5Profile	PLOTTED	Unverified · Output excluded
F009	JB-Lighting / Sparx18	PLOTTED	Unverified · Output excluded
F010	GLP / impression X4 Bar 20	PLOTTED	Unverified · Output excluded
F011	Unverified source fixture / PC2kW	PLOTTED	Unverified · Output excluded
F012	Unverified source fixture / PC1kW	PLOTTED	Unverified · Output excluded
F013	Unverified source fixture / PC2kW	PLOTTED	Unverified · Output excluded
F014	Unverified source fixture / PC1kW	PLOTTED	Unverified · Output excluded
F015	Unverified source fixture / JBLightingP12Profile	PLOTTED	Unverified · Output excluded
F016	Unverified source fixture / PC2kW	PLOTTED	Unverified · Output excluded
F017	Unverified source fixture / PC1kW	PLOTTED	Unverified · Output excluded
F018	Unverified source fixture / PC1kW	PLOTTED	Unverified · Output excluded
F019	Unverified source fixture / MartinMH5Profile	PLOTTED	Unverified · Output excluded
F020	Unverified source fixture / PC2kW	PLOTTED	Unverified · Output excluded

Planning reference only. Confirm installed modes and patch with the venue.

Teatrul „Sică Alexandrescu” · Sala Mare

FIXTURE SCHEDULE · Sala Mare

HitLight · Teatrul „Sică Alexandrescu”

Piața Teatrului 1, Brașov, Romania

DWG HL · METRIC

Drawn HitLight

Generated from the saved show

SOURCE 5d4842667072

FIXTURE SCHEDULE · CONTINUED

Fixture	Manufacturer / model	Position / mount	Mode / output
VISUAL PLANNING · DMX PATCH WITHHELD			
F021	Unverified source fixture / PC1kW	PLOTTED	Unverified · Output excluded
F022	Unverified source fixture / PC2kW	PLOTTED	Unverified · Output excluded
F023	Robert Juliat / Dalis 860	PLOTTED	Unverified · Output excluded
F024	Unverified source fixture / MartinMH5Profile	PLOTTED	Unverified · Output excluded
F025	Ayrton / Diablo	PLOTTED	Unverified · Output excluded
F026	Unverified source fixture / PC2kW	PLOTTED	Unverified · Output excluded
F027	Robert Juliat / Dalis 860	PLOTTED	Unverified · Output excluded
F028	Unverified source fixture / PC2kW	PLOTTED	Unverified · Output excluded
F029	JB-Lighting / Sparx18	PLOTTED	Unverified · Output excluded
F030	Unverified source fixture / PC1kW	PLOTTED	Unverified · Output excluded
F031	GLP / impression X4 Bar 20	PLOTTED	Unverified · Output excluded
F032	Unverified source fixture / JBLightingP18Profile	PLOTTED	Unverified · Output excluded
F033	Unverified source fixture / Unresolved fixture identity	PLOTTED	Unverified · Output excluded
F034	Unverified source fixture / Unresolved fixture identity	PLOTTED	Unverified · Output excluded
F035	JB-Lighting / P7	PLOTTED	Unverified · Output excluded
F036	Unverified source fixture / PC1kW	PLOTTED	Unverified · Output excluded
F037	Unverified source fixture / PC2kW	PLOTTED	Unverified · Output excluded
F038	Unverified source fixture / PC1kW	PLOTTED	Unverified · Output excluded
F039	Unverified source fixture / PC1kW	PLOTTED	Unverified · Output excluded
F040	Unverified source fixture / MartinMH5Profile	PLOTTED	Unverified · Output excluded

Planning reference only. Confirm installed modes and patch with the venue.

Teatrul „Sică Alexandrescu” · Sala Mare

FIXTURE SCHEDULE · Sala Mare

HitLight · Teatrul „Sică Alexandrescu”

Piața Teatrului 1, Brașov, Romania

DWG HL · METRIC

Drawn HitLight

Generated from the saved show

SOURCE 5d4842667072

Fixture	Manufacturer / model	Position / mount	Mode / output
VISUAL PLANNING · DMX PATCH WITHHELD			
F041	Unverified source fixture / MartinMH5Profile	PLOTTED	Unverified · Output excluded
F042	Unverified source fixture / PC2kW	PLOTTED	Unverified · Output excluded
F043	JB-Lighting / P7	PLOTTED	Unverified · Output excluded
F044	Unverified source fixture / PC2kW	PLOTTED	Unverified · Output excluded
F045	Unverified source fixture / Unresolved fixture identity	PLOTTED	Unverified · Output excluded
F046	Unverified source fixture / PC1kW	PLOTTED	Unverified · Output excluded
F047	Unverified source fixture / PC1kW	PLOTTED	Unverified · Output excluded
F048	JB-Lighting / P7	PLOTTED	Unverified · Output excluded
F049	Unverified source fixture / PC1kW	PLOTTED	Unverified · Output excluded
F050	Unverified source fixture / JBLightingP12Profile	PLOTTED	Unverified · Output excluded
F051	GLP / impression X4 Bar 20	PLOTTED	Unverified · Output excluded
F052	Unverified source fixture / MartinMH5Profile	PLOTTED	Unverified · Output excluded
F053	Unverified source fixture / Unresolved fixture identity	PLOTTED	Unverified · Output excluded
F054	Unverified source fixture / Unresolved fixture identity	PLOTTED	Unverified · Output excluded
F055	Robert Juliat / Dalis 860	PLOTTED	Unverified · Output excluded
F056	Unverified source fixture / Unresolved fixture identity	PLOTTED	Unverified · Output excluded
F057	Unverified source fixture / Unresolved fixture identity	PLOTTED	Unverified · Output excluded
F058	Unverified source fixture / JBLightingP18Profile	PLOTTED	Unverified · Output excluded
F059	Unverified source fixture / PC2kW	PLOTTED	Unverified · Output excluded
F060	Unverified source fixture / Unresolved fixture identity	PLOTTED	Unverified · Output excluded

Planning reference only. Confirm installed modes and patch with the venue.

FIXTURE SCHEDULE · CONTINUED

Fixture	Manufacturer / model	Position / mount	Mode / output
VISUAL PLANNING · DMX PATCH WITHHELD			
F061	Unverified source fixture / PC2kW	PLOTTED	Unverified · Output excluded
F062	Unverified source fixture / PC2kW	PLOTTED	Unverified · Output excluded
F063	GLP / impression X4 Bar 20	PLOTTED	Unverified · Output excluded
F064	Unverified source fixture / PC1kW	PLOTTED	Unverified · Output excluded
F065	Unverified source fixture / PC1kW	PLOTTED	Unverified · Output excluded
F066	Unverified source fixture / Unresolved fixture identity	PLOTTED	Unverified · Output excluded
F067	JB-Lighting / Sparx18	PLOTTED	Unverified · Output excluded
F068	JB-Lighting / Sparx18	PLOTTED	Unverified · Output excluded
F069	Unverified source fixture / PC1kW	PLOTTED	Unverified · Output excluded
F070	Unverified source fixture / Unresolved fixture identity	PLOTTED	Unverified · Output excluded
F071	Unverified source fixture / PC1kW	PLOTTED	Unverified · Output excluded

Planning reference only. Confirm installed modes and patch with the venue.

VALIDATION APPENDIX

WARNING · PATCH_WITHHELD

DMX patch facts are withheld pending source verification. This planning document cannot be used for hardware output.

Objects: — · Remediation: review the source facts and regenerate.

ERROR · STAGE_DIMENSIONS_UNCONFIRMED

Confirm the stage dimensions before producing a final technical document.

Objects: Sala Mare · Remediation: review the source facts and regenerate.

WARNING · MODE_UNVERIFIED

DMX modes are unverified; output remains excluded.

Objects: F001–F004, F006, F008, F011–F022, F024, F026, F028, F030, F032–F034, F036–F042, F044–F047, F049, F050, F052–F054, F056–F062, F064–F066, F069–F071 · Remediation: review the source facts and regenerate.

WARNING · TITLE_METADATA_INCOMPLETE

Some professional title-block metadata is missing; the document will show an em dash.

Objects: 34b3128cb77405a9400851c0 · Remediation: review the source facts and regenerate.

HitLight

VENUE & DRAWING SOURCES

Teatrul „Sică Alexandrescu”

Sala Mare · Published reference configuration; current rig unconfirmed

Piața Teatrului 1, Braşov, RO

https://teatrulsicaalexandrescu.ro/

Sources checked 2026-10-20

Symbols: HitLight-owned category artwork. No manufacturer model geometry or original source pages included.

Source-based reconstruction. Confirm the current installation and equipment availability with the venue.

Scale, fixture positions, mounting heights and aiming may include estimates; this is not a rigging specification.

Provisional fixture matches are labelled as placeholders. The recorded subset is not a complete physical inventory.

DMX addresses are withheld from public plans until their exact source patch is reconciled.

71 source-based records in this scenario display 67 approximate public catalogue housings and 4 labelled visual fallbacks. 3 existing display references now use their available approved bodies. Source identities, labelled donors, modes, patch and output exclusions remain unchanged; current installation and optics are unverified.

Partial planning view; modes and patch unverified; output excluded.

Official venue information: https://teatrulsicaalexandrescu.ro/ · checked 2026-10-19

Salamarelightingplot.pdf: https://teatrulsicaalexandrescu.ro/wp-content/uploads/2024/09/Salamarelightingplot.pdf · checked 2026-10-20

Public venue page: https://www.hitlight.app/venues/romania/teatrul-sica-alexandrescu-34b3128c

HitLight