
UPSTAGE

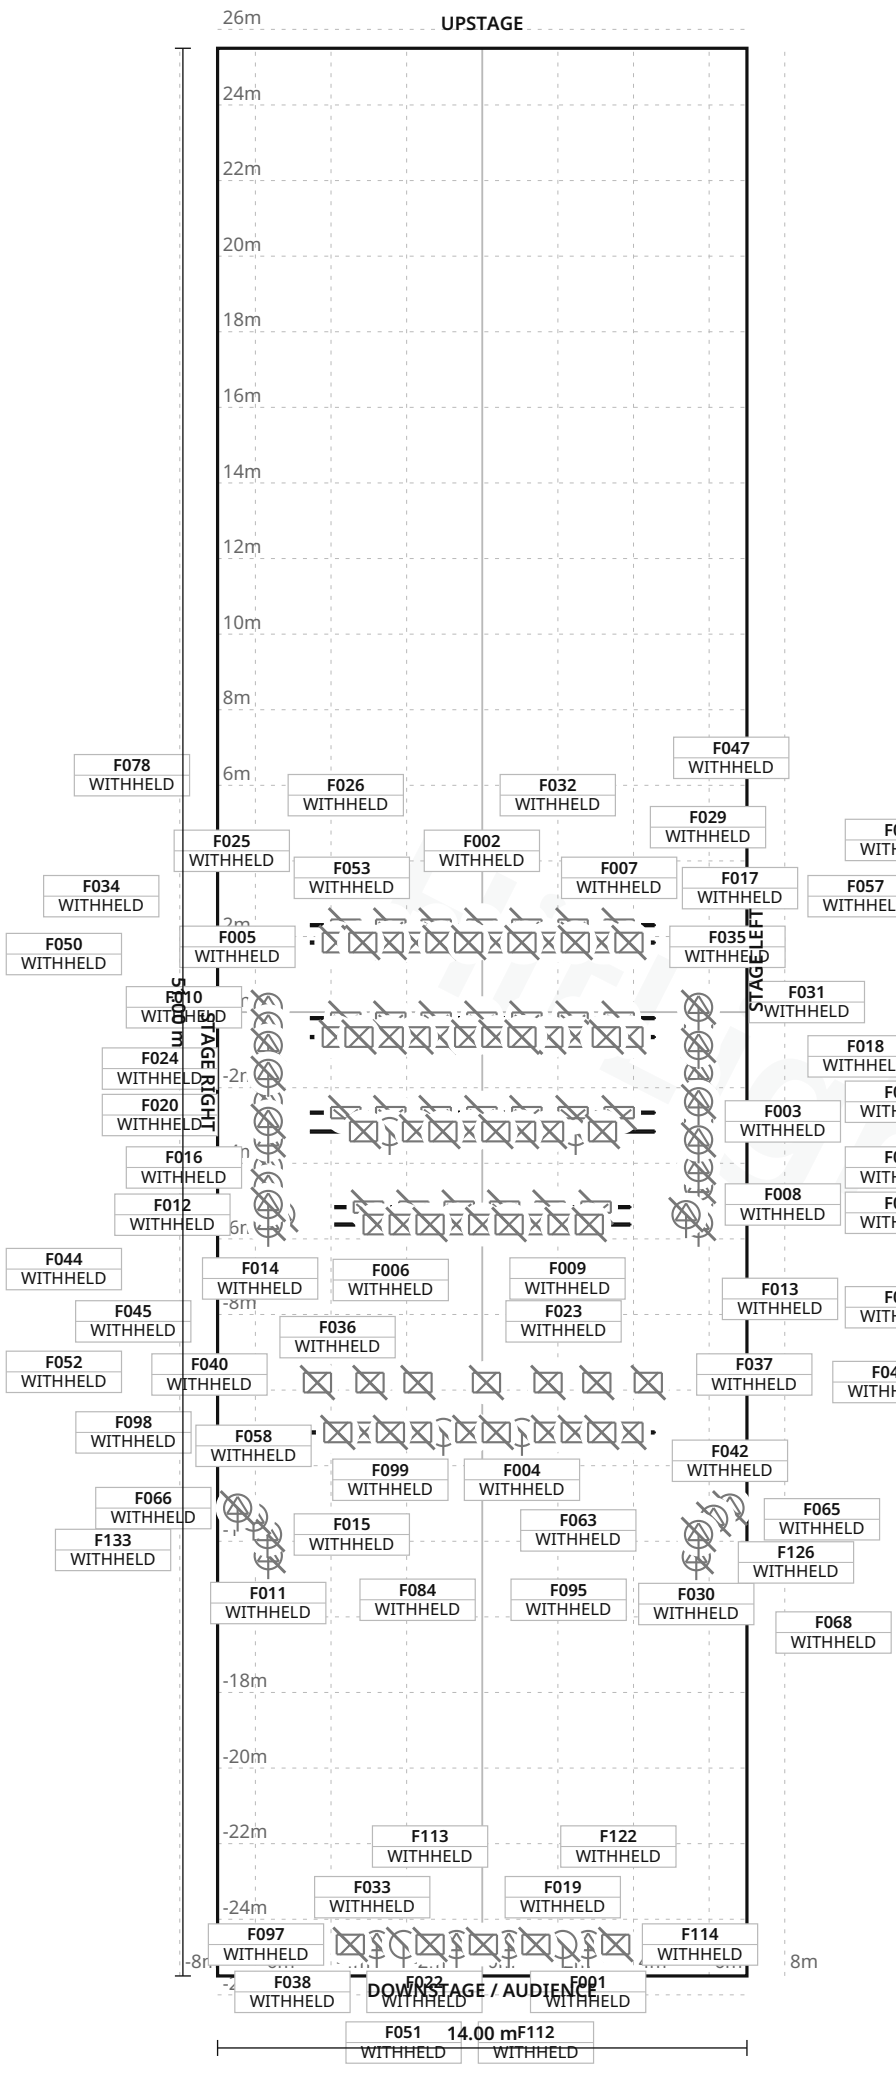

FIXTURE LEGEND

- **Source Four 19** — Profile Spot · 32×
- **Source Four 26** — Profile Spot · 4×
- **6-Cells** — Floodlight · Other · 7×
- **Clay Paky Alpha** — Spot HPE 575 · Other · 4×
- **Clay Paky Alpha** — Wash TH 575 · Other · 2×
- **COMBI 12 PC 1200** — Other · 2×
- **CP Color 400 MH** — PAR Light · 6×
- **ETC PAR 750 +** — Auto Yoke + Smart Color · Other · 30×
- **ETC Source Four** — Revolution 750 · Other · 7×
- **Generic Cyc** — Flood 4-Cell · Cyc Light · 27×
- **Light curtain** — 200x8 (Световой занавес) · Other · 8×
- **Source Four 26 +** — Auto Yoke + Smart Color · Other · 11×

Stage 14.00 m W × 51.00 m D · Grid 1 m

72 fixture labels omitted in this view due to crowding · see DMX patch

HitLight TECHNICAL LIGHTING REV d824c1bee63c · 1/14

Государственный национальный театр Удмуртской Республики · Зрительный зал / сцена

LIGHT PLOT · PLAN · Зрительный зал / сцена

HitLight · Государственный национальный театр Удмуртской Республики

улица Максима Горького, 73, Ижевск, Russia

DWG HL · SCALE 1:200 · metric · PRINT AT 100%

Drawn HitLight

Generated from the saved show

SOURCE db228121730e

SYMBOL LEGEND

12 TYPES · 140 FIXTURES · COLOUR BY TYPE

ETC Source Four 19 Profile Spot · Unverified · TBC ch · category symbol	**32 physical · 32 plotted** 32 disabled · 0 unplaced
ETC Source Four 26 Profile Spot · Unverified · TBC ch · category symbol	**4 physical · 4 plotted** 4 disabled · 0 unplaced
Unverified source fixture 6-Cells Floodlight Other · Unverified · TBC ch · category symbol	**7 physical · 7 plotted** 7 disabled · 0 unplaced
Unverified source fixture Clay Paky Alpha Spot HPE 575 Other · Unverified · TBC ch · category symbol	**4 physical · 4 plotted** 4 disabled · 0 unplaced
Unverified source fixture Clay Paky Alpha Wash TH 575 Other · Unverified · TBC ch · category symbol	**2 physical · 2 plotted** 2 disabled · 0 unplaced
Unverified source fixture COMBI 12 PC 1200 Other · Unverified · TBC ch · category symbol	**2 physical · 2 plotted** 2 disabled · 0 unplaced
Unverified source fixture CP Color 400 MH PAR Light · Unverified · TBC ch · category symbol	**6 physical · 6 plotted** 6 disabled · 0 unplaced
Unverified source fixture ETC PAR 750 + Auto Yoke + Smart Color Other · Unverified · TBC ch · category symbol	**30 physical · 30 plotted** 30 disabled · 0 unplaced

Государственный национальный театр Удмуртской Республики · Зрительный зал / сцена

SYMBOL LEGEND · Зрительный зал / сцена

HitLight · Государственный национальный театр Удмуртской Республики

улица Максима Горького, 73, Ижевск, Russia

DWG HL · METRIC

Drawn HitLight

Generated from the saved show

SOURCE db228121730e

SYMBOL LEGEND · CONTINUED



Unverified source fixture ETC Source Four Revolution 750

Other · Unverified · TBC ch · category symbol

7 physical · 7 plotted

7 disabled · 0 unplaced

Unverified source fixture Generic Cyc Flood 4-Cell

Cyc Light · Unverified · TBC ch · category symbol

27 physical · 27 plotted

27 disabled · 0 unplaced



Unverified source fixture Light curtain 200x8 (Световой занавес)

Other · Unverified · TBC ch · category symbol

8 physical · 8 plotted

8 disabled · 0 unplaced



Unverified source fixture Source Four 26 + Auto Yoke + Smart Color

Other · Unverified · TBC ch · category symbol

11 physical · 11 plotted

11 disabled · 0 unplaced

HitLight

Государственный национальный театр Удмуртской Республики · Зрительный зал / сцена

SYMBOL LEGEND · Зрительный зал / сцена

HitLight · Государственный национальный театр Удмуртской Республики

улица Максима Горького, 73, Ижевск, Russia

DWG HL · METRIC

Drawn HitLight

Generated from the saved show

SOURCE db228121730e

GENERAL NOTES

1. Source-based lighting plan. Confirm the current rig with the venue.
2. PARTIAL: included fixtures are not a full physical-unit census.
3. DMX PATCH WITHHELD: provisional or unchecked addresses are not published.
4. Approximate planning view; not official venue paperwork or output-ready. Original HitLight symbols only; no source pages, OEM meshes, photos or logos. Original files remain private; modes and patch unverified.

HitLight

STAGE ELEMENTS

NAME	TYPE	POSITION	TRIM / SIZE
SIII-F Sofit III front row	pipe	X 0.00 m · Z 0.66 m	6.50 m · 9.12 m W × 0.05 m D
SI-F Sofit I front row	pipe	X 0.00 m · Z 5.62 m	6.50 m · 7.83 m W × 0.05 m D
SI-R Sofit I rear row (4-cell)	pipe	X 0.00 m · Z 5.16 m	6.50 m · 7.83 m W × 0.05 m D
SIII-R Sofit III rear row (4-cell)	pipe	X 0.00 m · Z 0.16 m	6.50 m · 9.12 m W × 0.05 m D
SII-R Sofit II rear row (4-cell)	pipe	X 0.00 m · Z 2.66 m	6.50 m · 9.12 m W × 0.05 m D
SIV-F Sofit IV front row	pipe	X 0.00 m · Z -1.84 m	6.50 m · 9.12 m W × 0.05 m D
SIV-R Sofit IV rear row (4-cell)	pipe	X 0.00 m · Z -2.30 m	6.50 m · 9.12 m W × 0.05 m D
SII-F Sofit II front row	pipe	X 0.00 m · Z 3.16 m	6.50 m · 9.12 m W × 0.05 m D
FOH Front-of-house bar (выносной софит)	pipe	X 0.00 m · Z 11.12 m	7.00 m · 9.12 m W × 0.05 m D

Государственный национальный театр Удмуртской Республики · Зрительный зал / сцена

STAGE ELEMENTS · Зрительный зал / сцена

HitLight · Государственный национальный театр Удмуртской Республики

улица Максима Горького, 73, Ижевск, Russia

DWG HL · METRIC

Drawn HitLight

Generated from the saved show

SOURCE db228121730e

FIXTURE SCHEDULE

Fixture	Manufacturer / model	Position / mount	Mode / output
VISUAL PLANNING · DMX PATCH WITHHELD			
F001	ETC / Source Four 19	PLOTTED	Unverified · Output excluded
F002	Unverified source fixture / Generic Cyc Flood 4-Cell	SIII-R Sofit III rear row (4-cell)	Unverified · Output excluded
F003	ETC / Source Four 19	PLOTTED	Unverified · Output excluded
F004	Unverified source fixture / CP Color 400 MH	FOH Front-of-house bar (выносной софит)	Unverified · Output excluded
F005	Unverified source fixture / Generic Cyc Flood 4-Cell	SIII-R Sofit III rear row (4-cell)	Unverified · Output excluded
F006	Unverified source fixture / Generic Cyc Flood 4-Cell	SII-R Sofit II rear row (4-cell)	Unverified · Output excluded
F007	Unverified source fixture / Generic Cyc Flood 4-Cell	SIV-R Sofit IV rear row (4-cell)	Unverified · Output excluded
F008	ETC / Source Four 19	PLOTTED	Unverified · Output excluded
F009	Unverified source fixture / Generic Cyc Flood 4-Cell	SI-R Sofit I rear row (4-cell)	Unverified · Output excluded
F010	ETC / Source Four 19	PLOTTED	Unverified · Output excluded
F011	ETC / Source Four 26	PLOTTED	Unverified · Output excluded
F012	ETC / Source Four 19	PLOTTED	Unverified · Output excluded
F013	Unverified source fixture / CP Color 400 MH	SII-F Sofit II front row	Unverified · Output excluded
F014	Unverified source fixture / Generic Cyc Flood 4-Cell	SI-R Sofit I rear row (4-cell)	Unverified · Output excluded
F015	ETC / Source Four 26	PLOTTED	Unverified · Output excluded
F016	ETC / Source Four 19	PLOTTED	Unverified · Output excluded
F017	Unverified source fixture / Generic Cyc Flood 4-Cell	SIII-R Sofit III rear row (4-cell)	Unverified · Output excluded
F018	ETC / Source Four 19	PLOTTED	Unverified · Output excluded
F019	Unverified source fixture / CP Color 400 MH	PLOTTED	Unverified · Output excluded
F020	ETC / Source Four 19	PLOTTED	Unverified · Output excluded

Planning reference only. Confirm installed modes and patch with the venue.

Государственный национальный театр Удмуртской Республики · Зрительный зал / сцена

FIXTURE SCHEDULE · Зрительный зал / сцена

HitLight · Государственный национальный театр Удмуртской Республики

улица Максима Горького, 73, Ижевск, Russia

DWG HL · METRIC

Drawn HitLight

Generated from the saved show

SOURCE db228121730e

FIXTURE SCHEDULE · CONTINUED

Fixture	Manufacturer / model	Position / mount	Mode / output
VISUAL PLANNING · DMX PATCH WITHHELD			
F021	Unverified source fixture / Generic Cyc Flood 4-Cell	SII-R Sofit II rear row (4-cell)	Unverified · Output excluded
F022	ETC / Source Four 19	PLOTTED	Unverified · Output excluded
F023	ETC / Source Four 19	PLOTTED	Unverified · Output excluded
F024	ETC / Source Four 19	PLOTTED	Unverified · Output excluded
F025	Unverified source fixture / Generic Cyc Flood 4-Cell	SIII-R Sofit III rear row (4-cell)	Unverified · Output excluded
F026	Unverified source fixture / Generic Cyc Flood 4-Cell	SIV-R Sofit IV rear row (4-cell)	Unverified · Output excluded
F027	ETC / Source Four 19	PLOTTED	Unverified · Output excluded
F028	Unverified source fixture / Generic Cyc Flood 4-Cell	SIII-R Sofit III rear row (4-cell)	Unverified · Output excluded
F029	Unverified source fixture / Generic Cyc Flood 4-Cell	SIV-R Sofit IV rear row (4-cell)	Unverified · Output excluded
F030	ETC / Source Four 26	PLOTTED	Unverified · Output excluded
F031	ETC / Source Four 19	PLOTTED	Unverified · Output excluded
F032	Unverified source fixture / Generic Cyc Flood 4-Cell	SIV-R Sofit IV rear row (4-cell)	Unverified · Output excluded
F033	ETC / Source Four 19	PLOTTED	Unverified · Output excluded
F034	ETC / Source Four 19	PLOTTED	Unverified · Output excluded
F035	Unverified source fixture / Generic Cyc Flood 4-Cell	SIII-R Sofit III rear row (4-cell)	Unverified · Output excluded
F036	Unverified source fixture / Generic Cyc Flood 4-Cell	SI-R Sofit I rear row (4-cell)	Unverified · Output excluded
F037	Unverified source fixture / Generic Cyc Flood 4-Cell	SI-R Sofit I rear row (4-cell)	Unverified · Output excluded
F038	ETC / Source Four 19	PLOTTED	Unverified · Output excluded
F039	Unverified source fixture / Generic Cyc Flood 4-Cell	SIII-R Sofit III rear row (4-cell)	Unverified · Output excluded
F040	Unverified source fixture / Generic Cyc Flood 4-Cell	SI-R Sofit I rear row (4-cell)	Unverified · Output excluded

Planning reference only. Confirm installed modes and patch with the venue.

FIXTURE SCHEDULE · CONTINUED

Fixture	Manufacturer / model	Position / mount	Mode / output
VISUAL PLANNING · DMX PATCH WITHHELD			
F041	Unverified source fixture / Generic Cyc Flood 4-Cell	SII-R Sofit II rear row (4-cell)	Unverified · Output excluded
F042	ETC / Source Four 19	PLOTTED	Unverified · Output excluded
F043	ETC / Source Four 19	PLOTTED	Unverified · Output excluded
F044	ETC / Source Four 19	PLOTTED	Unverified · Output excluded
F045	ETC / Source Four 19	PLOTTED	Unverified · Output excluded
F046	Unverified source fixture / Generic Cyc Flood 4-Cell	SII-R Sofit II rear row (4-cell)	Unverified · Output excluded
F047	Unverified source fixture / Generic Cyc Flood 4-Cell	SIV-R Sofit IV rear row (4-cell)	Unverified · Output excluded
F048	Unverified source fixture / Generic Cyc Flood 4-Cell	SII-R Sofit II rear row (4-cell)	Unverified · Output excluded
F049	Unverified source fixture / Generic Cyc Flood 4-Cell	SII-R Sofit II rear row (4-cell)	Unverified · Output excluded
F050	ETC / Source Four 19	PLOTTED	Unverified · Output excluded
F051	Unverified source fixture / CP Color 400 MH	PLOTTED	Unverified · Output excluded
F052	ETC / Source Four 19	PLOTTED	Unverified · Output excluded
F053	Unverified source fixture / Generic Cyc Flood 4-Cell	SIV-R Sofit IV rear row (4-cell)	Unverified · Output excluded
F054	Unverified source fixture / Generic Cyc Flood 4-Cell	SII-R Sofit II rear row (4-cell)	Unverified · Output excluded
F055	ETC / Source Four 19	PLOTTED	Unverified · Output excluded
F056	Unverified source fixture / Generic Cyc Flood 4-Cell	SIV-R Sofit IV rear row (4-cell)	Unverified · Output excluded
F057	ETC / Source Four 19	PLOTTED	Unverified · Output excluded
F058	ETC / Source Four 19	PLOTTED	Unverified · Output excluded
F059	ETC / Source Four 19	PLOTTED	Unverified · Output excluded
F060	ETC / Source Four 19	PLOTTED	Unverified · Output excluded

Planning reference only. Confirm installed modes and patch with the venue.

Fixture	Manufacturer / model	Position / mount	Mode / output
VISUAL PLANNING · DMX PATCH WITHHELD			
F061	Unverified source fixture / CP Color 400 MH	SII-F Sofit II front row	Unverified · Output excluded
F062	ETC / Source Four 19	PLOTTED	Unverified · Output excluded
F063	Unverified source fixture / CP Color 400 MH	FOH Front-of-house bar (выносной софит)	Unverified · Output excluded
F064	Unverified source fixture / Generic Cyc Flood 4-Cell	SI-R Sofit I rear row (4-cell)	Unverified · Output excluded
F065	ETC / Source Four 19	PLOTTED	Unverified · Output excluded
F066	ETC / Source Four 19	PLOTTED	Unverified · Output excluded
F067	ETC / Source Four 19	PLOTTED	Unverified · Output excluded
F068	ETC / Source Four 26	PLOTTED	Unverified · Output excluded
F069	ETC / Source Four 19	PLOTTED	Unverified · Output excluded
F070	Unverified source fixture / Source Four 26 + Auto Yoke + Smart Color	SI-F Sofit I front row	Unverified · Output excluded
F071	Unverified source fixture / ETC PAR 750 + Auto Yoke + Smart Color	SIII-F Sofit III front row	Unverified · Output excluded
F072	Unverified source fixture / ETC PAR 750 + Auto Yoke + Smart Color	SIII-F Sofit III front row	Unverified · Output excluded
F073	Unverified source fixture / Clay Paky Alpha Spot HPE 575	SI-F Sofit I front row	Unverified · Output excluded
F074	Unverified source fixture / Source Four 26 + Auto Yoke + Smart Color	SII-F Sofit II front row	Unverified · Output excluded
F075	Unverified source fixture / Source Four 26 + Auto Yoke + Smart Color	SII-F Sofit II front row	Unverified · Output excluded
F076	Unverified source fixture / ETC PAR 750 + Auto Yoke + Smart Color	SIII-F Sofit III front row	Unverified · Output excluded
F077	Unverified source fixture / ETC PAR 750 + Auto Yoke + Smart Color	SIII-F Sofit III front row	Unverified · Output excluded
F078	Unverified source fixture / ETC PAR 750 + Auto Yoke + Smart Color	SIV-F Sofit IV front row	Unverified · Output excluded
F079	Unverified source fixture / Light curtain 200x8 (Световой занавес)	SIV-F Sofit IV front row	Unverified · Output excluded
F080	Unverified source fixture / ETC PAR 750 + Auto Yoke + Smart Color	SIII-F Sofit III front row	Unverified · Output excluded

Planning reference only. Confirm installed modes and patch with the venue.

Государственный национальный театр Удмуртской Республики · Зрительный зал / сцена

FIXTURE SCHEDULE · Зрительный зал / сцена

HitLight · Государственный национальный театр Удмуртской Республики

улица Максима Горького, 73, Ижевск, Russia

DWG HL · METRIC

Drawn HitLight

Generated from the saved show

SOURCE db228121730e

FIXTURE SCHEDULE · CONTINUED

Fixture	Manufacturer / model	Position / mount	Mode / output
VISUAL PLANNING · DMX PATCH WITHHELD			
F081	Unverified source fixture / 6-Cells Floodlight	PLOTTED	Unverified · Output excluded
F082	Unverified source fixture / ETC PAR 750 + Auto Yoke + Smart Color	SIV-F Sofit IV front row	Unverified · Output excluded
F083	Unverified source fixture / ETC Source Four Revolution 750	SII-F Sofit II front row	Unverified · Output excluded
F084	Unverified source fixture / ETC PAR 750 + Auto Yoke + Smart Color	FOH Front-of-house bar (выносной софит)	Unverified · Output excluded
F085	Unverified source fixture / Source Four 26 + Auto Yoke + Smart Color	SI-F Sofit I front row	Unverified · Output excluded
F086	Unverified source fixture / Source Four 26 + Auto Yoke + Smart Color	SII-F Sofit II front row	Unverified · Output excluded
F087	Unverified source fixture / Light curtain 200x8 (Световой занавес)	SIV-F Sofit IV front row	Unverified · Output excluded
F088	Unverified source fixture / ETC PAR 750 + Auto Yoke + Smart Color	SIII-F Sofit III front row	Unverified · Output excluded
F089	Unverified source fixture / Light curtain 200x8 (Световой занавес)	SIII-F Sofit III front row	Unverified · Output excluded
F090	Unverified source fixture / ETC PAR 750 + Auto Yoke + Smart Color	SIV-F Sofit IV front row	Unverified · Output excluded
F091	Unverified source fixture / 6-Cells Floodlight	PLOTTED	Unverified · Output excluded
F092	Unverified source fixture / Clay Paky Alpha Wash TH 575	SI-F Sofit I front row	Unverified · Output excluded
F093	Unverified source fixture / ETC PAR 750 + Auto Yoke + Smart Color	SIV-F Sofit IV front row	Unverified · Output excluded
F094	Unverified source fixture / 6-Cells Floodlight	PLOTTED	Unverified · Output excluded
F095	Unverified source fixture / ETC PAR 750 + Auto Yoke + Smart Color	FOH Front-of-house bar (выносной софит)	Unverified · Output excluded
F096	Unverified source fixture / ETC PAR 750 + Auto Yoke + Smart Color	SIII-F Sofit III front row	Unverified · Output excluded
F097	Unverified source fixture / ETC Source Four Revolution 750	PLOTTED	Unverified · Output excluded
F098	Unverified source fixture / Clay Paky Alpha Spot HPE 575	FOH Front-of-house bar (выносной софит)	Unverified · Output excluded
F099	Unverified source fixture / ETC Source Four Revolution 750	FOH Front-of-house bar (выносной софит)	Unverified · Output excluded
F100	Unverified source fixture / ETC PAR 750 + Auto Yoke + Smart Color	SIV-F Sofit IV front row	Unverified · Output excluded

Planning reference only. Confirm installed modes and patch with the venue.

FIXTURE SCHEDULE · CONTINUED

Fixture	Manufacturer / model	Position / mount	Mode / output
VISUAL PLANNING · DMX PATCH WITHHELD			
F101	Unverified source fixture / Source Four 26 + Auto Yoke + Smart Color	SII-F Sofit II front row	Unverified · Output excluded
F102	Unverified source fixture / ETC PAR 750 + Auto Yoke + Smart Color	SIII-F Sofit III front row	Unverified · Output excluded
F103	Unverified source fixture / Source Four 26 + Auto Yoke + Smart Color	SI-F Sofit I front row	Unverified · Output excluded
F104	Unverified source fixture / ETC PAR 750 + Auto Yoke + Smart Color	SIII-F Sofit III front row	Unverified · Output excluded
F105	Unverified source fixture / ETC PAR 750 + Auto Yoke + Smart Color	SIV-F Sofit IV front row	Unverified · Output excluded
F106	Unverified source fixture / 6-Cells Floodlight	PLOTTED	Unverified · Output excluded
F107	Unverified source fixture / Source Four 26 + Auto Yoke + Smart Color	SII-F Sofit II front row	Unverified · Output excluded
F108	Unverified source fixture / 6-Cells Floodlight	PLOTTED	Unverified · Output excluded
F109	Unverified source fixture / ETC PAR 750 + Auto Yoke + Smart Color	SIV-F Sofit IV front row	Unverified · Output excluded
F110	Unverified source fixture / ETC PAR 750 + Auto Yoke + Smart Color	SIII-F Sofit III front row	Unverified · Output excluded
F111	Unverified source fixture / Source Four 26 + Auto Yoke + Smart Color	SI-F Sofit I front row	Unverified · Output excluded
F112	Unverified source fixture / COMBI 12 PC 1200	PLOTTED	Unverified · Output excluded
F113	Unverified source fixture / COMBI 12 PC 1200	PLOTTED	Unverified · Output excluded
F114	Unverified source fixture / ETC Source Four Revolution 750	PLOTTED	Unverified · Output excluded
F115	Unverified source fixture / Light curtain 200x8 (Световой занавес)	SIV-F Sofit IV front row	Unverified · Output excluded
F116	Unverified source fixture / Light curtain 200x8 (Световой занавес)	SIII-F Sofit III front row	Unverified · Output excluded
F117	Unverified source fixture / ETC PAR 750 + Auto Yoke + Smart Color	FOH Front-of-house bar (выносной софит)	Unverified · Output excluded
F118	Unverified source fixture / ETC PAR 750 + Auto Yoke + Smart Color	SIII-F Sofit III front row	Unverified · Output excluded
F119	Unverified source fixture / ETC PAR 750 + Auto Yoke + Smart Color	SIV-F Sofit IV front row	Unverified · Output excluded
F120	Unverified source fixture / ETC PAR 750 + Auto Yoke + Smart Color	FOH Front-of-house bar (выносной софит)	Unverified · Output excluded

Planning reference only. Confirm installed modes and patch with the venue.

FIXTURE SCHEDULE · CONTINUED

Fixture	Manufacturer / model	Position / mount	Mode / output
VISUAL PLANNING · DMX PATCH WITHHELD			
F121	Unverified source fixture / ETC Source Four Revolution 750	SII-F Sofit II front row	Unverified · Output excluded
F122	Unverified source fixture / ETC Source Four Revolution 750	PLOTTED	Unverified · Output excluded
F123	Unverified source fixture / Light curtain 200x8 (Световой занавес)	SIII-F Sofit III front row	Unverified · Output excluded
F124	Unverified source fixture / ETC PAR 750 + Auto Yoke + Smart Color	SIV-F Sofit IV front row	Unverified · Output excluded
F125	Unverified source fixture / ETC Source Four Revolution 750	FOH Front-of-house bar (выносной софит)	Unverified · Output excluded
F126	Unverified source fixture / Clay Paky Alpha Spot HPE 575	FOH Front-of-house bar (выносной софит)	Unverified · Output excluded
F127	Unverified source fixture / Clay Paky Alpha Spot HPE 575	SI-F Sofit I front row	Unverified · Output excluded
F128	Unverified source fixture / ETC PAR 750 + Auto Yoke + Smart Color	SIII-F Sofit III front row	Unverified · Output excluded
F129	Unverified source fixture / Light curtain 200x8 (Световой занавес)	SIV-F Sofit IV front row	Unverified · Output excluded
F130	Unverified source fixture / Clay Paky Alpha Wash TH 575	SI-F Sofit I front row	Unverified · Output excluded
F131	Unverified source fixture / Light curtain 200x8 (Световой занавес)	SIII-F Sofit III front row	Unverified · Output excluded
F132	Unverified source fixture / Source Four 26 + Auto Yoke + Smart Color	SI-F Sofit I front row	Unverified · Output excluded
F133	Unverified source fixture / 6-Cells Floodlight	PLOTTED	Unverified · Output excluded
F134	Unverified source fixture / ETC PAR 750 + Auto Yoke + Smart Color	FOH Front-of-house bar (выносной софит)	Unverified · Output excluded
F135	Unverified source fixture / ETC PAR 750 + Auto Yoke + Smart Color	FOH Front-of-house bar (выносной софит)	Unverified · Output excluded
F136	Unverified source fixture / 6-Cells Floodlight	PLOTTED	Unverified · Output excluded
F137	Unverified source fixture / ETC PAR 750 + Auto Yoke + Smart Color	SIV-F Sofit IV front row	Unverified · Output excluded
F138	Unverified source fixture / Source Four 26 + Auto Yoke + Smart Color	SII-F Sofit II front row	Unverified · Output excluded
F139	Unverified source fixture / ETC PAR 750 + Auto Yoke + Smart Color	SIV-F Sofit IV front row	Unverified · Output excluded
F140	Unverified source fixture / ETC PAR 750 + Auto Yoke + Smart Color	SIV-F Sofit IV front row	Unverified · Output excluded

Planning reference only. Confirm installed modes and patch with the venue.

VALIDATION APPENDIX

WARNING · PATCH_WITHHELD

DMX patch facts are withheld pending source verification. This planning document cannot be used for hardware output.

Objects: — · Remediation: review the source facts and regenerate.

WARNING · MODE_UNVERIFIED

DMX modes are unverified; output remains excluded.

Objects: F001–F140 · Remediation: review the source facts and regenerate.

WARNING · FIXTURE_DISABLED

Fixtures are disabled for this visual planning reconstruction.

Objects: F001–F140 · Remediation: review the source facts and regenerate.

WARNING · TITLE_METADATA_INCOMPLETE

Some professional title-block metadata is missing; the document will show an em dash.

Objects: 353dd56416067e9552f5e098 · Remediation: review the source facts and regenerate.

HitLight

VENUE & DRAWING SOURCES

Государственный национальный театр Удмуртской Республики

Зрительный зал / сцена · Published house configuration; actual current setup unverified

улица Максима Горького, 73, Ижевск, RU

https://udmteatr.ru/

Sources checked 2026-10-20

Generated by HitLight from the reviewed partial Государственный национальный театр Удмуртской Республики reconstruction. Venue sources are cited as facts; their original artwork remains private.

Symbols: HitLight-owned category artwork. No manufacturer model geometry or original source pages included.

Partial reconstruction from the venue’s lighting documentation; the currently installed rig and its complete fixture census are not verified.

ESTIMATED GEOMETRY: the documents give no complete scale or trim heights, so the stage size, fixture positions in metres and hanging heights are best-guess estimates, not measurements.

104 of 140 source-labelled fixture records retain unconfirmed exact installed identities or modes; original printed names and display substitutions remain qualified.

Modes and DMX addresses are unverified best guesses; check them with the venue before driving real fixtures.

140 records display 63 approximate public catalogue housings or labelled donors and 77 visual fallbacks. 27 display references use newly authored approximate generic four-cell cyc housings. These preserve one aggregate virtual intensity/aperture; no exact installed identity, independent cells, calibrated optics or hardware acceptance is claimed. Original source, geometry, mode, patch and output-exclusion qualifications remain.

Approximate planning view; not official venue paperwork or output-ready. Original HitLight symbols only; no source pages, OEM meshes, photos or logos. Original files remain private; modes and patch unverified.

Udmurt National actual room technical parameters: https://udmteatr.ru/ru/hall-plan · checked 2026-10-20

Lighting plot or drawing: https://udmteatr.ru/images/shema_svet.png · checked 2026-10-20

Public venue listing: https://udmteatr.ru/ru/contacts · checked 2026-10-20

Lighting plot or drawing: https://udmteatr.ru/images/hall_plan.jpg · checked 2026-10-20

Lighting plot or drawing: https://udmteatr.ru/images/plan_scen.jpg · checked 2026-10-20

Public venue page:
https://www.hitlight.app/venues/russia/государственныи-национальныи-театр-удмуртскои-республики-353dd564

HitLight | hitlight.app