
UPSTAGE ↑

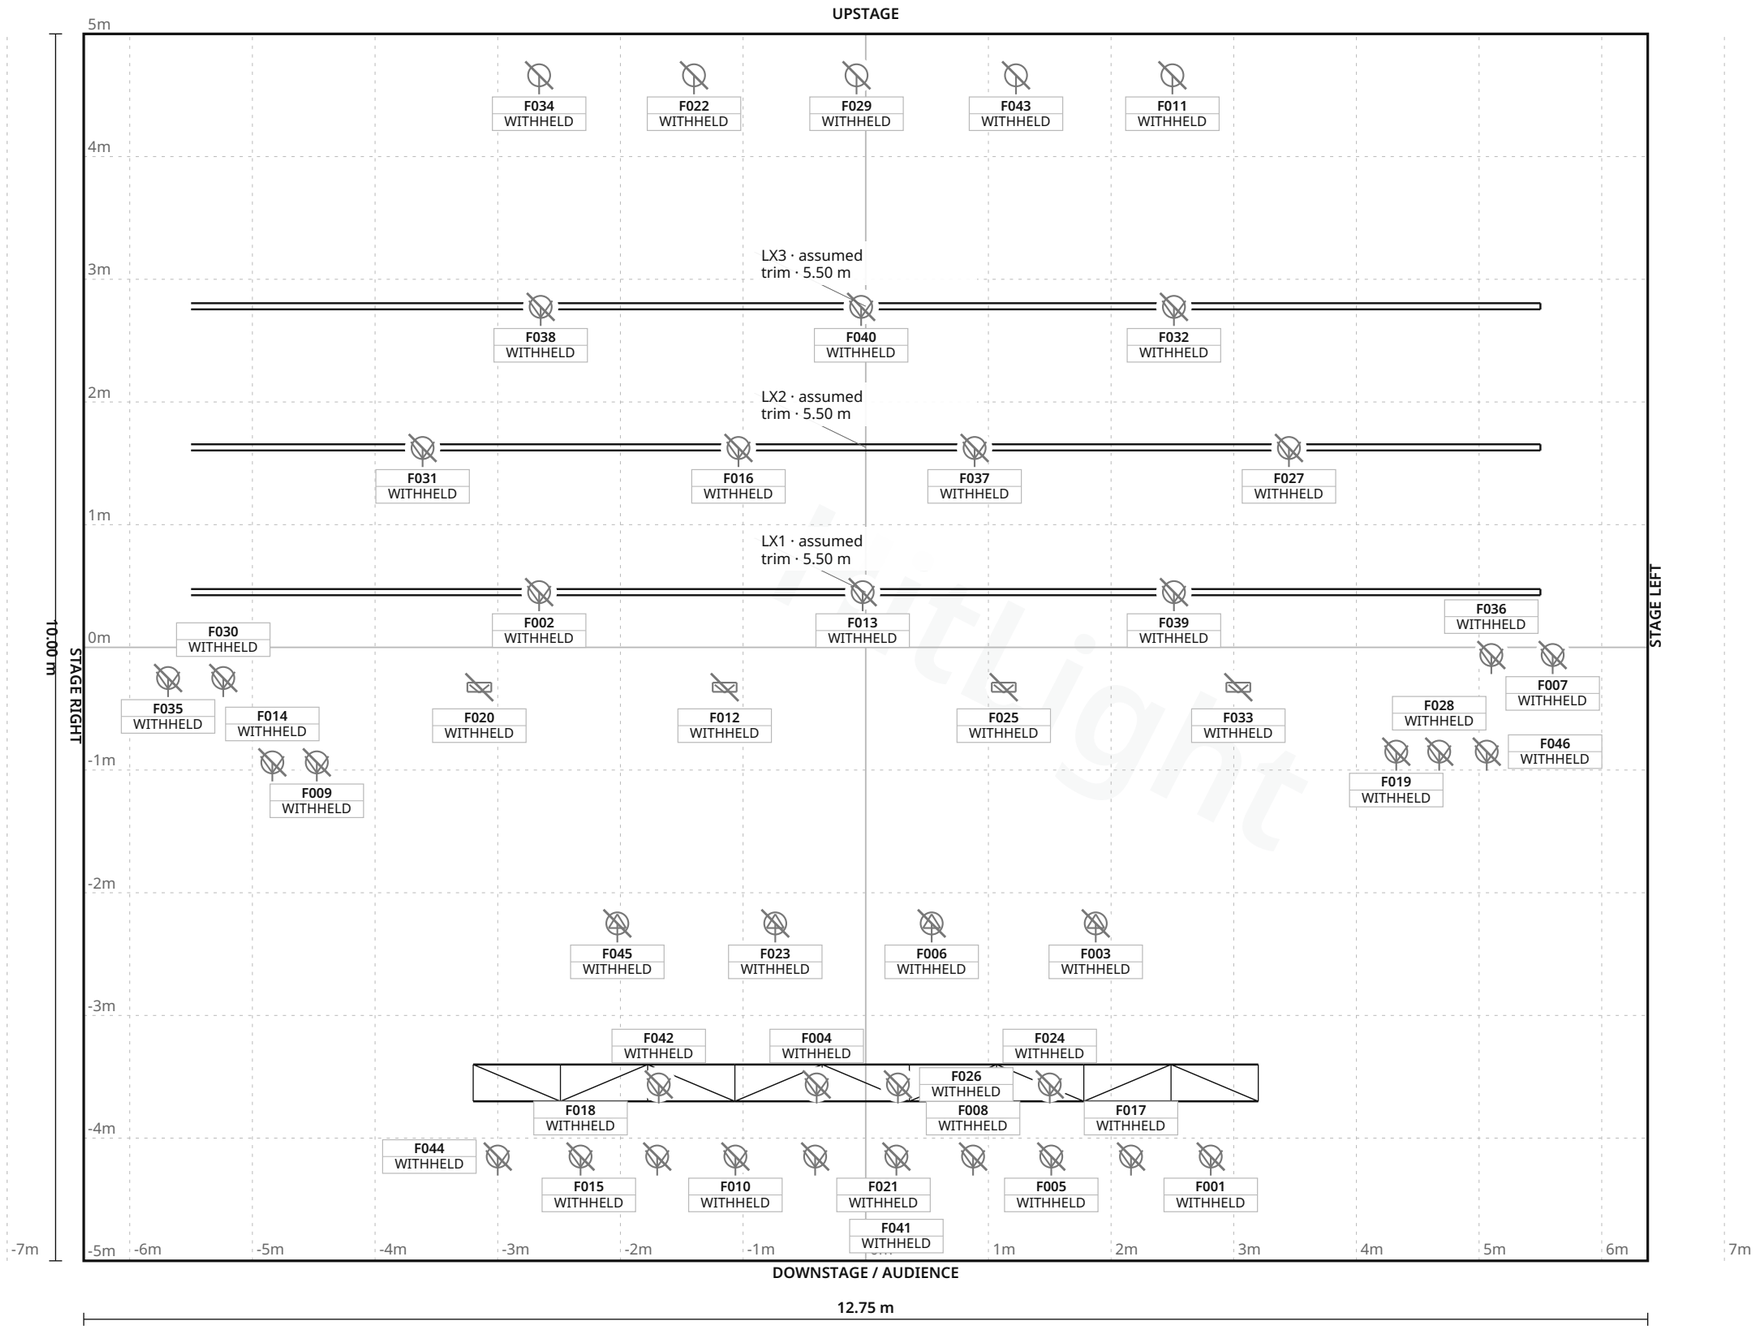

FIXTURE LEGEND

- **E27 / PAR38** variable lamp strip — PAR Light · 5×
- **Four-colour** flood bank — Cyc Light · 4×
- **Front** conventional light — Spot Light · 10×
- **Front profile** — Profile Spot · 4×
- **PC with colour** changer — Spot Light · 4×
- **Side** conventional light — Spot Light · 9×
- **Stage** conventional light — Spot Light · 10×

Stage 12.75 m W × 10.00 m D · Grid 1 m

Stadthalle Kolpinghaus · Hauptsaal mit Galerie

LIGHT PLOT · PLAN · Hauptsaal mit Galerie

HitLight · Stadthalle Kolpinghaus

Klingelstraße 14, 36088 Hünfeld, Hünfeld, Germany

DWG HL · SCALE 1:50 · metric · PRINT AT 100%

Drawn HitLight

Generated from the saved show

SOURCE 35dea8645615

SYMBOL LEGEND

7 TYPES · 46 FIXTURES · COLOUR BY TYPE



Unverified source fixture E27 / PAR38 variable lamp strip

PAR Light · Unverified · TBC ch · category symbol

5 physical · 5 plotted

5 disabled · 0 unplaced



Unverified source fixture Four-colour flood bank

Cyc Light · Unverified · TBC ch · category symbol

4 physical · 4 plotted

4 disabled · 0 unplaced



Unverified source fixture Front conventional light

Spot Light · Unverified · TBC ch · category symbol

10 physical · 10 plotted

10 disabled · 0 unplaced



Unverified source fixture Front profile

Profile Spot · Unverified · TBC ch · category symbol

4 physical · 4 plotted

4 disabled · 0 unplaced



Unverified source fixture PC with colour changer

Spot Light · Unverified · TBC ch · category symbol

4 physical · 4 plotted

4 disabled · 0 unplaced



Unverified source fixture Side conventional light

Spot Light · Unverified · TBC ch · category symbol

9 physical · 9 plotted

9 disabled · 0 unplaced



Unverified source fixture Stage conventional light

Spot Light · Unverified · TBC ch · category symbol

10 physical · 10 plotted

10 disabled · 0 unplaced

Stadthalle Kolpinghaus · Hauptsaal mit Galerie

SYMBOL LEGEND · Hauptsaal mit Galerie

HitLight · Stadthalle Kolpinghaus

Klingelstraße 14, 36088 Hünfeld, Hünfeld, Germany

DWG HL · METRIC

Drawn HitLight

Generated from the saved show

SOURCE 35dea8645615

GENERAL NOTES

1. Source-based lighting plan. Confirm the current rig with the venue.
2. PARTIAL: included fixtures are not a full physical-unit census.
3. DMX PATCH WITHHELD: provisional or unchecked addresses are not published.
4. Approximate planning view; not official venue paperwork or output-ready. Original HitLight symbols only; no source pages, OEM meshes, photos or logos. Original files remain private; modes and patch unverified.

HitLight

Stadthalle Kolpinghaus · Hauptsaal mit Galerie

GENERAL NOTES · Hauptsaal mit Galerie

HitLight · Stadthalle Kolpinghaus

Klingelstraße 14, 36088 Hünfeld, Hünfeld, Germany

DWG HL · METRIC

Drawn HitLight

Generated from the saved show

SOURCE 35dea8645615

STAGE ELEMENTS

NAME	TYPE	POSITION	TRIM / SIZE
LX1 · assumed trim	pipe	X 0.00 m · Z -0.45 m	5.50 m · 11.00 m W × 0.05 m D
LX3 · assumed trim	pipe	X 0.00 m · Z -2.78 m	5.50 m · 11.00 m W × 0.05 m D
FOH · source5.50m trim, schematic frame	trussStraight	X 0.00 m · Z 3.55 m	5.50 m · 6.40 m W × 0.30 m D
LX2 · assumed trim	pipe	X 0.00 m · Z -1.63 m	5.50 m · 11.00 m W × 0.05 m D

HitLight

FIXTURE SCHEDULE

Fixture	Manufacturer / model	Position / mount	Mode / output
VISUAL PLANNING · DMX PATCH WITHHELD			
F001	Unverified source fixture / Front conventional light	PLOTTED	Unverified · Output excluded
F002	Unverified source fixture / Stage conventional light	PLOTTED	Unverified · Output excluded
F003	Unverified source fixture / Front profile	PLOTTED	Unverified · Output excluded
F004	Unverified source fixture / PC with colour changer	PLOTTED	Unverified · Output excluded
F005	Unverified source fixture / Front conventional light	PLOTTED	Unverified · Output excluded
F006	Unverified source fixture / Front profile	PLOTTED	Unverified · Output excluded
F007	Unverified source fixture / Side conventional light	PLOTTED	Unverified · Output excluded
F008	Unverified source fixture / Front conventional light	PLOTTED	Unverified · Output excluded
F009	Unverified source fixture / Side conventional light	PLOTTED	Unverified · Output excluded
F010	Unverified source fixture / Front conventional light	PLOTTED	Unverified · Output excluded
F011	Unverified source fixture / E27 / PAR38 variable lamp strip	PLOTTED	Unverified · Output excluded
F012	Unverified source fixture / Four-colour flood bank	PLOTTED	Unverified · Output excluded
F013	Unverified source fixture / Stage conventional light	PLOTTED	Unverified · Output excluded
F014	Unverified source fixture / Side conventional light	PLOTTED	Unverified · Output excluded
F015	Unverified source fixture / Front conventional light	PLOTTED	Unverified · Output excluded
F016	Unverified source fixture / Stage conventional light	PLOTTED	Unverified · Output excluded
F017	Unverified source fixture / Front conventional light	PLOTTED	Unverified · Output excluded
F018	Unverified source fixture / Front conventional light	PLOTTED	Unverified · Output excluded
F019	Unverified source fixture / Side conventional light	PLOTTED	Unverified · Output excluded
F020	Unverified source fixture / Four-colour flood bank	PLOTTED	Unverified · Output excluded

Planning reference only. Confirm installed modes and patch with the venue.

Stadthalle Kolpinghaus · Hauptsaal mit Galerie

FIXTURE SCHEDULE · Hauptsaal mit Galerie

HitLight · Stadthalle Kolpinghaus

Klingelstraße 14, 36088 Hünfeld, Hünfeld, Germany

DWG HL · METRIC

Drawn HitLight

Generated from the saved show

SOURCE 35dea8645615

Fixture	Manufacturer / model	Position / mount	Mode / output
VISUAL PLANNING · DMX PATCH WITHHELD			
F021	Unverified source fixture / Front conventional light	PLOTTED	Unverified · Output excluded
F022	Unverified source fixture / E27 / PAR38 variable lamp strip	PLOTTED	Unverified · Output excluded
F023	Unverified source fixture / Front profile	PLOTTED	Unverified · Output excluded
F024	Unverified source fixture / PC with colour changer	PLOTTED	Unverified · Output excluded
F025	Unverified source fixture / Four-colour flood bank	PLOTTED	Unverified · Output excluded
F026	Unverified source fixture / PC with colour changer	PLOTTED	Unverified · Output excluded
F027	Unverified source fixture / Stage conventional light	PLOTTED	Unverified · Output excluded
F028	Unverified source fixture / Side conventional light	PLOTTED	Unverified · Output excluded
F029	Unverified source fixture / E27 / PAR38 variable lamp strip	PLOTTED	Unverified · Output excluded
F030	Unverified source fixture / Side conventional light	PLOTTED	Unverified · Output excluded
F031	Unverified source fixture / Stage conventional light	PLOTTED	Unverified · Output excluded
F032	Unverified source fixture / Stage conventional light	PLOTTED	Unverified · Output excluded
F033	Unverified source fixture / Four-colour flood bank	PLOTTED	Unverified · Output excluded
F034	Unverified source fixture / E27 / PAR38 variable lamp strip	PLOTTED	Unverified · Output excluded
F035	Unverified source fixture / Side conventional light	PLOTTED	Unverified · Output excluded
F036	Unverified source fixture / Side conventional light	PLOTTED	Unverified · Output excluded
F037	Unverified source fixture / Stage conventional light	PLOTTED	Unverified · Output excluded
F038	Unverified source fixture / Stage conventional light	PLOTTED	Unverified · Output excluded
F039	Unverified source fixture / Stage conventional light	PLOTTED	Unverified · Output excluded
F040	Unverified source fixture / Stage conventional light	PLOTTED	Unverified · Output excluded

Planning reference only. Confirm installed modes and patch with the venue.

Fixture	Manufacturer / model	Position / mount	Mode / output
VISUAL PLANNING · DMX PATCH WITHHELD			
F041	Unverified source fixture / Front conventional light	PLOTTED	Unverified · Output excluded
F042	Unverified source fixture / PC with colour changer	PLOTTED	Unverified · Output excluded
F043	Unverified source fixture / E27 / PAR38 variable lamp strip	PLOTTED	Unverified · Output excluded
F044	Unverified source fixture / Front conventional light	PLOTTED	Unverified · Output excluded
F045	Unverified source fixture / Front profile	PLOTTED	Unverified · Output excluded
F046	Unverified source fixture / Side conventional light	PLOTTED	Unverified · Output excluded

Planning reference only. Confirm installed modes and patch with the venue.

HitLight

VALIDATION APPENDIX

WARNING · PATCH_WITHHELD

DMX patch facts are withheld pending source verification. This planning document cannot be used for hardware output.

Objects: — · Remediation: review the source facts and regenerate.

ERROR · STAGE_DIMENSIONS_UNCONFIRMED

Confirm the stage dimensions before producing a final technical document.

Objects: Hauptsaal mit Galerie · Remediation: review the source facts and regenerate.

WARNING · MODE_UNVERIFIED

DMX modes are unverified; output remains excluded.

Objects: F001–F046 · Remediation: review the source facts and regenerate.

WARNING · FIXTURE_DISABLED

Fixtures are disabled for this visual planning reconstruction.

Objects: F001–F046 · Remediation: review the source facts and regenerate.

WARNING · TITLE_METADATA_INCOMPLETE

Some professional title-block metadata is missing; the document will show an em dash.

Objects: 368a48de1ed78440b8520c3c · Remediation: review the source facts and regenerate.

HitLight

VENUE & DRAWING SOURCES

Stadthalle Kolpinghaus

Hauptsaal mit Galerie · Published house plot

Klingelstraße 14, 36088 Hünfeld, Hünfeld, DE

https://www.huenfeld.de/de/huenfeld-meine-stadt/leben-in-huenfeld/veranstaltungsraeume/veranstaltungsraeume-kernstadt/stadthalle-kolpinghaus/technische-ausstattung/

Sources checked 2026-11-03

Generated by HitLight from the reviewed partial Stadthalle Kolpinghaus reconstruction. Venue sources are cited as facts; their original artwork remains private.

Symbols: HitLight-owned category artwork. No manufacturer model geometry or original source pages included.

Fixture classes/models and modes include clearly labelled visual estimates. Generic bodies represent unknown source products; manufacturer identity, wattage and optics are not asserted by those selections.

Stage dimensions, hanging heights, mounts and focus are approximate; the patch remains unverified. This is a partial visual reconstruction, not a control-ready installation.

Original source dates do not establish current physical presence or a complete venue census.

Public model availability is separate from catalogue matching. Detailed bodies with pending redistribution clearance remain private; the public view retains labelled fallback representations.

46 records display 41 approximate public catalogue housings or labelled donors and 5 visual fallbacks. 4 display references use newly authored approximate generic four-cell cyc housings. These preserve one aggregate virtual intensity/aperture; no exact installed identity, independent cells, calibrated optics or hardware acceptance is claimed. Original source, geometry, mode, patch and output-exclusion qualifications remain.

Approximate planning view; not official venue paperwork or output-ready. Original HitLight symbols only; no source pages, OEM meshes, photos or logos. Original files remain private; modes and patch unverified.

Stadthalle Kolpinghaus — Hauptsaal mit Galerie · lighting plot: https://www.huenfeld.de/de/huenfeld-meine-stadt/leben-in-huenfeld/veranstaltungsraeume/veranstaltungsraeume-kernstadt/stadthalle-kolpinghaus/technische-ausstattung/ · checked 2026-11-03

Public venue page: https://www.hitlight.app/venues/germany/stadthalle-kolpinghaus-368a48de

HitLight | hitlight.app