
UPSTAGE ↑

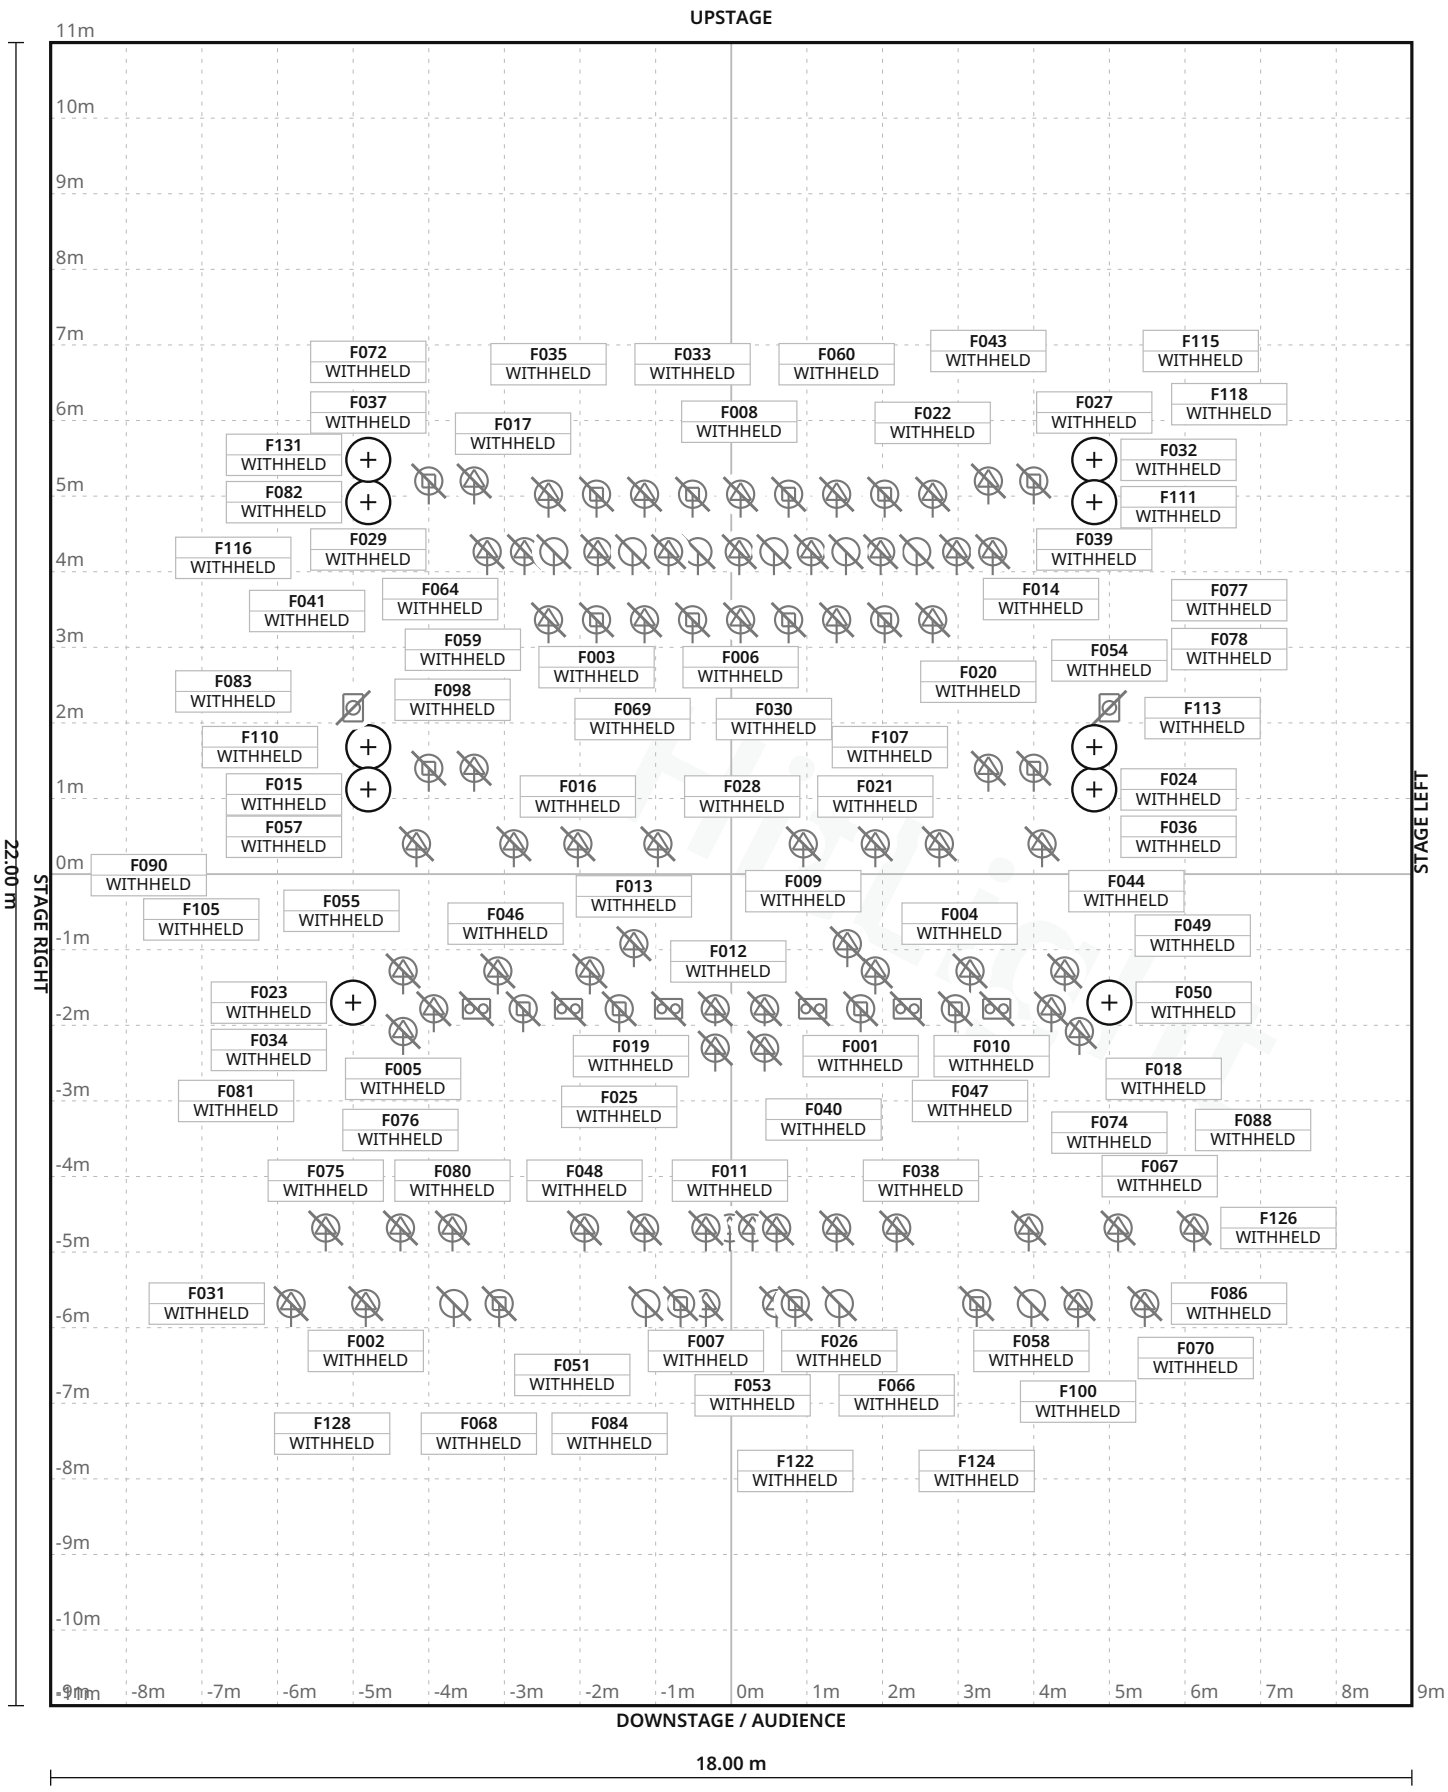

FIXTURE LEGEND

- **Focus Wash 400** — Moving Head · 20×
- **Fuze Profile** — Profile Spot · 8×
- **Fuze Spot** — Profile Spot · 14×
- **SOL I Blinder** — Blinder · 6×
- **Magma Prime** — Fazer — Haze Machine · 2×
- **ETCSourceFour 26** — Profile Spot · 36×
- **ETCSourceFour 36** — Profile Spot · 33×
- **ETCSourceFour 50** — Profile Spot · 4×
- **ETCSourceFourPAR** — MFL — PAR Light · 10×

Stage 18.00 m W × 22.00 m D · Grid 1 m

42 fixture labels omitted in this view due to crowding · see DMX patch

The Franklin Theatre · Main room

LIGHT PLOT · PLAN · Main room

HitLight · The Franklin Theatre

419 Main Street, Franklin, TN 37064, 37064, Franklin, United States

DWG HL · SCALE 1:100 · metric · PRINT AT 100%

Drawn HitLight

Generated from the saved show

SOURCE b1ad643b01f1

SYMBOL LEGEND

9 TYPES · 133 FIXTURES · COLOUR BY TYPE



ADJ Focus Wash 400

Moving Head · Unverified · TBC ch · category symbol

20 physical · 20 plotted

20 disabled · 0 unplaced



Elation Fuze Profile

Profile Spot · Unverified · TBC ch · category symbol

8 physical · 8 plotted

8 disabled · 0 unplaced



Elation Fuze Spot

Profile Spot · Unverified · TBC ch · category symbol

14 physical · 14 plotted

14 disabled · 0 unplaced



Elation SOL I Blinder

Blinder · Unverified · TBC ch · category symbol

6 physical · 6 plotted

6 disabled · 0 unplaced



Magmatic Magma Prime Fazer

Haze Machine · Unverified · TBC ch · category symbol

2 physical · 2 plotted

2 disabled · 0 unplaced



Unverified source fixture ETCSourceFour 26

Profile Spot · Unverified · TBC ch · category symbol

36 physical · 36 plotted

36 disabled · 0 unplaced



Unverified source fixture ETCSourceFour 36

Profile Spot · Unverified · TBC ch · category symbol

33 physical · 33 plotted

33 disabled · 0 unplaced



Unverified source fixture ETCSourceFour 50

Profile Spot · Unverified · TBC ch · category symbol

4 physical · 4 plotted

4 disabled · 0 unplaced

The Franklin Theatre · Main room

SYMBOL LEGEND · Main room

HitLight · The Franklin Theatre

419 Main Street, Franklin, TN 37064, 37064, Franklin, United States

DWG HL · METRIC

Drawn HitLight

Generated from the saved show

SOURCE b1ad643b01f1



Unverified source fixture ETCSourceFourPAR MFL

PAR Light · Unverified · TBC ch · category symbol

10 physical · 10 plotted

10 disabled · 0 unplaced

HitLight

The Franklin Theatre · Main room

SYMBOL LEGEND · Main room

HitLight · The Franklin Theatre

419 Main Street, Franklin, TN 37064, 37064, Franklin, United States

DWG HL · METRIC

Drawn HitLight

Generated from the saved show

SOURCE b1ad643b01f1

GENERAL NOTES

1. Source-based lighting plan. Confirm the current rig with the venue.
2. PARTIAL: included fixtures are not a full physical-unit census.
3. DMX PATCH WITHHELD: provisional or unchecked addresses are not published.
4. Approximate planning view; not official venue paperwork or output-ready. Original HitLight symbols only; no source pages, OEM meshes, photos or logos. Original files remain private; modes and patch unverified.

HitLight

FIXTURE SCHEDULE

Fixture	Manufacturer / model	Position / mount	Mode / output
VISUAL PLANNING · DMX PATCH WITHHELD			
F001	ADJ / Focus Wash 400	PLOTTED	Unverified · Output excluded
F002	Unverified source fixture / ETCSourceFour 26	PLOTTED	Unverified · Output excluded
F003	ADJ / Focus Wash 400	PLOTTED	Unverified · Output excluded
F004	Unverified source fixture / ETCSourceFour 26	PLOTTED	Unverified · Output excluded
F005	Unverified source fixture / ETCSourceFour 26	PLOTTED	Unverified · Output excluded
F006	Elation / Fuze Spot	PLOTTED	Unverified · Output excluded
F007	Unverified source fixture / ETCSourceFour 26	PLOTTED	Unverified · Output excluded
F008	Unverified source fixture / ETCSourceFour 36	PLOTTED	Unverified · Output excluded
F009	Unverified source fixture / ETCSourceFour 26	PLOTTED	Unverified · Output excluded
F010	Elation / SOL I Blinder	PLOTTED	Unverified · Output excluded
F011	Unverified source fixture / ETCSourceFour 26	PLOTTED	Unverified · Output excluded
F012	Elation / SOL I Blinder	PLOTTED	Unverified · Output excluded
F013	Unverified source fixture / ETCSourceFour 26	PLOTTED	Unverified · Output excluded
F014	Unverified source fixture / ETCSourceFour 36	PLOTTED	Unverified · Output excluded
F015	Unverified source fixture / ETCSourceFour 36	PLOTTED	Unverified · Output excluded
F016	Unverified source fixture / ETCSourceFour 26	PLOTTED	Unverified · Output excluded
F017	ADJ / Focus Wash 400	PLOTTED	Unverified · Output excluded
F018	Unverified source fixture / ETCSourceFour 26	PLOTTED	Unverified · Output excluded
F019	Unverified source fixture / ETCSourceFour 26	PLOTTED	Unverified · Output excluded
F020	Unverified source fixture / ETCSourceFour 36	PLOTTED	Unverified · Output excluded

Planning reference only. Confirm installed modes and patch with the venue.

The Franklin Theatre · Main room

FIXTURE SCHEDULE · Main room

HitLight · The Franklin Theatre

419 Main Street, Franklin, TN 37064, 37064, Franklin, United States

DWG HL · METRIC

Drawn HitLight

Generated from the saved show

SOURCE b1ad643b01f1

FIXTURE SCHEDULE · CONTINUED

Fixture	Manufacturer / model	Position / mount	Mode / output
VISUAL PLANNING · DMX PATCH WITHHELD			
F021	Unverified source fixture / ETCSourceFour 26	PLOTTED	Unverified · Output excluded
F022	Elation / Fuze Spot	PLOTTED	Unverified · Output excluded
F023	Unverified source fixture / ETCSourceFour 50	PLOTTED	Unverified · Output excluded
F024	Unverified source fixture / ETCSourceFour 36	PLOTTED	Unverified · Output excluded
F025	ADJ / Focus Wash 400	PLOTTED	Unverified · Output excluded
F026	Unverified source fixture / ETCSourceFourPAR MFL	PLOTTED	Unverified · Output excluded
F027	Unverified source fixture / ETCSourceFour 36	PLOTTED	Unverified · Output excluded
F028	Unverified source fixture / ETCSourceFour 26	PLOTTED	Unverified · Output excluded
F029	Unverified source fixture / ETCSourceFour 36	PLOTTED	Unverified · Output excluded
F030	Unverified source fixture / ETCSourceFourPAR MFL	PLOTTED	Unverified · Output excluded
F031	Unverified source fixture / ETCSourceFour 26	PLOTTED	Unverified · Output excluded
F032	Unverified source fixture / ETCSourceFour 36	PLOTTED	Unverified · Output excluded
F033	ADJ / Focus Wash 400	PLOTTED	Unverified · Output excluded
F034	Unverified source fixture / ETCSourceFour 50	PLOTTED	Unverified · Output excluded
F035	Elation / Fuze Spot	PLOTTED	Unverified · Output excluded
F036	Unverified source fixture / ETCSourceFour 36	PLOTTED	Unverified · Output excluded
F037	Unverified source fixture / ETCSourceFour 36	PLOTTED	Unverified · Output excluded
F038	Elation / Fuze Profile	PLOTTED	Unverified · Output excluded
F039	Unverified source fixture / ETCSourceFour 36	PLOTTED	Unverified · Output excluded
F040	Elation / Fuze Profile	PLOTTED	Unverified · Output excluded

Planning reference only. Confirm installed modes and patch with the venue.

The Franklin Theatre · Main room

FIXTURE SCHEDULE · Main room

HitLight · The Franklin Theatre

419 Main Street, Franklin, TN 37064, 37064, Franklin, United States

DWG HL · METRIC

Drawn HitLight

Generated from the saved show

SOURCE b1ad643b01f1

Fixture	Manufacturer / model	Position / mount	Mode / output
VISUAL PLANNING · DMX PATCH WITHHELD			
F041	Elation / Fuze Spot	PLOTTED	Unverified · Output excluded
F042	Elation / Fuze Spot	PLOTTED	Unverified · Output excluded
F043	Elation / Fuze Spot	PLOTTED	Unverified · Output excluded
F044	Unverified source fixture / ETCSourceFour 26	PLOTTED	Unverified · Output excluded
F045	Unverified source fixture / ETCSourceFour 26	PLOTTED	Unverified · Output excluded
F046	Unverified source fixture / ETCSourceFour 26	PLOTTED	Unverified · Output excluded
F047	Unverified source fixture / ETCSourceFour 26	PLOTTED	Unverified · Output excluded
F048	Unverified source fixture / ETCSourceFour 26	PLOTTED	Unverified · Output excluded
F049	Elation / Fuze Spot	PLOTTED	Unverified · Output excluded
F050	Unverified source fixture / ETCSourceFour 50	PLOTTED	Unverified · Output excluded
F051	ADJ / Focus Wash 400	PLOTTED	Unverified · Output excluded
F052	Unverified source fixture / ETCSourceFourPAR MFL	PLOTTED	Unverified · Output excluded
F053	Unverified source fixture / ETCSourceFour 26	PLOTTED	Unverified · Output excluded
F054	Magmatic / Magma Prime Fazer	PLOTTED	Unverified · Output excluded
F055	Elation / SOL I Blinder	PLOTTED	Unverified · Output excluded
F056	Unverified source fixture / ETCSourceFour 36	PLOTTED	Unverified · Output excluded
F057	Unverified source fixture / ETCSourceFour 36	PLOTTED	Unverified · Output excluded
F058	Unverified source fixture / ETCSourceFourPAR MFL	PLOTTED	Unverified · Output excluded
F059	Unverified source fixture / ETCSourceFour 36	PLOTTED	Unverified · Output excluded
F060	Elation / Fuze Spot	PLOTTED	Unverified · Output excluded

Planning reference only. Confirm installed modes and patch with the venue.

Fixture	Manufacturer / model	Position / mount	Mode / output
VISUAL PLANNING · DMX PATCH WITHHELD			
F061	ADJ / Focus Wash 400	PLOTTED	Unverified · Output excluded
F062	Elation / Fuze Spot	PLOTTED	Unverified · Output excluded
F063	ADJ / Focus Wash 400	PLOTTED	Unverified · Output excluded
F064	Unverified source fixture / ETCSourceFour 36	PLOTTED	Unverified · Output excluded
F065	ADJ / Focus Wash 400	PLOTTED	Unverified · Output excluded
F066	Unverified source fixture / ETCSourceFour 26	PLOTTED	Unverified · Output excluded
F067	ADJ / Focus Wash 400	PLOTTED	Unverified · Output excluded
F068	Unverified source fixture / ETCSourceFourPAR MFL	PLOTTED	Unverified · Output excluded
F069	Unverified source fixture / ETCSourceFourPAR MFL	PLOTTED	Unverified · Output excluded
F070	Elation / Fuze Profile	PLOTTED	Unverified · Output excluded
F071	Unverified source fixture / ETCSourceFour 26	PLOTTED	Unverified · Output excluded
F072	Unverified source fixture / ETCSourceFour 36	PLOTTED	Unverified · Output excluded
F073	ADJ / Focus Wash 400	PLOTTED	Unverified · Output excluded
F074	Unverified source fixture / ETCSourceFour 50	PLOTTED	Unverified · Output excluded
F075	Unverified source fixture / ETCSourceFour 26	PLOTTED	Unverified · Output excluded
F076	Unverified source fixture / ETCSourceFour 26	PLOTTED	Unverified · Output excluded
F077	Unverified source fixture / ETCSourceFour 36	PLOTTED	Unverified · Output excluded
F078	Unverified source fixture / ETCSourceFour 36	PLOTTED	Unverified · Output excluded
F079	Unverified source fixture / ETCSourceFourPAR MFL	PLOTTED	Unverified · Output excluded
F080	Elation / Fuze Profile	PLOTTED	Unverified · Output excluded

Planning reference only. Confirm installed modes and patch with the venue.

FIXTURE SCHEDULE · CONTINUED

Fixture	Manufacturer / model	Position / mount	Mode / output
VISUAL PLANNING · DMX PATCH WITHHELD			
F081	Unverified source fixture / ETCSourceFour 26	PLOTTED	Unverified · Output excluded
F082	Unverified source fixture / ETCSourceFour 36	PLOTTED	Unverified · Output excluded
F083	Unverified source fixture / ETCSourceFour 36	PLOTTED	Unverified · Output excluded
F084	Unverified source fixture / ETCSourceFour 26	PLOTTED	Unverified · Output excluded
F085	Unverified source fixture / ETCSourceFour 26	PLOTTED	Unverified · Output excluded
F086	Unverified source fixture / ETCSourceFour 26	PLOTTED	Unverified · Output excluded
F087	Unverified source fixture / ETCSourceFour 26	PLOTTED	Unverified · Output excluded
F088	Unverified source fixture / ETCSourceFour 26	PLOTTED	Unverified · Output excluded
F089	Unverified source fixture / ETCSourceFour 36	PLOTTED	Unverified · Output excluded
F090	Magmatic / Magma Prime Fazer	PLOTTED	Unverified · Output excluded
F091	Elation / Fuze Spot	PLOTTED	Unverified · Output excluded
F092	ADJ / Focus Wash 400	PLOTTED	Unverified · Output excluded
F093	ADJ / Focus Wash 400	PLOTTED	Unverified · Output excluded
F094	ADJ / Focus Wash 400	PLOTTED	Unverified · Output excluded
F095	Unverified source fixture / ETCSourceFour 26	PLOTTED	Unverified · Output excluded
F096	Unverified source fixture / ETCSourceFour 26	PLOTTED	Unverified · Output excluded
F097	Elation / Fuze Spot	PLOTTED	Unverified · Output excluded
F098	Unverified source fixture / ETCSourceFour 36	PLOTTED	Unverified · Output excluded
F099	Unverified source fixture / ETCSourceFour 26	PLOTTED	Unverified · Output excluded
F100	Unverified source fixture / ETCSourceFour 26	PLOTTED	Unverified · Output excluded

Planning reference only. Confirm installed modes and patch with the venue.

FIXTURE SCHEDULE · CONTINUED

Fixture	Manufacturer / model	Position / mount	Mode / output
VISUAL PLANNING · DMX PATCH WITHHELD			
F101	ADJ / Focus Wash 400	PLOTTED	Unverified · Output excluded
F102	Elation / Fuze Profile	PLOTTED	Unverified · Output excluded
F103	Unverified source fixture / ETCSourceFourPAR MFL	PLOTTED	Unverified · Output excluded
F104	Elation / SOL I Blinder	PLOTTED	Unverified · Output excluded
F105	Unverified source fixture / ETCSourceFour 36	PLOTTED	Unverified · Output excluded
F106	Unverified source fixture / ETCSourceFour 26	PLOTTED	Unverified · Output excluded
F107	Unverified source fixture / ETCSourceFour 36	PLOTTED	Unverified · Output excluded
F108	Elation / Fuze Spot	PLOTTED	Unverified · Output excluded
F109	Elation / Fuze Spot	PLOTTED	Unverified · Output excluded
F110	Unverified source fixture / ETCSourceFour 36	PLOTTED	Unverified · Output excluded
F111	Unverified source fixture / ETCSourceFour 36	PLOTTED	Unverified · Output excluded
F112	Unverified source fixture / ETCSourceFour 36	PLOTTED	Unverified · Output excluded
F113	Unverified source fixture / ETCSourceFour 36	PLOTTED	Unverified · Output excluded
F114	Unverified source fixture / ETCSourceFour 26	PLOTTED	Unverified · Output excluded
F115	ADJ / Focus Wash 400	PLOTTED	Unverified · Output excluded
F116	Unverified source fixture / ETCSourceFour 36	PLOTTED	Unverified · Output excluded
F117	Unverified source fixture / ETCSourceFour 36	PLOTTED	Unverified · Output excluded
F118	Unverified source fixture / ETCSourceFour 36	PLOTTED	Unverified · Output excluded
F119	Elation / SOL I Blinder	PLOTTED	Unverified · Output excluded
F120	Unverified source fixture / ETCSourceFourPAR MFL	PLOTTED	Unverified · Output excluded

Planning reference only. Confirm installed modes and patch with the venue.

The Franklin Theatre · Main room

FIXTURE SCHEDULE · Main room

HitLight · The Franklin Theatre

419 Main Street, Franklin, TN 37064, 37064, Franklin, United States

DWG HL · METRIC

Drawn HitLight

Generated from the saved show

SOURCE b1ad643b01f1

Fixture	Manufacturer / model	Position / mount	Mode / output
VISUAL PLANNING · DMX PATCH WITHHELD			
F121	ADJ / Focus Wash 400	PLOTTED	Unverified · Output excluded
F122	ADJ / Focus Wash 400	PLOTTED	Unverified · Output excluded
F123	Elation / Fuze Profile	PLOTTED	Unverified · Output excluded
F124	ADJ / Focus Wash 400	PLOTTED	Unverified · Output excluded
F125	Elation / Fuze Profile	PLOTTED	Unverified · Output excluded
F126	Unverified source fixture / ETCSourceFour 26	PLOTTED	Unverified · Output excluded
F127	Elation / Fuze Spot	PLOTTED	Unverified · Output excluded
F128	ADJ / Focus Wash 400	PLOTTED	Unverified · Output excluded
F129	Elation / SOL I Blinder	PLOTTED	Unverified · Output excluded
F130	Unverified source fixture / ETCSourceFourPAR MFL	PLOTTED	Unverified · Output excluded
F131	Unverified source fixture / ETCSourceFour 36	PLOTTED	Unverified · Output excluded
F132	Elation / Fuze Profile	PLOTTED	Unverified · Output excluded
F133	Unverified source fixture / ETCSourceFour 36	PLOTTED	Unverified · Output excluded

Planning reference only. Confirm installed modes and patch with the venue.

VALIDATION APPENDIX

WARNING · PATCH_WITHHELD

DMX patch facts are withheld pending source verification. This planning document cannot be used for hardware output.

Objects: — · Remediation: review the source facts and regenerate.

ERROR · STAGE_DIMENSIONS_UNCONFIRMED

Confirm the stage dimensions before producing a final technical document.

Objects: Main room · Remediation: review the source facts and regenerate.

WARNING · MODE_UNVERIFIED

DMX modes are unverified; output remains excluded.

Objects: F001–F133 · Remediation: review the source facts and regenerate.

WARNING · FIXTURE_DISABLED

Fixtures are disabled for this visual planning reconstruction.

Objects: F001–F133 · Remediation: review the source facts and regenerate.

WARNING · TITLE_METADATA_INCOMPLETE

Some professional title-block metadata is missing; the document will show an em dash.

Objects: 36f55988553d9a41da60f1f3 · Remediation: review the source facts and regenerate.

HitLight

VENUE & DRAWING SOURCES

The Franklin Theatre

Main room · House rig

419 Main Street, Franklin, TN 37064, 37064, Franklin, Tennessee, US

https://www.franklintheatre.com/

Sources checked 2026-10-20

Generated by HitLight from the reviewed partial The Franklin Theatre reconstruction. Venue sources are cited as facts; their original artwork remains private.

Symbols: HitLight-owned category artwork. No manufacturer model geometry or original source pages included.

Fixture positions follow the venue’s published lighting plot; the currently installed rig is not verified.

133 source-based fixture records retain their original printed source identities. The current public view has 133 catalogue body references and 0 visual fallbacks. Installed modes and DMX patch are unverified; all original output exclusions remain.

Fixture heights are approximate; trim heights may differ from the drawing.

Approximate reconstruction of 133 plotted bodies. Ladder and torm positions and fixture heights are estimates.

Source Four lens angles are working estimates. The source lists 26, 36 and 50 degree optics.

The mobile floor package contains nine SIX+ BAR S six-cell bars and eight Rogue R2 Wash heads. These 17 bodies and the key-only DARTZ 360 units are unlocated and omitted; the current installed census is unknown.

133 records display 133 approximate public catalogue housings or labelled donors and 0 visual fallbacks. Original source identities, modes, patch and output exclusions are unchanged.

Existing Source Four PAR / Colortran Fresnel profile references now display newly authored approximate public housings. Existing source identities and any other-maker mechanical substitutes remain labelled; installed optics, modes and patch are not verified.

8 existing fixture references now show approved public catalogue housings. Native profile/control bytes, source or donor labels, modes, enabled/patch state and exact layouts/mounts are unchanged. Original identity, optics, source and geometry qualifications remain; no hardware, photometric or rigging acceptance.

Approximate planning view; not official venue paperwork or output-ready. Original HitLight symbols only; no source pages, OEM meshes, photos or logos. Original files remain private; modes and patch unverified.

Public Tennessee venue research source; current rig unverified: https://www.franklintheatre.com/ · checked 2026-10-20

Public Tennessee venue research source; current rig unverified: https://www.franklintheatre.com/rentals/ · checked 2026-10-20

Public Tennessee venue research source; current rig unverified: https://www.franklintheatre.com/contact/ · checked 2026-10-20

Public Tennessee venue research source; current rig unverified: https://www.franklintheatre.com/rentals · checked 2026-10-20

Public Tennessee venue research source; current rig unverified: https://www.franklintheatre.com/wp-content/uploads/2026/01/Franklin-Theatre_TECH-PACKET_2026.01.05.pdf · checked 2026-10-20

Public Tennessee venue research source; current rig unverified: https://www.franklintheatre.com/wp-content/uploads/2025/01/FTRentalOneSheet_.pdf · checked

HitLight | hitlight.app

VENUE & DRAWING SOURCES

2026-10-20

Public Tennessee venue research source; current rig unverified: https://www.franklintheatre.com/wp-content/uploads/2026/01/Franklin-Theatre_SEATING-CHART_2026.01.05.pdf · checked 2026-10-20

Public venue page: https://www.hitlight.app/venues/united-states/the-franklin-theatre-36f55988

HitLight