
UPSTAGE

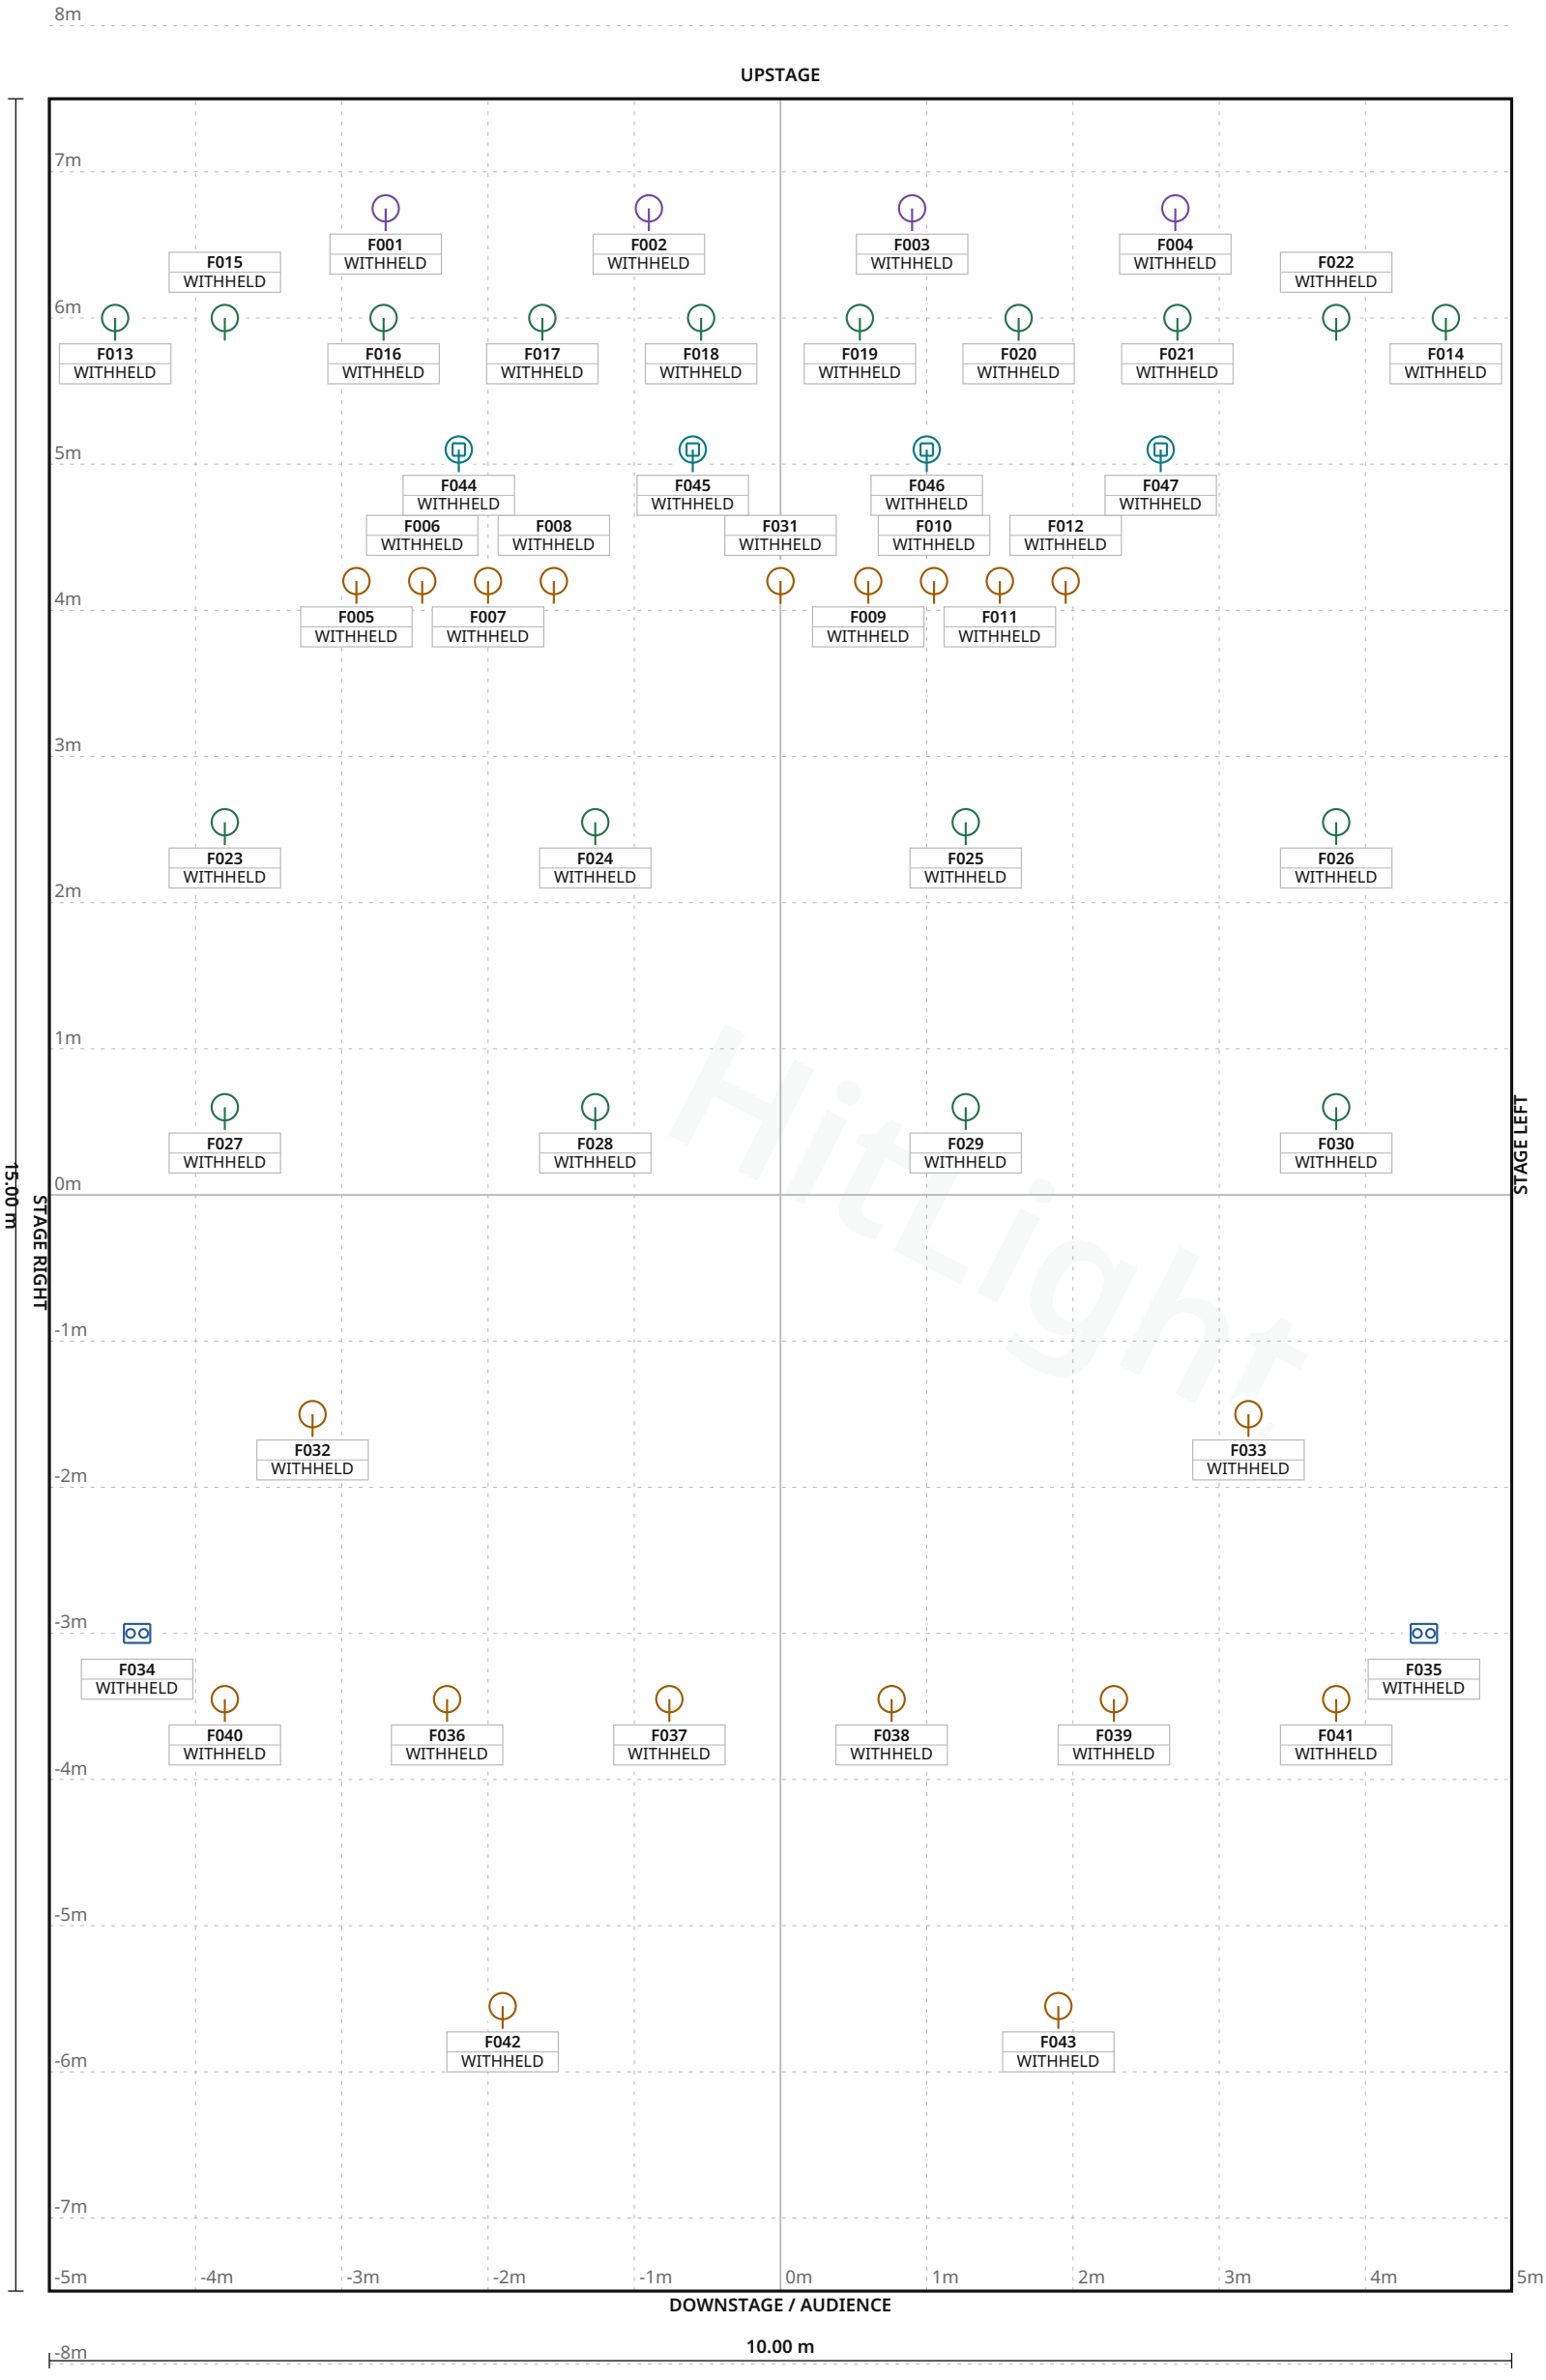

Hitlight

FIXTURE LEGEND

- **Visual** substitute · 4-lite Blinder — Blinder · 2×
- **Visual** substitute · Basic Conventional PAR Light — PAR Light · 19×
- **Visual** substitute · Basic LED PAR RGBDim — PAR Light · 18×
- **RUSH PAR 3** — PAR Light · 4×
- **Robin Spikie** — Moving Head · 4×

Stage 10.00 m W × 15.00 m D · Grid 1 m

Rockhouse Salzburg · Small Stage

LIGHT PLOT · PLAN · Small Stage

HitLight · Rockhouse Salzburg

Schallmooser Hauptstraße 46, 5020, Salzburg, Austria

DWG HL · SCALE 1:50 · metric · PRINT AT 100%

Drawn HitLight

Generated from the saved show

SOURCE d5fcb52ceda7

SYMBOL LEGEND

5 TYPES · 47 FIXTURES · COLOUR BY TYPE



HitLight placeholder Visual substitute · 4-lite Blinder

Blinder · 1Ch - Mode · 1 ch · category symbol

2 physical · 2 plotted

0 disabled · 0 unplaced



HitLight placeholder Visual substitute · Basic Conventional

PAR Light · Default · 1 ch · category symbol

19 physical · 19 plotted

0 disabled · 0 unplaced



HitLight placeholder Visual substitute · Basic LED PAR RGBDim

PAR Light · Standard mode · 4 ch · category symbol

18 physical · 18 plotted

0 disabled · 0 unplaced



Martin Professional RUSH PAR 3

PAR Light · 9 Channel · 9 ch · category symbol

4 physical · 4 plotted

0 disabled · 0 unplaced



Robe Lighting Robin Spikie

Moving Head · Mode 2 Reduced 8-bit · 21 ch · category symbol

4 physical · 4 plotted

0 disabled · 0 unplaced

Rockhouse Salzburg · Small Stage

SYMBOL LEGEND · Small Stage

HitLight · Rockhouse Salzburg

Schallmooser Hauptstraße 46, 5020, Salzburg, Austria

DWG HL · METRIC

Drawn HitLight

Generated from the saved show

SOURCE d5fcb52ceda7

GENERAL NOTES

1. Source-based lighting plan. Confirm the current rig with the venue.
2. PARTIAL: included fixtures are not a full physical-unit census.
3. DMX PATCH WITHHELD: provisional or unchecked addresses are not published.
4. The reconstruction retains its documented coverage and geometry assumptions; confirm the current setup with the venue.

HitLight

DMX PATCH

47 FIXTURES · 0 UNIVERSES

Fixture / name	Manufacturer / model	Mode	Ch	DMX	Range	Position / mount	Status / notes
UNPATCHED / INVALID							
F001 · MartinRUSHPAR3 · 191	Martin Professional / RUSH PAR 3	9 Channel	9	WITHHELD	TBC	UNPLACED	Enabled
F002 · MartinRUSHPAR3 · 192	Martin Professional / RUSH PAR 3	9 Channel	9	WITHHELD	TBC	UNPLACED	Enabled
F003 · MartinRUSHPAR3 · 193	Martin Professional / RUSH PAR 3	9 Channel	9	WITHHELD	TBC	UNPLACED	Enabled
F004 · MartinRUSHPAR3 · 194	Martin Professional / RUSH PAR 3	9 Channel	9	WITHHELD	TBC	UNPLACED	Enabled
F005 · PLACEHOLDER · ACL/T36 sour...	HitLight placeholder / Visual substitute ...	Default	1	WITHHELD	TBC	UNPLACED	Enabled
F006 · PLACEHOLDER · ACL/T36 sour...	HitLight placeholder / Visual substitute ...	Default	1	WITHHELD	TBC	UNPLACED	Enabled
F007 · PLACEHOLDER · ACL/T36 sour...	HitLight placeholder / Visual substitute ...	Default	1	WITHHELD	TBC	UNPLACED	Enabled
F008 · PLACEHOLDER · ACL/T36 sour...	HitLight placeholder / Visual substitute ...	Default	1	WITHHELD	TBC	UNPLACED	Enabled
F009 · PLACEHOLDER · ACL/T36 sour...	HitLight placeholder / Visual substitute ...	Default	1	WITHHELD	TBC	UNPLACED	Enabled
F010 · PLACEHOLDER · ACL/T36 sour...	HitLight placeholder / Visual substitute ...	Default	1	WITHHELD	TBC	UNPLACED	Enabled
F011 · PLACEHOLDER · ACL/T36 sour...	HitLight placeholder / Visual substitute ...	Default	1	WITHHELD	TBC	UNPLACED	Enabled
F012 · PLACEHOLDER · ACL/T36 sour...	HitLight placeholder / Visual substitute ...	Default	1	WITHHELD	TBC	UNPLACED	Enabled
F013 · PLACEHOLDER · ADJ/Eurolite...	HitLight placeholder / Visual substitute ...	Standard mode	4	WITHHELD	TBC	UNPLACED	Enabled
F014 · PLACEHOLDER · ADJ/Eurolite...	HitLight placeholder / Visual substitute ...	Standard mode	4	WITHHELD	TBC	UNPLACED	Enabled
F015 · PLACEHOLDER · ADJSaberSpot...	HitLight placeholder / Visual substitute ...	Standard mode	4	WITHHELD	TBC	UNPLACED	Enabled
F016 · PLACEHOLDER · ADJSaberSpot...	HitLight placeholder / Visual substitute ...	Standard mode	4	WITHHELD	TBC	UNPLACED	Enabled
F017 · PLACEHOLDER · ADJSaberSpot...	HitLight placeholder / Visual substitute ...	Standard mode	4	WITHHELD	TBC	UNPLACED	Enabled
F018 · PLACEHOLDER · ADJSaberSpot...	HitLight placeholder / Visual substitute ...	Standard mode	4	WITHHELD	TBC	UNPLACED	Enabled
F019 · PLACEHOLDER · ADJSaberSpot...	HitLight placeholder / Visual substitute ...	Standard mode	4	WITHHELD	TBC	UNPLACED	Enabled
F020 · PLACEHOLDER · ADJSaberSpot...	HitLight placeholder / Visual substitute ...	Standard mode	4	WITHHELD	TBC	UNPLACED	Enabled

No patched universes

Rockhouse Salzburg · Small Stage

DMX PATCH · Small Stage

HitLight · Rockhouse Salzburg

Schallmooser Hauptstraße 46, 5020, Salzburg, Austria

DWG HL · METRIC

Drawn HitLight

Generated from the saved show

SOURCE d5fcb52ceda7

DMX PATCH · CONTINUED

47 FIXTURES · 0 UNIVERSES

Fixture / name	Manufacturer / model	Mode	Ch	DMX	Range	Position / mount	Status / notes
UNPATCHED / INVALID							
F021 · PLACEHOLDER · ADJSaberSpot...	HitLight placeholder / Visual substitute ...	Standard mode	4	WITHHELD	TBC	UNPLACED	Enabled
F022 · PLACEHOLDER · ADJSaberSpot...	HitLight placeholder / Visual substitute ...	Standard mode	4	WITHHELD	TBC	UNPLACED	Enabled
F023 · PLACEHOLDER · ADJSaberSpot...	HitLight placeholder / Visual substitute ...	Standard mode	4	WITHHELD	TBC	UNPLACED	Enabled
F024 · PLACEHOLDER · ADJSaberSpot...	HitLight placeholder / Visual substitute ...	Standard mode	4	WITHHELD	TBC	UNPLACED	Enabled
F025 · PLACEHOLDER · ADJSaberSpot...	HitLight placeholder / Visual substitute ...	Standard mode	4	WITHHELD	TBC	UNPLACED	Enabled
F026 · PLACEHOLDER · ADJSaberSpot...	HitLight placeholder / Visual substitute ...	Standard mode	4	WITHHELD	TBC	UNPLACED	Enabled
F027 · PLACEHOLDER · ADJSaberSpot...	HitLight placeholder / Visual substitute ...	Standard mode	4	WITHHELD	TBC	UNPLACED	Enabled
F028 · PLACEHOLDER · ADJSaberSpot...	HitLight placeholder / Visual substitute ...	Standard mode	4	WITHHELD	TBC	UNPLACED	Enabled
F029 · PLACEHOLDER · ADJSaberSpot...	HitLight placeholder / Visual substitute ...	Standard mode	4	WITHHELD	TBC	UNPLACED	Enabled
F030 · PLACEHOLDER · ADJSaberSpot...	HitLight placeholder / Visual substitute ...	Standard mode	4	WITHHELD	TBC	UNPLACED	Enabled
F031 · PLACEHOLDER · Backcentre c...	HitLight placeholder / Visual substitute ...	Default	1	WITHHELD	TBC	UNPLACED	Enabled
F032 · PLACEHOLDER · Backside con...	HitLight placeholder / Visual substitute ...	Default	1	WITHHELD	TBC	UNPLACED	Enabled
F033 · PLACEHOLDER · Backside con...	HitLight placeholder / Visual substitute ...	Default	1	WITHHELD	TBC	UNPLACED	Enabled
F034 · PLACEHOLDER · EuroliteLEDC...	HitLight placeholder / Visual substitute ...	1Ch - Mode	1	WITHHELD	TBC	UNPLACED	Enabled
F035 · PLACEHOLDER · EuroliteLEDC...	HitLight placeholder / Visual substitute ...	1Ch - Mode	1	WITHHELD	TBC	UNPLACED	Enabled
F036 · PLACEHOLDER · Front/PAR56 ...	HitLight placeholder / Visual substitute ...	Default	1	WITHHELD	TBC	UNPLACED	Enabled
F037 · PLACEHOLDER · Front/PAR56 ...	HitLight placeholder / Visual substitute ...	Default	1	WITHHELD	TBC	UNPLACED	Enabled
F038 · PLACEHOLDER · Front/PAR56 ...	HitLight placeholder / Visual substitute ...	Default	1	WITHHELD	TBC	UNPLACED	Enabled
F039 · PLACEHOLDER · Front/PAR56 ...	HitLight placeholder / Visual substitute ...	Default	1	WITHHELD	TBC	UNPLACED	Enabled
F040 · PLACEHOLDER · Front/PAR56 ...	HitLight placeholder / Visual substitute ...	Default	1	WITHHELD	TBC	UNPLACED	Enabled

No patched universes

Rockhouse Salzburg · Small Stage

DMX PATCH · Small Stage

HitLight · Rockhouse Salzburg

Schallmooser Hauptstraße 46, 5020, Salzburg, Austria

DWG HL · METRIC

Drawn HitLight

Generated from the saved show

SOURCE d5fcb52ceda7

DMX PATCH · CONTINUED

Fixture / name	Manufacturer / model	Mode	Ch	DMX	Range	Position / mount	Status / notes
UNPATCHED / INVALID							
F041 · PLACEHOLDER · Front/PAR56 …	HitLight placeholder / Visual substitute …	Default	1	WITHHELD	TBC	UNPLACED	Enabled
F042 · PLACEHOLDER · FrontPC unsp…	HitLight placeholder / Visual substitute …	Default	1	WITHHELD	TBC	UNPLACED	Enabled
F043 · PLACEHOLDER · FrontPC unsp…	HitLight placeholder / Visual substitute …	Default	1	WITHHELD	TBC	UNPLACED	Enabled
F044 · RobeRobinSpikie · 701	Robe Lighting / Robin Spikie	Mode 2 Reduced 8-bit	21	WITHHELD	TBC	UNPLACED	Enabled
F045 · RobeRobinSpikie · 702	Robe Lighting / Robin Spikie	Mode 2 Reduced 8-bit	21	WITHHELD	TBC	UNPLACED	Enabled
F046 · RobeRobinSpikie · 703	Robe Lighting / Robin Spikie	Mode 2 Reduced 8-bit	21	WITHHELD	TBC	UNPLACED	Enabled
F047 · RobeRobinSpikie · 704	Robe Lighting / Robin Spikie	Mode 2 Reduced 8-bit	21	WITHHELD	TBC	UNPLACED	Enabled

No patched universes

HitLight

Rockhouse Salzburg · Small Stage

DMX PATCH · Small Stage

HitLight · Rockhouse Salzburg

Schallmooser Hauptstraße 46, 5020, Salzburg, Austria

DWG HL · METRIC

Drawn HitLight

Generated from the saved show

SOURCE d5fcb52ceda7

VALIDATION APPENDIX

WARNING · PATCH_WITHHELD

DMX patch facts are withheld pending source verification. This planning document cannot be used for hardware output.

Objects: — · Remediation: correct the saved show data and regenerate.

ERROR · STAGE_DIMENSIONS_UNCONFIRMED

Confirm the stage dimensions before producing a final technical document.

Objects: 0074D331-9391-47FF-94F5-391F637D5C6C · Remediation: correct the saved show data and regenerate.

WARNING · TITLE_METADATA_INCOMPLETE

Some professional title-block metadata is missing; the document will show an em dash.

Objects: 37a314719f484d62ecac30fe · Remediation: correct the saved show data and regenerate.

HitLight

VENUE & DRAWING SOURCES

Rockhouse Salzburg

Small Stage · Published technical documents — current rig unconfirmed

Schallmooser Hauptstraße 46, 5020, Salzburg, AT

https://www.rockhouse.at/de/downloads

Sources checked 2026-10-19

Symbols: HitLight-owned category artwork. No manufacturer model geometry or original source pages included.

Source-based reconstruction. Confirm the current installation and equipment availability with the venue.

Scale, fixture positions, mounting heights and aiming may include estimates; this is not a rigging specification.

Provisional fixture matches are labelled as placeholders. The recorded subset is not a complete physical inventory.

DMX addresses are withheld from public plans until their exact source patch is reconciled.

The reconstruction retains its documented coverage and geometry assumptions; confirm the current setup with the venue.

Official venue information: https://www.rockhouse.at/de/downloads · checked 2026-10-19

pdfrockhouse-small-stage-light-plot-2026449-kb-pdf.pdf: https://www.rockhouse.at/api/sharepoint/files/Technical%20Rider/01WM6BQUZABWWZVGNWAZDJIJS36V3T4YJ3 · checked 2026-10-19

pdfrockhouse-small-stage-light-patch-202616-kb-pdf.pdf: https://www.rockhouse.at/api/sharepoint/files/Technical%20Rider/01WM6BQU4V2STDELDU6BHY3N42RM5LJHC5 · checked 2026-10-19

pdfrockhouse-small-stage-technical-equipment-2026119-kb-pdf.pdf: https://www.rockhouse.at/api/sharepoint/files/Technical%20Rider/01WM6BQUZEFZUXFXCIRBBKUU77M3EY4Q7W · checked 2026-10-19

Public venue page: https://www.hitlight.app/venues/austria/rockhouse-salzburg-37a31471

HitLight