
UPSTAGE ↑

FIXTURE LEGEND

Visual
substitute ·
Basic
Conventional
PAR Light · 202×

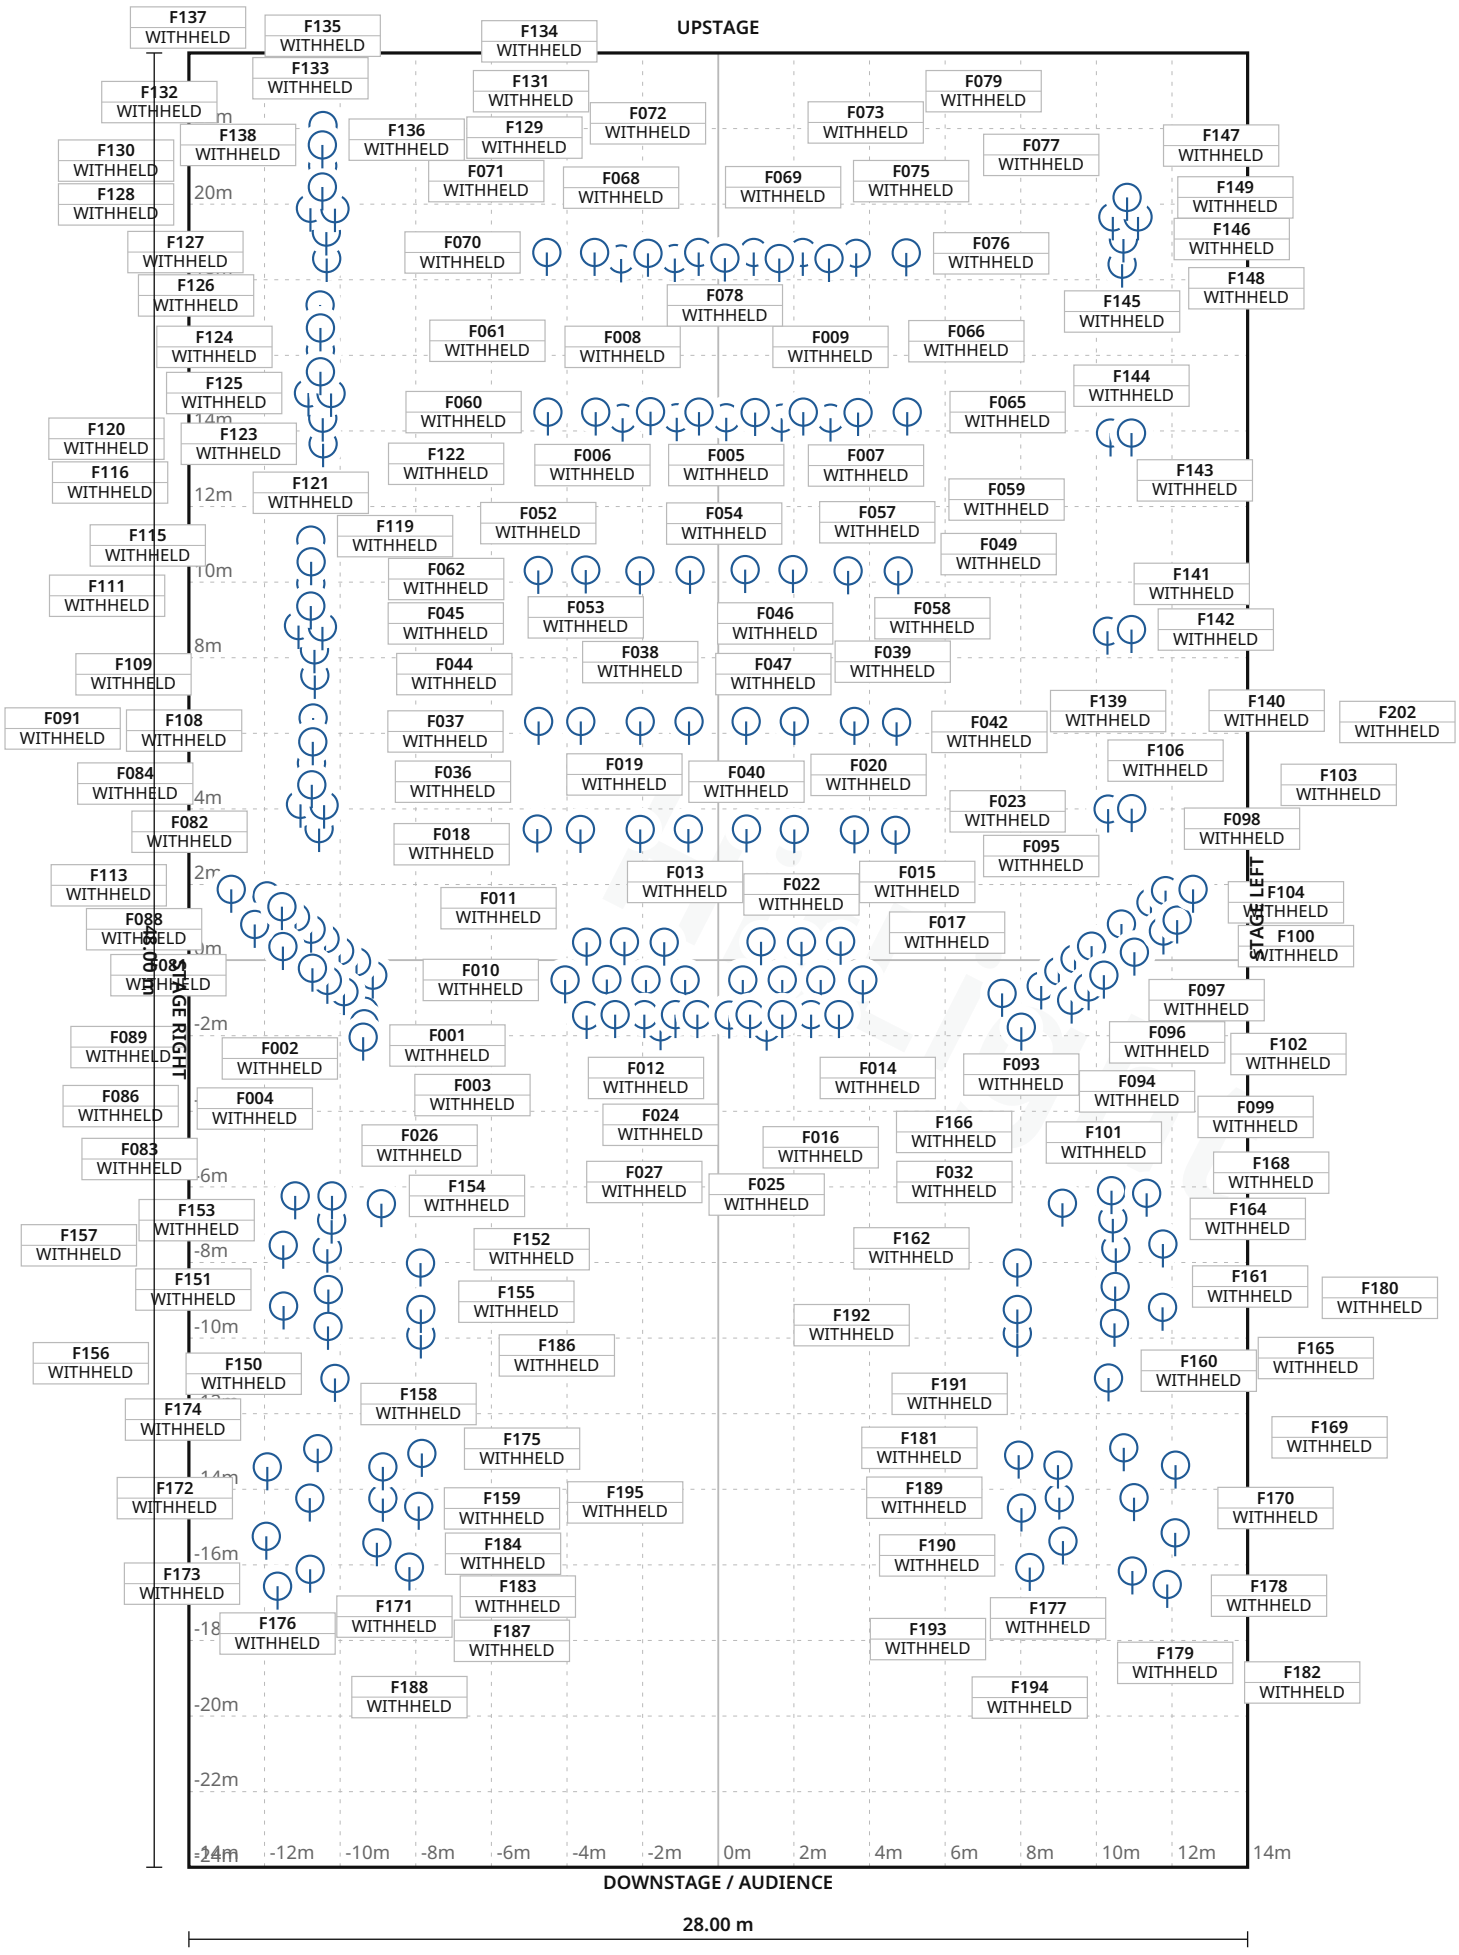

Stage 28.00 m W × 48.00 m D · Grid 1 m

40 fixture labels omitted in this view due to crowding · see DMX patch

HitLight TECHNICAL LIGHTING **REV 9faa271f1c39 · 1/16**

Latvijas Nacionālā opera un balets — Rīgas operas nams · Lielā zāle / Great Hall — Main Stage

LIGHT PLOT · PLAN · Lielā zāle / Great Hall — Main Stage

HitLight · Latvijas Nacionālā opera un balets — Rīgas operas nams

Aspazijas bulvāris 3, LV-1050, Rīga, Latvia

DWG HL · SCALE 1:200 · metric · PRINT AT 100%

Drawn HitLight

Generated from the saved show

SOURCE fe5cb5791459

SYMBOL LEGEND

1 TYPES · 202 FIXTURES · COLOUR BY TYPE



HitLight placeholder Visual substitute · Basic Conventional

PAR Light · Default · 1 ch · category symbol

202 physical · 202 plotted

0 disabled · 0 unplaced

HitLight

Latvijas Nacionālā opera un balets — Rīgas operas nams · Lielā zāle / Great Hall — Main Stage

SYMBOL LEGEND · Lielā zāle / Great Hall — Main Stage

HitLight · Latvijas Nacionālā opera un balets — Rīgas operas nams

Aspazijas bulvāris 3, LV-1050, Rīga, Latvia

DWG HL · METRIC

Drawn HitLight

Generated from the saved show

SOURCE fe5cb5791459

GENERAL NOTES

1. Source-based lighting plan. Confirm the current rig with the venue.
2. PARTIAL: included fixtures are not a full physical-unit census.
3. DMX PATCH WITHHELD: provisional or unchecked addresses are not published.
4. The reconstruction retains its documented coverage and geometry assumptions; confirm the current setup with the venue.

HitLight

DMX PATCH

202 FIXTURES · 0 UNIVERSES

Fixture / name	Manufacturer / model	Mode	Ch	DMX	Range	Position / mount	Status / notes
UNPATCHED / INVALID							
F001 · PLACEHOLDER · Plotted unit...	HitLight placeholder / Visual substitute ...	Default	1	WITHHELD	TBC	UNPLACED	Enabled
F002 · PLACEHOLDER · Plotted unit...	HitLight placeholder / Visual substitute ...	Default	1	WITHHELD	TBC	UNPLACED	Enabled
F003 · PLACEHOLDER · Plotted unit...	HitLight placeholder / Visual substitute ...	Default	1	WITHHELD	TBC	UNPLACED	Enabled
F004 · PLACEHOLDER · Plotted unit...	HitLight placeholder / Visual substitute ...	Default	1	WITHHELD	TBC	UNPLACED	Enabled
F005 · PLACEHOLDER · Plotted unit...	HitLight placeholder / Visual substitute ...	Default	1	WITHHELD	TBC	UNPLACED	Enabled
F006 · PLACEHOLDER · Plotted unit...	HitLight placeholder / Visual substitute ...	Default	1	WITHHELD	TBC	UNPLACED	Enabled
F007 · PLACEHOLDER · Plotted unit...	HitLight placeholder / Visual substitute ...	Default	1	WITHHELD	TBC	UNPLACED	Enabled
F008 · PLACEHOLDER · Plotted unit...	HitLight placeholder / Visual substitute ...	Default	1	WITHHELD	TBC	UNPLACED	Enabled
F009 · PLACEHOLDER · Plotted unit...	HitLight placeholder / Visual substitute ...	Default	1	WITHHELD	TBC	UNPLACED	Enabled
F010 · PLACEHOLDER · Plotted unit...	HitLight placeholder / Visual substitute ...	Default	1	WITHHELD	TBC	UNPLACED	Enabled
F011 · PLACEHOLDER · Plotted unit...	HitLight placeholder / Visual substitute ...	Default	1	WITHHELD	TBC	UNPLACED	Enabled
F012 · PLACEHOLDER · Plotted unit...	HitLight placeholder / Visual substitute ...	Default	1	WITHHELD	TBC	UNPLACED	Enabled
F013 · PLACEHOLDER · Plotted unit...	HitLight placeholder / Visual substitute ...	Default	1	WITHHELD	TBC	UNPLACED	Enabled
F014 · PLACEHOLDER · Plotted unit...	HitLight placeholder / Visual substitute ...	Default	1	WITHHELD	TBC	UNPLACED	Enabled
F015 · PLACEHOLDER · Plotted unit...	HitLight placeholder / Visual substitute ...	Default	1	WITHHELD	TBC	UNPLACED	Enabled
F016 · PLACEHOLDER · Plotted unit...	HitLight placeholder / Visual substitute ...	Default	1	WITHHELD	TBC	UNPLACED	Enabled
F017 · PLACEHOLDER · Plotted unit...	HitLight placeholder / Visual substitute ...	Default	1	WITHHELD	TBC	UNPLACED	Enabled
F018 · PLACEHOLDER · Plotted unit...	HitLight placeholder / Visual substitute ...	Default	1	WITHHELD	TBC	UNPLACED	Enabled
F019 · PLACEHOLDER · Plotted unit...	HitLight placeholder / Visual substitute ...	Default	1	WITHHELD	TBC	UNPLACED	Enabled
F020 · PLACEHOLDER · Plotted unit...	HitLight placeholder / Visual substitute ...	Default	1	WITHHELD	TBC	UNPLACED	Enabled

No patched universes

Latvijas Nacionālā opera un balets — Rīgas operas nams · Lielā zāle / Great Hall — Main Stage

DMX PATCH · Lielā zāle / Great Hall — Main Stage

HitLight · Latvijas Nacionālā opera un balets — Rīgas operas nams

Aspazijas bulvāris 3, LV-1050, Rīga, Latvia

DWG HL · METRIC

Drawn HitLight

Generated from the saved show

SOURCE fe5cb5791459

DMX PATCH · CONTINUED

202 FIXTURES · 0 UNIVERSES

Fixture / name	Manufacturer / model	Mode	Ch	DMX	Range	Position / mount	Status / notes
UNPATCHED / INVALID							
F021 · PLACEHOLDER · Plotted unit...	HitLight placeholder / Visual substitute ...	Default	1	WITHHELD	TBC	UNPLACED	Enabled
F022 · PLACEHOLDER · Plotted unit...	HitLight placeholder / Visual substitute ...	Default	1	WITHHELD	TBC	UNPLACED	Enabled
F023 · PLACEHOLDER · Plotted unit...	HitLight placeholder / Visual substitute ...	Default	1	WITHHELD	TBC	UNPLACED	Enabled
F024 · PLACEHOLDER · Plotted unit...	HitLight placeholder / Visual substitute ...	Default	1	WITHHELD	TBC	UNPLACED	Enabled
F025 · PLACEHOLDER · Plotted unit...	HitLight placeholder / Visual substitute ...	Default	1	WITHHELD	TBC	UNPLACED	Enabled
F026 · PLACEHOLDER · Plotted unit...	HitLight placeholder / Visual substitute ...	Default	1	WITHHELD	TBC	UNPLACED	Enabled
F027 · PLACEHOLDER · Plotted unit...	HitLight placeholder / Visual substitute ...	Default	1	WITHHELD	TBC	UNPLACED	Enabled
F028 · PLACEHOLDER · Plotted unit...	HitLight placeholder / Visual substitute ...	Default	1	WITHHELD	TBC	UNPLACED	Enabled
F029 · PLACEHOLDER · Plotted unit...	HitLight placeholder / Visual substitute ...	Default	1	WITHHELD	TBC	UNPLACED	Enabled
F030 · PLACEHOLDER · Plotted unit...	HitLight placeholder / Visual substitute ...	Default	1	WITHHELD	TBC	UNPLACED	Enabled
F031 · PLACEHOLDER · Plotted unit...	HitLight placeholder / Visual substitute ...	Default	1	WITHHELD	TBC	UNPLACED	Enabled
F032 · PLACEHOLDER · Plotted unit...	HitLight placeholder / Visual substitute ...	Default	1	WITHHELD	TBC	UNPLACED	Enabled
F033 · PLACEHOLDER · Plotted unit...	HitLight placeholder / Visual substitute ...	Default	1	WITHHELD	TBC	UNPLACED	Enabled
F034 · PLACEHOLDER · Plotted unit...	HitLight placeholder / Visual substitute ...	Default	1	WITHHELD	TBC	UNPLACED	Enabled
F035 · PLACEHOLDER · Plotted unit...	HitLight placeholder / Visual substitute ...	Default	1	WITHHELD	TBC	UNPLACED	Enabled
F036 · PLACEHOLDER · Plotted unit...	HitLight placeholder / Visual substitute ...	Default	1	WITHHELD	TBC	UNPLACED	Enabled
F037 · PLACEHOLDER · Plotted unit...	HitLight placeholder / Visual substitute ...	Default	1	WITHHELD	TBC	UNPLACED	Enabled
F038 · PLACEHOLDER · Plotted unit...	HitLight placeholder / Visual substitute ...	Default	1	WITHHELD	TBC	UNPLACED	Enabled
F039 · PLACEHOLDER · Plotted unit...	HitLight placeholder / Visual substitute ...	Default	1	WITHHELD	TBC	UNPLACED	Enabled
F040 · PLACEHOLDER · Plotted unit...	HitLight placeholder / Visual substitute ...	Default	1	WITHHELD	TBC	UNPLACED	Enabled

No patched universes

Latvijas Nacionālā opera un balets — Rīgas operas nams · Lielā zāle / Great Hall — Main Stage

DMX PATCH · Lielā zāle / Great Hall — Main Stage

HitLight · Latvijas Nacionālā opera un balets — Rīgas operas nams

Aspazijas bulvāris 3, LV-1050, Rīga, Latvia

DWG HL · METRIC

Drawn HitLight

Generated from the saved show

SOURCE fe5cb5791459

DMX PATCH · CONTINUED

Fixture / name	Manufacturer / model	Mode	Ch	DMX	Range	Position / mount	Status / notes
UNPATCHED / INVALID							
F041 · PLACEHOLDER · Plotted unit...	HitLight placeholder / Visual substitute ...	Default	1	WITHHELD	TBC	UNPLACED	Enabled
F042 · PLACEHOLDER · Plotted unit...	HitLight placeholder / Visual substitute ...	Default	1	WITHHELD	TBC	UNPLACED	Enabled
F043 · PLACEHOLDER · Plotted unit...	HitLight placeholder / Visual substitute ...	Default	1	WITHHELD	TBC	UNPLACED	Enabled
F044 · PLACEHOLDER · Plotted unit...	HitLight placeholder / Visual substitute ...	Default	1	WITHHELD	TBC	UNPLACED	Enabled
F045 · PLACEHOLDER · Plotted unit...	HitLight placeholder / Visual substitute ...	Default	1	WITHHELD	TBC	UNPLACED	Enabled
F046 · PLACEHOLDER · Plotted unit...	HitLight placeholder / Visual substitute ...	Default	1	WITHHELD	TBC	UNPLACED	Enabled
F047 · PLACEHOLDER · Plotted unit...	HitLight placeholder / Visual substitute ...	Default	1	WITHHELD	TBC	UNPLACED	Enabled
F048 · PLACEHOLDER · Plotted unit...	HitLight placeholder / Visual substitute ...	Default	1	WITHHELD	TBC	UNPLACED	Enabled
F049 · PLACEHOLDER · Plotted unit...	HitLight placeholder / Visual substitute ...	Default	1	WITHHELD	TBC	UNPLACED	Enabled
F050 · PLACEHOLDER · Plotted unit...	HitLight placeholder / Visual substitute ...	Default	1	WITHHELD	TBC	UNPLACED	Enabled
F051 · PLACEHOLDER · Plotted unit...	HitLight placeholder / Visual substitute ...	Default	1	WITHHELD	TBC	UNPLACED	Enabled
F052 · PLACEHOLDER · Plotted unit...	HitLight placeholder / Visual substitute ...	Default	1	WITHHELD	TBC	UNPLACED	Enabled
F053 · PLACEHOLDER · Plotted unit...	HitLight placeholder / Visual substitute ...	Default	1	WITHHELD	TBC	UNPLACED	Enabled
F054 · PLACEHOLDER · Plotted unit...	HitLight placeholder / Visual substitute ...	Default	1	WITHHELD	TBC	UNPLACED	Enabled
F055 · PLACEHOLDER · Plotted unit...	HitLight placeholder / Visual substitute ...	Default	1	WITHHELD	TBC	UNPLACED	Enabled
F056 · PLACEHOLDER · Plotted unit...	HitLight placeholder / Visual substitute ...	Default	1	WITHHELD	TBC	UNPLACED	Enabled
F057 · PLACEHOLDER · Plotted unit...	HitLight placeholder / Visual substitute ...	Default	1	WITHHELD	TBC	UNPLACED	Enabled
F058 · PLACEHOLDER · Plotted unit...	HitLight placeholder / Visual substitute ...	Default	1	WITHHELD	TBC	UNPLACED	Enabled
F059 · PLACEHOLDER · Plotted unit...	HitLight placeholder / Visual substitute ...	Default	1	WITHHELD	TBC	UNPLACED	Enabled
F060 · PLACEHOLDER · Plotted unit...	HitLight placeholder / Visual substitute ...	Default	1	WITHHELD	TBC	UNPLACED	Enabled

No patched universes

Latvijas Nacionālā opera un balets — Rīgas operas nams · Lielā zāle / Great Hall — Main Stage

DMX PATCH · Lielā zāle / Great Hall — Main Stage

HitLight · Latvijas Nacionālā opera un balets — Rīgas operas nams

Aspazijas bulvāris 3, LV-1050, Rīga, Latvia

DWG HL · METRIC

Drawn HitLight

Generated from the saved show

SOURCE fe5cb5791459

DMX PATCH · CONTINUED

202 FIXTURES · 0 UNIVERSES

Fixture / name	Manufacturer / model	Mode	Ch	DMX	Range	Position / mount	Status / notes
UNPATCHED / INVALID							
F061 · PLACEHOLDER · Plotted unit...	HitLight placeholder / Visual substitute ...	Default	1	WITHHELD	TBC	UNPLACED	Enabled
F062 · PLACEHOLDER · Plotted unit...	HitLight placeholder / Visual substitute ...	Default	1	WITHHELD	TBC	UNPLACED	Enabled
F063 · PLACEHOLDER · Plotted unit...	HitLight placeholder / Visual substitute ...	Default	1	WITHHELD	TBC	UNPLACED	Enabled
F064 · PLACEHOLDER · Plotted unit...	HitLight placeholder / Visual substitute ...	Default	1	WITHHELD	TBC	UNPLACED	Enabled
F065 · PLACEHOLDER · Plotted unit...	HitLight placeholder / Visual substitute ...	Default	1	WITHHELD	TBC	UNPLACED	Enabled
F066 · PLACEHOLDER · Plotted unit...	HitLight placeholder / Visual substitute ...	Default	1	WITHHELD	TBC	UNPLACED	Enabled
F067 · PLACEHOLDER · Plotted unit...	HitLight placeholder / Visual substitute ...	Default	1	WITHHELD	TBC	UNPLACED	Enabled
F068 · PLACEHOLDER · Plotted unit...	HitLight placeholder / Visual substitute ...	Default	1	WITHHELD	TBC	UNPLACED	Enabled
F069 · PLACEHOLDER · Plotted unit...	HitLight placeholder / Visual substitute ...	Default	1	WITHHELD	TBC	UNPLACED	Enabled
F070 · PLACEHOLDER · Plotted unit...	HitLight placeholder / Visual substitute ...	Default	1	WITHHELD	TBC	UNPLACED	Enabled
F071 · PLACEHOLDER · Plotted unit...	HitLight placeholder / Visual substitute ...	Default	1	WITHHELD	TBC	UNPLACED	Enabled
F072 · PLACEHOLDER · Plotted unit...	HitLight placeholder / Visual substitute ...	Default	1	WITHHELD	TBC	UNPLACED	Enabled
F073 · PLACEHOLDER · Plotted unit...	HitLight placeholder / Visual substitute ...	Default	1	WITHHELD	TBC	UNPLACED	Enabled
F074 · PLACEHOLDER · Plotted unit...	HitLight placeholder / Visual substitute ...	Default	1	WITHHELD	TBC	UNPLACED	Enabled
F075 · PLACEHOLDER · Plotted unit...	HitLight placeholder / Visual substitute ...	Default	1	WITHHELD	TBC	UNPLACED	Enabled
F076 · PLACEHOLDER · Plotted unit...	HitLight placeholder / Visual substitute ...	Default	1	WITHHELD	TBC	UNPLACED	Enabled
F077 · PLACEHOLDER · Plotted unit...	HitLight placeholder / Visual substitute ...	Default	1	WITHHELD	TBC	UNPLACED	Enabled
F078 · PLACEHOLDER · Plotted unit...	HitLight placeholder / Visual substitute ...	Default	1	WITHHELD	TBC	UNPLACED	Enabled
F079 · PLACEHOLDER · Plotted unit...	HitLight placeholder / Visual substitute ...	Default	1	WITHHELD	TBC	UNPLACED	Enabled
F080 · PLACEHOLDER · Plotted unit...	HitLight placeholder / Visual substitute ...	Default	1	WITHHELD	TBC	UNPLACED	Enabled

No patched universes

Latvijas Nacionālā opera un balets — Rīgas operas nams · Lielā zāle / Great Hall — Main Stage

DMX PATCH · Lielā zāle / Great Hall — Main Stage

HitLight · Latvijas Nacionālā opera un balets — Rīgas operas nams

Aspazijas bulvāris 3, LV-1050, Rīga, Latvia

DWG HL · METRIC

Drawn HitLight

Generated from the saved show

SOURCE fe5cb5791459

DMX PATCH · CONTINUED

Fixture / name	Manufacturer / model	Mode	Ch	DMX	Range	Position / mount	Status / notes
UNPATCHED / INVALID							
F081 · PLACEHOLDER · Plotted unit...	HitLight placeholder / Visual substitute ...	Default	1	WITHHELD	TBC	UNPLACED	Enabled
F082 · PLACEHOLDER · Plotted unit...	HitLight placeholder / Visual substitute ...	Default	1	WITHHELD	TBC	UNPLACED	Enabled
F083 · PLACEHOLDER · Plotted unit...	HitLight placeholder / Visual substitute ...	Default	1	WITHHELD	TBC	UNPLACED	Enabled
F084 · PLACEHOLDER · Plotted unit...	HitLight placeholder / Visual substitute ...	Default	1	WITHHELD	TBC	UNPLACED	Enabled
F085 · PLACEHOLDER · Plotted unit...	HitLight placeholder / Visual substitute ...	Default	1	WITHHELD	TBC	UNPLACED	Enabled
F086 · PLACEHOLDER · Plotted unit...	HitLight placeholder / Visual substitute ...	Default	1	WITHHELD	TBC	UNPLACED	Enabled
F087 · PLACEHOLDER · Plotted unit...	HitLight placeholder / Visual substitute ...	Default	1	WITHHELD	TBC	UNPLACED	Enabled
F088 · PLACEHOLDER · Plotted unit...	HitLight placeholder / Visual substitute ...	Default	1	WITHHELD	TBC	UNPLACED	Enabled
F089 · PLACEHOLDER · Plotted unit...	HitLight placeholder / Visual substitute ...	Default	1	WITHHELD	TBC	UNPLACED	Enabled
F090 · PLACEHOLDER · Plotted unit...	HitLight placeholder / Visual substitute ...	Default	1	WITHHELD	TBC	UNPLACED	Enabled
F091 · PLACEHOLDER · Plotted unit...	HitLight placeholder / Visual substitute ...	Default	1	WITHHELD	TBC	UNPLACED	Enabled
F092 · PLACEHOLDER · Plotted unit...	HitLight placeholder / Visual substitute ...	Default	1	WITHHELD	TBC	UNPLACED	Enabled
F093 · PLACEHOLDER · Plotted unit...	HitLight placeholder / Visual substitute ...	Default	1	WITHHELD	TBC	UNPLACED	Enabled
F094 · PLACEHOLDER · Plotted unit...	HitLight placeholder / Visual substitute ...	Default	1	WITHHELD	TBC	UNPLACED	Enabled
F095 · PLACEHOLDER · Plotted unit...	HitLight placeholder / Visual substitute ...	Default	1	WITHHELD	TBC	UNPLACED	Enabled
F096 · PLACEHOLDER · Plotted unit...	HitLight placeholder / Visual substitute ...	Default	1	WITHHELD	TBC	UNPLACED	Enabled
F097 · PLACEHOLDER · Plotted unit...	HitLight placeholder / Visual substitute ...	Default	1	WITHHELD	TBC	UNPLACED	Enabled
F098 · PLACEHOLDER · Plotted unit...	HitLight placeholder / Visual substitute ...	Default	1	WITHHELD	TBC	UNPLACED	Enabled
F099 · PLACEHOLDER · Plotted unit...	HitLight placeholder / Visual substitute ...	Default	1	WITHHELD	TBC	UNPLACED	Enabled
F100 · PLACEHOLDER · Plotted unit...	HitLight placeholder / Visual substitute ...	Default	1	WITHHELD	TBC	UNPLACED	Enabled

No patched universes

DMX PATCH · CONTINUED

202 FIXTURES · 0 UNIVERSES

Fixture / name	Manufacturer / model	Mode	Ch	DMX	Range	Position / mount	Status / notes
UNPATCHED / INVALID							
F101 · PLACEHOLDER · Plotted unit...	HitLight placeholder / Visual substitute ...	Default	1	WITHHELD	TBC	UNPLACED	Enabled
F102 · PLACEHOLDER · Plotted unit...	HitLight placeholder / Visual substitute ...	Default	1	WITHHELD	TBC	UNPLACED	Enabled
F103 · PLACEHOLDER · Plotted unit...	HitLight placeholder / Visual substitute ...	Default	1	WITHHELD	TBC	UNPLACED	Enabled
F104 · PLACEHOLDER · Plotted unit...	HitLight placeholder / Visual substitute ...	Default	1	WITHHELD	TBC	UNPLACED	Enabled
F105 · PLACEHOLDER · Plotted unit...	HitLight placeholder / Visual substitute ...	Default	1	WITHHELD	TBC	UNPLACED	Enabled
F106 · PLACEHOLDER · Plotted unit...	HitLight placeholder / Visual substitute ...	Default	1	WITHHELD	TBC	UNPLACED	Enabled
F107 · PLACEHOLDER · Plotted unit...	HitLight placeholder / Visual substitute ...	Default	1	WITHHELD	TBC	UNPLACED	Enabled
F108 · PLACEHOLDER · Plotted unit...	HitLight placeholder / Visual substitute ...	Default	1	WITHHELD	TBC	UNPLACED	Enabled
F109 · PLACEHOLDER · Plotted unit...	HitLight placeholder / Visual substitute ...	Default	1	WITHHELD	TBC	UNPLACED	Enabled
F110 · PLACEHOLDER · Plotted unit...	HitLight placeholder / Visual substitute ...	Default	1	WITHHELD	TBC	UNPLACED	Enabled
F111 · PLACEHOLDER · Plotted unit...	HitLight placeholder / Visual substitute ...	Default	1	WITHHELD	TBC	UNPLACED	Enabled
F112 · PLACEHOLDER · Plotted unit...	HitLight placeholder / Visual substitute ...	Default	1	WITHHELD	TBC	UNPLACED	Enabled
F113 · PLACEHOLDER · Plotted unit...	HitLight placeholder / Visual substitute ...	Default	1	WITHHELD	TBC	UNPLACED	Enabled
F114 · PLACEHOLDER · Plotted unit...	HitLight placeholder / Visual substitute ...	Default	1	WITHHELD	TBC	UNPLACED	Enabled
F115 · PLACEHOLDER · Plotted unit...	HitLight placeholder / Visual substitute ...	Default	1	WITHHELD	TBC	UNPLACED	Enabled
F116 · PLACEHOLDER · Plotted unit...	HitLight placeholder / Visual substitute ...	Default	1	WITHHELD	TBC	UNPLACED	Enabled
F117 · PLACEHOLDER · Plotted unit...	HitLight placeholder / Visual substitute ...	Default	1	WITHHELD	TBC	UNPLACED	Enabled
F118 · PLACEHOLDER · Plotted unit...	HitLight placeholder / Visual substitute ...	Default	1	WITHHELD	TBC	UNPLACED	Enabled
F119 · PLACEHOLDER · Plotted unit...	HitLight placeholder / Visual substitute ...	Default	1	WITHHELD	TBC	UNPLACED	Enabled
F120 · PLACEHOLDER · Plotted unit...	HitLight placeholder / Visual substitute ...	Default	1	WITHHELD	TBC	UNPLACED	Enabled

No patched universes

Latvijas Nacionālā opera un balets — Rīgas operas nams · Lielā zāle / Great Hall — Main Stage

DMX PATCH · Lielā zāle / Great Hall — Main Stage

HitLight · Latvijas Nacionālā opera un balets — Rīgas operas nams

Aspazijas bulvāris 3, LV-1050, Rīga, Latvia

DWG HL · METRIC

Drawn HitLight

Generated from the saved show

SOURCE fe5cb5791459

DMX PATCH · CONTINUED

202 FIXTURES · 0 UNIVERSES

Fixture / name	Manufacturer / model	Mode	Ch	DMX	Range	Position / mount	Status / notes
UNPATCHED / INVALID							
F121 · PLACEHOLDER · Plotted unit...	HitLight placeholder / Visual substitute ...	Default	1	WITHHELD	TBC	UNPLACED	Enabled
F122 · PLACEHOLDER · Plotted unit...	HitLight placeholder / Visual substitute ...	Default	1	WITHHELD	TBC	UNPLACED	Enabled
F123 · PLACEHOLDER · Plotted unit...	HitLight placeholder / Visual substitute ...	Default	1	WITHHELD	TBC	UNPLACED	Enabled
F124 · PLACEHOLDER · Plotted unit...	HitLight placeholder / Visual substitute ...	Default	1	WITHHELD	TBC	UNPLACED	Enabled
F125 · PLACEHOLDER · Plotted unit...	HitLight placeholder / Visual substitute ...	Default	1	WITHHELD	TBC	UNPLACED	Enabled
F126 · PLACEHOLDER · Plotted unit...	HitLight placeholder / Visual substitute ...	Default	1	WITHHELD	TBC	UNPLACED	Enabled
F127 · PLACEHOLDER · Plotted unit...	HitLight placeholder / Visual substitute ...	Default	1	WITHHELD	TBC	UNPLACED	Enabled
F128 · PLACEHOLDER · Plotted unit...	HitLight placeholder / Visual substitute ...	Default	1	WITHHELD	TBC	UNPLACED	Enabled
F129 · PLACEHOLDER · Plotted unit...	HitLight placeholder / Visual substitute ...	Default	1	WITHHELD	TBC	UNPLACED	Enabled
F130 · PLACEHOLDER · Plotted unit...	HitLight placeholder / Visual substitute ...	Default	1	WITHHELD	TBC	UNPLACED	Enabled
F131 · PLACEHOLDER · Plotted unit...	HitLight placeholder / Visual substitute ...	Default	1	WITHHELD	TBC	UNPLACED	Enabled
F132 · PLACEHOLDER · Plotted unit...	HitLight placeholder / Visual substitute ...	Default	1	WITHHELD	TBC	UNPLACED	Enabled
F133 · PLACEHOLDER · Plotted unit...	HitLight placeholder / Visual substitute ...	Default	1	WITHHELD	TBC	UNPLACED	Enabled
F134 · PLACEHOLDER · Plotted unit...	HitLight placeholder / Visual substitute ...	Default	1	WITHHELD	TBC	UNPLACED	Enabled
F135 · PLACEHOLDER · Plotted unit...	HitLight placeholder / Visual substitute ...	Default	1	WITHHELD	TBC	UNPLACED	Enabled
F136 · PLACEHOLDER · Plotted unit...	HitLight placeholder / Visual substitute ...	Default	1	WITHHELD	TBC	UNPLACED	Enabled
F137 · PLACEHOLDER · Plotted unit...	HitLight placeholder / Visual substitute ...	Default	1	WITHHELD	TBC	UNPLACED	Enabled
F138 · PLACEHOLDER · Plotted unit...	HitLight placeholder / Visual substitute ...	Default	1	WITHHELD	TBC	UNPLACED	Enabled
F139 · PLACEHOLDER · Plotted unit...	HitLight placeholder / Visual substitute ...	Default	1	WITHHELD	TBC	UNPLACED	Enabled
F140 · PLACEHOLDER · Plotted unit...	HitLight placeholder / Visual substitute ...	Default	1	WITHHELD	TBC	UNPLACED	Enabled

No patched universes

DMX PATCH · CONTINUED

202 FIXTURES · 0 UNIVERSES

Fixture / name	Manufacturer / model	Mode	Ch	DMX	Range	Position / mount	Status / notes
UNPATCHED / INVALID							
F141 · PLACEHOLDER · Plotted unit...	HitLight placeholder / Visual substitute ...	Default	1	WITHHELD	TBC	UNPLACED	Enabled
F142 · PLACEHOLDER · Plotted unit...	HitLight placeholder / Visual substitute ...	Default	1	WITHHELD	TBC	UNPLACED	Enabled
F143 · PLACEHOLDER · Plotted unit...	HitLight placeholder / Visual substitute ...	Default	1	WITHHELD	TBC	UNPLACED	Enabled
F144 · PLACEHOLDER · Plotted unit...	HitLight placeholder / Visual substitute ...	Default	1	WITHHELD	TBC	UNPLACED	Enabled
F145 · PLACEHOLDER · Plotted unit...	HitLight placeholder / Visual substitute ...	Default	1	WITHHELD	TBC	UNPLACED	Enabled
F146 · PLACEHOLDER · Plotted unit...	HitLight placeholder / Visual substitute ...	Default	1	WITHHELD	TBC	UNPLACED	Enabled
F147 · PLACEHOLDER · Plotted unit...	HitLight placeholder / Visual substitute ...	Default	1	WITHHELD	TBC	UNPLACED	Enabled
F148 · PLACEHOLDER · Plotted unit...	HitLight placeholder / Visual substitute ...	Default	1	WITHHELD	TBC	UNPLACED	Enabled
F149 · PLACEHOLDER · Plotted unit...	HitLight placeholder / Visual substitute ...	Default	1	WITHHELD	TBC	UNPLACED	Enabled
F150 · PLACEHOLDER · Plotted unit...	HitLight placeholder / Visual substitute ...	Default	1	WITHHELD	TBC	UNPLACED	Enabled
F151 · PLACEHOLDER · Plotted unit...	HitLight placeholder / Visual substitute ...	Default	1	WITHHELD	TBC	UNPLACED	Enabled
F152 · PLACEHOLDER · Plotted unit...	HitLight placeholder / Visual substitute ...	Default	1	WITHHELD	TBC	UNPLACED	Enabled
F153 · PLACEHOLDER · Plotted unit...	HitLight placeholder / Visual substitute ...	Default	1	WITHHELD	TBC	UNPLACED	Enabled
F154 · PLACEHOLDER · Plotted unit...	HitLight placeholder / Visual substitute ...	Default	1	WITHHELD	TBC	UNPLACED	Enabled
F155 · PLACEHOLDER · Plotted unit...	HitLight placeholder / Visual substitute ...	Default	1	WITHHELD	TBC	UNPLACED	Enabled
F156 · PLACEHOLDER · Plotted unit...	HitLight placeholder / Visual substitute ...	Default	1	WITHHELD	TBC	UNPLACED	Enabled
F157 · PLACEHOLDER · Plotted unit...	HitLight placeholder / Visual substitute ...	Default	1	WITHHELD	TBC	UNPLACED	Enabled
F158 · PLACEHOLDER · Plotted unit...	HitLight placeholder / Visual substitute ...	Default	1	WITHHELD	TBC	UNPLACED	Enabled
F159 · PLACEHOLDER · Plotted unit...	HitLight placeholder / Visual substitute ...	Default	1	WITHHELD	TBC	UNPLACED	Enabled
F160 · PLACEHOLDER · Plotted unit...	HitLight placeholder / Visual substitute ...	Default	1	WITHHELD	TBC	UNPLACED	Enabled

No patched universes

DMX PATCH · CONTINUED

Fixture / name	Manufacturer / model	Mode	Ch	DMX	Range	Position / mount	Status / notes
UNPATCHED / INVALID							
F161 · PLACEHOLDER · Plotted unit...	HitLight placeholder / Visual substitute ...	Default	1	WITHHELD	TBC	UNPLACED	Enabled
F162 · PLACEHOLDER · Plotted unit...	HitLight placeholder / Visual substitute ...	Default	1	WITHHELD	TBC	UNPLACED	Enabled
F163 · PLACEHOLDER · Plotted unit...	HitLight placeholder / Visual substitute ...	Default	1	WITHHELD	TBC	UNPLACED	Enabled
F164 · PLACEHOLDER · Plotted unit...	HitLight placeholder / Visual substitute ...	Default	1	WITHHELD	TBC	UNPLACED	Enabled
F165 · PLACEHOLDER · Plotted unit...	HitLight placeholder / Visual substitute ...	Default	1	WITHHELD	TBC	UNPLACED	Enabled
F166 · PLACEHOLDER · Plotted unit...	HitLight placeholder / Visual substitute ...	Default	1	WITHHELD	TBC	UNPLACED	Enabled
F167 · PLACEHOLDER · Plotted unit...	HitLight placeholder / Visual substitute ...	Default	1	WITHHELD	TBC	UNPLACED	Enabled
F168 · PLACEHOLDER · Plotted unit...	HitLight placeholder / Visual substitute ...	Default	1	WITHHELD	TBC	UNPLACED	Enabled
F169 · PLACEHOLDER · Plotted unit...	HitLight placeholder / Visual substitute ...	Default	1	WITHHELD	TBC	UNPLACED	Enabled
F170 · PLACEHOLDER · Plotted unit...	HitLight placeholder / Visual substitute ...	Default	1	WITHHELD	TBC	UNPLACED	Enabled
F171 · PLACEHOLDER · Plotted unit...	HitLight placeholder / Visual substitute ...	Default	1	WITHHELD	TBC	UNPLACED	Enabled
F172 · PLACEHOLDER · Plotted unit...	HitLight placeholder / Visual substitute ...	Default	1	WITHHELD	TBC	UNPLACED	Enabled
F173 · PLACEHOLDER · Plotted unit...	HitLight placeholder / Visual substitute ...	Default	1	WITHHELD	TBC	UNPLACED	Enabled
F174 · PLACEHOLDER · Plotted unit...	HitLight placeholder / Visual substitute ...	Default	1	WITHHELD	TBC	UNPLACED	Enabled
F175 · PLACEHOLDER · Plotted unit...	HitLight placeholder / Visual substitute ...	Default	1	WITHHELD	TBC	UNPLACED	Enabled
F176 · PLACEHOLDER · Plotted unit...	HitLight placeholder / Visual substitute ...	Default	1	WITHHELD	TBC	UNPLACED	Enabled
F177 · PLACEHOLDER · Plotted unit...	HitLight placeholder / Visual substitute ...	Default	1	WITHHELD	TBC	UNPLACED	Enabled
F178 · PLACEHOLDER · Plotted unit...	HitLight placeholder / Visual substitute ...	Default	1	WITHHELD	TBC	UNPLACED	Enabled
F179 · PLACEHOLDER · Plotted unit...	HitLight placeholder / Visual substitute ...	Default	1	WITHHELD	TBC	UNPLACED	Enabled
F180 · PLACEHOLDER · Plotted unit...	HitLight placeholder / Visual substitute ...	Default	1	WITHHELD	TBC	UNPLACED	Enabled

No patched universes

DMX PATCH · CONTINUED

202 FIXTURES · 0 UNIVERSES

Fixture / name	Manufacturer / model	Mode	Ch	DMX	Range	Position / mount	Status / notes
UNPATCHED / INVALID							
F181 · PLACEHOLDER · Plotted unit...	HitLight placeholder / Visual substitute ...	Default	1	WITHHELD	TBC	UNPLACED	Enabled
F182 · PLACEHOLDER · Plotted unit...	HitLight placeholder / Visual substitute ...	Default	1	WITHHELD	TBC	UNPLACED	Enabled
F183 · PLACEHOLDER · Plotted unit...	HitLight placeholder / Visual substitute ...	Default	1	WITHHELD	TBC	UNPLACED	Enabled
F184 · PLACEHOLDER · Plotted unit...	HitLight placeholder / Visual substitute ...	Default	1	WITHHELD	TBC	UNPLACED	Enabled
F185 · PLACEHOLDER · Plotted unit...	HitLight placeholder / Visual substitute ...	Default	1	WITHHELD	TBC	UNPLACED	Enabled
F186 · PLACEHOLDER · Plotted unit...	HitLight placeholder / Visual substitute ...	Default	1	WITHHELD	TBC	UNPLACED	Enabled
F187 · PLACEHOLDER · Plotted unit...	HitLight placeholder / Visual substitute ...	Default	1	WITHHELD	TBC	UNPLACED	Enabled
F188 · PLACEHOLDER · Plotted unit...	HitLight placeholder / Visual substitute ...	Default	1	WITHHELD	TBC	UNPLACED	Enabled
F189 · PLACEHOLDER · Plotted unit...	HitLight placeholder / Visual substitute ...	Default	1	WITHHELD	TBC	UNPLACED	Enabled
F190 · PLACEHOLDER · Plotted unit...	HitLight placeholder / Visual substitute ...	Default	1	WITHHELD	TBC	UNPLACED	Enabled
F191 · PLACEHOLDER · Plotted unit...	HitLight placeholder / Visual substitute ...	Default	1	WITHHELD	TBC	UNPLACED	Enabled
F192 · PLACEHOLDER · Plotted unit...	HitLight placeholder / Visual substitute ...	Default	1	WITHHELD	TBC	UNPLACED	Enabled
F193 · PLACEHOLDER · Plotted unit...	HitLight placeholder / Visual substitute ...	Default	1	WITHHELD	TBC	UNPLACED	Enabled
F194 · PLACEHOLDER · Plotted unit...	HitLight placeholder / Visual substitute ...	Default	1	WITHHELD	TBC	UNPLACED	Enabled
F195 · PLACEHOLDER · Plotted unit...	HitLight placeholder / Visual substitute ...	Default	1	WITHHELD	TBC	UNPLACED	Enabled
F196 · PLACEHOLDER · Plotted unit...	HitLight placeholder / Visual substitute ...	Default	1	WITHHELD	TBC	UNPLACED	Enabled
F197 · PLACEHOLDER · Plotted unit...	HitLight placeholder / Visual substitute ...	Default	1	WITHHELD	TBC	UNPLACED	Enabled
F198 · PLACEHOLDER · Plotted unit...	HitLight placeholder / Visual substitute ...	Default	1	WITHHELD	TBC	UNPLACED	Enabled
F199 · PLACEHOLDER · Plotted unit...	HitLight placeholder / Visual substitute ...	Default	1	WITHHELD	TBC	UNPLACED	Enabled
F200 · PLACEHOLDER · Plotted unit...	HitLight placeholder / Visual substitute ...	Default	1	WITHHELD	TBC	UNPLACED	Enabled

No patched universes

Latvijas Nacionālā opera un balets — Rīgas operas nams · Lielā zāle / Great Hall — Main Stage

DMX PATCH · Lielā zāle / Great Hall — Main Stage

HitLight · Latvijas Nacionālā opera un balets — Rīgas operas nams

Aspazijas bulvāris 3, LV-1050, Rīga, Latvia

DWG HL · METRIC

Drawn HitLight

Generated from the saved show

SOURCE fe5cb5791459

DMX PATCH · CONTINUED

Fixture / name	Manufacturer / model	Mode	Ch	DMX	Range	Position / mount	Status / notes
UNPATCHED / INVALID							
F201 · PLACEHOLDER · Plotted unit...	HitLight placeholder / Visual substitute ...	Default	1	WITHHELD	TBC	UNPLACED	Enabled
F202 · PLACEHOLDER · Plotted unit...	HitLight placeholder / Visual substitute ...	Default	1	WITHHELD	TBC	UNPLACED	Enabled

No patched universes

HitLight

Latvijas Nacionālā opera un balets — Rīgas operas nams · Lielā zāle / Great Hall — Main Stage

DMX PATCH · Lielā zāle / Great Hall — Main Stage

HitLight · Latvijas Nacionālā opera un balets — Rīgas operas nams

Aspazijas bulvāris 3, LV-1050, Rīga, Latvia

DWG HL · METRIC

Drawn HitLight

Generated from the saved show

SOURCE fe5cb5791459

VALIDATION APPENDIX

WARNING · PATCH_WITHHELD

DMX patch facts are withheld pending source verification. This planning document cannot be used for hardware output.

Objects: — · Remediation: correct the saved show data and regenerate.

ERROR · STAGE_DIMENSIONS_UNCONFIRMED

Confirm the stage dimensions before producing a final technical document.

Objects: C8DF106A-A877-4F9A-9537-2E5B2806FD1E · Remediation: correct the saved show data and regenerate.

WARNING · TITLE_METADATA_INCOMPLETE

Some professional title-block metadata is missing; the document will show an em dash.

Objects: 38af3bad73ae2f8faf5bc47b · Remediation: correct the saved show data and regenerate.

HitLight

VENUE & DRAWING SOURCES

Latvijas Nacionālā opera un balets — Rīgas operas nams

Lielā zāle / Great Hall — Main Stage · Published house reference; current performance configuration to confirm

Aspazijas bulvāris 3, LV-1050, Rīga, LV

https://opera.lv/

Sources checked 2026-10-20

Symbols: HitLight-owned category artwork. No manufacturer model geometry or original source pages included.

Source-based reconstruction. Confirm the current installation and equipment availability with the venue.

Scale, fixture positions, mounting heights and aiming may include estimates; this is not a rigging specification.

Provisional fixture matches are labelled as placeholders. The recorded subset is not a complete physical inventory.

DMX addresses are withheld from public plans until their exact source patch is reconciled.

The reconstruction retains its documented coverage and geometry assumptions; confirm the current setup with the venue.

Official venue information: https://opera.lv/ · checked 2026-10-19

2025_LNOB_Light plot CAD_oktobris_2025.pdf: https://opera.lv/public/assets/userfiles/Zales-plani/2025_LNOB_Light%20plot%20CAD_oktobris_2025.pdf · checked 2026-10-20

Stage Lighting Systems_13.10.2025.pdf: https://opera.lv/public/assets/userfiles/Faili/2025/Stage%20Lighting%20Systems_13.10.2025.pdf · checked 2026-10-20

Venue technical reference: https://opera.lv/en/about/latvian-national-opera-house/tehnical-information/ · checked 2026-10-20

Venue technical reference: https://www.opera.lv/lv/par-mums/par-latvijas-nacionalas-operas-eku/skatuves-tehniska-informacija/ · checked 2026-10-20

Public venue page: https://www.hitlight.app/venues/latvia/latvijas-nacionala-opera-un-balets-rigas-operas-nams-38af3bad

HitLight