
UPSTAGE ↑

FIXTURE LEGEND

- **Visual** substitute · Basic Moving Head — Moving Head · 3×
- **Diamond 19** — Moving Head · 8×

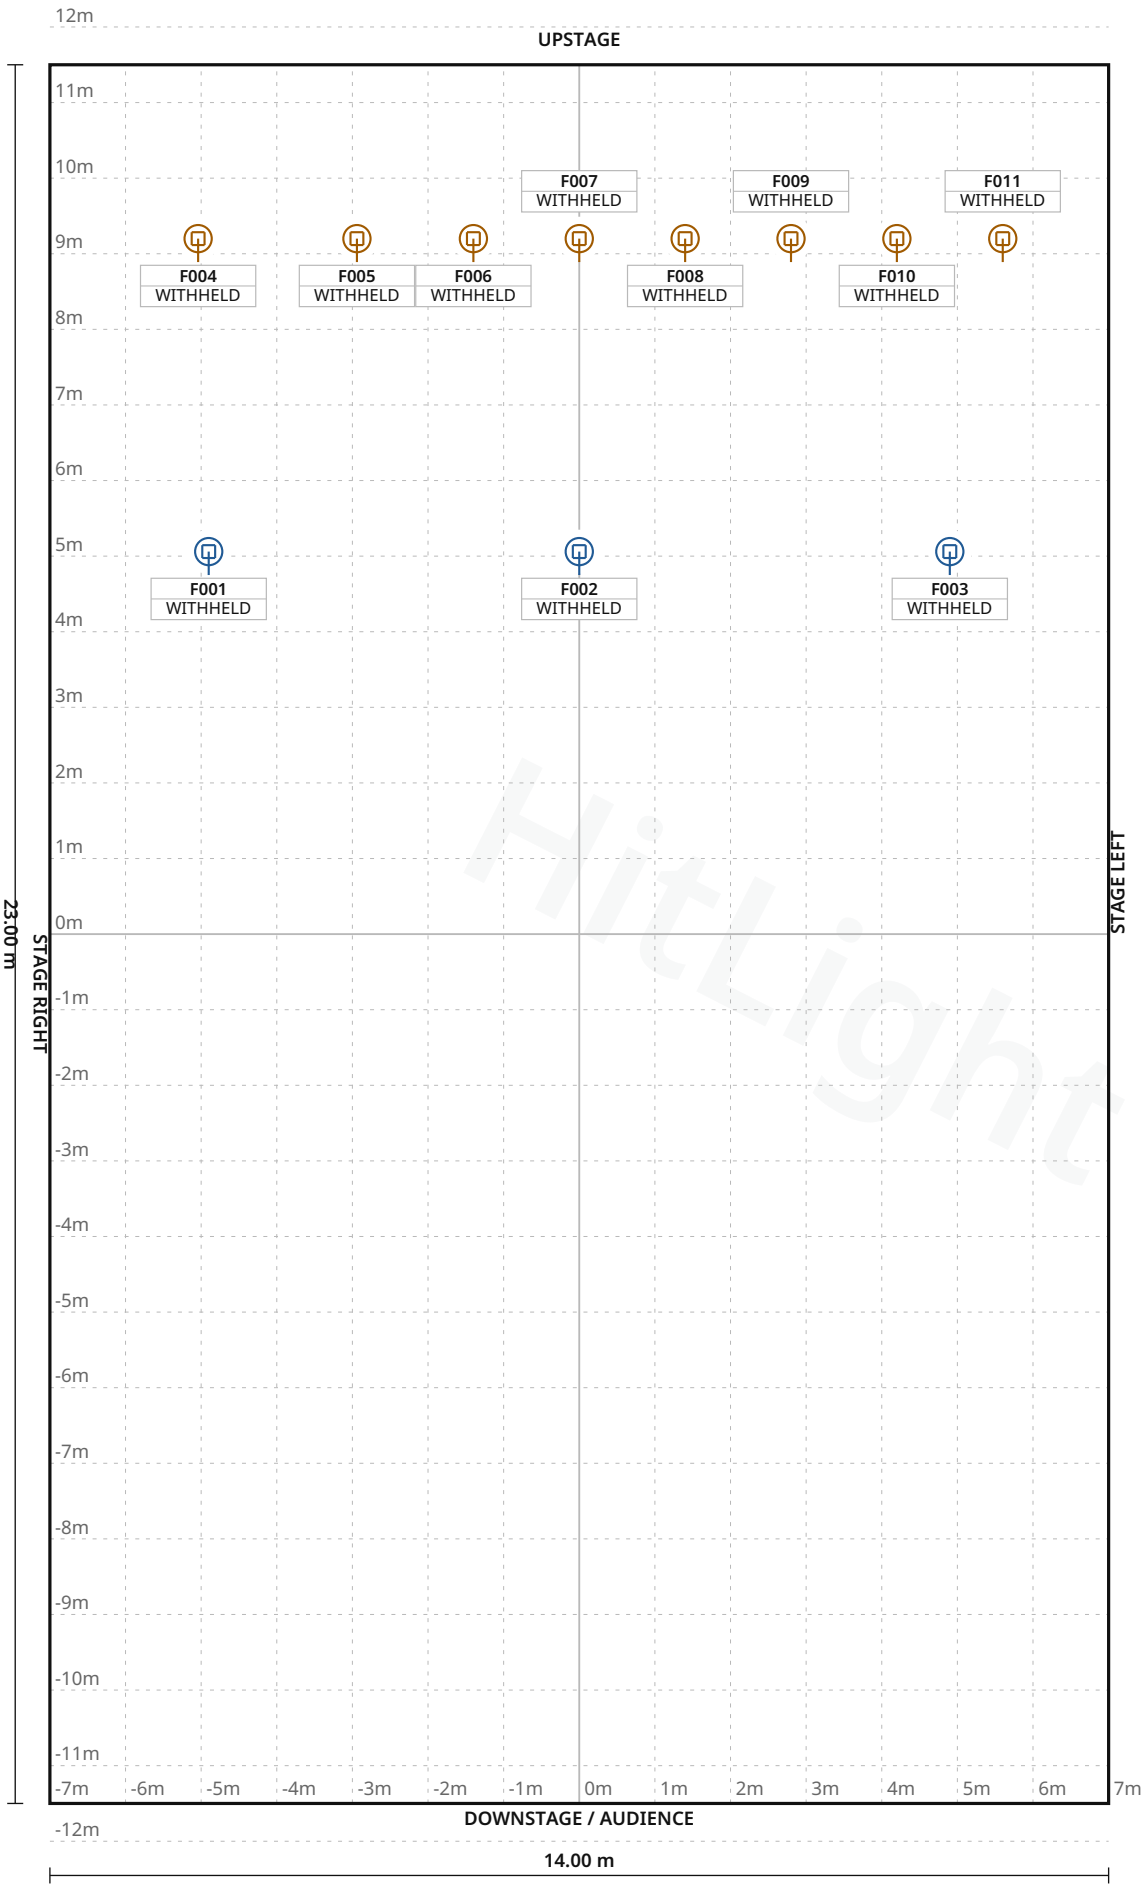

Hitlight

Stage 14.00 m W × 23.00 m D · Grid 1 m

Lutkovno gledališče Ljubljana · Oder pod zvezdami

LIGHT PLOT · PLAN · Oder pod zvezdami

HitLight · Lutkovno gledališče Ljubljana

Krekov trg 2, 1000, Ljubljana, Slovenia

DWG HL · SCALE 1:100 · metric · PRINT AT 100%

Drawn HitLight

Generated from the saved show

SOURCE bb0d64f9a22f

SYMBOL LEGEND

2 TYPES · 11 FIXTURES · COLOUR BY TYPE

HitLight placeholder Visual substitute · Basic Moving Head
Moving Head · Mode 1 · 11 ch · category symbol

3 physical · 3 plotted
0 disabled · 0 unplaced

Prolights Diamond 19
Moving Head · Standard · 19 ch · category symbol

8 physical · 8 plotted
0 disabled · 0 unplaced

HitLight

Lutkovno gledališče Ljubljana · Oder pod zvezdami

SYMBOL LEGEND · Oder pod zvezdami

HitLight · Lutkovno gledališče Ljubljana

Krekov trg 2, 1000, Ljubljana, Slovenia

DWG HL · METRIC

Drawn HitLight

Generated from the saved show

SOURCE bb0d64f9a22f

GENERAL NOTES

1. Source-based lighting plan. Confirm the current rig with the venue.
2. PARTIAL: included fixtures are not a full physical-unit census.
3. DMX PATCH WITHHELD: provisional or unchecked addresses are not published.
4. The reconstruction retains its documented coverage and geometry assumptions; confirm the current setup with the venue.

HitLight

DMX PATCH

11 FIXTURES · 0 UNIVERSES

Fixture / name	Manufacturer / model	Mode	Ch	DMX	Range	Position / mount	Status / notes
UNPATCHED / INVALID							
F001 · PLACEHOLDER · RobeSpot250 …	HitLight placeholder / Visual substitute …	Mode 1	11	WITHHELD	TBC	UNPLACED	Enabled
F002 · PLACEHOLDER · RobeSpot250 …	HitLight placeholder / Visual substitute …	Mode 1	11	WITHHELD	TBC	UNPLACED	Enabled
F003 · PLACEHOLDER · RobeSpot250 …	HitLight placeholder / Visual substitute …	Mode 1	11	WITHHELD	TBC	UNPLACED	Enabled
F004 · ProlightsDiamond19 · G-1	Prolights / Diamond 19	Standard	19	WITHHELD	TBC	UNPLACED	Enabled
F005 · ProlightsDiamond19 · G-2	Prolights / Diamond 19	Standard	19	WITHHELD	TBC	UNPLACED	Enabled
F006 · ProlightsDiamond19 · G-3	Prolights / Diamond 19	Standard	19	WITHHELD	TBC	UNPLACED	Enabled
F007 · ProlightsDiamond19 · G-4	Prolights / Diamond 19	Standard	19	WITHHELD	TBC	UNPLACED	Enabled
F008 · ProlightsDiamond19 · G-5	Prolights / Diamond 19	Standard	19	WITHHELD	TBC	UNPLACED	Enabled
F009 · ProlightsDiamond19 · G-6	Prolights / Diamond 19	Standard	19	WITHHELD	TBC	UNPLACED	Enabled
F010 · ProlightsDiamond19 · G-7	Prolights / Diamond 19	Standard	19	WITHHELD	TBC	UNPLACED	Enabled
F011 · ProlightsDiamond19 · G-8	Prolights / Diamond 19	Standard	19	WITHHELD	TBC	UNPLACED	Enabled

No patched universes

Lutkovno gledališče Ljubljana · Oder pod zvezdami

DMX PATCH · Oder pod zvezdami

HitLight · Lutkovno gledališče Ljubljana

Krekov trg 2, 1000, Ljubljana, Slovenia

DWG HL · METRIC

Drawn HitLight

Generated from the saved show

SOURCE bb0d64f9a22f

VALIDATION APPENDIX

WARNING · PATCH_WITHHELD

DMX patch facts are withheld pending source verification. This planning document cannot be used for hardware output.

Objects: — · Remediation: correct the saved show data and regenerate.

ERROR · STAGE_DIMENSIONS_UNCONFIRMED

Confirm the stage dimensions before producing a final technical document.

Objects: 2F6D5B12-CB88-4CB6-970E-25EFFA76B83C · Remediation: correct the saved show data and regenerate.

WARNING · TITLE_METADATA_INCOMPLETE

Some professional title-block metadata is missing; the document will show an em dash.

Objects: 39c8247427015f2064acdc0f · Remediation: correct the saved show data and regenerate.

HitLight

VENUE & DRAWING SOURCES

Lutkovno gledališče Ljubljana

Oder pod zvezdami · Published reference; current configuration unverified

Krekov trg 2, 1000, Ljubljana, SI

https://www.lgl.si/

Sources checked 2026-10-19

Symbols: HitLight-owned category artwork. No manufacturer model geometry or original source pages included.

Source-based reconstruction. Confirm the current installation and equipment availability with the venue.

Scale, fixture positions, mounting heights and aiming may include estimates; this is not a rigging specification.

Provisional fixture matches are labelled as placeholders. The recorded subset is not a complete physical inventory.

DMX addresses are withheld from public plans until their exact source patch is reconciled.

The reconstruction retains its documented coverage and geometry assumptions; confirm the current setup with the venue.

Official venue information: https://www.lgl.si/ · checked 2026-10-19

Physical venue location: https://e-uprava.gov.si/si/drzava-in-druzba/javni-sektor/podrobnosti-institucije.html?id=990 · checked 2026-10-19

lgl-opz-lights-50.pdf: https://www.lgl.si/files/prizorisca/oder-pod-zvezdami/lgl-opz-lights-50.pdf · checked 2026-10-19

Public venue page: https://www.hitlight.app/venues/slovenia/lutkovno-gledalisce-ljubljana-39c82474

HitLight