
UPSTAGE ↑

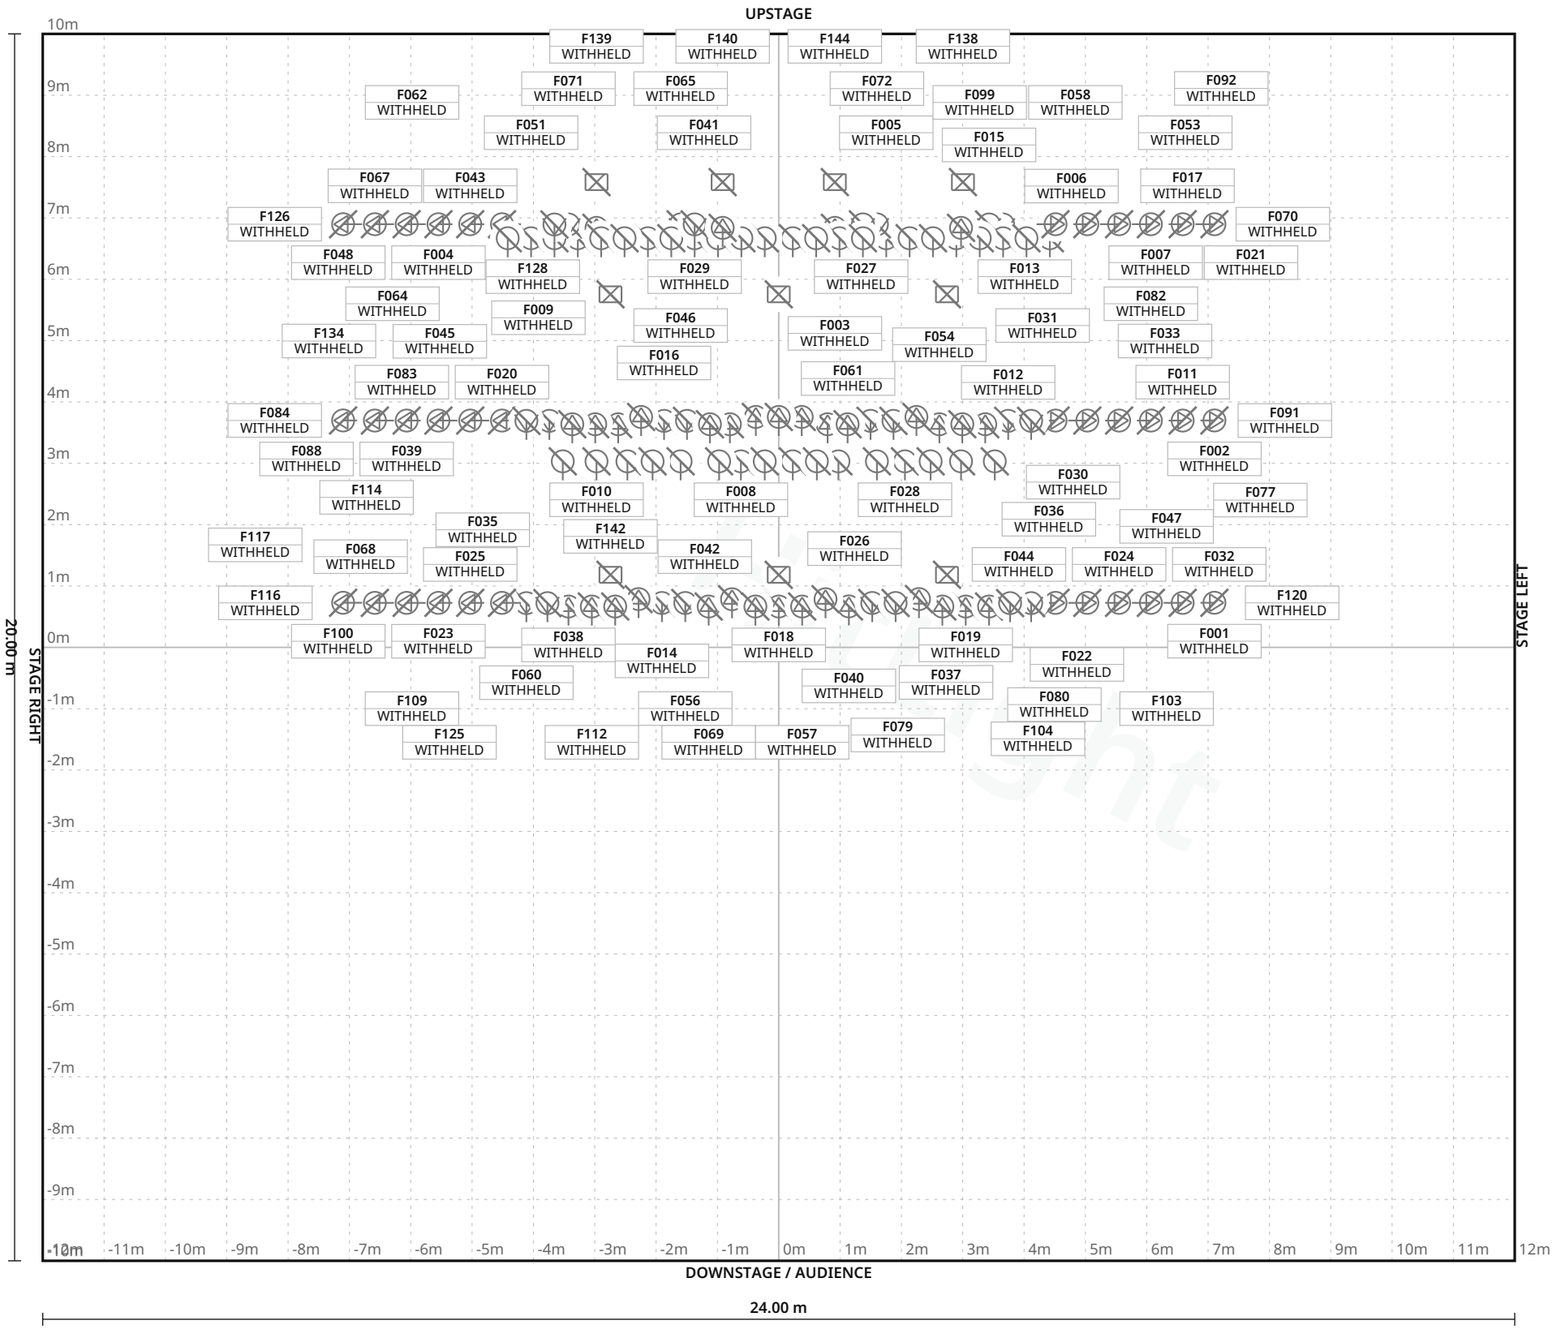

FIXTURE LEGEND

- **Source Four 26** — Profile Spot · 9×
- **Source Four 36** — Profile Spot · 49×
- **Source Four 50** — Profile Spot · 12×
- **Source Four** PARNel — Spot Light · 24×
- **Altman 520** — Other · 6×
- **Altman Sky Cyc — four-cell housing** — Other · 4×
- **ETC SourceFour** PAR MCM WFL — PAR Light · 40×

Stage 24.00 m W × 20.00 m D · Grid 1 m

52 fixture labels omitted in this view due to crowding · see DMX patch

Reg Lenna Center for the Arts · Main room

LIGHT PLOT · PLAN · Main room

HitLight · Reg Lenna Center for the Arts

116 East Third Street, Jamestown, United States

DWG HL · SCALE 1:100 · metric · PRINT AT 100%

Drawn HitLight

Generated from the saved show

SOURCE 83b057c2f24b

SYMBOL LEGEND

7 TYPES · 144 FIXTURES · COLOUR BY TYPE



ETC Source Four 26

Profile Spot · Unverified · TBC ch · category symbol

9 physical · 9 plotted

9 disabled · 0 unplaced



ETC Source Four 36

Profile Spot · Unverified · TBC ch · category symbol

49 physical · 49 plotted

49 disabled · 0 unplaced



ETC Source Four 50

Profile Spot · Unverified · TBC ch · category symbol

12 physical · 12 plotted

12 disabled · 0 unplaced



ETC Source Four PARNel

Spot Light · Unverified · TBC ch · category symbol

24 physical · 24 plotted

24 disabled · 0 unplaced



Unverified source fixture Altman 520

Other · Unverified · TBC ch · category symbol

6 physical · 6 plotted

6 disabled · 0 unplaced



Unverified source fixture Altman Sky Cyc — four-cell housing

Other · Unverified · TBC ch · category symbol

4 physical · 4 plotted

4 disabled · 0 unplaced



Unverified source fixture ETC SourceFour PAR MCM WFL

PAR Light · Unverified · TBC ch · category symbol

40 physical · 40 plotted

40 disabled · 0 unplaced

Reg Lenna Center for the Arts · Main room

SYMBOL LEGEND · Main room

HitLight · Reg Lenna Center for the Arts

116 East Third Street, Jamestown, United States

DWG HL · METRIC

Drawn HitLight

Generated from the saved show

SOURCE 83b057c2f24b

GENERAL NOTES

1. Source-based lighting plan. Confirm the current rig with the venue.
2. PARTIAL: included fixtures are not a full physical-unit census.
3. DMX PATCH WITHHELD: provisional or unchecked addresses are not published.
4. Approximate planning view; not official venue paperwork or output-ready. Original HitLight symbols only; no source pages, OEM meshes, photos or logos. Original files remain private; modes and patch unverified.

HitLight

FIXTURE SCHEDULE

Fixture	Manufacturer / model	Position / mount	Mode / output
VISUAL PLANNING · DMX PATCH WITHHELD			
F001	ETC / Source Four 36	PLOTTED	Unverified · Output excluded
F002	ETC / Source Four 36	PLOTTED	Unverified · Output excluded
F003	ETC / Source Four 50	PLOTTED	Unverified · Output excluded
F004	ETC / Source Four 36	PLOTTED	Unverified · Output excluded
F005	Unverified source fixture / ETC SourceFour PAR MCM WFL	PLOTTED	Unverified · Output excluded
F006	ETC / Source Four PARNel	PLOTTED	Unverified · Output excluded
F007	ETC / Source Four 36	PLOTTED	Unverified · Output excluded
F008	Unverified source fixture / ETC SourceFour PAR MCM WFL	PLOTTED	Unverified · Output excluded
F009	Unverified source fixture / ETC SourceFour PAR MCM WFL	PLOTTED	Unverified · Output excluded
F010	Unverified source fixture / ETC SourceFour PAR MCM WFL	PLOTTED	Unverified · Output excluded
F011	ETC / Source Four 36	PLOTTED	Unverified · Output excluded
F012	ETC / Source Four PARNel	PLOTTED	Unverified · Output excluded
F013	Unverified source fixture / ETC SourceFour PAR MCM WFL	PLOTTED	Unverified · Output excluded
F014	ETC / Source Four PARNel	PLOTTED	Unverified · Output excluded
F015	ETC / Source Four PARNel	PLOTTED	Unverified · Output excluded
F016	ETC / Source Four PARNel	PLOTTED	Unverified · Output excluded
F017	ETC / Source Four 36	PLOTTED	Unverified · Output excluded
F018	ETC / Source Four 26	PLOTTED	Unverified · Output excluded
F019	ETC / Source Four 26	PLOTTED	Unverified · Output excluded
F020	ETC / Source Four 36	PLOTTED	Unverified · Output excluded

Planning reference only. Confirm installed modes and patch with the venue.

Reg Lenna Center for the Arts · Main room

FIXTURE SCHEDULE · Main room

HitLight · Reg Lenna Center for the Arts

116 East Third Street, Jamestown, United States

DWG HL · METRIC

Drawn HitLight

Generated from the saved show

SOURCE 83b057c2f24b

FIXTURE SCHEDULE · CONTINUED

Fixture	Manufacturer / model	Position / mount	Mode / output
VISUAL PLANNING · DMX PATCH WITHHELD			
F021	ETC / Source Four 36	PLOTTED	Unverified · Output excluded
F022	ETC / Source Four 50	PLOTTED	Unverified · Output excluded
F023	ETC / Source Four 36	PLOTTED	Unverified · Output excluded
F024	ETC / Source Four 36	PLOTTED	Unverified · Output excluded
F025	ETC / Source Four 36	PLOTTED	Unverified · Output excluded
F026	ETC / Source Four 36	PLOTTED	Unverified · Output excluded
F027	Unverified source fixture / ETC SourceFour PAR MCM WFL	PLOTTED	Unverified · Output excluded
F028	Unverified source fixture / ETC SourceFour PAR MCM WFL	PLOTTED	Unverified · Output excluded
F029	Unverified source fixture / ETC SourceFour PAR MCM WFL	PLOTTED	Unverified · Output excluded
F030	ETC / Source Four 50	PLOTTED	Unverified · Output excluded
F031	Unverified source fixture / ETC SourceFour PAR MCM WFL	PLOTTED	Unverified · Output excluded
F032	ETC / Source Four 36	PLOTTED	Unverified · Output excluded
F033	ETC / Source Four 36	PLOTTED	Unverified · Output excluded
F034	Unverified source fixture / ETC SourceFour PAR MCM WFL	PLOTTED	Unverified · Output excluded
F035	ETC / Source Four 36	PLOTTED	Unverified · Output excluded
F036	Unverified source fixture / ETC SourceFour PAR MCM WFL	PLOTTED	Unverified · Output excluded
F037	ETC / Source Four 36	PLOTTED	Unverified · Output excluded
F038	ETC / Source Four 50	PLOTTED	Unverified · Output excluded
F039	ETC / Source Four 36	PLOTTED	Unverified · Output excluded
F040	ETC / Source Four 50	PLOTTED	Unverified · Output excluded

Planning reference only. Confirm installed modes and patch with the venue.

FIXTURE SCHEDULE · CONTINUED

Fixture	Manufacturer / model	Position / mount	Mode / output
VISUAL PLANNING · DMX PATCH WITHHELD			
F041	Unverified source fixture / ETC SourceFour PAR MCM WFL	PLOTTED	Unverified · Output excluded
F042	ETC / Source Four PARNel	PLOTTED	Unverified · Output excluded
F043	ETC / Source Four 36	PLOTTED	Unverified · Output excluded
F044	ETC / Source Four 36	PLOTTED	Unverified · Output excluded
F045	ETC / Source Four PARNel	PLOTTED	Unverified · Output excluded
F046	Unverified source fixture / ETC SourceFour PAR MCM WFL	PLOTTED	Unverified · Output excluded
F047	ETC / Source Four PARNel	PLOTTED	Unverified · Output excluded
F048	ETC / Source Four 36	PLOTTED	Unverified · Output excluded
F049	Unverified source fixture / ETC SourceFour PAR MCM WFL	PLOTTED	Unverified · Output excluded
F050	Unverified source fixture / ETC SourceFour PAR MCM WFL	PLOTTED	Unverified · Output excluded
F051	Unverified source fixture / ETC SourceFour PAR MCM WFL	PLOTTED	Unverified · Output excluded
F052	ETC / Source Four PARNel	PLOTTED	Unverified · Output excluded
F053	Unverified source fixture / ETC SourceFour PAR MCM WFL	PLOTTED	Unverified · Output excluded
F054	ETC / Source Four 36	PLOTTED	Unverified · Output excluded
F055	Unverified source fixture / ETC SourceFour PAR MCM WFL	PLOTTED	Unverified · Output excluded
F056	ETC / Source Four PARNel	PLOTTED	Unverified · Output excluded
F057	ETC / Source Four 36	PLOTTED	Unverified · Output excluded
F058	Unverified source fixture / ETC SourceFour PAR MCM WFL	PLOTTED	Unverified · Output excluded
F059	Unverified source fixture / ETC SourceFour PAR MCM WFL	PLOTTED	Unverified · Output excluded
F060	ETC / Source Four PARNel	PLOTTED	Unverified · Output excluded

Planning reference only. Confirm installed modes and patch with the venue.

Reg Lenna Center for the Arts · Main room

FIXTURE SCHEDULE · Main room

HitLight · Reg Lenna Center for the Arts

116 East Third Street, Jamestown, United States

DWG HL · METRIC

Drawn HitLight

Generated from the saved show

SOURCE 83b057c2f24b

FIXTURE SCHEDULE · CONTINUED

Fixture	Manufacturer / model	Position / mount	Mode / output
VISUAL PLANNING · DMX PATCH WITHHELD			
F061	ETC / Source Four 26	PLOTTED	Unverified · Output excluded
F062	Unverified source fixture / ETC SourceFour PAR MCM WFL	PLOTTED	Unverified · Output excluded
F063	ETC / Source Four PARNel	PLOTTED	Unverified · Output excluded
F064	ETC / Source Four 36	PLOTTED	Unverified · Output excluded
F065	ETC / Source Four PARNel	PLOTTED	Unverified · Output excluded
F066	ETC / Source Four 36	PLOTTED	Unverified · Output excluded
F067	ETC / Source Four 36	PLOTTED	Unverified · Output excluded
F068	ETC / Source Four PARNel	PLOTTED	Unverified · Output excluded
F069	ETC / Source Four 50	PLOTTED	Unverified · Output excluded
F070	ETC / Source Four 36	PLOTTED	Unverified · Output excluded
F071	ETC / Source Four PARNel	PLOTTED	Unverified · Output excluded
F072	ETC / Source Four PARNel	PLOTTED	Unverified · Output excluded
F073	Unverified source fixture / ETC SourceFour PAR MCM WFL	PLOTTED	Unverified · Output excluded
F074	ETC / Source Four 26	PLOTTED	Unverified · Output excluded
F075	ETC / Source Four 26	PLOTTED	Unverified · Output excluded
F076	Unverified source fixture / ETC SourceFour PAR MCM WFL	PLOTTED	Unverified · Output excluded
F077	ETC / Source Four 36	PLOTTED	Unverified · Output excluded
F078	Unverified source fixture / ETC SourceFour PAR MCM WFL	PLOTTED	Unverified · Output excluded
F079	ETC / Source Four 36	PLOTTED	Unverified · Output excluded
F080	ETC / Source Four 36	PLOTTED	Unverified · Output excluded

Planning reference only. Confirm installed modes and patch with the venue.

FIXTURE SCHEDULE · CONTINUED

Fixture	Manufacturer / model	Position / mount	Mode / output
VISUAL PLANNING · DMX PATCH WITHHELD			
F081	ETC / Source Four PARNel	PLOTTED	Unverified · Output excluded
F082	ETC / Source Four 36	PLOTTED	Unverified · Output excluded
F083	ETC / Source Four 36	PLOTTED	Unverified · Output excluded
F084	ETC / Source Four 36	PLOTTED	Unverified · Output excluded
F085	Unverified source fixture / ETC SourceFour PAR MCM WFL	PLOTTED	Unverified · Output excluded
F086	Unverified source fixture / ETC SourceFour PAR MCM WFL	PLOTTED	Unverified · Output excluded
F087	Unverified source fixture / ETC SourceFour PAR MCM WFL	PLOTTED	Unverified · Output excluded
F088	ETC / Source Four 36	PLOTTED	Unverified · Output excluded
F089	Unverified source fixture / ETC SourceFour PAR MCM WFL	PLOTTED	Unverified · Output excluded
F090	Unverified source fixture / ETC SourceFour PAR MCM WFL	PLOTTED	Unverified · Output excluded
F091	ETC / Source Four 36	PLOTTED	Unverified · Output excluded
F092	ETC / Source Four 36	PLOTTED	Unverified · Output excluded
F093	Unverified source fixture / ETC SourceFour PAR MCM WFL	PLOTTED	Unverified · Output excluded
F094	ETC / Source Four 36	PLOTTED	Unverified · Output excluded
F095	Unverified source fixture / ETC SourceFour PAR MCM WFL	PLOTTED	Unverified · Output excluded
F096	Unverified source fixture / ETC SourceFour PAR MCM WFL	PLOTTED	Unverified · Output excluded
F097	ETC / Source Four 50	PLOTTED	Unverified · Output excluded
F098	ETC / Source Four 26	PLOTTED	Unverified · Output excluded
F099	Unverified source fixture / ETC SourceFour PAR MCM WFL	PLOTTED	Unverified · Output excluded
F100	ETC / Source Four 36	PLOTTED	Unverified · Output excluded

Planning reference only. Confirm installed modes and patch with the venue.

FIXTURE SCHEDULE · CONTINUED

Fixture	Manufacturer / model	Position / mount	Mode / output
VISUAL PLANNING · DMX PATCH WITHHELD			
F101	ETC / Source Four PARNel	PLOTTED	Unverified · Output excluded
F102	ETC / Source Four 50	PLOTTED	Unverified · Output excluded
F103	ETC / Source Four PARNel	PLOTTED	Unverified · Output excluded
F104	ETC / Source Four PARNel	PLOTTED	Unverified · Output excluded
F105	ETC / Source Four 36	PLOTTED	Unverified · Output excluded
F106	ETC / Source Four PARNel	PLOTTED	Unverified · Output excluded
F107	ETC / Source Four 50	PLOTTED	Unverified · Output excluded
F108	Unverified source fixture / ETC SourceFour PAR MCM WFL	PLOTTED	Unverified · Output excluded
F109	ETC / Source Four PARNel	PLOTTED	Unverified · Output excluded
F110	Unverified source fixture / ETC SourceFour PAR MCM WFL	PLOTTED	Unverified · Output excluded
F111	Unverified source fixture / ETC SourceFour PAR MCM WFL	PLOTTED	Unverified · Output excluded
F112	ETC / Source Four 26	PLOTTED	Unverified · Output excluded
F113	ETC / Source Four 50	PLOTTED	Unverified · Output excluded
F114	ETC / Source Four 36	PLOTTED	Unverified · Output excluded
F115	ETC / Source Four PARNel	PLOTTED	Unverified · Output excluded
F116	ETC / Source Four 36	PLOTTED	Unverified · Output excluded
F117	ETC / Source Four 36	PLOTTED	Unverified · Output excluded
F118	ETC / Source Four 36	PLOTTED	Unverified · Output excluded
F119	Unverified source fixture / ETC SourceFour PAR MCM WFL	PLOTTED	Unverified · Output excluded
F120	ETC / Source Four 36	PLOTTED	Unverified · Output excluded

Planning reference only. Confirm installed modes and patch with the venue.

FIXTURE SCHEDULE · CONTINUED

Fixture	Manufacturer / model	Position / mount	Mode / output
VISUAL PLANNING · DMX PATCH WITHHELD			
F121	ETC / Source Four 50	PLOTTED	Unverified · Output excluded
F122	ETC / Source Four 50	PLOTTED	Unverified · Output excluded
F123	ETC / Source Four PARNel	PLOTTED	Unverified · Output excluded
F124	ETC / Source Four 36	PLOTTED	Unverified · Output excluded
F125	ETC / Source Four 36	PLOTTED	Unverified · Output excluded
F126	ETC / Source Four 36	PLOTTED	Unverified · Output excluded
F127	ETC / Source Four 36	PLOTTED	Unverified · Output excluded
F128	Unverified source fixture / ETC SourceFour PAR MCM WFL	PLOTTED	Unverified · Output excluded
F129	ETC / Source Four 36	PLOTTED	Unverified · Output excluded
F130	ETC / Source Four 26	PLOTTED	Unverified · Output excluded
F131	ETC / Source Four 26	PLOTTED	Unverified · Output excluded
F132	Unverified source fixture / ETC SourceFour PAR MCM WFL	PLOTTED	Unverified · Output excluded
F133	Unverified source fixture / ETC SourceFour PAR MCM WFL	PLOTTED	Unverified · Output excluded
F134	ETC / Source Four 36	PLOTTED	Unverified · Output excluded
F135	Unverified source fixture / Altman 520	PLOTTED	Unverified · Output excluded
F136	Unverified source fixture / Altman 520	PLOTTED	Unverified · Output excluded
F137	Unverified source fixture / Altman 520	PLOTTED	Unverified · Output excluded
F138	Unverified source fixture / Altman Sky Cyc — four-cell housing	PLOTTED	Unverified · Output excluded
F139	Unverified source fixture / Altman Sky Cyc — four-cell housing	PLOTTED	Unverified · Output excluded
F140	Unverified source fixture / Altman Sky Cyc — four-cell housing	PLOTTED	Unverified · Output excluded

Planning reference only. Confirm installed modes and patch with the venue.

Reg Lenna Center for the Arts · Main room

FIXTURE SCHEDULE · Main room

HitLight · Reg Lenna Center for the Arts

116 East Third Street, Jamestown, United States

DWG HL · METRIC

Drawn HitLight

Generated from the saved show

SOURCE 83b057c2f24b

Fixture	Manufacturer / model	Position / mount	Mode / output
VISUAL PLANNING · DMX PATCH WITHHELD			
F141	Unverified source fixture / Altman 520	PLOTTED	Unverified · Output excluded
F142	Unverified source fixture / Altman 520	PLOTTED	Unverified · Output excluded
F143	Unverified source fixture / Altman 520	PLOTTED	Unverified · Output excluded
F144	Unverified source fixture / Altman Sky Cyc — four-cell housing	PLOTTED	Unverified · Output excluded

Planning reference only. Confirm installed modes and patch with the venue.

HitLight

VALIDATION APPENDIX

WARNING · PATCH_WITHHELD

DMX patch facts are withheld pending source verification. This planning document cannot be used for hardware output.

Objects: — · Remediation: review the source facts and regenerate.

ERROR · STAGE_DIMENSIONS_UNCONFIRMED

Confirm the stage dimensions before producing a final technical document.

Objects: Main room · Remediation: review the source facts and regenerate.

WARNING · MODE_UNVERIFIED

DMX modes are unverified; output remains excluded.

Objects: F001–F144 · Remediation: review the source facts and regenerate.

WARNING · FIXTURE_DISABLED

Fixtures are disabled for this visual planning reconstruction.

Objects: F001–F144 · Remediation: review the source facts and regenerate.

WARNING · TITLE_METADATA_INCOMPLETE

Some professional title-block metadata is missing; the document will show an em dash.

Objects: 39c964ba203c312797124ee8 · Remediation: review the source facts and regenerate.

HitLight

VENUE & DRAWING SOURCES

Reg Lenna Center for the Arts

Main room · House rig

116 East Third Street, Jamestown, NY, US

https://reglenna.com/downloads

Sources checked 2026-11-03

Generated by HitLight from the reviewed partial Reg Lenna Center for the Arts reconstruction. Venue sources are cited as facts; their original artwork remains private.

Symbols: HitLight-owned category artwork. No manufacturer model geometry or original source pages included.

Fixture positions follow the venue’s published lighting plot; the currently installed rig is not verified.

144 source-based fixture records retain their original printed source identities. The current public view has 134 catalogue body references and 10 visual fallbacks. Installed modes and DMX patch are unverified; all original output exclusions remain.

Fixture heights are approximate; trim heights may differ from the drawing.

144 individual onstage housings from the November22,2016 sheet1of5. This partial rig covers the onstage plot; FOH and other areas are not covered by this source.

134 positions use proper catalogue bodies. Six Altman520 strip housings and four four-cell SkyCycs remain neutral markers. PARNel symbols are counted as housings; circuits/cells are not extra fixtures.

Four displaced rows use their red actual-location markings. Other geometry, heights, mounting roots, focus and clearance tiers are estimates.

Present installation and control remain unverified. All fixtures are excluded from output.

144 source-based fixture records currently display 134 public catalogue housings and 10 visual fallbacks. Original source identities, modes, patch and output exclusions are unchanged.

Existing Source Four PAR / Colortran Fresnel profile references now display newly authored approximate public housings. Existing source identities and any other-maker mechanical substitutes remain labelled; installed optics, modes and patch are not verified.

Approximate planning view; not official venue paperwork or output-ready. Original HitLight symbols

HitLight

VENUE & DRAWING SOURCES

only; no source pages, OEM meshes, photos or logos. Original files remain private; modes and patch unverified.

Fixture plot original; visually inspected page(s) 1. Freshness and reuse rights unconfirmed.: https://static1.squarespace.com/static/5d8668f1f6d3ed5360d8f8f2/t/5e2a51afeca6a665e3d83581/1579831729656/RegLenna+Rep+LightPlot+OnStage.pdf · checked 2026-11-03

Published capacity 1224 for Main theatre.: https://reglenna.com/tech · checked 2026-11-03

Official venue/technical source page.: https://reglenna.com/downloads · checked 2026-11-03

Public venue page: https://www.hitlight.app/venues/united-states/reg-lenna-center-for-the-arts-39c964ba

HitLight