
UPSTAGE ↑

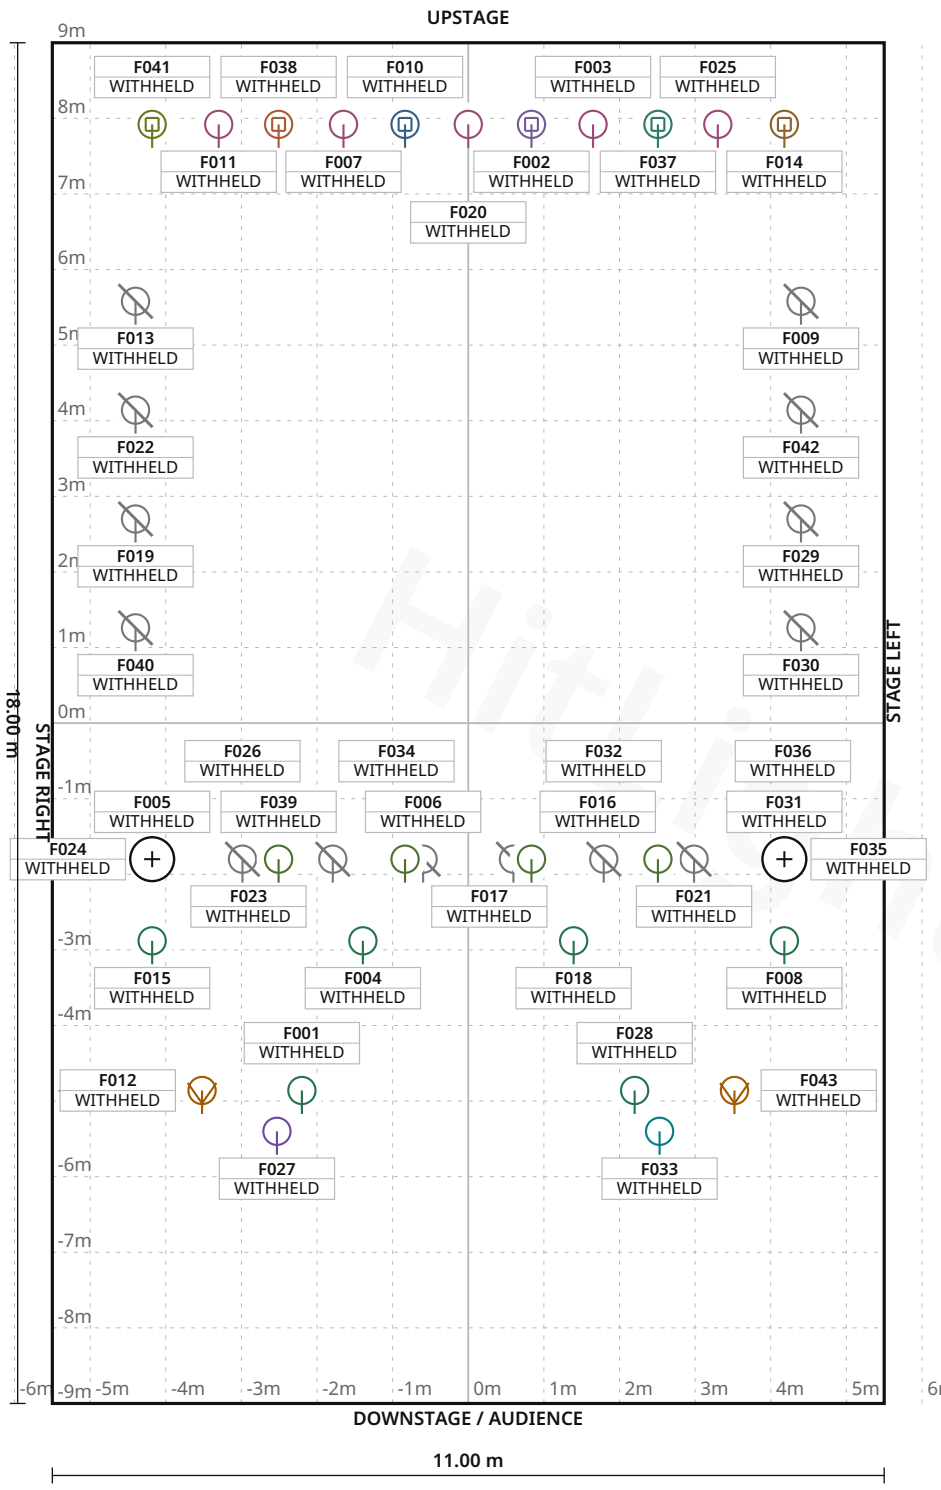

FIXTURE LEGEND

- **CLPFLATPRO12** — PAR Light · 16×
- **F2 FC** — Spot Light · 2×
- **CameoF2T1ch** — PAR Light · 6×
- **CameoFlatProSpot** — ix7 · 400-L — PAR Light · 1×
- **CameoFlatProSpot** — ix7 · 400-R — PAR Light · 1×
- **LitecraftMiniPAR** — AT10 — PAR Light · 5×
- **RobeRobin800LEDW** — ash variantunconfirmed · 1.300 — Moving Head · 1×
- **RobeRobin800LEDW** — ash variantunconfirmed · 1.316 — Moving Head · 1×
- **RobeRobin800LEDW** — ash variantunconfirmed · 1.332 — Moving Head · 1×
- **RobeRobin800LEDW** — ash variantunconfirmed · 1.348 — Moving Head · 1×
- **RobeRobin800LEDW** — ash variantunconfirmed · 1.364 — Moving Head · 1×
- **RobeRobin800LEDW** — ash variantunconfirmed · 1.380 — Moving Head · 1×
- **Unknownprofile1kW** — PAR Light · 6×

Stage 11.00 m W × 18.00 m D · Grid 1 m

Ansbacher Kammerspiele · Kammerspiele-Saal / gallery

LIGHT PLOT · PLAN · Kammerspiele-Saal / gallery

HitLight · Ansbacher Kammerspiele

Maximilianstraße 27a–29, 91522, Ansbach, Germany

DWG HL · SCALE 1:100 · metric · PRINT AT 100%

Drawn HitLight

Generated from the saved show

SOURCE ff6daac8f4fb

SYMBOL LEGEND

13 TYPES · 43 FIXTURES · COLOUR BY TYPE



Cameo CLPFLATPRO12

PAR Light · Unverified · TBC ch · category symbol

16 physical · 16 plotted

16 disabled · 0 unplaced



Cameo F2 FC

Spot Light · 4 CH Direct Mode (RAW) · 4 ch · category symbol

2 physical · 2 plotted

0 disabled · 0 unplaced



Unverified source fixture CameoF2T1ch

PAR Light · Unverified · TBC ch · category symbol

6 physical · 6 plotted

0 disabled · 0 unplaced



Unverified source fixture CameoFlatProSpotix7 · 400-L

PAR Light · Unverified · TBC ch · category symbol

1 physical · 1 plotted

0 disabled · 0 unplaced



Unverified source fixture CameoFlatProSpotix7 · 400-R

PAR Light · Unverified · TBC ch · category symbol

1 physical · 1 plotted

0 disabled · 0 unplaced



Unverified source fixture LitecraftMiniPARAT10

PAR Light · Unverified · TBC ch · category symbol

5 physical · 5 plotted

0 disabled · 0 unplaced



Unverified source fixture RobeRobin800LEDWash variantunconfirmed · 1.300

Moving Head · Unverified · TBC ch · category symbol

1 physical · 1 plotted

0 disabled · 0 unplaced



Unverified source fixture RobeRobin800LEDWash variantunconfirmed · 1.316

Moving Head · Unverified · TBC ch · category symbol

1 physical · 1 plotted

0 disabled · 0 unplaced

Ansbacher Kammerspiele · Kammerspiele-Saal / gallery

SYMBOL LEGEND · Kammerspiele-Saal / gallery

HitLight · Ansbacher Kammerspiele

Maximilianstraße 27a–29, 91522, Ansbach, Germany

DWG HL · METRIC

Drawn HitLight

Generated from the saved show

SOURCE ff6daac8f4fb

Unverified source fixture RobeRobin800LEDWash variantunconfirmed · 1.332
Moving Head · Unverified · TBC ch · category symbol
1 physical · 1 plotted
0 disabled · 0 unplaced

Unverified source fixture RobeRobin800LEDWash variantunconfirmed · 1.348
Moving Head · Unverified · TBC ch · category symbol
1 physical · 1 plotted
0 disabled · 0 unplaced

Unverified source fixture RobeRobin800LEDWash variantunconfirmed · 1.364
Moving Head · Unverified · TBC ch · category symbol
1 physical · 1 plotted
0 disabled · 0 unplaced

Unverified source fixture RobeRobin800LEDWash variantunconfirmed · 1.380
Moving Head · Unverified · TBC ch · category symbol
1 physical · 1 plotted
0 disabled · 0 unplaced

Unverified source fixture Unknownprofile1kW
PAR Light · Unverified · TBC ch · category symbol
6 physical · 6 plotted
0 disabled · 0 unplaced

GENERAL NOTES

1. Source-based lighting plan. Confirm the current rig with the venue.
2. PARTIAL: included fixtures are not a full physical-unit census.
3. DMX PATCH WITHHELD: provisional or unchecked addresses are not published.
4. The reconstruction retains its documented coverage and geometry assumptions; confirm the current setup with the venue.
5. Source-based reconstruction. Confirm the current installation and equipment availability with the venue.

HitLight

FIXTURE SCHEDULE

Fixture	Manufacturer / model	Position / mount	Mode / output
VISUAL PLANNING · DMX PATCH WITHHELD			
F001	Unverified source fixture / CameoF2T1ch	PLOTTED	Unverified · Output excluded
F002	Unverified source fixture / RobeRobin800LEDWash variantunconfirmed · 1.348	PLOTTED	Unverified · Output excluded
F003	Unverified source fixture / LitecraftMiniPARAT10	PLOTTED	Unverified · Output excluded
F004	Unverified source fixture / CameoF2T1ch	PLOTTED	Unverified · Output excluded
F005	Cameo / CLPFLATPRO12	PLOTTED	Unverified · Output excluded
F006	Cameo / CLPFLATPRO12	PLOTTED	Unverified · Output excluded
F007	Unverified source fixture / LitecraftMiniPARAT10	PLOTTED	Unverified · Output excluded
F008	Unverified source fixture / CameoF2T1ch	PLOTTED	Unverified · Output excluded
F009	Cameo / CLPFLATPRO12	PLOTTED	Unverified · Output excluded
F010	Unverified source fixture / RobeRobin800LEDWash variantunconfirmed · 1.332	PLOTTED	Unverified · Output excluded
F011	Unverified source fixture / LitecraftMiniPARAT10	PLOTTED	Unverified · Output excluded
F012	Cameo / F2 FC	PLOTTED	Unverified · Output excluded
F013	Cameo / CLPFLATPRO12	PLOTTED	Unverified · Output excluded
F014	Unverified source fixture / RobeRobin800LEDWash variantunconfirmed · 1.380	PLOTTED	Unverified · Output excluded
F015	Unverified source fixture / CameoF2T1ch	PLOTTED	Unverified · Output excluded
F016	Cameo / CLPFLATPRO12	PLOTTED	Unverified · Output excluded
F017	Unverified source fixture / Unknownprofile1kW	PLOTTED	Unverified · Output excluded
F018	Unverified source fixture / CameoF2T1ch	PLOTTED	Unverified · Output excluded
F019	Cameo / CLPFLATPRO12	PLOTTED	Unverified · Output excluded
F020	Unverified source fixture / LitecraftMiniPARAT10	PLOTTED	Unverified · Output excluded

Planning reference only. Confirm installed modes and patch with the venue.

Ansbacher Kammerspiele · Kammerspiele-Saal / gallery

FIXTURE SCHEDULE · Kammerspiele-Saal / gallery

HitLight · Ansbacher Kammerspiele

Maximilianstraße 27a–29, 91522, Ansbach, Germany

DWG HL · METRIC

Drawn HitLight

Generated from the saved show

SOURCE ff6daac8f4fb

Fixture	Manufacturer / model	Position / mount	Mode / output
VISUAL PLANNING · DMX PATCH WITHHELD			
F021	Cameo / CLPFLATPRO12	PLOTTED	Unverified · Output excluded
F022	Cameo / CLPFLATPRO12	PLOTTED	Unverified · Output excluded
F023	Cameo / CLPFLATPRO12	PLOTTED	Unverified · Output excluded
F024	Unverified source fixture / Unknownprofile1kW	PLOTTED	Unverified · Output excluded
F025	Unverified source fixture / LitecraftMiniPARAT10	PLOTTED	Unverified · Output excluded
F026	Cameo / CLPFLATPRO12	PLOTTED	Unverified · Output excluded
F027	Unverified source fixture / CameoFlatProSpotix7 · 400-L	PLOTTED	Unverified · Output excluded
F028	Unverified source fixture / CameoF2T1ch	PLOTTED	Unverified · Output excluded
F029	Cameo / CLPFLATPRO12	PLOTTED	Unverified · Output excluded
F030	Cameo / CLPFLATPRO12	PLOTTED	Unverified · Output excluded
F031	Cameo / CLPFLATPRO12	PLOTTED	Unverified · Output excluded
F032	Cameo / CLPFLATPRO12	PLOTTED	Unverified · Output excluded
F033	Unverified source fixture / CameoFlatProSpotix7 · 400-R	PLOTTED	Unverified · Output excluded
F034	Unverified source fixture / Unknownprofile1kW	PLOTTED	Unverified · Output excluded
F035	Unverified source fixture / Unknownprofile1kW	PLOTTED	Unverified · Output excluded
F036	Unverified source fixture / Unknownprofile1kW	PLOTTED	Unverified · Output excluded
F037	Unverified source fixture / RobeRobin800LEDWash variantunconfirmed · 1.364	PLOTTED	Unverified · Output excluded
F038	Unverified source fixture / RobeRobin800LEDWash variantunconfirmed · 1.316	PLOTTED	Unverified · Output excluded
F039	Unverified source fixture / Unknownprofile1kW	PLOTTED	Unverified · Output excluded
F040	Cameo / CLPFLATPRO12	PLOTTED	Unverified · Output excluded

Planning reference only. Confirm installed modes and patch with the venue.

Fixture	Manufacturer / model	Position / mount	Mode / output
VISUAL PLANNING · DMX PATCH WITHHELD			
F041	Unverified source fixture / RobeRobin800LEDWash variantunconfirmed · 1.300	PLOTTED	Unverified · Output excluded
F042	Cameo / CLPFLATPRO12	PLOTTED	Unverified · Output excluded
F043	Cameo / F2 FC	PLOTTED	Unverified · Output excluded

Planning reference only. Confirm installed modes and patch with the venue.

HitLight

VALIDATION APPENDIX

WARNING · PATCH_WITHHELD

DMX patch facts are withheld pending source verification. This planning document cannot be used for hardware output.

Objects: — · Remediation: review the source facts and regenerate.

ERROR · STAGE_DIMENSIONS_UNCONFIRMED

Confirm the stage dimensions before producing a final technical document.

Objects: Kammerspiele-Saal / gallery · Remediation: review the source facts and regenerate.

WARNING · MODE_UNVERIFIED

DMX modes are unverified; output remains excluded.

Objects: F001–F011, F013–F042 · Remediation: review the source facts and regenerate.

WARNING · FIXTURE_DISABLED

Fixtures are disabled for this visual planning reconstruction.

Objects: F005, F006, F009, F013, F016, F019, F021–F023, F026, F029–F032, F040, F042 · Remediation: review the source facts and regenerate.

WARNING · TITLE_METADATA_INCOMPLETE

Some professional title-block metadata is missing; the document will show an em dash.

Objects: 39eb75372c6522178ad7973b · Remediation: review the source facts and regenerate.

HitLight

VENUE & DRAWING SOURCES

Ansbacher Kammerspiele

Kammerspiele-Saal / gallery · Published source room/configuration; current rig confirmation pending

Maximilianstraße 27a–29, 91522, Ansbach, DE

https://www.kammerspiele.com/

Sources checked 2026-10-20

Symbols: HitLight-owned category artwork. No manufacturer model geometry or original source pages included.

Source-based reconstruction. Confirm the current installation and equipment availability with the venue.

Scale, fixture positions, mounting heights and aiming may include estimates; this is not a rigging specification.

Provisional fixture matches are labelled as placeholders. The recorded subset is not a complete physical inventory.

DMX addresses are withheld from public plans until their exact source patch is reconciled.

Partial source-based planning reconstruction; the current installation and complete fixture census are unverified.

Source-matched catalogue bodies are shown where available. Unresolved source identities remain labelled visual markers. Installed modes and DMX patch require verification; visual-only fixtures remain excluded from output.

The reconstruction retains its documented coverage and geometry assumptions; confirm the current setup with the venue.

Source-based reconstruction. Confirm the current installation and equipment availability with the venue.

Scale, fixture positions, mounting heights and aiming may include estimates; this is not a rigging specification.

Provisional fixture matches are labelled as placeholders. The recorded subset is not a complete physical inventory.

DMX addresses are withheld from public plans until their exact source patch is reconciled.

Partial source-based planning reconstruction; the current installation and complete fixture census are unverified.

Source-matched catalogue bodies are shown where available. Unresolved source identities remain labelled visual markers. Installed modes and DMX patch require verification; visual-only fixtures remain excluded from output.

Output remains excluded for visual-only fixtures. Catalogue identity does not verify installed modes, addresses or the current installation.

Official venue information: https://www.kammerspiele.com/ · checked 2026-10-20

TechnAusstattungLichtPatch_Kammerspiele-Saal_Jan2021.pdf: https://www.kammerspiele.com/ansbacher-kammerspiele/ · checked 2026-10-20

Public venue page: https://www.hitlight.app/venues/germany/ansbacher-kammerspiele-39eb7537

HitLight