
UPSTAGE ↑

FIXTURE LEGEND

Robin T11
Profile
Profile Spot · 12×

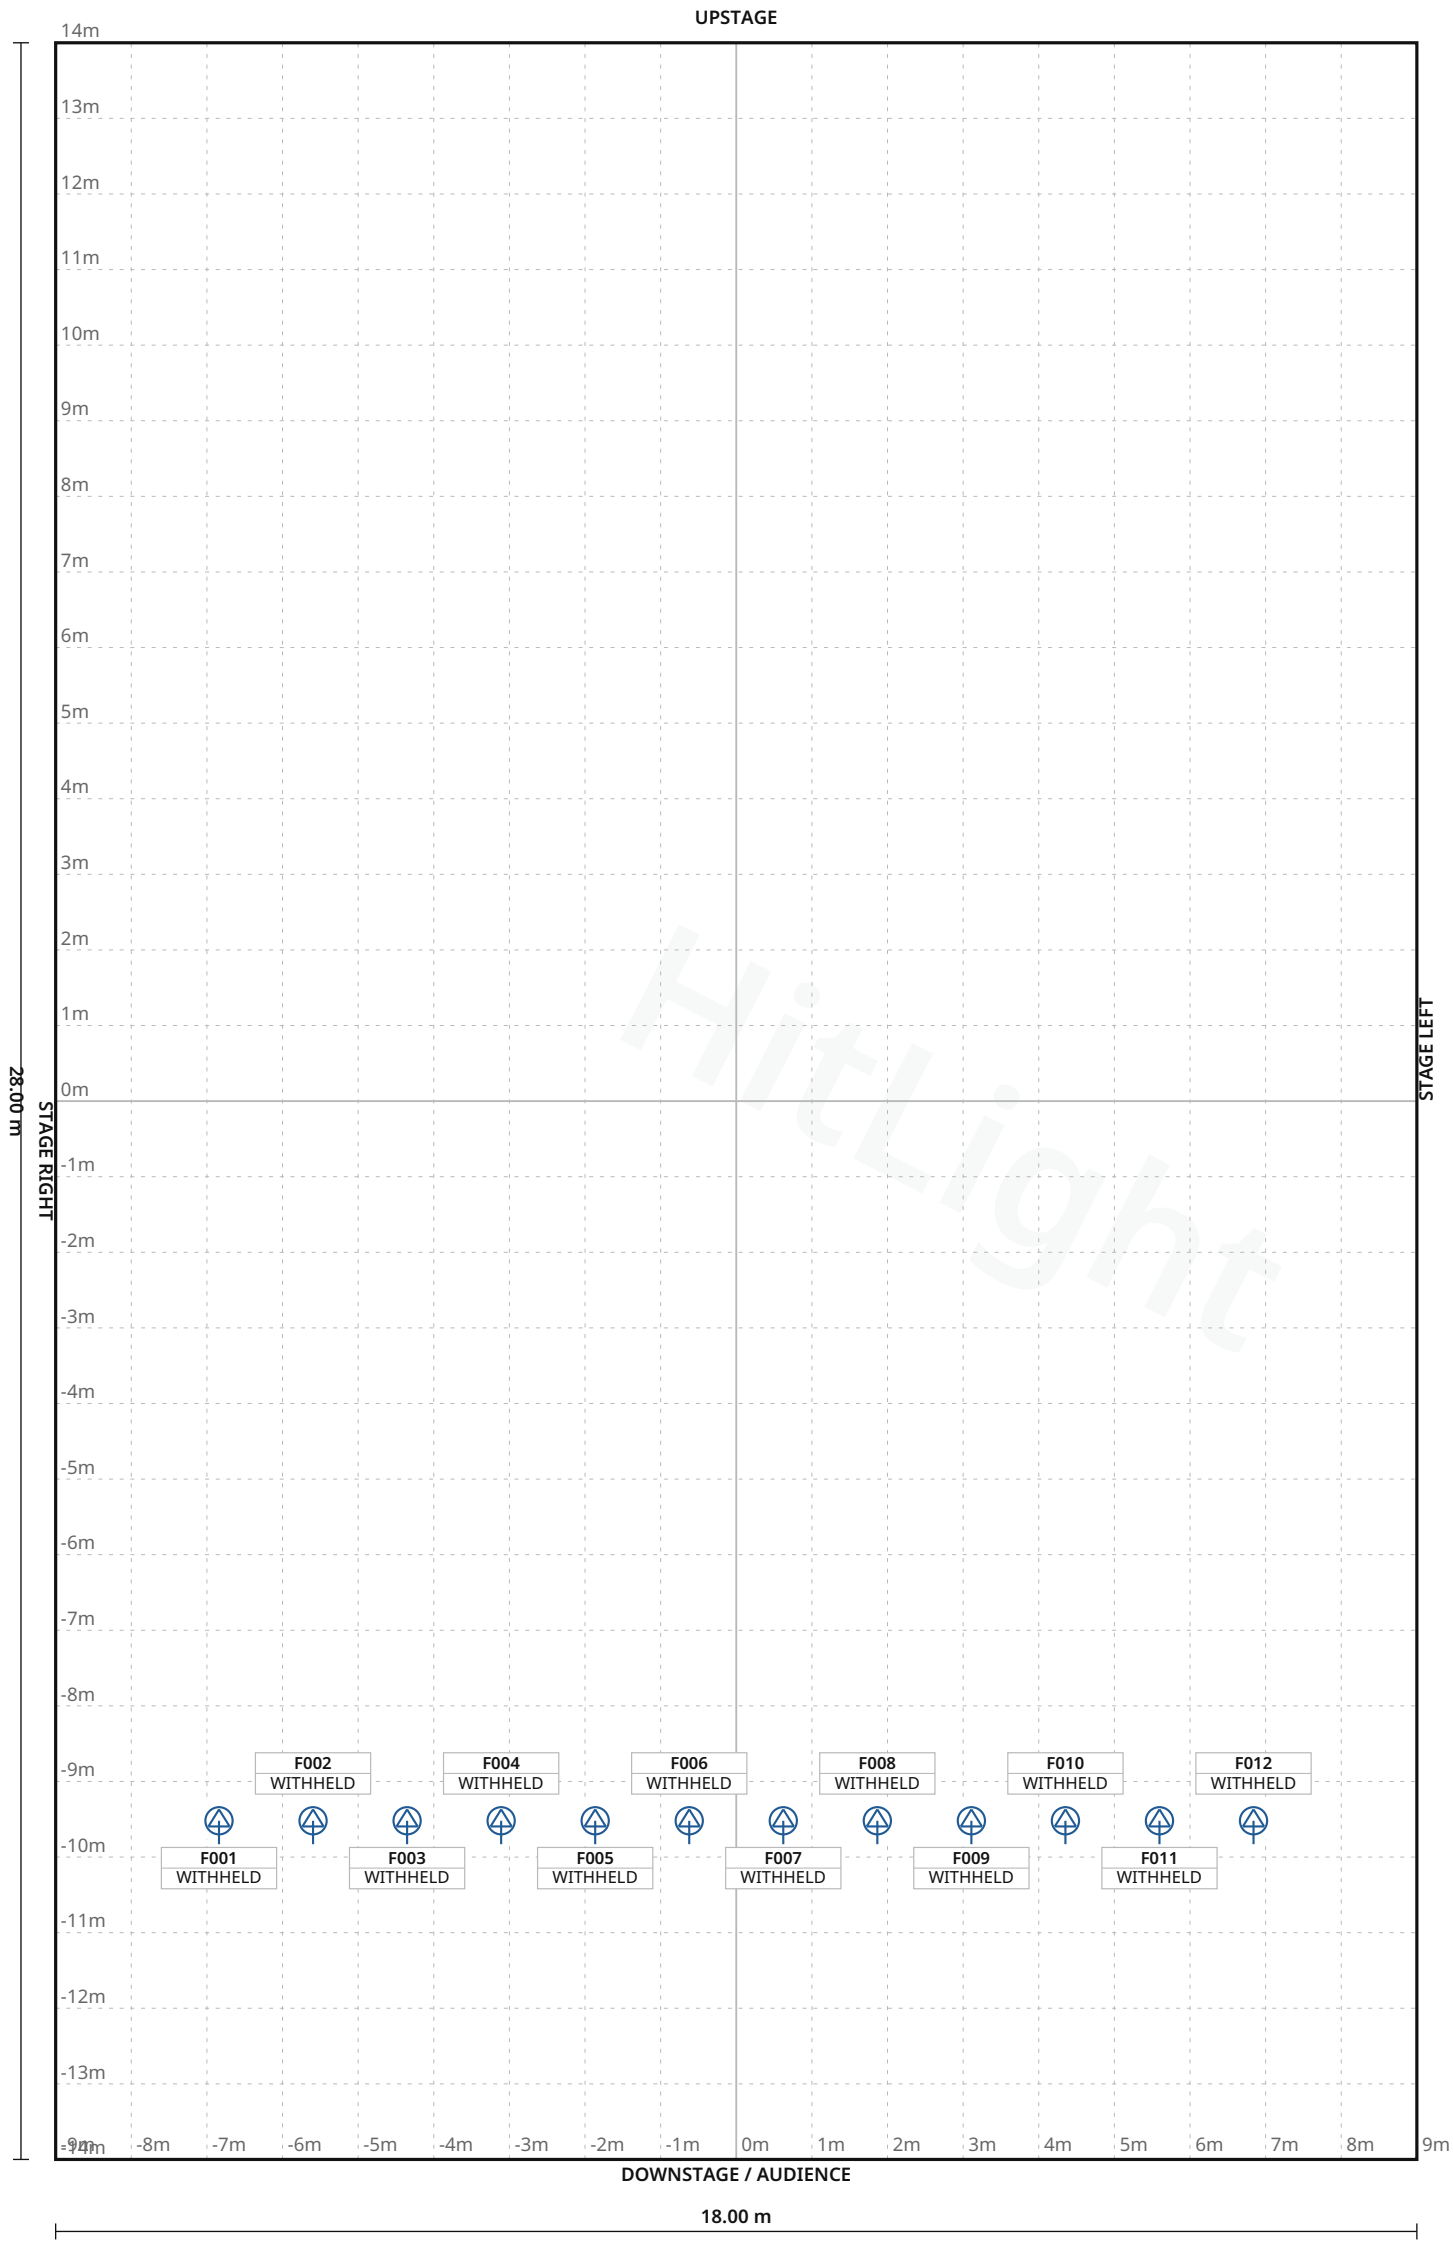

Hitlight

Stage 18.00 m W × 28.00 m D · Grid 1 m

CC De Kruisboog · Main room

LIGHT PLOT · PLAN · Main room

HitLight · CC De Kruisboog
St Jorisplein 20, 3300, Tienen, Belgium

DWG HL · SCALE 1:100 · metric · PRINT AT 100%
Drawn HitLight
Generated from the saved show
SOURCE 244196f7573a

SYMBOL LEGEND

1 TYPES · 12 FIXTURES · COLOUR BY TYPE

Robe Lighting Robin T11 Profile

Profile Spot · Mode 3 - 16-bit RGBAL · 22 ch · category symbol

12 physical · 12 plotted

0 disabled · 0 unplaced

HitLight

CC De Kruisboog · Main room

SYMBOL LEGEND · Main room

HitLight · CC De Kruisboog

St Jorisplein 20, 3300, Tienen, Belgium

DWG HL · METRIC

Drawn HitLight

Generated from the saved show

SOURCE 244196f7573a

GENERAL NOTES

1. Source-based lighting plan. Confirm the current rig with the venue.
2. PARTIAL: included fixtures are not a full physical-unit census.
3. DMX PATCH WITHHELD: provisional or unchecked addresses are not published.
4. The reconstruction retains its documented coverage and geometry assumptions; confirm the current setup with the venue.

HitLight

CC De Kruisboog · Main room

GENERAL NOTES · Main room

HitLight · CC De Kruisboog

St Jorisplein 20, 3300, Tienen, Belgium

DWG HL · METRIC

Drawn HitLight

Generated from the saved show

SOURCE 244196f7573a

DMX PATCH

12 FIXTURES · 0 UNIVERSES

Fixture / name	Manufacturer / model	Mode	Ch	DMX	Range	Position / mount	Status / notes
UNPATCHED / INVALID							
F001 · RobeT11Profile · 1	Robe Lighting / Robin T11 Profile	Mode 3 - 16-bit RGBAL	22	WITHHELD	TBC	UNPLACED	Enabled
F002 · RobeT11Profile · 2	Robe Lighting / Robin T11 Profile	Mode 3 - 16-bit RGBAL	22	WITHHELD	TBC	UNPLACED	Enabled
F003 · RobeT11Profile · 3	Robe Lighting / Robin T11 Profile	Mode 3 - 16-bit RGBAL	22	WITHHELD	TBC	UNPLACED	Enabled
F004 · RobeT11Profile · 4	Robe Lighting / Robin T11 Profile	Mode 3 - 16-bit RGBAL	22	WITHHELD	TBC	UNPLACED	Enabled
F005 · RobeT11Profile · 5	Robe Lighting / Robin T11 Profile	Mode 3 - 16-bit RGBAL	22	WITHHELD	TBC	UNPLACED	Enabled
F006 · RobeT11Profile · 6	Robe Lighting / Robin T11 Profile	Mode 3 - 16-bit RGBAL	22	WITHHELD	TBC	UNPLACED	Enabled
F007 · RobeT11Profile · 7	Robe Lighting / Robin T11 Profile	Mode 3 - 16-bit RGBAL	22	WITHHELD	TBC	UNPLACED	Enabled
F008 · RobeT11Profile · 8	Robe Lighting / Robin T11 Profile	Mode 3 - 16-bit RGBAL	22	WITHHELD	TBC	UNPLACED	Enabled
F009 · RobeT11Profile · 9	Robe Lighting / Robin T11 Profile	Mode 3 - 16-bit RGBAL	22	WITHHELD	TBC	UNPLACED	Enabled
F010 · RobeT11Profile · 10	Robe Lighting / Robin T11 Profile	Mode 3 - 16-bit RGBAL	22	WITHHELD	TBC	UNPLACED	Enabled
F011 · RobeT11Profile · 11	Robe Lighting / Robin T11 Profile	Mode 3 - 16-bit RGBAL	22	WITHHELD	TBC	UNPLACED	Enabled
F012 · RobeT11Profile · 12	Robe Lighting / Robin T11 Profile	Mode 3 - 16-bit RGBAL	22	WITHHELD	TBC	UNPLACED	Enabled

No patched universes

VALIDATION APPENDIX

WARNING · PATCH_WITHHELD

DMX patch facts are withheld pending source verification. This planning document cannot be used for hardware output.

Objects: — · Remediation: correct the saved show data and regenerate.

ERROR · STAGE_DIMENSIONS_UNCONFIRMED

Confirm the stage dimensions before producing a final technical document.

Objects: 1DCEC23F-8C8F-42CF-8451-18407387C636 · Remediation: correct the saved show data and regenerate.

WARNING · TITLE_METADATA_INCOMPLETE

Some professional title-block metadata is missing; the document will show an em dash.

Objects: 3a7f4ba400b23e859c9e07f2 · Remediation: correct the saved show data and regenerate.

HitLight

VENUE & DRAWING SOURCES

CC De Kruisboog

Main room · House rig

St Jorisplein 20, 3300, Tienen, BE

https://www.dekruisboog.tienen.be/home-cc-de-kruisboog

Sources checked 2026-10-19

Symbols: HitLight-owned category artwork. No manufacturer model geometry or original source pages included.

Source-based reconstruction. Confirm the current installation and equipment availability with the venue.

Scale, fixture positions, mounting heights and aiming may include estimates; this is not a rigging specification.

Provisional fixture matches are labelled as placeholders. The recorded subset is not a complete physical inventory.

DMX addresses are withheld from public plans until their exact source patch is reconciled.

The reconstruction retains its documented coverage and geometry assumptions; confirm the current setup with the venue.

Official venue information: https://www.dekruisboog.tienen.be/home-cc-de-kruisboog · checked 2026-10-19

Physical venue location: https://www.dekruisboog.be/ · checked 2026-10-19

Physical venue location: https://www.dekruisboog.tienen.be/praktisch-0 · checked 2026-10-19

Physical venue location: https://www.dekruisboog.tienen.be/menu/vrije-tijd/evenementen/zelf-een-evenement-organiseren/een-locatie-vinden/zaal-in-het-vrijetijdscentrum-of-bij-de-erfgoedsite-reserveren · checked 2026-10-19

Physical venue location: https://www.dekruisboog.tienen.be/contacteer-cc-de-kruisboog · checked 2026-10-19

Physical venue location: https://tienen.be/technische-fiche-zaal-manege · checked 2026-10-19

Physical venue location: https://tienen.paddlecms.net/technische-ondersteuning · checked 2026-10-19

Physical venue location: https://tienen.paddlecms.net/menu/stad-en-bestuur/regelgeving/retributie-voor-de-aanleg-van-geveltuintjes-door-de-technisch-uitvoerende-dienst-reglement · checked 2026-10-19

Physical venue location: https://tienen.paddlecms.net/technische-fiche-zaal-manege · checked 2026-10-19

Public venue page: https://www.hitlight.app/venues/belgium/cc-de-kruisboog-3a7f4ba4

HitLight