
UPSTAGE ↑

FIXTURE LEGEND

- **Clay Paky B-EYE** K10 CC (patch: 20ch) — Other · 7×
- **Clay Paky K10** B-EYE Shapes (patch: 35ch) — Other · 5×
- **JB Lighting P10** Profile M1 (patch: Mode 1 40ch) — Other · 11×
- **Martin MAC** Quantum Profile (patch: Extended 27ch) — Other · 7×

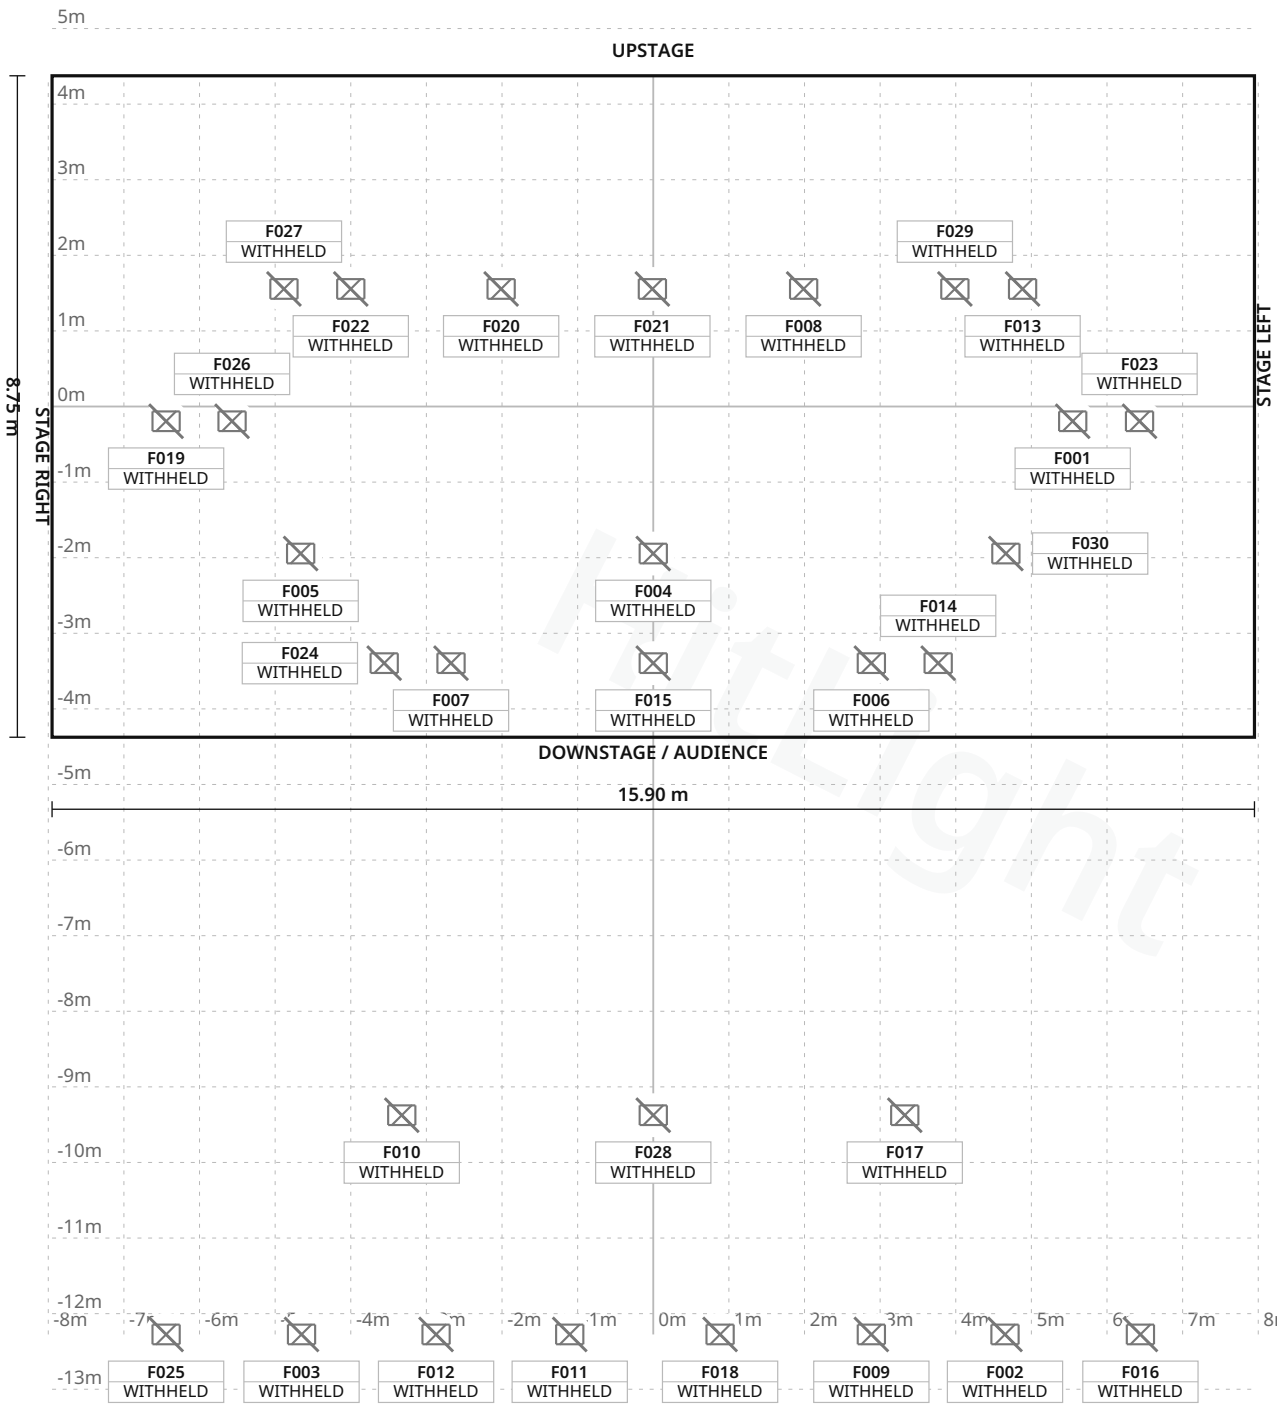

Stage 15.90 m W × 8.75 m D · Grid 1 m

Bakkenteigen Kulturhus · Bakkenteigensalen

LIGHT PLOT · PLAN · Bakkenteigensalen

HitLight · Bakkenteigen Kulturhus

Raveien 215, 3184 Borre, Norge, 3184, Borre, Norway

DWG HL · SCALE 1:100 · metric · PRINT AT 100%

Drawn HitLight

Generated from the saved show

SOURCE 81e645ba57c4

SYMBOL LEGEND

4 TYPES · 30 FIXTURES · COLOUR BY TYPE

Unverified source fixture Clay Paky B-EYE K10 CC (patch: 20ch)
Other · Unverified · TBC ch · category symbol
7 physical · 7 plotted
7 disabled · 0 unplaced

Unverified source fixture Clay Paky K10 B-EYE Shapes (patch: 35ch)
Other · Unverified · TBC ch · category symbol
5 physical · 5 plotted
5 disabled · 0 unplaced

Unverified source fixture JB Lighting P10 Profile M1 (patch: Mode 1 40ch)
Other · Unverified · TBC ch · category symbol
11 physical · 11 plotted
11 disabled · 0 unplaced

Unverified source fixture Martin MAC Quantum Profile (patch: Extended 27ch)
Other · Unverified · TBC ch · category symbol
7 physical · 7 plotted
7 disabled · 0 unplaced

HitLight

Bakkenteigen Kulturhus · Bakkenteigensalen

SYMBOL LEGEND · Bakkenteigensalen

HitLight · Bakkenteigen Kulturhus

Raveien 215, 3184 Borre, Norge, 3184, Borre, Norway

DWG HL · METRIC

Drawn HitLight

Generated from the saved show

SOURCE 81e645ba57c4

GENERAL NOTES

1. Source-based lighting plan. Confirm the current rig with the venue.
2. PARTIAL: included fixtures are not a full physical-unit census.
3. DMX PATCH WITHHELD: provisional or unchecked addresses are not published.
4. Fixture positions follow the venue’s published lighting plot; the currently installed rig is not verified.
5. The plot gives no full scale or trim heights, so scale and heights are estimated.

HitLight

FIXTURE SCHEDULE

Fixture	Manufacturer / model	Position / mount	Mode / output
VISUAL PLANNING · DMX PATCH WITHHELD			
F001	Unverified source fixture / Martin MAC Quantum Profile (patch: Extended 2...	PLOTTED	Unverified · Output excluded
F002	Unverified source fixture / JB Lighting P10 Profile M1 (patch: Mode 1 40c...	PLOTTED	Unverified · Output excluded
F003	Unverified source fixture / JB Lighting P10 Profile M1 (patch: Mode 1 40c...	PLOTTED	Unverified · Output excluded
F004	Unverified source fixture / Martin MAC Quantum Profile (patch: Extended 2...	PLOTTED	Unverified · Output excluded
F005	Unverified source fixture / Clay Paky B-EYE K10 CC (patch: 20ch)	PLOTTED	Unverified · Output excluded
F006	Unverified source fixture / Martin MAC Quantum Profile (patch: Extended 2...	PLOTTED	Unverified · Output excluded
F007	Unverified source fixture / Martin MAC Quantum Profile (patch: Extended 2...	PLOTTED	Unverified · Output excluded
F008	Unverified source fixture / Clay Paky K10 B-EYE Shapes (patch: 35ch)	PLOTTED	Unverified · Output excluded
F009	Unverified source fixture / JB Lighting P10 Profile M1 (patch: Mode 1 40c...	PLOTTED	Unverified · Output excluded
F010	Unverified source fixture / JB Lighting P10 Profile M1 (patch: Mode 1 40c...	PLOTTED	Unverified · Output excluded
F011	Unverified source fixture / JB Lighting P10 Profile M1 (patch: Mode 1 40c...	PLOTTED	Unverified · Output excluded
F012	Unverified source fixture / JB Lighting P10 Profile M1 (patch: Mode 1 40c...	PLOTTED	Unverified · Output excluded
F013	Unverified source fixture / Martin MAC Quantum Profile (patch: Extended 2...	PLOTTED	Unverified · Output excluded
F014	Unverified source fixture / Clay Paky B-EYE K10 CC (patch: 20ch)	PLOTTED	Unverified · Output excluded
F015	Unverified source fixture / Clay Paky B-EYE K10 CC (patch: 20ch)	PLOTTED	Unverified · Output excluded
F016	Unverified source fixture / JB Lighting P10 Profile M1 (patch: Mode 1 40c...	PLOTTED	Unverified · Output excluded
F017	Unverified source fixture / JB Lighting P10 Profile M1 (patch: Mode 1 40c...	PLOTTED	Unverified · Output excluded
F018	Unverified source fixture / JB Lighting P10 Profile M1 (patch: Mode 1 40c...	PLOTTED	Unverified · Output excluded
F019	Unverified source fixture / Clay Paky B-EYE K10 CC (patch: 20ch)	PLOTTED	Unverified · Output excluded
F020	Unverified source fixture / Clay Paky K10 B-EYE Shapes (patch: 35ch)	PLOTTED	Unverified · Output excluded

Planning reference only. Confirm installed modes and patch with the venue.

Fixture	Manufacturer / model	Position / mount	Mode / output
VISUAL PLANNING · DMX PATCH WITHHELD			
F021	Unverified source fixture / Clay Paky K10 B-EYE Shapes (patch: 35ch)	PLOTTED	Unverified · Output excluded
F022	Unverified source fixture / Clay Paky K10 B-EYE Shapes (patch: 35ch)	PLOTTED	Unverified · Output excluded
F023	Unverified source fixture / Clay Paky B-EYE K10 CC (patch: 20ch)	PLOTTED	Unverified · Output excluded
F024	Unverified source fixture / Clay Paky B-EYE K10 CC (patch: 20ch)	PLOTTED	Unverified · Output excluded
F025	Unverified source fixture / JB Lighting P10 Profile M1 (patch: Mode 1 40c...	PLOTTED	Unverified · Output excluded
F026	Unverified source fixture / Martin MAC Quantum Profile (patch: Extended 2...	PLOTTED	Unverified · Output excluded
F027	Unverified source fixture / Martin MAC Quantum Profile (patch: Extended 2...	PLOTTED	Unverified · Output excluded
F028	Unverified source fixture / JB Lighting P10 Profile M1 (patch: Mode 1 40c...	PLOTTED	Unverified · Output excluded
F029	Unverified source fixture / Clay Paky K10 B-EYE Shapes (patch: 35ch)	PLOTTED	Unverified · Output excluded
F030	Unverified source fixture / Clay Paky B-EYE K10 CC (patch: 20ch)	PLOTTED	Unverified · Output excluded

Planning reference only. Confirm installed modes and patch with the venue.

VALIDATION APPENDIX

WARNING · PATCH_WITHHELD

DMX patch facts are withheld pending source verification. This planning document cannot be used for hardware output.

Objects: — · Remediation: review the source facts and regenerate.

WARNING · MODE_UNVERIFIED

DMX modes are unverified; output remains excluded.

Objects: F001–F030 · Remediation: review the source facts and regenerate.

WARNING · FIXTURE_DISABLED

Fixtures are disabled for this visual planning reconstruction.

Objects: F001–F030 · Remediation: review the source facts and regenerate.

WARNING · TITLE_METADATA_INCOMPLETE

Some professional title-block metadata is missing; the document will show an em dash.

Objects: 3b0e43944701c3676db8a856 · Remediation: review the source facts and regenerate.

HitLight

VENUE & DRAWING SOURCES

Bakkenteigen Kulturhus

Bakkenteigensalen · Published house rig (unverified)

Raveien 215, 3184 Borre, Norge, 3184, Borre, NO

https://bakkenteigenkulturhus.no/

Sources checked 2026-10-20

Generated by HitLight from the saved published venue rig. Source attribution and reconstruction limitations are retained below.

Symbols: HitLight-owned category artwork. No manufacturer model geometry or original source pages included.

Fixture positions follow the venue’s published lighting plot; the currently installed rig is not verified.

Fixture labels retain the printed source model names; exact profiles, modes and the DMX patch are not included.

The plot gives no full scale or trim heights, so scale and heights are estimated.

Fixture positions follow the venue’s published lighting plot; the currently installed rig is not verified.

The plot gives no full scale or trim heights, so scale and heights are estimated.

Generated from the saved published HitLight layout; fixture positions and room geometry are unchanged. Not an official venue drawing.

Output remains excluded for visual-only fixtures. Catalogue identity does not verify installed modes, addresses or the current installation.

Venue identity and directory metadata. The directory may contain outdated addresses; no claim of current rig verification. Checked 2026-10-19.: https://www.kulturhus.no/medlemsliste/ · checked 2026-10-19

Public technical document linked by the venue/operator. Retrieved 2026-10-19. Printed date: 2025. Rig currency and reuse permission unconfirmed.: https://bakkenteigenkulturhus.no/wp-content/uploads/2025/10/Bakkenteigen-Lightplot-sep25.pdf · checked 2026-10-19

Public technical document linked by the venue/operator. Retrieved 2026-10-19. Printed date: unknown. Rig currency and reuse permission unconfirmed.: https://bakkenteigenkulturhus.no/wp-content/uploads/2023/01/Stage_engelsk_plan_9.9.14pdf.pdf · checked 2026-10-19

Public technical document linked by the venue/operator. Retrieved 2026-10-19. Printed date: unknown. Rig currency and reuse permission unconfirmed.: https://bakkenteigenkulturhus.no/wp-content/uploads/2025/10/Bakkenteigen-Lightpatch-sep25.pdf · checked 2026-10-19

Complete own original or native room/operating reference: https://bakkenteigenkulturhus.no/wp-content/uploads/2023/10/Sound-Equipment-Bakkenteigen.pdf · checked 2026-10-20

Complete own original or native room/operating reference: https://bakkenteigenkulturhus.no/teknisk-info/ · checked 2026-10-20

Complete own original or native room/operating reference: https://bakkenteigenkulturhus.no/om-oss/ · checked 2026-10-20

Public venue page: https://www.hitlight.app/venues/norway/bakkenteigen-kulturhus-3b0e4394

HitLight | hitlight.app