
UPSTAGE ↑

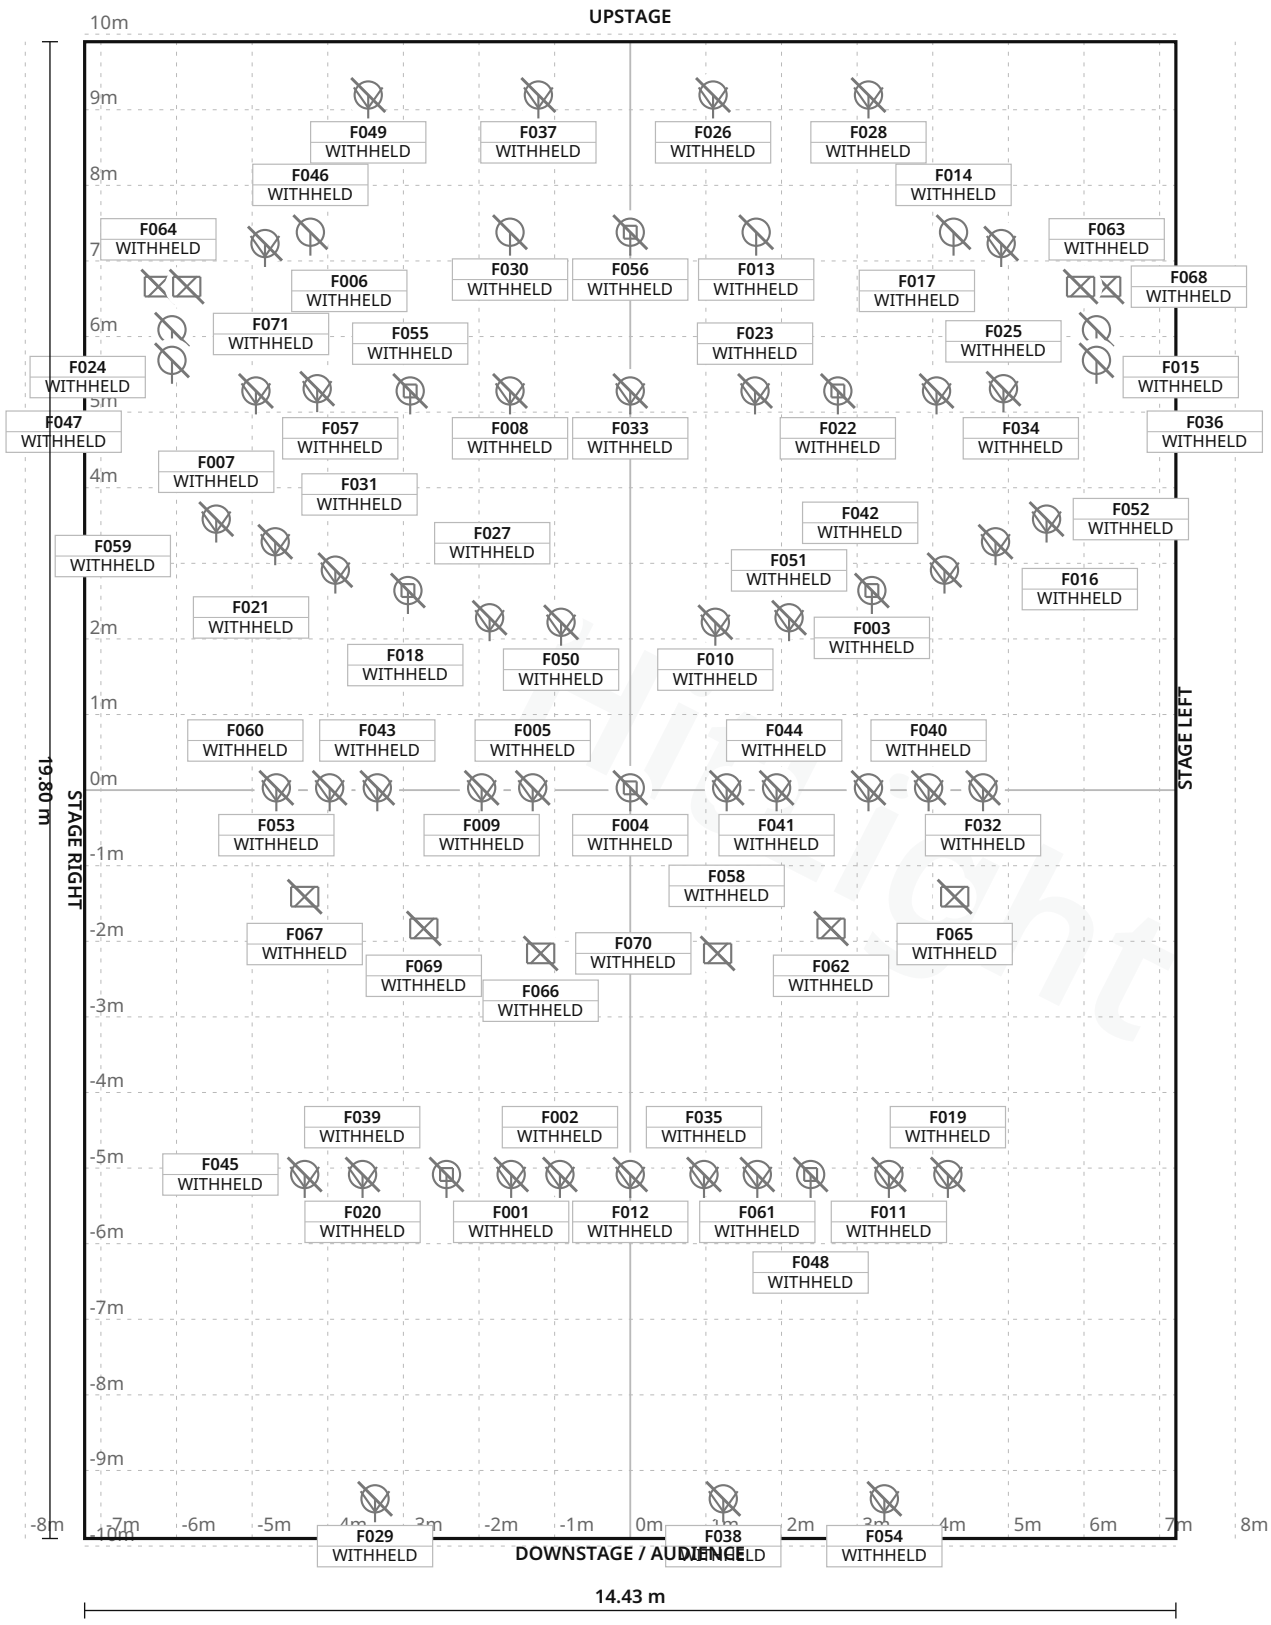

FIXTURE LEGEND

- **Evos W3**
  Moving Head · 8×
- **Classic100Wfootr ampassembly**
  Other · 6×
- **Elation SixParS · exactvariantunknown**
  PAR Light · 4×
- **JBSystems**
  PAR64FCZoom · exactrevisionunknown
  Other · 4×
- **Prolights**
  EclExpoflood300RGBWW
  PAR Light · 4×
- **Selecon**
  Pacific1kW23/50
  Spot Light · 9×
- **Spotlight**
  Fresnel200WTW · exactmodelunknown
  Spot Light · 14×
- **Spotlight**
  Fresnel300W6C · exactmodelunknown
  Spot Light · 22×

Stage 14.43 m W × 19.80 m D · Grid 1 m

HitLight TECHNICAL LIGHTING REV 41553f3d1373 · 1/9

Scala Basel · Bühne und Saal

LIGHT PLOT · PLAN · Bühne und Saal

HitLight · Scala Basel
FreieStrasse89,4051Basel, Basel, Switzerland

DWG HL · SCALE 1:100 · metric · PRINT AT 100%
Drawn HitLight
Generated from the saved show
SOURCE 1abe7012e8e6

SYMBOL LEGEND

8 TYPES · 71 FIXTURES · COLOUR BY TYPE



Cameo Evos W3

Moving Head · Unverified · TBC ch · category symbol

8 physical · 8 plotted

8 disabled · 0 unplaced



Unverified source fixture Classic100Wfootrampassembly

Other · Unverified · TBC ch · category symbol

6 physical · 6 plotted

6 disabled · 0 unplaced



Unverified source fixture Elation SixParS · exactvariantunknown

PAR Light · Unverified · TBC ch · category symbol

4 physical · 4 plotted

4 disabled · 0 unplaced



Unverified source fixture JBSystems PAR64FCZoom · exactrevisionunknown

Other · Unverified · TBC ch · category symbol

4 physical · 4 plotted

4 disabled · 0 unplaced



Unverified source fixture Prolights EclExpoflood300RGBWW

PAR Light · Unverified · TBC ch · category symbol

4 physical · 4 plotted

4 disabled · 0 unplaced



Unverified source fixture Selecon Pacific1kW23/50

Spot Light · Unverified · TBC ch · category symbol

9 physical · 9 plotted

9 disabled · 0 unplaced



Unverified source fixture Spotlight Fresnel200WTW · exactmodelunknown

Spot Light · Unverified · TBC ch · category symbol

14 physical · 14 plotted

14 disabled · 0 unplaced



Unverified source fixture Spotlight Fresnel300W6C · exactmodelunknown

Spot Light · Unverified · TBC ch · category symbol

22 physical · 22 plotted

22 disabled · 0 unplaced

Scala Basel · Bühne und Saal

SYMBOL LEGEND · Bühne und Saal

HitLight · Scala Basel

FreieStrasse89,4051Basel, Basel, Switzerland

DWG HL · METRIC

Drawn HitLight

Generated from the saved show

SOURCE 1abe7012e8e6

GENERAL NOTES

1. Source-based lighting plan. Confirm the current rig with the venue.
2. PARTIAL: included fixtures are not a full physical-unit census.
3. DMX PATCH WITHHELD: provisional or unchecked addresses are not published.
4. Geometry and mounting are approximate. Display dimensions and hanging heights include labelled estimates; this is not a measured or control-ready rig.
5. This reconstruction includes positions for optional PAR fixtures and foot ramps that the source explicitly says are not permanently installed. Their presence in the view does not establish the current configuration.

HitLight

FIXTURE SCHEDULE

71 FIXTURES · PATCH WITHHELD

Fixture	Manufacturer / model	Position / mount	Mode / output
VISUAL PLANNING · DMX PATCH WITHHELD			
F001	Unverified source fixture / Spotlight Fresnel300W6C · exactmodelunknown	PLOTTED	Unverified · Output excluded
F002	Unverified source fixture / Spotlight Fresnel200WTW · exactmodelunknown	PLOTTED	Unverified · Output excluded
F003	Cameo / Evos W3	PLOTTED	Unverified · Output excluded
F004	Cameo / Evos W3	PLOTTED	Unverified · Output excluded
F005	Unverified source fixture / Spotlight Fresnel200WTW · exactmodelunknown	PLOTTED	Unverified · Output excluded
F006	Unverified source fixture / Selecon Pacific1kW23/50	PLOTTED	Unverified · Output excluded
F007	Unverified source fixture / Selecon Pacific1kW23/50	PLOTTED	Unverified · Output excluded
F008	Unverified source fixture / Spotlight Fresnel300W6C · exactmodelunknown	PLOTTED	Unverified · Output excluded
F009	Unverified source fixture / Spotlight Fresnel300W6C · exactmodelunknown	PLOTTED	Unverified · Output excluded
F010	Unverified source fixture / Spotlight Fresnel300W6C · exactmodelunknown	PLOTTED	Unverified · Output excluded
F011	Unverified source fixture / Spotlight Fresnel200WTW · exactmodelunknown	PLOTTED	Unverified · Output excluded
F012	Unverified source fixture / Spotlight Fresnel300W6C · exactmodelunknown	PLOTTED	Unverified · Output excluded
F013	Unverified source fixture / Prolights EclExpoflood300RGBWW	PLOTTED	Unverified · Output excluded
F014	Unverified source fixture / Prolights EclExpoflood300RGBWW	PLOTTED	Unverified · Output excluded
F015	Unverified source fixture / Elation SixParS · exactvariantunknown	PLOTTED	Unverified · Output excluded
F016	Unverified source fixture / Spotlight Fresnel300W6C · exactmodelunknown	PLOTTED	Unverified · Output excluded
F017	Unverified source fixture / Selecon Pacific1kW23/50	PLOTTED	Unverified · Output excluded
F018	Unverified source fixture / Spotlight Fresnel200WTW · exactmodelunknown	PLOTTED	Unverified · Output excluded
F019	Unverified source fixture / Spotlight Fresnel300W6C · exactmodelunknown	PLOTTED	Unverified · Output excluded
F020	Unverified source fixture / Spotlight Fresnel200WTW · exactmodelunknown	PLOTTED	Unverified · Output excluded

Planning reference only. Confirm installed modes and patch with the venue.

Scala Basel · Bühne und Saal

FIXTURE SCHEDULE · Bühne und Saal

HitLight · Scala Basel

FreieStrasse89,4051Basel, Basel, Switzerland

DWG HL · METRIC

Drawn HitLight

Generated from the saved show

SOURCE 1abe7012e8e6

FIXTURE SCHEDULE · CONTINUED

Fixture	Manufacturer / model	Position / mount	Mode / output
VISUAL PLANNING · DMX PATCH WITHHELD			
F021	Unverified source fixture / Spotlight Fresnel200WTW · exactmodelunknown	PLOTTED	Unverified · Output excluded
F022	Cameo / Evos W3	PLOTTED	Unverified · Output excluded
F023	Unverified source fixture / Spotlight Fresnel300W6C · exactmodelunknown	PLOTTED	Unverified · Output excluded
F024	Unverified source fixture / Elation SixParS · exactvariantunknown	PLOTTED	Unverified · Output excluded
F025	Unverified source fixture / Selecon Pacific1kW23/50	PLOTTED	Unverified · Output excluded
F026	Unverified source fixture / Spotlight Fresnel300W6C · exactmodelunknown	PLOTTED	Unverified · Output excluded
F027	Cameo / Evos W3	PLOTTED	Unverified · Output excluded
F028	Unverified source fixture / Spotlight Fresnel300W6C · exactmodelunknown	PLOTTED	Unverified · Output excluded
F029	Unverified source fixture / Selecon Pacific1kW23/50	PLOTTED	Unverified · Output excluded
F030	Unverified source fixture / Prolights EclExpoflood300RGBWW	PLOTTED	Unverified · Output excluded
F031	Unverified source fixture / Spotlight Fresnel300W6C · exactmodelunknown	PLOTTED	Unverified · Output excluded
F032	Unverified source fixture / Spotlight Fresnel200WTW · exactmodelunknown	PLOTTED	Unverified · Output excluded
F033	Unverified source fixture / Spotlight Fresnel300W6C · exactmodelunknown	PLOTTED	Unverified · Output excluded
F034	Unverified source fixture / Spotlight Fresnel300W6C · exactmodelunknown	PLOTTED	Unverified · Output excluded
F035	Unverified source fixture / Spotlight Fresnel200WTW · exactmodelunknown	PLOTTED	Unverified · Output excluded
F036	Unverified source fixture / Elation SixParS · exactvariantunknown	PLOTTED	Unverified · Output excluded
F037	Unverified source fixture / Spotlight Fresnel300W6C · exactmodelunknown	PLOTTED	Unverified · Output excluded
F038	Unverified source fixture / Selecon Pacific1kW23/50	PLOTTED	Unverified · Output excluded
F039	Cameo / Evos W3	PLOTTED	Unverified · Output excluded
F040	Unverified source fixture / Spotlight Fresnel300W6C · exactmodelunknown	PLOTTED	Unverified · Output excluded

Planning reference only. Confirm installed modes and patch with the venue.

FIXTURE SCHEDULE · CONTINUED

Fixture	Manufacturer / model	Position / mount	Mode / output
VISUAL PLANNING · DMX PATCH WITHHELD			
F041	Unverified source fixture / Spotlight Fresnel300W6C · exactmodelunknown	PLOTTED	Unverified · Output excluded
F042	Unverified source fixture / Spotlight Fresnel200WTW · exactmodelunknown	PLOTTED	Unverified · Output excluded
F043	Unverified source fixture / Spotlight Fresnel200WTW · exactmodelunknown	PLOTTED	Unverified · Output excluded
F044	Unverified source fixture / Spotlight Fresnel200WTW · exactmodelunknown	PLOTTED	Unverified · Output excluded
F045	Unverified source fixture / Spotlight Fresnel300W6C · exactmodelunknown	PLOTTED	Unverified · Output excluded
F046	Unverified source fixture / Prolights EclExpoflood300RGBWW	PLOTTED	Unverified · Output excluded
F047	Unverified source fixture / Elation SixParS · exactvariantunknown	PLOTTED	Unverified · Output excluded
F048	Cameo / Evos W3	PLOTTED	Unverified · Output excluded
F049	Unverified source fixture / Spotlight Fresnel300W6C · exactmodelunknown	PLOTTED	Unverified · Output excluded
F050	Unverified source fixture / Spotlight Fresnel300W6C · exactmodelunknown	PLOTTED	Unverified · Output excluded
F051	Unverified source fixture / Spotlight Fresnel200WTW · exactmodelunknown	PLOTTED	Unverified · Output excluded
F052	Unverified source fixture / Selecon Pacific1kW23/50	PLOTTED	Unverified · Output excluded
F053	Unverified source fixture / Spotlight Fresnel200WTW · exactmodelunknown	PLOTTED	Unverified · Output excluded
F054	Unverified source fixture / Selecon Pacific1kW23/50	PLOTTED	Unverified · Output excluded
F055	Cameo / Evos W3	PLOTTED	Unverified · Output excluded
F056	Cameo / Evos W3	PLOTTED	Unverified · Output excluded
F057	Unverified source fixture / Spotlight Fresnel300W6C · exactmodelunknown	PLOTTED	Unverified · Output excluded
F058	Unverified source fixture / Spotlight Fresnel200WTW · exactmodelunknown	PLOTTED	Unverified · Output excluded
F059	Unverified source fixture / Selecon Pacific1kW23/50	PLOTTED	Unverified · Output excluded
F060	Unverified source fixture / Spotlight Fresnel300W6C · exactmodelunknown	PLOTTED	Unverified · Output excluded

Planning reference only. Confirm installed modes and patch with the venue.

FIXTURE SCHEDULE · CONTINUED

Fixture	Manufacturer / model	Position / mount	Mode / output
VISUAL PLANNING · DMX PATCH WITHHELD			
F061	Unverified source fixture / Spotlight Fresnel300W6C · exactmodelunknown	PLOTTED	Unverified · Output excluded
F062	Unverified source fixture / Classic100Wfootrampassembly	PLOTTED	Unverified · Output excluded
F063	Unverified source fixture / JBSystems PAR64FCZoom · exactrevisionunknown	PLOTTED	Unverified · Output excluded
F064	Unverified source fixture / JBSystems PAR64FCZoom · exactrevisionunknown	PLOTTED	Unverified · Output excluded
F065	Unverified source fixture / Classic100Wfootrampassembly	PLOTTED	Unverified · Output excluded
F066	Unverified source fixture / Classic100Wfootrampassembly	PLOTTED	Unverified · Output excluded
F067	Unverified source fixture / Classic100Wfootrampassembly	PLOTTED	Unverified · Output excluded
F068	Unverified source fixture / JBSystems PAR64FCZoom · exactrevisionunknown	PLOTTED	Unverified · Output excluded
F069	Unverified source fixture / Classic100Wfootrampassembly	PLOTTED	Unverified · Output excluded
F070	Unverified source fixture / Classic100Wfootrampassembly	PLOTTED	Unverified · Output excluded
F071	Unverified source fixture / JBSystems PAR64FCZoom · exactrevisionunknown	PLOTTED	Unverified · Output excluded

Planning reference only. Confirm installed modes and patch with the venue.

VALIDATION APPENDIX

WARNING · PATCH_WITHHELD

DMX patch facts are withheld pending source verification. This planning document cannot be used for hardware output.

Objects: — · Remediation: review the source facts and regenerate.

ERROR · STAGE_DIMENSIONS_UNCONFIRMED

Confirm the stage dimensions before producing a final technical document.

Objects: Bühne und Saal · Remediation: review the source facts and regenerate.

WARNING · MODE_UNVERIFIED

DMX modes are unverified; output remains excluded.

Objects: F001–F071 · Remediation: review the source facts and regenerate.

WARNING · FIXTURE_DISABLED

Fixtures are disabled for this visual planning reconstruction.

Objects: F001–F071 · Remediation: review the source facts and regenerate.

WARNING · TITLE_METADATA_INCOMPLETE

Some professional title-block metadata is missing; the document will show an em dash.

Objects: 3bc2bc632cd1acf279851f49 · Remediation: review the source facts and regenerate.

HitLight

VENUE & DRAWING SOURCES

Scala Basel

Bühne und Saal · Published house plot

FreieStrasse89,4051Basel, Basel, CH

https://scalabasel.ch/veranstalterinformationen/

Sources checked 2026-11-03

Generated by HitLight from the saved published venue rig. Source attribution and reconstruction limitations are retained below.

Symbols: HitLight-owned category artwork. No manufacturer model geometry or original source pages included.

71 individually plotted bodies; see the current legend and fixture schedule for fixture coverage.
All output-excluded.

Fixture classes/models and modes include clearly labelled visual estimates. Generic bodies represent unknown source products; manufacturer identity, wattage and optics are not asserted by those selections.

Stage dimensions, hanging heights, mounts and focus are approximate; the patch remains unverified. This is a partial visual reconstruction, not a control-ready installation.

Original source dates do not establish current physical presence or a complete venue census.

Geometry and mounting are approximate. Display dimensions and hanging heights include labelled estimates; this is not a measured or control-ready rig.

This reconstruction includes positions for optional PAR fixtures and foot ramps that the source explicitly says are not permanently installed. Their presence in the view does not establish the current configuration.

Exact fixture variants, mounting heights, focus and DMX patch remain unverified.

Generated from the saved published HitLight layout; fixture positions and room geometry are unchanged. Not an official venue drawing.

Output remains excluded for visual-only fixtures. Catalogue identity does not verify installed modes, addresses or the current installation.

Fixture classes/models and modes include clearly labelled visual estimates. Generic bodies represent unknown source products; manufacturer identity, wattage and optics are not asserted by those selections.

Stage dimensions, hanging heights, mounts and focus are approximate; the patch remains unverified. This is a partial visual reconstruction, not a control-ready installation.

Original source dates do not establish current physical presence or a complete venue census.

Scala Basel — Bühne und Saal · lighting plot: https://scalabasel.ch/veranstalterinformationen/ · checked 2026-11-03

Public venue page: https://www.hitlight.app/venues/switzerland/scala-basel-3bc2bc63

HitLight | hitlight.app