
UPSTAGE

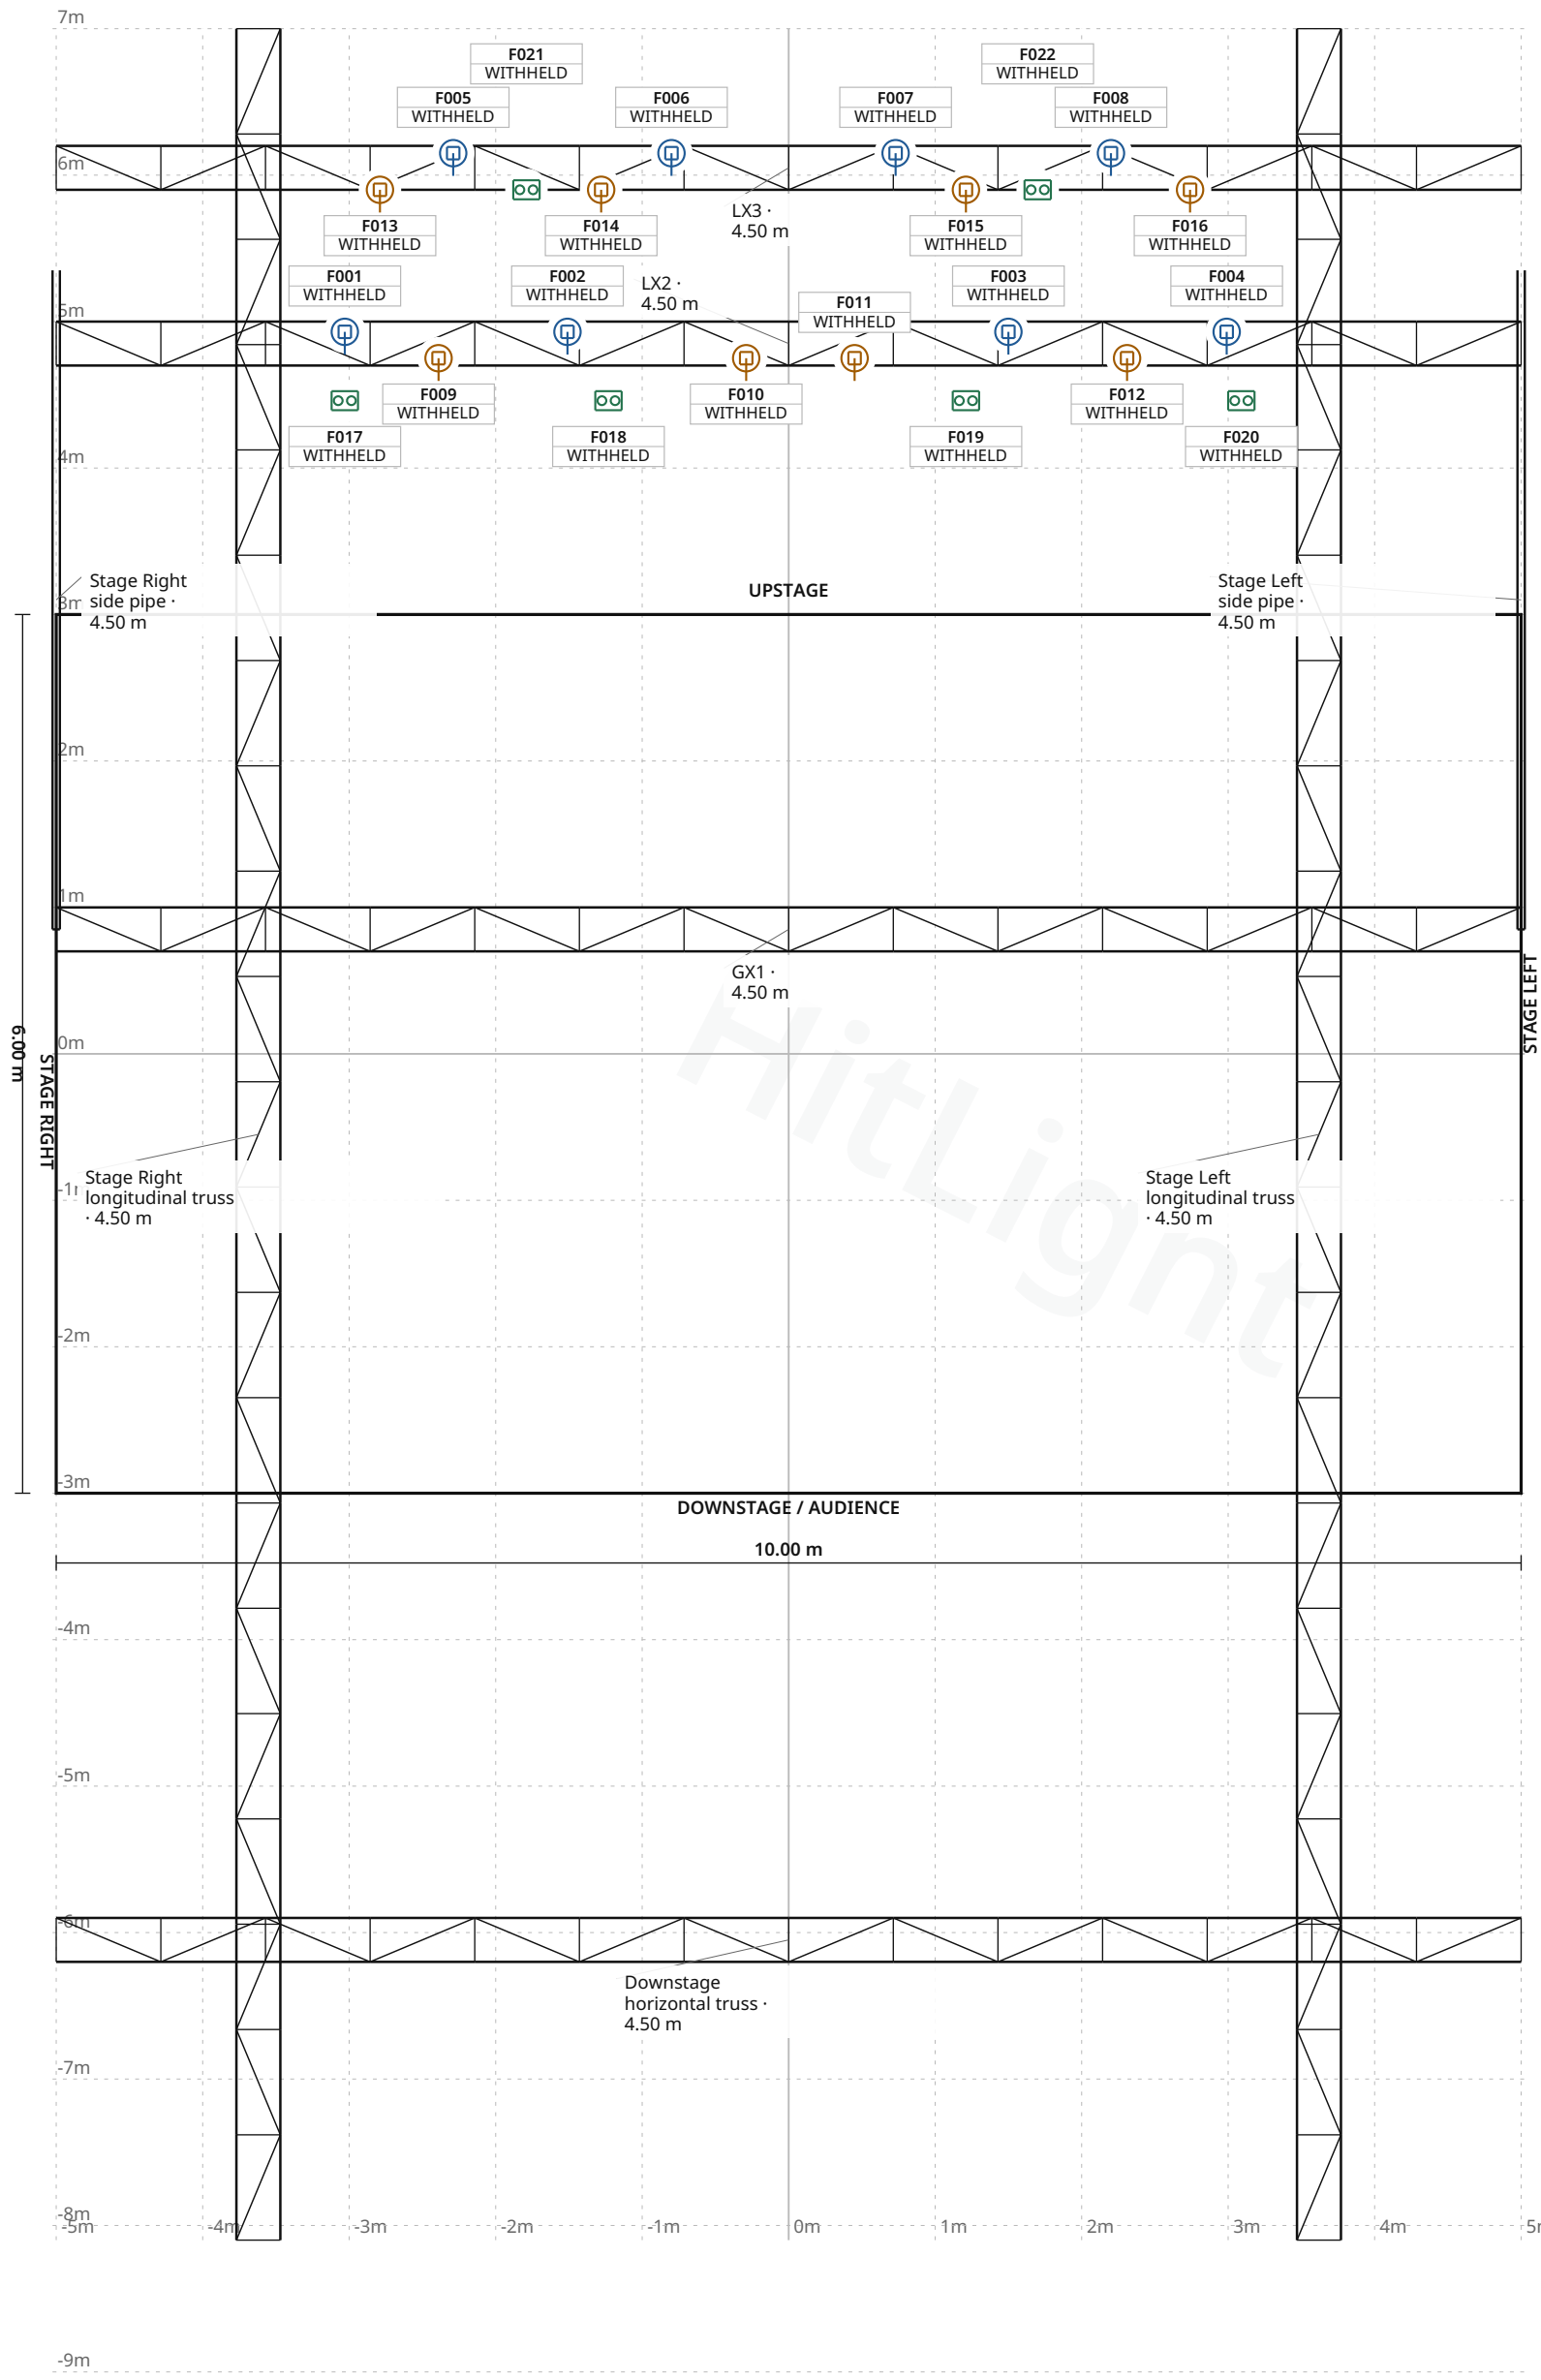

FIXTURE LEGEND

- **AstraHybrid330** — Moving Head · 8×
- **AstraWash19PIX** — Moving Head · 8×
- **Sunrise2IP** — Blinder · 6×

Stage 10.00 m W × 6.00 m D · Grid 1 m

Byscenen Haugesund · Documented venue / rooms unspecified

LIGHT PLOT · PLAN · Documented venue / rooms unspecified

HitLight · Byscenen Haugesund

Haraldsgata 169, 5525, Haugesund, Norway

DWG HL · SCALE 1:50 · metric · PRINT AT 100%

Drawn HitLight

Generated from the saved show

SOURCE 6ae4acb5140c

SYMBOL LEGEND

3 TYPES · 22 FIXTURES · COLOUR BY TYPE



Prolights AstraHybrid330

Moving Head · Standard · 29 ch · category symbol

8 physical · 8 plotted

0 disabled · 0 unplaced



Prolights AstraWash19PIX

Moving Head · Standard+Section_30ch+12ch · 30 ch · category symbol

8 physical · 8 plotted

0 disabled · 0 unplaced



Prolights Sunrise2IP

Blinder · UNO · 1 ch · category symbol

6 physical · 6 plotted

0 disabled · 0 unplaced

HitLight

Byscenen Haugesund · Documented venue / rooms unspecified

SYMBOL LEGEND · Documented venue / rooms unspecified

HitLight · Byscenen Haugesund

Haraldsgata 169, 5525, Haugesund, Norway

DWG HL · METRIC

Drawn HitLight

Generated from the saved show

SOURCE 6ae4acb5140c

GENERAL NOTES

1. Source-based lighting plan. Confirm the current rig with the venue.
2. PARTIAL: included fixtures are not a full physical-unit census.
3. DMX PATCH WITHHELD: provisional or unchecked addresses are not published.
4. The reconstruction retains its documented coverage and geometry assumptions; confirm the current setup with the venue.

HitLight

STAGE ELEMENTS

NAME	TYPE	POSITION	TRIM / SIZE
Stage Left side pipe	pipe	X 5.00 m · Z -3.10 m	4.50 m · 4.50 m W × 0.05 m D
LX2	trussStraight	X 0.00 m · Z -4.85 m	4.50 m · 10.00 m W × 0.30 m D
Stage Left longitudinal truss	trussStraight	X 3.62 m · Z 0.55 m	4.50 m · 15.10 m W × 0.30 m D
Stage Right side pipe	pipe	X -5.00 m · Z -3.10 m	4.50 m · 4.50 m W × 0.05 m D
Downstage horizontal truss	trussStraight	X 0.00 m · Z 6.05 m	4.50 m · 10.00 m W × 0.30 m D
GX1	trussStraight	X 0.00 m · Z -0.85 m	4.50 m · 10.00 m W × 0.30 m D
LX3	trussStraight	X 0.00 m · Z -6.05 m	4.50 m · 10.00 m W × 0.30 m D
Stage Right longitudinal truss	trussStraight	X -3.62 m · Z 0.55 m	4.50 m · 15.10 m W × 0.30 m D

Byscenen Haugesund · Documented venue / rooms unspecified

STAGE ELEMENTS · Documented venue / rooms unspecified

HitLight · Byscenen Haugesund

Haraldsgata 169, 5525, Haugesund, Norway

DWG HL · METRIC

Drawn HitLight

Generated from the saved show

SOURCE 6ae4acb5140c

DMX PATCH

22 FIXTURES · 0 UNIVERSES

Fixture / name	Manufacturer / model	Mode	Ch	DMX	Range	Position / mount	Status / notes
UNPATCHED / INVALID							
F001 · 101	Prolights / AstraHybrid330	Standard	29	WITHHELD	TBC	LX2	Enabled
F002 · 102	Prolights / AstraHybrid330	Standard	29	WITHHELD	TBC	LX2	Enabled
F003 · 103	Prolights / AstraHybrid330	Standard	29	WITHHELD	TBC	LX2	Enabled
F004 · 104	Prolights / AstraHybrid330	Standard	29	WITHHELD	TBC	LX2	Enabled
F005 · 105	Prolights / AstraHybrid330	Standard	29	WITHHELD	TBC	LX3	Enabled
F006 · 106	Prolights / AstraHybrid330	Standard	29	WITHHELD	TBC	LX3	Enabled
F007 · 107	Prolights / AstraHybrid330	Standard	29	WITHHELD	TBC	LX3	Enabled
F008 · 108	Prolights / AstraHybrid330	Standard	29	WITHHELD	TBC	LX3	Enabled
F009 · 201	Prolights / AstraWash19PIX	Standard+Section_30ch+...	30	WITHHELD	TBC	LX2	Enabled
F010 · 202	Prolights / AstraWash19PIX	Standard+Section_30ch+...	30	WITHHELD	TBC	LX2	Enabled
F011 · 203	Prolights / AstraWash19PIX	Standard+Section_30ch+...	30	WITHHELD	TBC	LX2	Enabled
F012 · 204	Prolights / AstraWash19PIX	Standard+Section_30ch+...	30	WITHHELD	TBC	LX2	Enabled
F013 · 205	Prolights / AstraWash19PIX	Standard+Section_30ch+...	30	WITHHELD	TBC	LX3	Enabled
F014 · 206	Prolights / AstraWash19PIX	Standard+Section_30ch+...	30	WITHHELD	TBC	LX3	Enabled
F015 · 207	Prolights / AstraWash19PIX	Standard+Section_30ch+...	30	WITHHELD	TBC	LX3	Enabled
F016 · 208	Prolights / AstraWash19PIX	Standard+Section_30ch+...	30	WITHHELD	TBC	LX3	Enabled
F017 · 601	Prolights / Sunrise2IP	UNO	1	WITHHELD	TBC	LX2	Enabled
F018 · 602	Prolights / Sunrise2IP	UNO	1	WITHHELD	TBC	LX2	Enabled
F019 · 603	Prolights / Sunrise2IP	UNO	1	WITHHELD	TBC	LX2	Enabled
F020 · 604	Prolights / Sunrise2IP	UNO	1	WITHHELD	TBC	LX2	Enabled

No patched universes

Byscenen Haugesund · Documented venue / rooms unspecified

DMX PATCH · Documented venue / rooms unspecified

HitLight · Byscenen Haugesund

Haraldsgata 169, 5525, Haugesund, Norway

DWG HL · METRIC

Drawn HitLight

Generated from the saved show

SOURCE 6ae4acb5140c

DMX PATCH · CONTINUED

22 FIXTURES · 0 UNIVERSES

Fixture / name	Manufacturer / model	Mode	Ch	DMX	Range	Position / mount	Status / notes
UNPATCHED / INVALID							
F021 · 605	Prolights / Sunrise2IP	UNO	1	WITHHELD	TBC	LX3	Enabled
F022 · 606	Prolights / Sunrise2IP	UNO	1	WITHHELD	TBC	LX3	Enabled

No patched universes

HitLight

Byscenen Haugesund · Documented venue / rooms unspecified

DMX PATCH · Documented venue / rooms unspecified

HitLight · Byscenen Haugesund

Haraldsgata 169, 5525, Haugesund, Norway

DWG HL · METRIC

Drawn HitLight

Generated from the saved show

SOURCE 6ae4acb5140c

VALIDATION APPENDIX

WARNING · PATCH_WITHHELD

DMX patch facts are withheld pending source verification. This planning document cannot be used for hardware output.

Objects: — · Remediation: correct the saved show data and regenerate.

WARNING · TITLE_METADATA_INCOMPLETE

Some professional title-block metadata is missing; the document will show an em dash.

Objects: 3ecafe34ccf643aea0ef1b88 · Remediation: correct the saved show data and regenerate.

HitLight

VENUE & DRAWING SOURCES

Byscenen Haugesund

Documented venue / rooms unspecified · Published house rig (unverified)

Haraldsgata 169, 5525, Haugesund, NO

https://www.byscenenhaugesund.no/

Sources checked 2026-10-23

Symbols: HitLight-owned category artwork. No manufacturer model geometry or original source pages included.

Source-based reconstruction. Confirm the current installation and equipment availability with the venue.

Scale, fixture positions, mounting heights and aiming may include estimates; this is not a rigging specification.

Provisional fixture matches are labelled as placeholders. The recorded subset is not a complete physical inventory.

DMX addresses are withheld from public plans until their exact source patch is reconciled.

The reconstruction retains its documented coverage and geometry assumptions; confirm the current setup with the venue.

Official venue information: https://www.byscenenhaugesund.no/ · checked 2026-10-19

Physical venue location: https://www.fjordnorway.com/no/tilbyder/byscenen-haugesund · checked 2026-10-23

Rigg Plot.pdf: https://www.dropbox.com/scl/fo/diztkwg5eg46f62ki2jco/AE_m-aYDcY_xbtk9ApGYqM4?rlkey=0ebzhlwy60szu6jijullzkpcl&st=p9l8fkyv&dl=0 · checked 2026-10-19

Public venue page: https://www.hitlight.app/venues/norway/byscenen-haugesund-3ecafe34

Hitlight