
UPSTAGE ↑

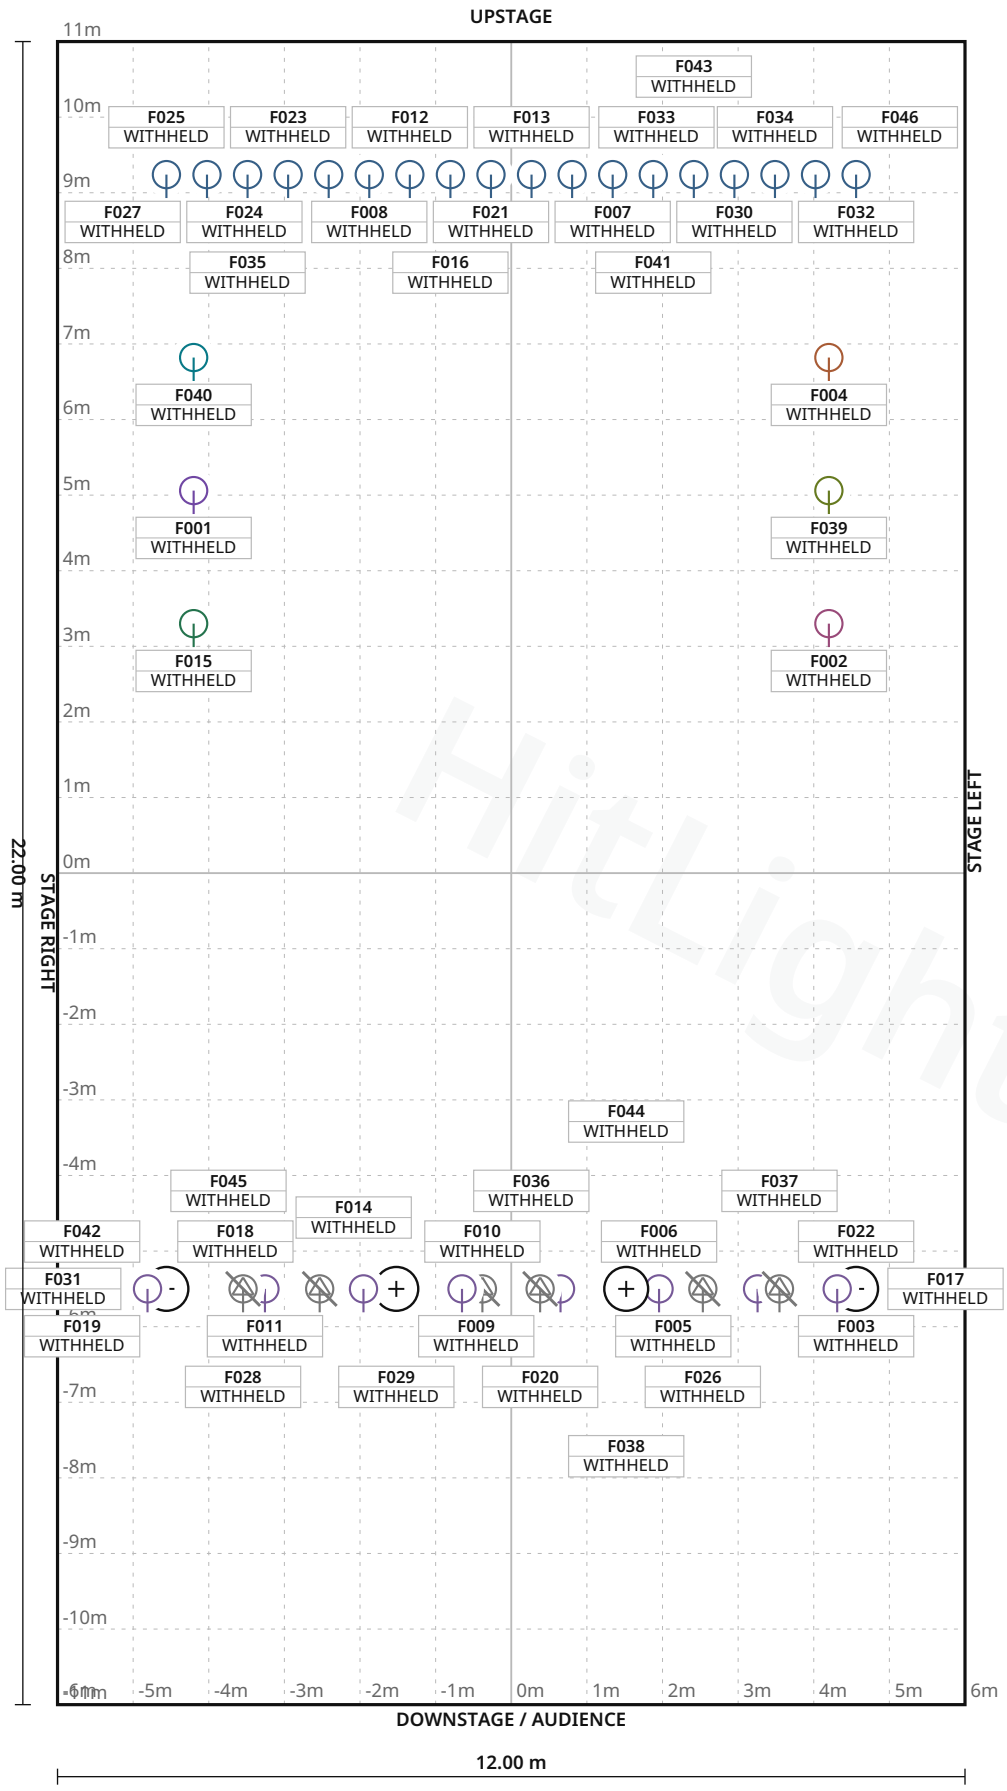

Hitlight

FIXTURE LEGEND

- **Source Four jr**
  Zoom
  Profile Spot · 10×
- **IgnitionRomeo100**
  0FresnelPC
  PAR Light · 4×
- **PAR64CP60/62500W**
  mixtureunprinted
  · L1
  PAR Light · 1×
- **PAR64CP60/62500W**
  mixtureunprinted
  · L2
  PAR Light · 1×
- **PAR64CP60/62500W**
  mixtureunprinted
  · L3
  PAR Light · 1×
- **PAR64CP60/62500W**
  mixtureunprinted
  · R1
  PAR Light · 1×
- **PAR64CP60/62500W**
  mixtureunprinted
  · R2
  PAR Light · 1×
- **PAR64CP60/62500W**
  mixtureunprinted
  · R3
  PAR Light · 1×
- **PAR64CP60500W**
  PAR Light · 18×
- **PAR64CP62500W**
  PAR Light · 8×

Stage 12.00 m W × 22.00 m D · Grid 1 m

Colos-Saal · Main room

LIGHT PLOT · PLAN · Main room

HitLight · Colos-Saal

Rossmarkt 19, 63739, Aschaffenburg, Germany

DWG HL · SCALE 1:100 · metric · PRINT AT 100%

Drawn HitLight

Generated from the saved show

SOURCE 9fccbffbc441

SYMBOL LEGEND

10 TYPES · 46 FIXTURES · COLOUR BY TYPE



ETC Source Four jr Zoom

Profile Spot · Unverified · TBC ch · category symbol

10 physical · 10 plotted

10 disabled · 0 unplaced



Unverified source fixture IgnitionRomeo1000FresnelPC

PAR Light · Unverified · TBC ch · category symbol

4 physical · 4 plotted

0 disabled · 0 unplaced



Unverified source fixture PAR64CP60/62500W mixtureunprinted · L1

PAR Light · Unverified · TBC ch · category symbol

1 physical · 1 plotted

0 disabled · 0 unplaced



Unverified source fixture PAR64CP60/62500W mixtureunprinted · L2

PAR Light · Unverified · TBC ch · category symbol

1 physical · 1 plotted

0 disabled · 0 unplaced



Unverified source fixture PAR64CP60/62500W mixtureunprinted · L3

PAR Light · Unverified · TBC ch · category symbol

1 physical · 1 plotted

0 disabled · 0 unplaced



Unverified source fixture PAR64CP60/62500W mixtureunprinted · R1

PAR Light · Unverified · TBC ch · category symbol

1 physical · 1 plotted

0 disabled · 0 unplaced



Unverified source fixture PAR64CP60/62500W mixtureunprinted · R2

PAR Light · Unverified · TBC ch · category symbol

1 physical · 1 plotted

0 disabled · 0 unplaced



Unverified source fixture PAR64CP60/62500W mixtureunprinted · R3

PAR Light · Unverified · TBC ch · category symbol

1 physical · 1 plotted

0 disabled · 0 unplaced

Colos-Saal · Main room

SYMBOL LEGEND · Main room

HitLight · Colos-Saal

Rossmarkt 19, 63739, Aschaffenburg, Germany

DWG HL · METRIC

Drawn HitLight

Generated from the saved show

SOURCE 9fccbffbc441

SYMBOL LEGEND · CONTINUED



Unverified source fixture PAR64CP60500W

PAR Light · Unverified · TBC ch · category symbol

18 physical · 18 plotted

0 disabled · 0 unplaced



Unverified source fixture PAR64CP62500W

PAR Light · Unverified · TBC ch · category symbol

8 physical · 8 plotted

0 disabled · 0 unplaced

HitLight

GENERAL NOTES

1. Source-based lighting plan. Confirm the current rig with the venue.
2. PARTIAL: included fixtures are not a full physical-unit census.
3. DMX PATCH WITHHELD: provisional or unchecked addresses are not published.
4. The reconstruction retains its documented coverage and geometry assumptions; confirm the current setup with the venue.
5. Source-based reconstruction. Confirm the current installation and equipment availability with the venue.

HitLight

FIXTURE SCHEDULE

Fixture	Manufacturer / model	Position / mount	Mode / output
VISUAL PLANNING · DMX PATCH WITHHELD			
F001	Unverified source fixture / PAR64CP60/62500W mixtureunprinted · L2	PLOTTED	Unverified · Output excluded
F002	Unverified source fixture / PAR64CP60/62500W mixtureunprinted · R1	PLOTTED	Unverified · Output excluded
F003	Unverified source fixture / IgnitionRomeo1000FresnelPC	PLOTTED	Unverified · Output excluded
F004	Unverified source fixture / PAR64CP60/62500W mixtureunprinted · R3	PLOTTED	Unverified · Output excluded
F005	Unverified source fixture / PAR64CP62500W	PLOTTED	Unverified · Output excluded
F006	Unverified source fixture / PAR64CP62500W	PLOTTED	Unverified · Output excluded
F007	Unverified source fixture / PAR64CP60500W	PLOTTED	Unverified · Output excluded
F008	Unverified source fixture / PAR64CP60500W	PLOTTED	Unverified · Output excluded
F009	Unverified source fixture / PAR64CP62500W	PLOTTED	Unverified · Output excluded
F010	ETC / Source Four jr Zoom	PLOTTED	Unverified · Output excluded
F011	Unverified source fixture / PAR64CP62500W	PLOTTED	Unverified · Output excluded
F012	Unverified source fixture / PAR64CP60500W	PLOTTED	Unverified · Output excluded
F013	Unverified source fixture / PAR64CP60500W	PLOTTED	Unverified · Output excluded
F014	Unverified source fixture / PAR64CP62500W	PLOTTED	Unverified · Output excluded
F015	Unverified source fixture / PAR64CP60/62500W mixtureunprinted · L1	PLOTTED	Unverified · Output excluded
F016	Unverified source fixture / PAR64CP60500W	PLOTTED	Unverified · Output excluded
F017	Unverified source fixture / PAR64CP62500W	PLOTTED	Unverified · Output excluded
F018	ETC / Source Four jr Zoom	PLOTTED	Unverified · Output excluded
F019	Unverified source fixture / IgnitionRomeo1000FresnelPC	PLOTTED	Unverified · Output excluded
F020	ETC / Source Four jr Zoom	PLOTTED	Unverified · Output excluded

Planning reference only. Confirm installed modes and patch with the venue.

Colos-Saal · Main room

FIXTURE SCHEDULE · Main room

HitLight · Colos-Saal

Rossmarkt 19, 63739, Aschaffenburg, Germany

DWG HL · METRIC

Drawn HitLight

Generated from the saved show

SOURCE 9fccbffbc441

Fixture	Manufacturer / model	Position / mount	Mode / output
VISUAL PLANNING · DMX PATCH WITHHELD			
F021	Unverified source fixture / PAR64CP60500W	PLOTTED	Unverified · Output excluded
F022	ETC / Source Four jr Zoom	PLOTTED	Unverified · Output excluded
F023	Unverified source fixture / PAR64CP60500W	PLOTTED	Unverified · Output excluded
F024	Unverified source fixture / PAR64CP60500W	PLOTTED	Unverified · Output excluded
F025	Unverified source fixture / PAR64CP60500W	PLOTTED	Unverified · Output excluded
F026	ETC / Source Four jr Zoom	PLOTTED	Unverified · Output excluded
F027	Unverified source fixture / PAR64CP60500W	PLOTTED	Unverified · Output excluded
F028	ETC / Source Four jr Zoom	PLOTTED	Unverified · Output excluded
F029	Unverified source fixture / IgnitionRomeo1000FresnelPC	PLOTTED	Unverified · Output excluded
F030	Unverified source fixture / PAR64CP60500W	PLOTTED	Unverified · Output excluded
F031	Unverified source fixture / PAR64CP62500W	PLOTTED	Unverified · Output excluded
F032	Unverified source fixture / PAR64CP60500W	PLOTTED	Unverified · Output excluded
F033	Unverified source fixture / PAR64CP60500W	PLOTTED	Unverified · Output excluded
F034	Unverified source fixture / PAR64CP60500W	PLOTTED	Unverified · Output excluded
F035	Unverified source fixture / PAR64CP60500W	PLOTTED	Unverified · Output excluded
F036	ETC / Source Four jr Zoom	PLOTTED	Unverified · Output excluded
F037	ETC / Source Four jr Zoom	PLOTTED	Unverified · Output excluded
F038	Unverified source fixture / IgnitionRomeo1000FresnelPC	PLOTTED	Unverified · Output excluded
F039	Unverified source fixture / PAR64CP60/62500W mixtureunprinted · R2	PLOTTED	Unverified · Output excluded
F040	Unverified source fixture / PAR64CP60/62500W mixtureunprinted · L3	PLOTTED	Unverified · Output excluded

Planning reference only. Confirm installed modes and patch with the venue.

Colos-Saal · Main room

FIXTURE SCHEDULE · Main room

HitLight · Colos-Saal

Rossmarkt 19, 63739, Aschaffenburg, Germany

DWG HL · METRIC

Drawn HitLight

Generated from the saved show

SOURCE 9fccbffbc441

FIXTURE SCHEDULE · CONTINUED

Fixture	Manufacturer / model	Position / mount	Mode / output
VISUAL PLANNING · DMX PATCH WITHHELD			
F041	Unverified source fixture / PAR64CP60500W	PLOTTED	Unverified · Output excluded
F042	ETC / Source Four jr Zoom	PLOTTED	Unverified · Output excluded
F043	Unverified source fixture / PAR64CP60500W	PLOTTED	Unverified · Output excluded
F044	ETC / Source Four jr Zoom	PLOTTED	Unverified · Output excluded
F045	Unverified source fixture / PAR64CP62500W	PLOTTED	Unverified · Output excluded
F046	Unverified source fixture / PAR64CP60500W	PLOTTED	Unverified · Output excluded

Planning reference only. Confirm installed modes and patch with the venue.

HitLight

VALIDATION APPENDIX

WARNING · PATCH_WITHHELD

DMX patch facts are withheld pending source verification. This planning document cannot be used for hardware output.

Objects: — · Remediation: review the source facts and regenerate.

ERROR · STAGE_DIMENSIONS_UNCONFIRMED

Confirm the stage dimensions before producing a final technical document.

Objects: Main room · Remediation: review the source facts and regenerate.

WARNING · MODE_UNVERIFIED

DMX modes are unverified; output remains excluded.

Objects: F001–F046 · Remediation: review the source facts and regenerate.

WARNING · FIXTURE_DISABLED

Fixtures are disabled for this visual planning reconstruction.

Objects: F010, F018, F020, F022, F026, F028, F036, F037, F042, F044 · Remediation: review the source facts and regenerate.

WARNING · TITLE_METADATA_INCOMPLETE

Some professional title-block metadata is missing; the document will show an em dash.

Objects: 3ed8c89d106fa332e8394045 · Remediation: review the source facts and regenerate.

HitLight

VENUE & DRAWING SOURCES

Colos-Saal

Main room · House rig

Rossmarkt 19, 63739, Aschaffenburg, DE

https://colos-saal.de/startseite.html

Sources checked 2026-10-19

Symbols: HitLight-owned category artwork. No manufacturer model geometry or original source pages included.

Source-based reconstruction. Confirm the current installation and equipment availability with the venue.

Scale, fixture positions, mounting heights and aiming may include estimates; this is not a rigging specification.

Provisional fixture matches are labelled as placeholders. The recorded subset is not a complete physical inventory.

DMX addresses are withheld from public plans until their exact source patch is reconciled.

Partial source-based planning reconstruction; the current installation and complete fixture census are unverified.

Source-matched catalogue bodies are shown where available. Unresolved source identities remain labelled visual markers. Installed modes and DMX patch require verification; visual-only fixtures remain excluded from output.

The reconstruction retains its documented coverage and geometry assumptions; confirm the current setup with the venue.

Source-based reconstruction. Confirm the current installation and equipment availability with the venue.

Scale, fixture positions, mounting heights and aiming may include estimates; this is not a rigging specification.

Provisional fixture matches are labelled as placeholders. The recorded subset is not a complete physical inventory.

DMX addresses are withheld from public plans until their exact source patch is reconciled.

Partial source-based planning reconstruction; the current installation and complete fixture census are unverified.

Source-matched catalogue bodies are shown where available. Unresolved source identities remain labelled visual markers. Installed modes and DMX patch require verification; visual-only fixtures remain excluded from output.

Output remains excluded for visual-only fixtures. Catalogue identity does not verify installed modes, addresses or the current installation.

Official venue information: https://colos-saal.de/startseite.html · checked 2026-10-19

Physical venue location: https://colos-saal.de/service-info/anfahrt.html · checked 2026-10-19

tech-rider-backline-info.html.pdf: https://colos-saal.de/infos-f%C3%BCr-bands-agenturen/tech-rider-backline-info.html?file=files/pdfs/Tech-Specs-2026.pdf&cid=5 · checked 2026-10-19

Public venue page: https://www.hitlight.app/venues/germany/colos-saal-3ed8c89d