
UPSTAGE

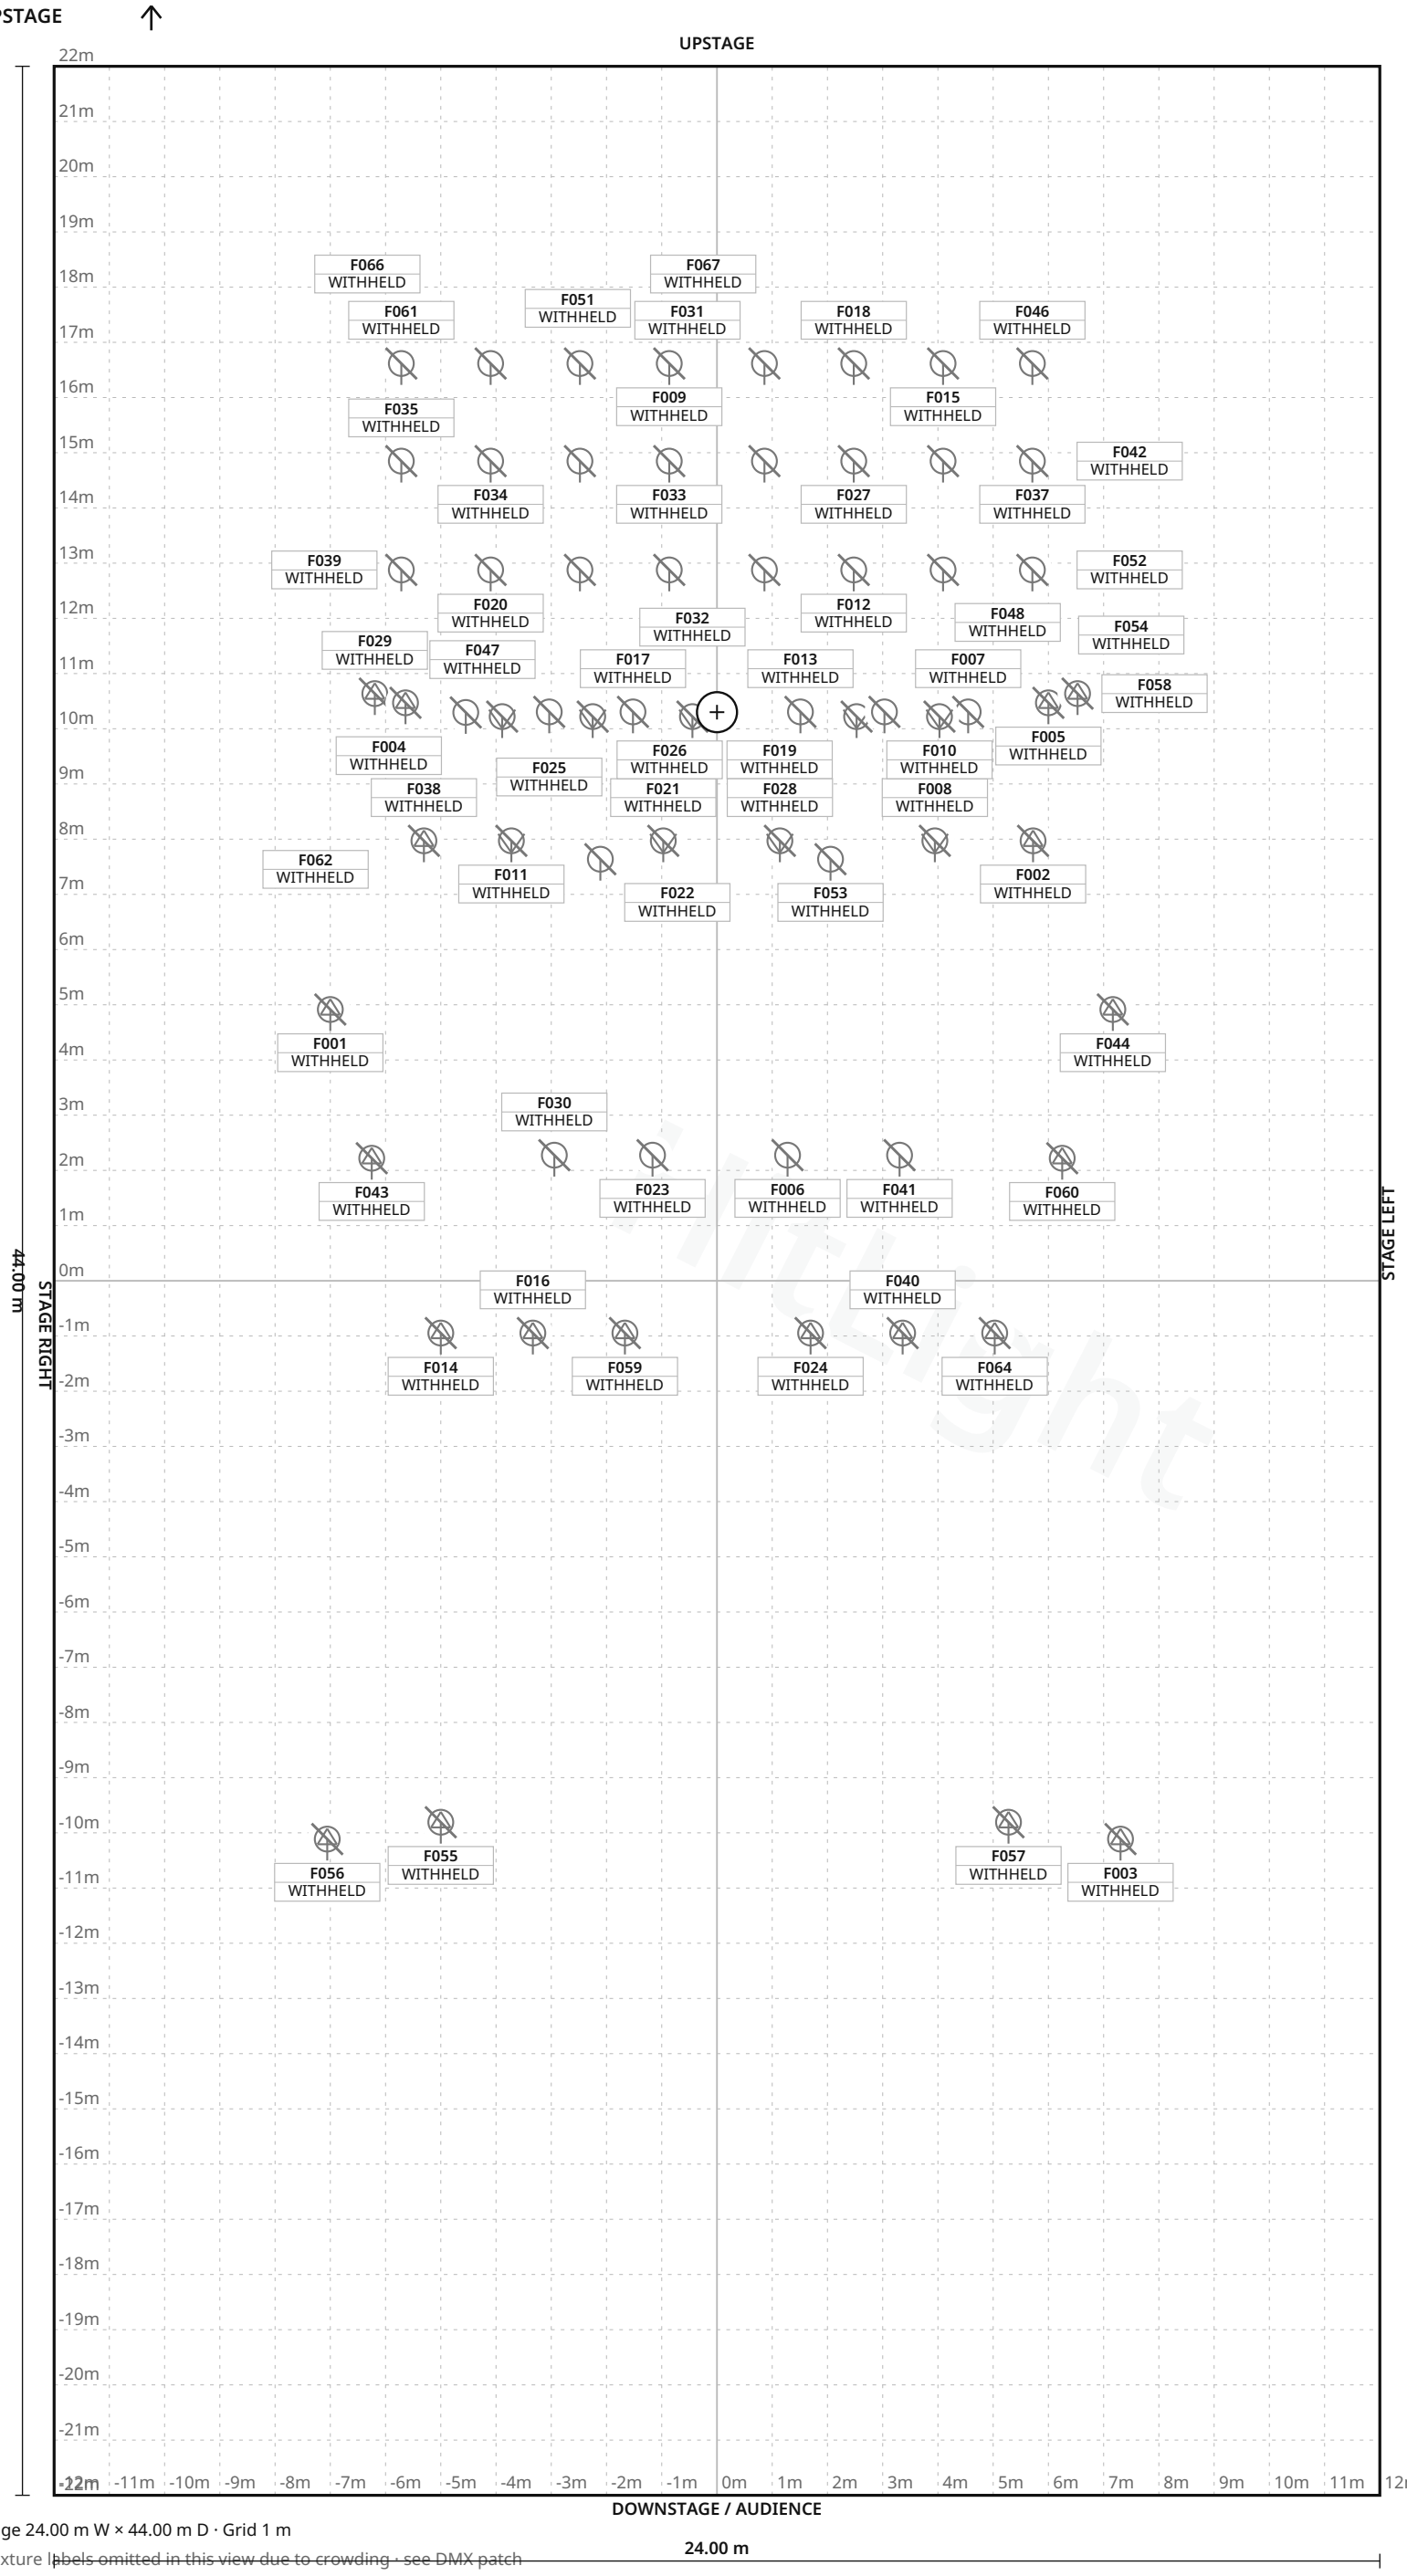

FIXTURE LEGEND

- **CLPFLATPRO12** — PAR Light · 31×
- **ARRI flood** — PAR Light · 6×
- **ARRI ST1** — Spot Light · 9×
- **Martin** — Atomic3000 DMX, Strobe · 1×
- **Martin MAC700** — Profile, Profile Spot · 2×
- **Robe TX1** — PosiProfile, Profile Spot · 12×
- **Unspecified** — profile, Profile Spot · 6×

Stage 24.00 m W × 44.00 m D · Grid 1 m

6 fixture labels omitted in this view due to crowding · see DMX patch

HitLight TECHNICAL LIGHTING REV 6d1445420b1a · 1/10

Stadthalle Dingolfing · Großer Saal

LIGHT PLOT · PLAN · Großer Saal

HitLight · Stadthalle Dingolfing

84130, Dingolfing, Germany

DWG HL · SCALE 1:125 · metric · PRINT AT 100%

Drawn HitLight

Generated from the saved show

SOURCE 3b9e2a0c4f9e

SYMBOL LEGEND

7 TYPES · 67 FIXTURES · COLOUR BY TYPE



Cameo CLPFLATPRO12

PAR Light · Unverified · TBC ch · category symbol

31 physical · 31 plotted

31 disabled · 0 unplaced



Unverified source fixture ARRI flood

PAR Light · Unverified · TBC ch · category symbol

6 physical · 6 plotted

6 disabled · 0 unplaced



Unverified source fixture ARRI ST1

Spot Light · Unverified · TBC ch · category symbol

9 physical · 9 plotted

9 disabled · 0 unplaced



Unverified source fixture Martin Atomic3000 DMX

Strobe · Unverified · TBC ch · category symbol

1 physical · 1 plotted

1 disabled · 0 unplaced



Unverified source fixture Martin MAC700 Profile

Profile Spot · Unverified · TBC ch · category symbol

2 physical · 2 plotted

2 disabled · 0 unplaced



Unverified source fixture Robe TX1 PosiProfile

Profile Spot · Unverified · TBC ch · category symbol

12 physical · 12 plotted

12 disabled · 0 unplaced



Unverified source fixture Unspecified profile

Profile Spot · Unverified · TBC ch · category symbol

6 physical · 6 plotted

6 disabled · 0 unplaced

Stadthalle Dingolfing · Großer Saal

SYMBOL LEGEND · Großer Saal

HitLight · Stadthalle Dingolfing

84130, Dingolfing, Germany

DWG HL · METRIC

Drawn HitLight

Generated from the saved show

SOURCE 3b9e2a0c4f9e

GENERAL NOTES

1. Source-based lighting plan. Confirm the current rig with the venue.
2. PARTIAL: included fixtures are not a full physical-unit census.
3. DMX PATCH WITHHELD: provisional or unchecked addresses are not published.
4. Approximate planning view; not official venue paperwork or output-ready. Original HitLight symbols only; no source pages, OEM meshes, photos or logos. Original files remain private; modes and patch unverified.

HitLight

Stadthalle Dingolfing · Großer Saal

GENERAL NOTES · Großer Saal

HitLight · Stadthalle Dingolfing

84130, Dingolfing, Germany

DWG HL · METRIC

Drawn HitLight

Generated from the saved show

SOURCE 3b9e2a0c4f9e

FIXTURE SCHEDULE

Fixture	Manufacturer / model	Position / mount	Mode / output
VISUAL PLANNING · DMX PATCH WITHHELD			
F001	Unverified source fixture / Robe TX1 PosiProfile	PLOTTED	Unverified · Output excluded
F002	Unverified source fixture / Unspecified profile	PLOTTED	Unverified · Output excluded
F003	Unverified source fixture / Robe TX1 PosiProfile	PLOTTED	Unverified · Output excluded
F004	Cameo / CLPFLATPRO12	PLOTTED	Unverified · Output excluded
F005	Unverified source fixture / Unspecified profile	PLOTTED	Unverified · Output excluded
F006	Unverified source fixture / ARRI flood	PLOTTED	Unverified · Output excluded
F007	Cameo / CLPFLATPRO12	PLOTTED	Unverified · Output excluded
F008	Unverified source fixture / ARRI ST1	PLOTTED	Unverified · Output excluded
F009	Cameo / CLPFLATPRO12	PLOTTED	Unverified · Output excluded
F010	Unverified source fixture / ARRI ST1	PLOTTED	Unverified · Output excluded
F011	Unverified source fixture / ARRI ST1	PLOTTED	Unverified · Output excluded
F012	Cameo / CLPFLATPRO12	PLOTTED	Unverified · Output excluded
F013	Cameo / CLPFLATPRO12	PLOTTED	Unverified · Output excluded
F014	Unverified source fixture / Robe TX1 PosiProfile	PLOTTED	Unverified · Output excluded
F015	Cameo / CLPFLATPRO12	PLOTTED	Unverified · Output excluded
F016	Unverified source fixture / Robe TX1 PosiProfile	PLOTTED	Unverified · Output excluded
F017	Cameo / CLPFLATPRO12	PLOTTED	Unverified · Output excluded
F018	Cameo / CLPFLATPRO12	PLOTTED	Unverified · Output excluded
F019	Unverified source fixture / ARRI ST1	PLOTTED	Unverified · Output excluded
F020	Cameo / CLPFLATPRO12	PLOTTED	Unverified · Output excluded

Planning reference only. Confirm installed modes and patch with the venue.

Stadthalle Dingolfing · Großer Saal

FIXTURE SCHEDULE · Großer Saal

HitLight · Stadthalle Dingolfing

84130, Dingolfing, Germany

DWG HL · METRIC

Drawn HitLight

Generated from the saved show

SOURCE 3b9e2a0c4f9e

Fixture	Manufacturer / model	Position / mount	Mode / output
VISUAL PLANNING · DMX PATCH WITHHELD			
F021	Unverified source fixture / ARRI ST1	PLOTTED	Unverified · Output excluded
F022	Unverified source fixture / ARRI flood	PLOTTED	Unverified · Output excluded
F023	Unverified source fixture / ARRI flood	PLOTTED	Unverified · Output excluded
F024	Unverified source fixture / Robe TX1 PosiProfile	PLOTTED	Unverified · Output excluded
F025	Cameo / CLPFLATPRO12	PLOTTED	Unverified · Output excluded
F026	Unverified source fixture / ARRI ST1	PLOTTED	Unverified · Output excluded
F027	Cameo / CLPFLATPRO12	PLOTTED	Unverified · Output excluded
F028	Unverified source fixture / ARRI ST1	PLOTTED	Unverified · Output excluded
F029	Unverified source fixture / Unspecified profile	PLOTTED	Unverified · Output excluded
F030	Unverified source fixture / ARRI flood	PLOTTED	Unverified · Output excluded
F031	Cameo / CLPFLATPRO12	PLOTTED	Unverified · Output excluded
F032	Unverified source fixture / ARRI ST1	PLOTTED	Unverified · Output excluded
F033	Cameo / CLPFLATPRO12	PLOTTED	Unverified · Output excluded
F034	Cameo / CLPFLATPRO12	PLOTTED	Unverified · Output excluded
F035	Cameo / CLPFLATPRO12	PLOTTED	Unverified · Output excluded
F036	Cameo / CLPFLATPRO12	PLOTTED	Unverified · Output excluded
F037	Cameo / CLPFLATPRO12	PLOTTED	Unverified · Output excluded
F038	Unverified source fixture / Unspecified profile	PLOTTED	Unverified · Output excluded
F039	Cameo / CLPFLATPRO12	PLOTTED	Unverified · Output excluded
F040	Unverified source fixture / Robe TX1 PosiProfile	PLOTTED	Unverified · Output excluded

Planning reference only. Confirm installed modes and patch with the venue.

Fixture	Manufacturer / model	Position / mount	Mode / output
VISUAL PLANNING · DMX PATCH WITHHELD			
F041	Unverified source fixture / ARRI flood	PLOTTED	Unverified · Output excluded
F042	Cameo / CLPFLATPRO12	PLOTTED	Unverified · Output excluded
F043	Unverified source fixture / Martin MAC700 Profile	PLOTTED	Unverified · Output excluded
F044	Unverified source fixture / Robe TX1 PosiProfile	PLOTTED	Unverified · Output excluded
F045	Cameo / CLPFLATPRO12	PLOTTED	Unverified · Output excluded
F046	Cameo / CLPFLATPRO12	PLOTTED	Unverified · Output excluded
F047	Unverified source fixture / Unspecified profile	PLOTTED	Unverified · Output excluded
F048	Cameo / CLPFLATPRO12	PLOTTED	Unverified · Output excluded
F049	Cameo / CLPFLATPRO12	PLOTTED	Unverified · Output excluded
F050	Unverified source fixture / Martin Atomic3000 DMX	PLOTTED	Unverified · Output excluded
F051	Cameo / CLPFLATPRO12	PLOTTED	Unverified · Output excluded
F052	Cameo / CLPFLATPRO12	PLOTTED	Unverified · Output excluded
F053	Unverified source fixture / ARRI flood	PLOTTED	Unverified · Output excluded
F054	Cameo / CLPFLATPRO12	PLOTTED	Unverified · Output excluded
F055	Unverified source fixture / Robe TX1 PosiProfile	PLOTTED	Unverified · Output excluded
F056	Unverified source fixture / Robe TX1 PosiProfile	PLOTTED	Unverified · Output excluded
F057	Unverified source fixture / Robe TX1 PosiProfile	PLOTTED	Unverified · Output excluded
F058	Unverified source fixture / Unspecified profile	PLOTTED	Unverified · Output excluded
F059	Unverified source fixture / Robe TX1 PosiProfile	PLOTTED	Unverified · Output excluded
F060	Unverified source fixture / Martin MAC700 Profile	PLOTTED	Unverified · Output excluded

Planning reference only. Confirm installed modes and patch with the venue.

FIXTURE SCHEDULE · CONTINUED

Fixture	Manufacturer / model	Position / mount	Mode / output
VISUAL PLANNING · DMX PATCH WITHHELD			
F061	Cameo / CLPFLATPRO12	PLOTTED	Unverified · Output excluded
F062	Unverified source fixture / ARRI ST1	PLOTTED	Unverified · Output excluded
F063	Cameo / CLPFLATPRO12	PLOTTED	Unverified · Output excluded
F064	Unverified source fixture / Robe TX1 PosiProfile	PLOTTED	Unverified · Output excluded
F065	Cameo / CLPFLATPRO12	PLOTTED	Unverified · Output excluded
F066	Cameo / CLPFLATPRO12	PLOTTED	Unverified · Output excluded
F067	Cameo / CLPFLATPRO12	PLOTTED	Unverified · Output excluded

Planning reference only. Confirm installed modes and patch with the venue.

HitLight

Stadthalle Dingolfing · Großer Saal

FIXTURE SCHEDULE · Großer Saal

HitLight · Stadthalle Dingolfing

84130, Dingolfing, Germany

DWG HL · METRIC

Drawn HitLight

Generated from the saved show

SOURCE 3b9e2a0c4f9e

VALIDATION APPENDIX

WARNING · PATCH_WITHHELD

DMX patch facts are withheld pending source verification. This planning document cannot be used for hardware output.

Objects: — · Remediation: review the source facts and regenerate.

ERROR · STAGE_DIMENSIONS_UNCONFIRMED

Confirm the stage dimensions before producing a final technical document.

Objects: Großer Saal · Remediation: review the source facts and regenerate.

WARNING · MODE_UNVERIFIED

DMX modes are unverified; output remains excluded.

Objects: F001–F067 · Remediation: review the source facts and regenerate.

WARNING · FIXTURE_DISABLED

Fixtures are disabled for this visual planning reconstruction.

Objects: F001–F067 · Remediation: review the source facts and regenerate.

WARNING · TITLE_METADATA_INCOMPLETE

Some professional title-block metadata is missing; the document will show an em dash.

Objects: 3f2a8540c0c257ef257653e4 · Remediation: review the source facts and regenerate.

HitLight

VENUE & DRAWING SOURCES

Stadthalle Dingolfing

Großer Saal · Published house plot

84130, Dingolfing, DE

https://www.dingolfing.de/

Sources checked 2026-11-04

Generated by HitLight from the reviewed partial Stadthalle Dingolfing reconstruction. Venue sources are cited as facts; their original artwork remains private.

Symbols: HitLight-owned category artwork. No manufacturer model geometry or original source pages included.

Fixture positions follow the venue’s published lighting plot; the currently installed rig is not verified.

Fixture heights are approximate; trim heights may differ from the drawing.

Partial source-based planning reconstruction; the current installation and complete fixture census are unverified.

Source-matched catalogue bodies are shown where available. Unresolved source identities remain labelled visual markers. Installed modes and DMX patch require verification; visual-only fixtures remain excluded from output.

67 records display 67 approximate public catalogue housings or labelled donors and 0 visual fallbacks. 6 display references use newly authored generic flood/PAR class housings. These do not identify installed products or verify wattage, optics, native DMX, dimming, rigging or hardware. Original source, geometry, mode, patch and output-exclusion qualifications remain.

Approximate planning view; not official venue paperwork or output-ready. Original HitLight symbols only; no source pages, OEM meshes, photos or logos. Original files remain private; modes and patch unverified.

Venue discovery/identity evidence; see local packet for uncertainties.: https://www.evvc.org/uebersicht-der-mitglieder?page=24 · checked 2026-10-19

Physical venue/city qualification evidence: https://www.dingolfing.de/ · checked 2026-10-19

Physical venue/city qualification evidence: https://www.dingolfing.de/freizeit/stadthalle/technik · checked 2026-10-19

Fixture plot original; visually inspected page(s) 1. Freshness and reuse rights unconfirmed.: https://www.dingolfing.de/_Resources/Persistent/d/5/9/f/d59fc8a0f240a87a5217494790ffd7e4ec4b01d6/Beleuchtungsplan%20Stadthalle.pdf · checked 2026-11-03

Published capacity 1500 for Großer Saal.: https://dingolfing.de/freizeit/stadthalle/raeumlichkeiten/grosser-saal · checked 2026-11-03

Official venue/technical source page.: https://dingolfing.de/freizeit/stadthalle/technik · checked 2026-11-03

Manufacturer reference, not venue-hang evidence: Cameo manufacturer reference for original static FlatPro12; not evidence of current venue hang.: https://adamhall.s3.amazonaws.com/media/MARKEN/CAMEO/CLPFLATPRO12/CLPFLATPRO12_Cameo_DMX_Control_table.pdf · checked 2026-11-04

Manufacturer reference, not venue-hang evidence: Cameo manufacturer reference for original static FlatPro12; not evidence of current venue hang.: https://adamhall.s3.amazonaws.com/media/MARKEN/CAMEO/CLPFLATPRO12/CLPFLATPRO12_Cameo_Bedienungsanleitung_EN_DE_FR_ES.pdf · checked 2026-11-04

Manufacturer reference, not venue-hang evidence: Cameo manufacturer reference for original static FlatPro12; not evidence of current venue hang.: https://adamhall.s3.amazonaws.com/media/MARKEN/CAMEO/CLPFLATPRO12/CLPFLATPRO12_1.jpg · checked

HitLight | hitlight.app

VENUE & DRAWING SOURCES

2026-11-04

Manufacturer reference, not venue-hang evidence: Cameo manufacturer reference for original static FlatPro12; not evidence of current venue hang.: https://adamhall.s3.amazonaws.com/media/MARKEN/CAMEO/CLPFLATPRO12/CLPFLATPRO12_Cameo_Technische_Zeichnung_EN_DE_FR_ES_PL_IT.pdf · checked 2026-11-04

Public venue page: https://www.hitlight.app/venues/germany/stadthalle-dingolfing-3f2a8540

HitLight