
UPSTAGE ↑

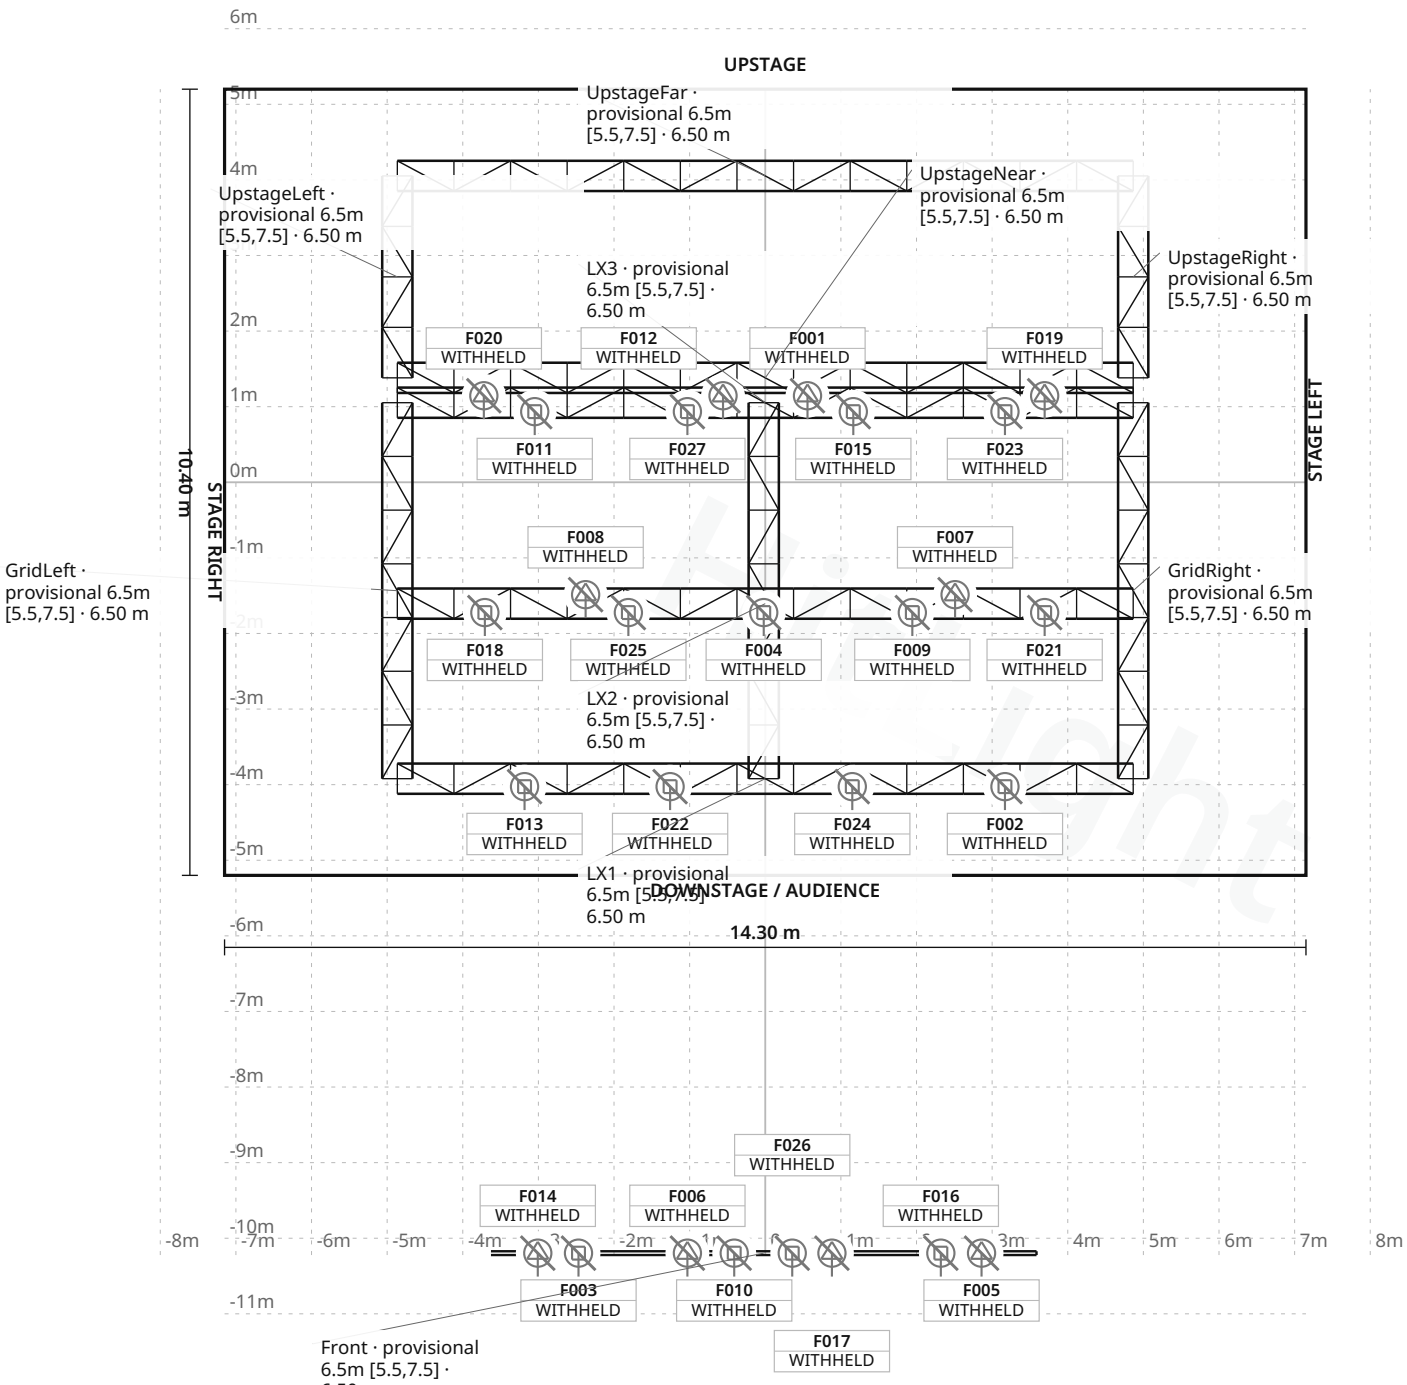

FIXTURE LEGEND

MAC Aura
Moving Head · 17×

Robin DL7S
Profile
Profile Spot · 4×

Robe Robin DL4X
Spot — source Mode1;RGBW/CMY unknown · source 201
Profile Spot · 1×

Robe Robin DL4X
Spot — source Mode1;RGBW/CMY unknown · source 202
Profile Spot · 1×

Robe Robin DL4X
Spot — source Mode1;RGBW/CMY unknown · source 203
Profile Spot · 1×

Robe Robin DL4X
Spot — source Mode1;RGBW/CMY unknown · source 204
Profile Spot · 1×

Robe Robin DL4X
Spot — source Mode1;RGBW/CMY unknown · source 205
Profile Spot · 1×

Robe Robin DL4X
Spot — source Mode1;RGBW/CMY unknown · source 206
Profile Spot · 1×

Stage 14.30 m W × 10.40 m D · Grid 1 m

Vasateatern · Vasateatern

LIGHT PLOT · PLAN · Vasateatern

HitLight · Vasateatern
Vasagatan 19-21, 11120, Stockholm, Sweden

DWG HL · SCALE 1:100 · metric · PRINT AT 100%
Drawn HitLight
Generated from the saved show
SOURCE a7251170ea91

SYMBOL LEGEND

8 TYPES · 27 FIXTURES · COLOUR BY TYPE

	**Martin Professional MAC Aura** Moving Head · Unverified · TBC ch · category symbol	**17 physical · 17 plotted** 17 disabled · 0 unplaced
	**Robe Lighting Robin DL7S Profile** Profile Spot · Unverified · TBC ch · category symbol	**4 physical · 4 plotted** 4 disabled · 0 unplaced
	**Unverified source fixture Robe Robin DL4X Spot — source Mode1;RGBW/CMY unknown · source 201** Profile Spot · Unverified · TBC ch · category symbol	**1 physical · 1 plotted** 1 disabled · 0 unplaced
	**Unverified source fixture Robe Robin DL4X Spot — source Mode1;RGBW/CMY unknown · source 202** Profile Spot · Unverified · TBC ch · category symbol	**1 physical · 1 plotted** 1 disabled · 0 unplaced
	**Unverified source fixture Robe Robin DL4X Spot — source Mode1;RGBW/CMY unknown · source 203** Profile Spot · Unverified · TBC ch · category symbol	**1 physical · 1 plotted** 1 disabled · 0 unplaced
	**Unverified source fixture Robe Robin DL4X Spot — source Mode1;RGBW/CMY unknown · source 204** Profile Spot · Unverified · TBC ch · category symbol	**1 physical · 1 plotted** 1 disabled · 0 unplaced
	**Unverified source fixture Robe Robin DL4X Spot — source Mode1;RGBW/CMY unknown · source 205** Profile Spot · Unverified · TBC ch · category symbol	**1 physical · 1 plotted** 1 disabled · 0 unplaced
	**Unverified source fixture Robe Robin DL4X Spot — source Mode1;RGBW/CMY unknown · source 206** Profile Spot · Unverified · TBC ch · category symbol	**1 physical · 1 plotted** 1 disabled · 0 unplaced

GENERAL NOTES

1. Source-based lighting plan. Confirm the current rig with the venue.
2. PARTIAL: included fixtures are not a full physical-unit census.
3. DMX PATCH WITHHELD: provisional or unchecked addresses are not published.
4. 27 individually plotted assemblies from the cited source configuration; partial reconstruction, not a complete current venue census.
5. See the current legend and fixture schedule for fixture coverage. Source identities remain separate from display models.

HitLight

STAGE ELEMENTS

NAME	TYPE	POSITION	TRIM / SIZE
Front · provisional 6.5m [5.5,7.5]	pipe	X -0.02 m · Z 10.20 m	6.50 m · 7.21 m W × 0.05 m D
GridCentre · provisional 6.5m [5.5,7.5]	trussStraight	X -0.02 m · Z 1.43 m	6.50 m · 4.97 m W × 0.40 m D
GridLeft · provisional 6.5m [5.5,7.5]	trussStraight	X -4.87 m · Z 1.43 m	6.50 m · 4.97 m W × 0.40 m D
GridRight · provisional 6.5m [5.5,7.5]	trussStraight	X 4.87 m · Z 1.43 m	6.50 m · 4.97 m W × 0.40 m D
LX1 · provisional 6.5m [5.5,7.5]	trussStraight	X 0.00 m · Z 3.92 m	6.50 m · 9.73 m W × 0.40 m D
LX2 · provisional 6.5m [5.5,7.5]	trussStraight	X 0.00 m · Z 1.61 m	6.50 m · 9.73 m W × 0.40 m D
LX3 · provisional 6.5m [5.5,7.5]	trussStraight	X 0.00 m · Z -1.05 m	6.50 m · 9.73 m W × 0.40 m D
UpstageFar · provisional 6.5m [5.5,7.5]	trussStraight	X 0.00 m · Z -4.05 m	6.50 m · 9.73 m W × 0.40 m D
UpstageLeft · provisional 6.5m [5.5,7.5]	trussStraight	X -4.87 m · Z -2.72 m	6.50 m · 2.67 m W × 0.40 m D
UpstageNear · provisional 6.5m [5.5,7.5]	trussStraight	X 0.00 m · Z -1.38 m	6.50 m · 9.73 m W × 0.40 m D
UpstageRight · provisional 6.5m [5.5,7.5]	trussStraight	X 4.87 m · Z -2.72 m	6.50 m · 2.67 m W × 0.40 m D

Vasateatern · Vasateatern

STAGE ELEMENTS · Vasateatern

HitLight · Vasateatern

Vasagatan 19-21, 11120, Stockholm, Sweden

DWG HL · METRIC

Drawn HitLight

Generated from the saved show

SOURCE a7251170ea91

FIXTURE SCHEDULE

Fixture	Manufacturer / model	Position / mount	Mode / output
VISUAL PLANNING · DMX PATCH WITHHELD			
F001	Unverified source fixture / Robe Robin DL4X Spot — source Mode1;RGBW/CMY ...	LX3 · provisional 6.5m [5.5,7.5]	Unverified · Output excluded
F002	Martin Professional / MAC Aura	LX1 · provisional 6.5m [5.5,7.5]	Unverified · Output excluded
F003	Martin Professional / MAC Aura	Front · provisional 6.5m [5.5,7.5]	Unverified · Output excluded
F004	Martin Professional / MAC Aura	LX2 · provisional 6.5m [5.5,7.5]	Unverified · Output excluded
F005	Robe Lighting / Robin DL7S Profile	Front · provisional 6.5m [5.5,7.5]	Unverified · Output excluded
F006	Robe Lighting / Robin DL7S Profile	Front · provisional 6.5m [5.5,7.5]	Unverified · Output excluded
F007	Unverified source fixture / Robe Robin DL4X Spot — source Mode1;RGBW/CMY ...	LX2 · provisional 6.5m [5.5,7.5]	Unverified · Output excluded
F008	Unverified source fixture / Robe Robin DL4X Spot — source Mode1;RGBW/CMY ...	LX2 · provisional 6.5m [5.5,7.5]	Unverified · Output excluded
F009	Martin Professional / MAC Aura	LX2 · provisional 6.5m [5.5,7.5]	Unverified · Output excluded
F010	Martin Professional / MAC Aura	Front · provisional 6.5m [5.5,7.5]	Unverified · Output excluded
F011	Martin Professional / MAC Aura	LX3 · provisional 6.5m [5.5,7.5]	Unverified · Output excluded
F012	Unverified source fixture / Robe Robin DL4X Spot — source Mode1;RGBW/CMY ...	LX3 · provisional 6.5m [5.5,7.5]	Unverified · Output excluded
F013	Martin Professional / MAC Aura	LX1 · provisional 6.5m [5.5,7.5]	Unverified · Output excluded
F014	Robe Lighting / Robin DL7S Profile	Front · provisional 6.5m [5.5,7.5]	Unverified · Output excluded
F015	Martin Professional / MAC Aura	LX3 · provisional 6.5m [5.5,7.5]	Unverified · Output excluded
F016	Martin Professional / MAC Aura	Front · provisional 6.5m [5.5,7.5]	Unverified · Output excluded
F017	Robe Lighting / Robin DL7S Profile	Front · provisional 6.5m [5.5,7.5]	Unverified · Output excluded
F018	Martin Professional / MAC Aura	LX2 · provisional 6.5m [5.5,7.5]	Unverified · Output excluded
F019	Unverified source fixture / Robe Robin DL4X Spot — source Mode1;RGBW/CMY ...	LX3 · provisional 6.5m [5.5,7.5]	Unverified · Output excluded
F020	Unverified source fixture / Robe Robin DL4X Spot — source Mode1;RGBW/CMY ...	LX3 · provisional 6.5m [5.5,7.5]	Unverified · Output excluded

Planning reference only. Confirm installed modes and patch with the venue.

Vasateatern · Vasateatern

FIXTURE SCHEDULE · Vasateatern

HitLight · Vasateatern

Vasagatan 19-21, 11120, Stockholm, Sweden

DWG HL · METRIC

Drawn HitLight

Generated from the saved show

SOURCE a7251170ea91

FIXTURE SCHEDULE · CONTINUED

Fixture	Manufacturer / model	Position / mount	Mode / output
VISUAL PLANNING · DMX PATCH WITHHELD			
F021	Martin Professional / MAC Aura	LX2 · provisional 6.5m [5.5,7.5]	Unverified · Output excluded
F022	Martin Professional / MAC Aura	LX1 · provisional 6.5m [5.5,7.5]	Unverified · Output excluded
F023	Martin Professional / MAC Aura	LX3 · provisional 6.5m [5.5,7.5]	Unverified · Output excluded
F024	Martin Professional / MAC Aura	LX1 · provisional 6.5m [5.5,7.5]	Unverified · Output excluded
F025	Martin Professional / MAC Aura	LX2 · provisional 6.5m [5.5,7.5]	Unverified · Output excluded
F026	Martin Professional / MAC Aura	Front · provisional 6.5m [5.5,7.5]	Unverified · Output excluded
F027	Martin Professional / MAC Aura	LX3 · provisional 6.5m [5.5,7.5]	Unverified · Output excluded

Planning reference only. Confirm installed modes and patch with the venue.

HitLight

VALIDATION APPENDIX

WARNING · PATCH_WITHHELD

DMX patch facts are withheld pending source verification. This planning document cannot be used for hardware output.

Objects: — · Remediation: review the source facts and regenerate.

ERROR · STAGE_DIMENSIONS_UNCONFIRMED

Confirm the stage dimensions before producing a final technical document.

Objects: Vasateatern · Remediation: review the source facts and regenerate.

WARNING · MODE_UNVERIFIED

DMX modes are unverified; output remains excluded.

Objects: F001–F027 · Remediation: review the source facts and regenerate.

WARNING · FIXTURE_DISABLED

Fixtures are disabled for this visual planning reconstruction.

Objects: F001–F027 · Remediation: review the source facts and regenerate.

WARNING · TITLE_METADATA_INCOMPLETE

Some professional title-block metadata is missing; the document will show an em dash.

Objects: 3f75bec2e925674d339a758c · Remediation: review the source facts and regenerate.

HitLight

VENUE & DRAWING SOURCES

Vasateatern

Vasateatern · Published reference (rig unverified)

Vasagatan 19-21, 11120, Stockholm, SE

Sources checked 2026-11-02

Generated by HitLight from the saved published venue rig. Source attribution and reconstruction limitations are retained below.

Symbols: HitLight-owned category artwork. No manufacturer model geometry or original source pages included.

27 individually plotted assemblies from the cited source configuration; partial reconstruction, not a complete current venue census.

See the current legend and fixture schedule for fixture coverage. Source identities remain separate from display models.

Scale, height, support and body-envelope assumptions are approximate. Current equipment, source freshness and physical rigging have not been verified.

All fixtures are disabled and have no DMX allocation. Selected display modes do not establish the installed personality, circuit, universe or address.

Public 3D preview uses approximate category symbols. Editable copies retain labelled visual-only fixtures; this page grants no reuse rights to original drawings or manufacturer models.

Two additional stock MAC Aura units remain unlocated and are excluded; the DL4X source Mode1 is not verified by the selected complete-body profile.

Partial source-based planning reconstruction; the current installation and complete fixture census are unverified.

Source-matched catalogue bodies are shown where available. Unresolved source identities remain labelled visual markers. Installed modes and DMX patch require verification; visual-only fixtures remain excluded from output.

27 individually plotted assemblies from the cited source configuration; partial reconstruction, not a complete current venue census.

See the current legend and fixture schedule for fixture coverage. Source identities remain separate from display models.

Scale, height, support and body-envelope assumptions are approximate. Current equipment, source freshness and physical rigging have not been verified.

All fixtures are disabled and have no DMX allocation. Selected display modes do not establish the installed personality, circuit, universe or address.

Public 3D preview uses approximate category symbols. Editable copies retain labelled visual-only fixtures; this page grants no reuse rights to original drawings or manufacturer models.

Two additional stock MAC Aura units remain unlocated and are excluded; the DL4X source Mode1 is not verified by the selected complete-body profile.

Generated from the saved published HitLight layout; fixture positions and room geometry are unchanged. Not an official venue drawing.

Partial source-based planning reconstruction; the current installation and complete fixture census are unverified.

Source-matched catalogue bodies are shown where available. Unresolved source identities remain labelled visual markers. Installed modes and DMX patch require verification; visual-only fixtures remain excluded from output.

Output remains excluded for visual-only fixtures. Catalogue identity does not verify installed

VENUE & DRAWING SOURCES

modes, addresses or the current installation.

vasateatern-technical-specification201711_52486.pdf:
https://scenrum.se/application/handling/39507d34-2929-4dc6-b0ae-eae14dfb930f/laddaner · checked 2026-10-19

Scenrum-public-record-20261102.json.gz:
https://scenrum.se/application/spelplats/cc08fc29-fc1e-9481-f7e1-3a033695eaab · checked 2026-11-02

Public venue page: https://www.hitlight.app/venues/sweden/vasateatern-3f75bec2

HitLight