
UPSTAGE ↑

FIXTURE LEGEND

Visual
substitute · Basic
Conventional
PAR Light · 4×

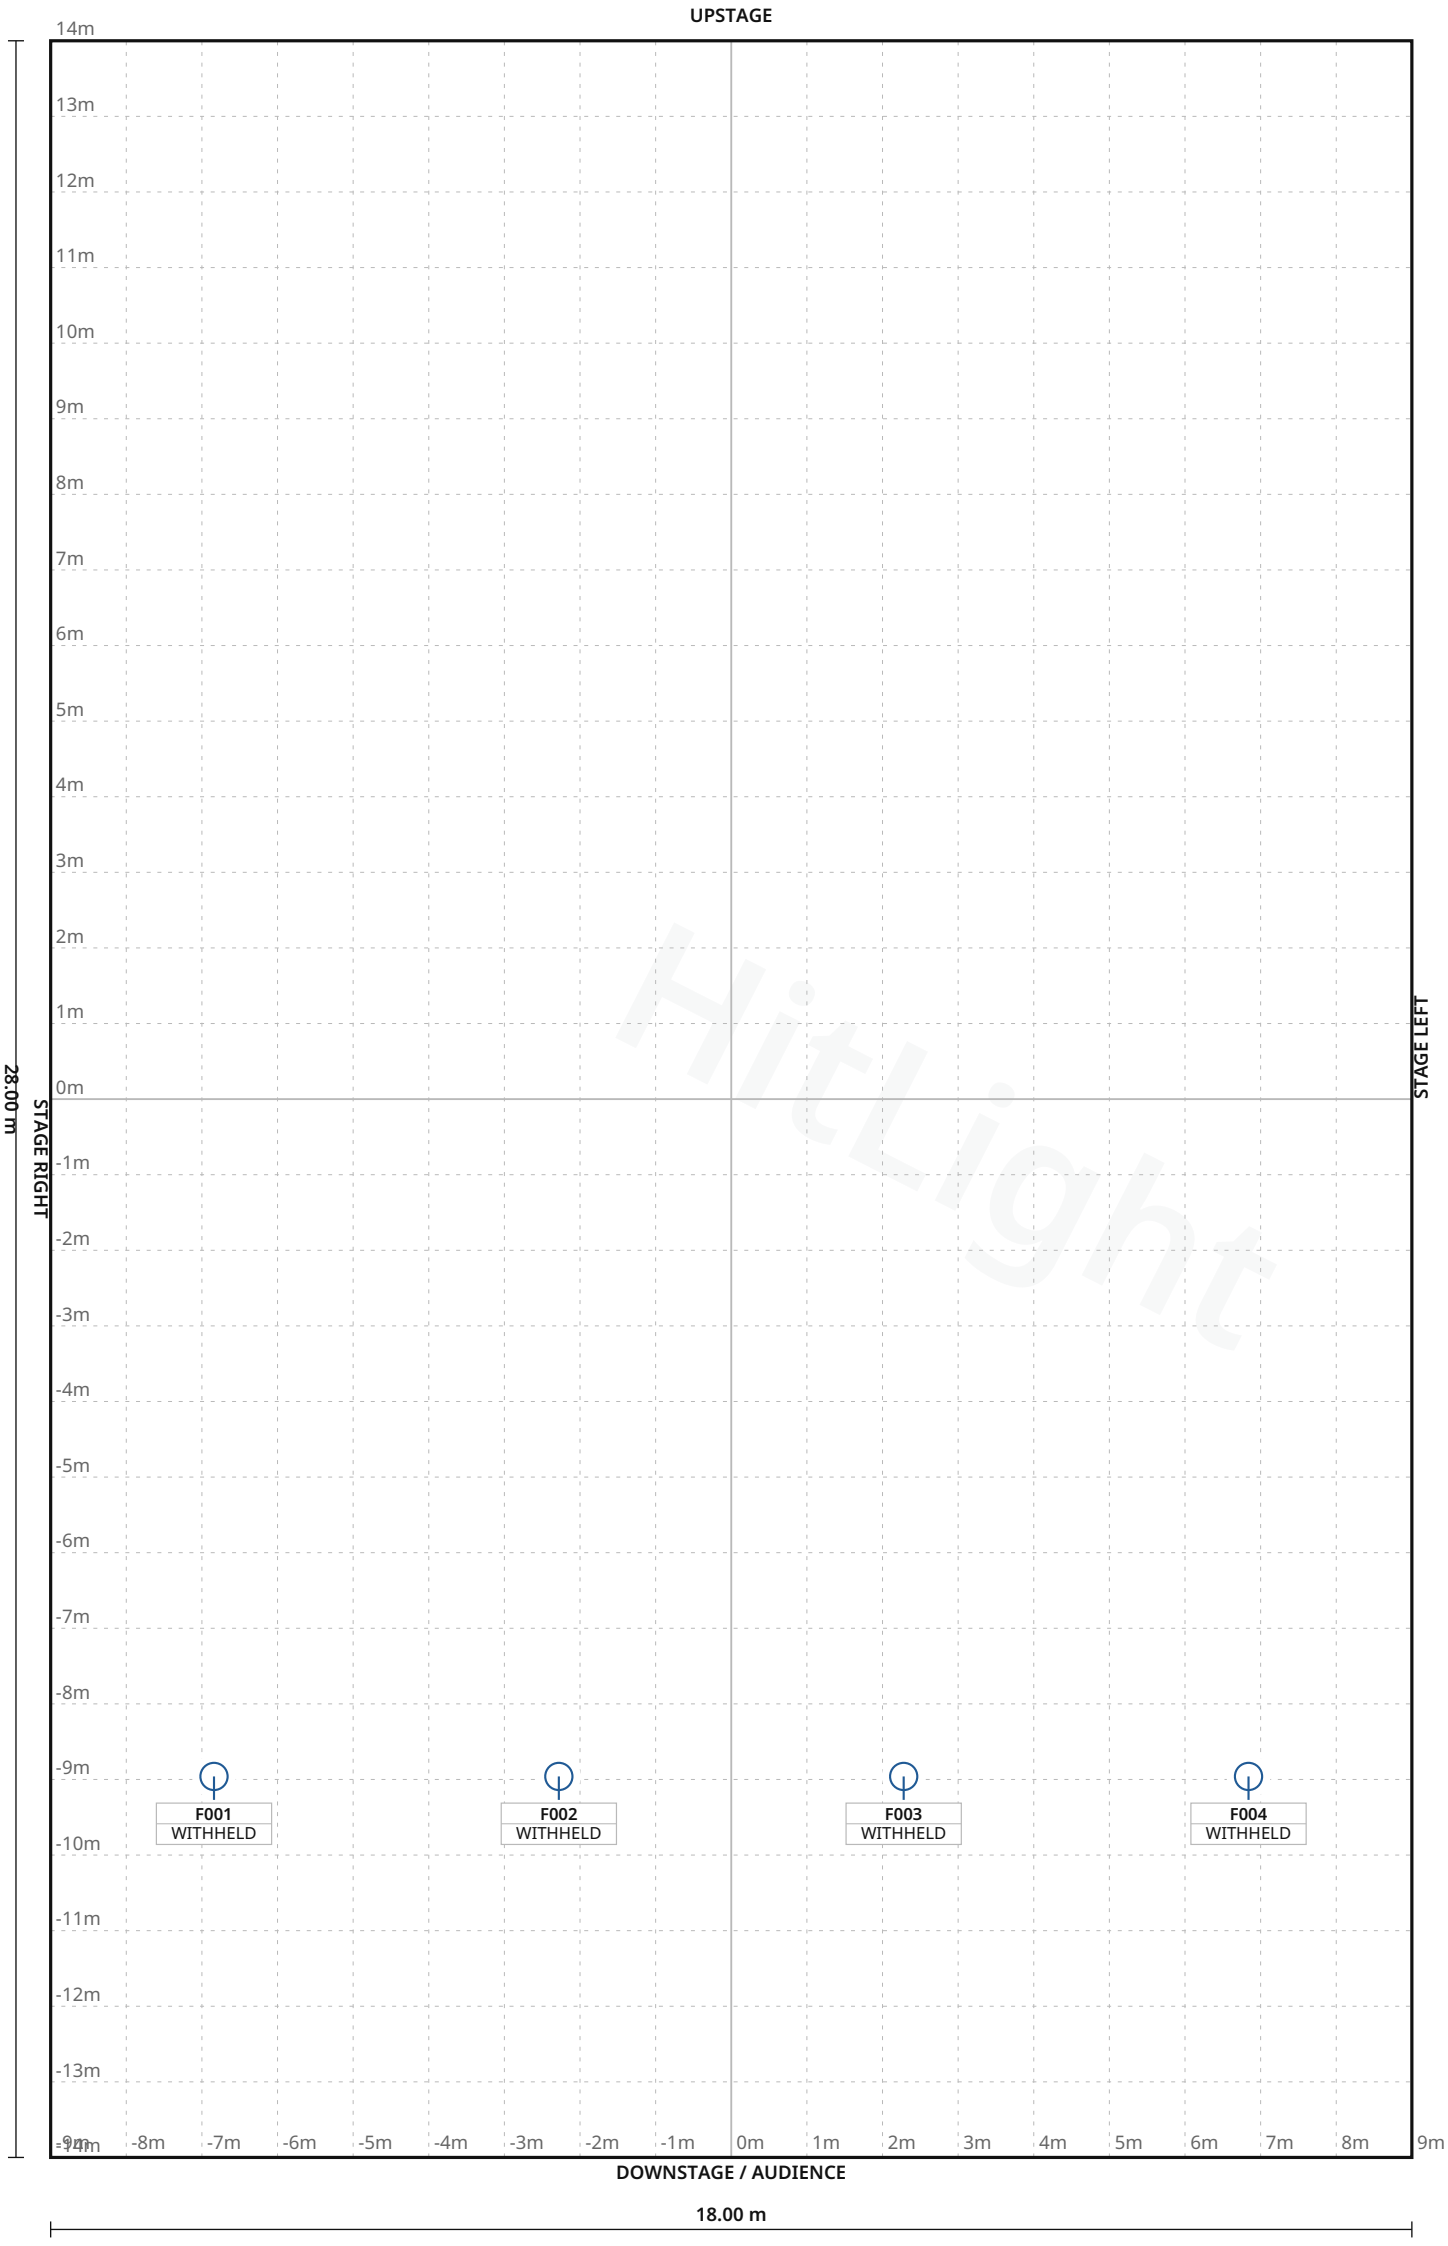

Hitlight

Stage 18.00 m W × 28.00 m D · Grid 1 m

GC De Beuk · Main room

LIGHT PLOT · PLAN · Main room

HitLight · GC De Beuk
Torhoutstraat 9, 8610, Kortemark, Belgium

DWG HL · SCALE 1:100 · metric · PRINT AT 100%
Drawn HitLight
Generated from the saved show
SOURCE cc963fb46d16

SYMBOL LEGEND

1 TYPES · 4 FIXTURES · COLOUR BY TYPE



HitLight placeholder Visual substitute · Basic Conventional

PAR Light · Default · 1 ch · category symbol

4 physical · 4 plotted

0 disabled · 0 unplaced

HitLight

GC De Beuk · Main room

SYMBOL LEGEND · Main room

HitLight · GC De Beuk

Torhoutstraat 9, 8610, Kortemark, Belgium

DWG HL · METRIC

Drawn HitLight

Generated from the saved show

SOURCE cc963fb46d16

GENERAL NOTES

1. Source-based lighting plan. Confirm the current rig with the venue.
2. PARTIAL: included fixtures are not a full physical-unit census.
3. DMX PATCH WITHHELD: provisional or unchecked addresses are not published.
4. The reconstruction retains its documented coverage and geometry assumptions; confirm the current setup with the venue.

HitLight

DMX PATCH

4 FIXTURES · 0 UNIVERSES

Fixture / name	Manufacturer / model	Mode	Ch	DMX	Range	Position / mount	Status / notes
UNPATCHED / INVALID							
F001 · PLACEHOLDER · ADBPC2kUns...	HitLight placeholder / Visual substitute ...	Default	1	WITHHELD	TBC	UNPLACED	Enabled
F002 · PLACEHOLDER · ADBPC2kUns...	HitLight placeholder / Visual substitute ...	Default	1	WITHHELD	TBC	UNPLACED	Enabled
F003 · PLACEHOLDER · ADBPC2kUns...	HitLight placeholder / Visual substitute ...	Default	1	WITHHELD	TBC	UNPLACED	Enabled
F004 · PLACEHOLDER · ADBPC2kUns...	HitLight placeholder / Visual substitute ...	Default	1	WITHHELD	TBC	UNPLACED	Enabled

No patched universes

HitLight

GC De Beuk · Main room

DMX PATCH · Main room

HitLight · GC De Beuk

Torhoutstraat 9, 8610, Kortemark, Belgium

DWG HL · METRIC

Drawn HitLight

Generated from the saved show

SOURCE cc963fb46d16

VALIDATION APPENDIX

WARNING · PATCH_WITHHELD

DMX patch facts are withheld pending source verification. This planning document cannot be used for hardware output.

Objects: — · Remediation: correct the saved show data and regenerate.

ERROR · STAGE_DIMENSIONS_UNCONFIRMED

Confirm the stage dimensions before producing a final technical document.

Objects: BFEADBDA-7FFE-4A48-8B0E-8D3A519AE844 · Remediation: correct the saved show data and regenerate.

WARNING · TITLE_METADATA_INCOMPLETE

Some professional title-block metadata is missing; the document will show an em dash.

Objects: 41afb663e6e03aafb1db518e · Remediation: correct the saved show data and regenerate.

HitLight

VENUE & DRAWING SOURCES

GC De Beuk

Main room · House rig

Torhoutstraat 9, 8610, Kortemark, BE

https://www.kortemark.be/cultuur-2

Sources checked 2026-10-23

Symbols: HitLight-owned category artwork. No manufacturer model geometry or original source pages included.

Source-based reconstruction. Confirm the current installation and equipment availability with the venue.

Scale, fixture positions, mounting heights and aiming may include estimates; this is not a rigging specification.

Provisional fixture matches are labelled as placeholders. The recorded subset is not a complete physical inventory.

DMX addresses are withheld from public plans until their exact source patch is reconciled.

The reconstruction retains its documented coverage and geometry assumptions; confirm the current setup with the venue.

Official venue information: https://www.kortemark.be/cultuur-2 · checked 2026-10-19

Physical venue location: https://www.kortemark.be/ruimte · checked 2026-10-19

Physical venue location: https://www.kortemark.be/reservaties-ontmoetingscentra-en-sportzalen · checked 2026-10-19

Physical venue location: https://www.kortemark.be/sollicitatieformulier-technisch-medewerker-schoonmaak-gebouwen · checked 2026-10-19

Physical venue location: https://www.kortemark.be/tiener-techniekacademie-kortemark-stem-3 · checked 2026-10-19

Physical venue location: https://www.kortemark.be/gc-de-beuk · checked 2026-10-23

Public venue page: https://www.hitlight.app/venues/belgium/gc-de-beuk-41afb663

HitLight