
UPSTAGE

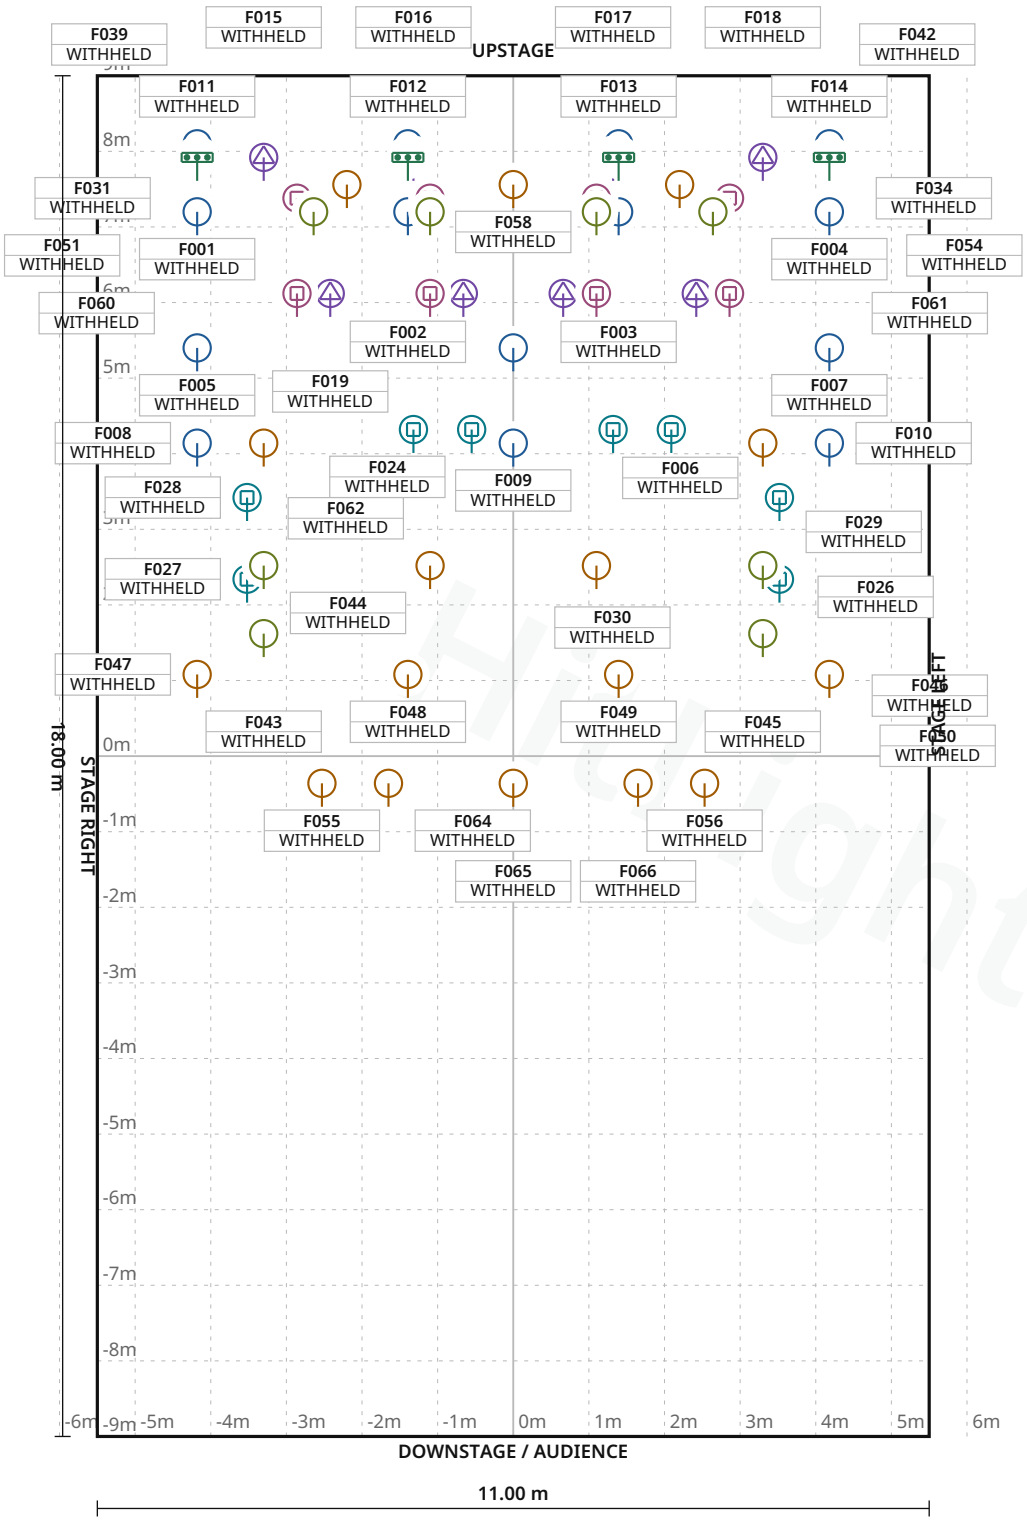

FIXTURE LEGEND

- **Elidy Strip 15**
  PAR Light · 14×
- **Visual**
  substitute · Basic Conventional
  PAR Light · 16×
- **Visual**
  substitute · LED BAR 6 CH - H
  LED Bar · 4×
- **RUSH MH 1**
  Profile
  Profile Spot · 8×
- **Rush MH 2**
  Moving Head · 8×
- **Rush MH6**
  Moving Head · 8×
- **RUSH PAR 2 RGBW**
  Zoom
  PAR Light · 8×

Stage 11.00 m W × 18.00 m D · Grid 1 m

18 fixture labels omitted in this view due to crowding · see DMX patch

Novomax (Le) / Les Polarité[s] · Club

LIGHT PLOT · PLAN · Club

HitLight · Novomax (Le) / Les Polarité[s]

2 bis boulevard Dupleix, Quimper, France

DWG HL · SCALE 1:100 · metric · PRINT AT 100%

Drawn HitLight

Generated from the saved show

SOURCE 3f8445026557

SYMBOL LEGEND

7 TYPES · 66 FIXTURES · COLOUR BY TYPE



Chromlech Elidy Strip 15

PAR Light · Standard mode · 15 ch · category symbol

14 physical · 14 plotted

0 disabled · 0 unplaced



HitLight placeholder Visual substitute · Basic Conventional

PAR Light · Default · 1 ch · category symbol

16 physical · 16 plotted

0 disabled · 0 unplaced



HitLight placeholder Visual substitute · LED BAR 6 CH - H

LED Bar · 9 CH · 6 ch · category symbol

4 physical · 4 plotted

0 disabled · 0 unplaced



Martin Professional RUSH MH 1 Profile

Profile Spot · 17-channel · 17 ch · category symbol

8 physical · 8 plotted

0 disabled · 0 unplaced



Martin Professional Rush MH 2

Moving Head · 12 Channel · 12 ch · category symbol

8 physical · 8 plotted

0 disabled · 0 unplaced



Martin Professional Rush MH6

Moving Head · Default · 14 ch · category symbol

8 physical · 8 plotted

0 disabled · 0 unplaced



Martin Professional RUSH PAR 2 RGBW Zoom

PAR Light · 9 ch mode · 9 ch · category symbol

8 physical · 8 plotted

0 disabled · 0 unplaced

Novomax (Le) / Les Polarité[s] · Club

SYMBOL LEGEND · Club

HitLight · Novomax (Le) / Les Polarité[s]

2 bis boulevard Dupleix, Quimper, France

DWG HL · METRIC

Drawn HitLight

Generated from the saved show

SOURCE 3f8445026557

GENERAL NOTES

1. Source-based lighting plan. Confirm the current rig with the venue.
2. PARTIAL: included fixtures are not a full physical-unit census.
3. DMX PATCH WITHHELD: provisional or unchecked addresses are not published.
4. The reconstruction retains its documented coverage and geometry assumptions; confirm the current setup with the venue.

HitLight

DMX PATCH

66 FIXTURES · 0 UNIVERSES

Fixture / name	Manufacturer / model	Mode	Ch	DMX	Range	Position / mount	Status / notes
UNPATCHED / INVALID							
F001 · ChromlechElidyStrip15 · 41	Chromlech / Elidy Strip 15	Standard mode	15	WITHHELD	TBC	UNPLACED	Enabled
F002 · ChromlechElidyStrip15 · 42	Chromlech / Elidy Strip 15	Standard mode	15	WITHHELD	TBC	UNPLACED	Enabled
F003 · ChromlechElidyStrip15 · 43	Chromlech / Elidy Strip 15	Standard mode	15	WITHHELD	TBC	UNPLACED	Enabled
F004 · ChromlechElidyStrip15 · 44	Chromlech / Elidy Strip 15	Standard mode	15	WITHHELD	TBC	UNPLACED	Enabled
F005 · ChromlechElidyStrip15 · 45	Chromlech / Elidy Strip 15	Standard mode	15	WITHHELD	TBC	UNPLACED	Enabled
F006 · ChromlechElidyStrip15 · 46	Chromlech / Elidy Strip 15	Standard mode	15	WITHHELD	TBC	UNPLACED	Enabled
F007 · ChromlechElidyStrip15 · 47	Chromlech / Elidy Strip 15	Standard mode	15	WITHHELD	TBC	UNPLACED	Enabled
F008 · ChromlechElidyStrip15 · 48	Chromlech / Elidy Strip 15	Standard mode	15	WITHHELD	TBC	UNPLACED	Enabled
F009 · ChromlechElidyStrip15 · 49	Chromlech / Elidy Strip 15	Standard mode	15	WITHHELD	TBC	UNPLACED	Enabled
F010 · ChromlechElidyStrip15 · 50	Chromlech / Elidy Strip 15	Standard mode	15	WITHHELD	TBC	UNPLACED	Enabled
F011 · ChromlechElidyStrip15floor…	Chromlech / Elidy Strip 15	Standard mode	15	WITHHELD	TBC	UNPLACED	Enabled
F012 · ChromlechElidyStrip15floor…	Chromlech / Elidy Strip 15	Standard mode	15	WITHHELD	TBC	UNPLACED	Enabled
F013 · ChromlechElidyStrip15floor…	Chromlech / Elidy Strip 15	Standard mode	15	WITHHELD	TBC	UNPLACED	Enabled
F014 · ChromlechElidyStrip15floor…	Chromlech / Elidy Strip 15	Standard mode	15	WITHHELD	TBC	UNPLACED	Enabled
F015 · MartinRushMH1Profile · 501	Martin Professional / RUSH MH 1 Profile	17-channel	17	WITHHELD	TBC	UNPLACED	Enabled
F016 · MartinRushMH1Profile · 502	Martin Professional / RUSH MH 1 Profile	17-channel	17	WITHHELD	TBC	UNPLACED	Enabled
F017 · MartinRushMH1Profile · 503	Martin Professional / RUSH MH 1 Profile	17-channel	17	WITHHELD	TBC	UNPLACED	Enabled
F018 · MartinRushMH1Profile · 504	Martin Professional / RUSH MH 1 Profile	17-channel	17	WITHHELD	TBC	UNPLACED	Enabled
F019 · MartinRushMH1Profile · 505	Martin Professional / RUSH MH 1 Profile	17-channel	17	WITHHELD	TBC	UNPLACED	Enabled
F020 · MartinRushMH1Profile · 506	Martin Professional / RUSH MH 1 Profile	17-channel	17	WITHHELD	TBC	UNPLACED	Enabled

No patched universes

Novomax (Le) / Les Polarité[s] · Club

DMX PATCH · Club

HitLight · Novomax (Le) / Les Polarité[s]

2 bis boulevard Dupleix, Quimper, France

DWG HL · METRIC

Drawn HitLight

Generated from the saved show

SOURCE 3f8445026557

DMX PATCH · CONTINUED

66 FIXTURES · 0 UNIVERSES

Fixture / name	Manufacturer / model	Mode	Ch	DMX	Range	Position / mount	Status / notes
UNPATCHED / INVALID							
F021 · MartinRushMH1Profile · 507	Martin Professional / RUSH MH 1 Profile	17-channel	17	WITHHELD	TBC	UNPLACED	Enabled
F022 · MartinRushMH1Profile · 508	Martin Professional / RUSH MH 1 Profile	17-channel	17	WITHHELD	TBC	UNPLACED	Enabled
F023 · MartinRushMH2Wash · 17	Martin Professional / Rush MH 2	12 Channel	12	WITHHELD	TBC	UNPLACED	Enabled
F024 · MartinRushMH2Wash · 18	Martin Professional / Rush MH 2	12 Channel	12	WITHHELD	TBC	UNPLACED	Enabled
F025 · MartinRushMH2Wash · 19	Martin Professional / Rush MH 2	12 Channel	12	WITHHELD	TBC	UNPLACED	Enabled
F026 · MartinRushMH2Wash · 20	Martin Professional / Rush MH 2	12 Channel	12	WITHHELD	TBC	UNPLACED	Enabled
F027 · MartinRushMH2Wash · L1	Martin Professional / Rush MH 2	12 Channel	12	WITHHELD	TBC	UNPLACED	Enabled
F028 · MartinRushMH2Wash · L2	Martin Professional / Rush MH 2	12 Channel	12	WITHHELD	TBC	UNPLACED	Enabled
F029 · MartinRushMH2Wash · R1	Martin Professional / Rush MH 2	12 Channel	12	WITHHELD	TBC	UNPLACED	Enabled
F030 · MartinRushMH2Wash · R2	Martin Professional / Rush MH 2	12 Channel	12	WITHHELD	TBC	UNPLACED	Enabled
F031 · MartinRushMH6Wash · 9	Martin Professional / Rush MH6	Default	14	WITHHELD	TBC	UNPLACED	Enabled
F032 · MartinRushMH6Wash · 10	Martin Professional / Rush MH6	Default	14	WITHHELD	TBC	UNPLACED	Enabled
F033 · MartinRushMH6Wash · 11	Martin Professional / Rush MH6	Default	14	WITHHELD	TBC	UNPLACED	Enabled
F034 · MartinRushMH6Wash · 12	Martin Professional / Rush MH6	Default	14	WITHHELD	TBC	UNPLACED	Enabled
F035 · MartinRushMH6Wash · 13	Martin Professional / Rush MH6	Default	14	WITHHELD	TBC	UNPLACED	Enabled
F036 · MartinRushMH6Wash · 14	Martin Professional / Rush MH6	Default	14	WITHHELD	TBC	UNPLACED	Enabled
F037 · MartinRushMH6Wash · 15	Martin Professional / Rush MH6	Default	14	WITHHELD	TBC	UNPLACED	Enabled
F038 · MartinRushMH6Wash · 16	Martin Professional / Rush MH6	Default	14	WITHHELD	TBC	UNPLACED	Enabled
F039 · MartinRushPAR2RGBWZoom f...	Martin Professional / RUSH PAR 2 RGBW Zoom	9 ch mode	9	WITHHELD	TBC	UNPLACED	Enabled
F040 · MartinRushPAR2RGBWZoom f...	Martin Professional / RUSH PAR 2 RGBW Zoom	9 ch mode	9	WITHHELD	TBC	UNPLACED	Enabled

No patched universes

Novomax (Le) / Les Polarité[s] · Club

DMX PATCH · Club

HitLight · Novomax (Le) / Les Polarité[s]

2 bis boulevard Dupleix, Quimper, France

DWG HL · METRIC

Drawn HitLight

Generated from the saved show

SOURCE 3f8445026557

DMX PATCH · CONTINUED

66 FIXTURES · 0 UNIVERSES

Fixture / name	Manufacturer / model	Mode	Ch	DMX	Range	Position / mount	Status / notes
UNPATCHED / INVALID							
F041 · MartinRushPAR2RGBWZoom f...	Martin Professional / RUSH PAR 2 RGBW Zoom	9 ch mode	9	WITHHELD	TBC	UNPLACED	Enabled
F042 · MartinRushPAR2RGBWZoom f...	Martin Professional / RUSH PAR 2 RGBW Zoom	9 ch mode	9	WITHHELD	TBC	UNPLACED	Enabled
F043 · MartinRushPAR2RGBWZoom f...	Martin Professional / RUSH PAR 2 RGBW Zoom	9 ch mode	9	WITHHELD	TBC	UNPLACED	Enabled
F044 · MartinRushPAR2RGBWZoom f...	Martin Professional / RUSH PAR 2 RGBW Zoom	9 ch mode	9	WITHHELD	TBC	UNPLACED	Enabled
F045 · MartinRushPAR2RGBWZoom f...	Martin Professional / RUSH PAR 2 RGBW Zoom	9 ch mode	9	WITHHELD	TBC	UNPLACED	Enabled
F046 · MartinRushPAR2RGBWZoom f...	Martin Professional / RUSH PAR 2 RGBW Zoom	9 ch mode	9	WITHHELD	TBC	UNPLACED	Enabled
F047 · PLACEHOLDER · ADBPC650W · ...	HitLight placeholder / Visual substitute ...	Default	1	WITHHELD	TBC	UNPLACED	Enabled
F048 · PLACEHOLDER · ADBPC650W · ...	HitLight placeholder / Visual substitute ...	Default	1	WITHHELD	TBC	UNPLACED	Enabled
F049 · PLACEHOLDER · ADBPC650W · ...	HitLight placeholder / Visual substitute ...	Default	1	WITHHELD	TBC	UNPLACED	Enabled
F050 · PLACEHOLDER · ADBPC650W · ...	HitLight placeholder / Visual substitute ...	Default	1	WITHHELD	TBC	UNPLACED	Enabled
F051 · PLACEHOLDER · CameoThund...	HitLight placeholder / Visual substitute ...	9 CH	6	WITHHELD	TBC	UNPLACED	Enabled
F052 · PLACEHOLDER · CameoThund...	HitLight placeholder / Visual substitute ...	9 CH	6	WITHHELD	TBC	UNPLACED	Enabled
F053 · PLACEHOLDER · CameoThund...	HitLight placeholder / Visual substitute ...	9 CH	6	WITHHELD	TBC	UNPLACED	Enabled
F054 · PLACEHOLDER · CameoThund...	HitLight placeholder / Visual substitute ...	9 CH	6	WITHHELD	TBC	UNPLACED	Enabled
F055 · PLACEHOLDER · CycliodeACP ...	HitLight placeholder / Visual substitute ...	Default	1	WITHHELD	TBC	UNPLACED	Enabled
F056 · PLACEHOLDER · CycliodeACP ...	HitLight placeholder / Visual substitute ...	Default	1	WITHHELD	TBC	UNPLACED	Enabled
F057 · PLACEHOLDER · RVESereniled...	HitLight placeholder / Visual substitute ...	Default	1	WITHHELD	TBC	UNPLACED	Enabled
F058 · PLACEHOLDER · RVESereniled...	HitLight placeholder / Visual substitute ...	Default	1	WITHHELD	TBC	UNPLACED	Enabled
F059 · PLACEHOLDER · RVESereniled...	HitLight placeholder / Visual substitute ...	Default	1	WITHHELD	TBC	UNPLACED	Enabled
F060 · PLACEHOLDER · RVESereniled...	HitLight placeholder / Visual substitute ...	Default	1	WITHHELD	TBC	UNPLACED	Enabled

No patched universes

Novomax (Le) / Les Polarité[s] · Club

DMX PATCH · Club

HitLight · Novomax (Le) / Les Polarité[s]

2 bis boulevard Dupleix, Quimper, France

DWG HL · METRIC

Drawn HitLight

Generated from the saved show

SOURCE 3f8445026557

DMX PATCH · CONTINUED

Fixture / name	Manufacturer / model	Mode	Ch	DMX	Range	Position / mount	Status / notes
UNPATCHED / INVALID							
F061 · PLACEHOLDER · RVESereniled...	HitLight placeholder / Visual substitute ...	Default	1	WITHHELD	TBC	UNPLACED	Enabled
F062 · PLACEHOLDER · RVESereniled...	HitLight placeholder / Visual substitute ...	Default	1	WITHHELD	TBC	UNPLACED	Enabled
F063 · PLACEHOLDER · RVESereniled...	HitLight placeholder / Visual substitute ...	Default	1	WITHHELD	TBC	UNPLACED	Enabled
F064 · PLACEHOLDER · RVESereniled...	HitLight placeholder / Visual substitute ...	Default	1	WITHHELD	TBC	UNPLACED	Enabled
F065 · PLACEHOLDER · RVESereniled...	HitLight placeholder / Visual substitute ...	Default	1	WITHHELD	TBC	UNPLACED	Enabled
F066 · PLACEHOLDER · RVESereniled...	HitLight placeholder / Visual substitute ...	Default	1	WITHHELD	TBC	UNPLACED	Enabled

No patched universes

HitLight

Novomax (Le) / Les Polarité[s] · Club

DMX PATCH · Club

HitLight · Novomax (Le) / Les Polarité[s]

2 bis boulevard Dupleix, Quimper, France

DWG HL · METRIC

Drawn HitLight

Generated from the saved show

SOURCE 3f8445026557

VALIDATION APPENDIX

WARNING · PATCH_WITHHELD

DMX patch facts are withheld pending source verification. This planning document cannot be used for hardware output.

Objects: — · Remediation: correct the saved show data and regenerate.

ERROR · STAGE_DIMENSIONS_UNCONFIRMED

Confirm the stage dimensions before producing a final technical document.

Objects: 64CB3784-3146-40A0-B471-D99E327006CE · Remediation: correct the saved show data and regenerate.

WARNING · TITLE_METADATA_INCOMPLETE

Some professional title-block metadata is missing; the document will show an em dash.

Objects: 422b3bc4a8f474c4376c238e · Remediation: correct the saved show data and regenerate.

HitLight

VENUE & DRAWING SOURCES

Novomax (Le) / Les Polarité[s]

Club · Published technical original; current rig unverified

2 bis boulevard Dupleix, Quimper, FR

http://www.lenovomax.bzh/

Sources checked 2026-10-20

Symbols: HitLight-owned category artwork. No manufacturer model geometry or original source pages included.

Source-based reconstruction. Confirm the current installation and equipment availability with the venue.

Scale, fixture positions, mounting heights and aiming may include estimates; this is not a rigging specification.

Provisional fixture matches are labelled as placeholders. The recorded subset is not a complete physical inventory.

DMX addresses are withheld from public plans until their exact source patch is reconciled.

The reconstruction retains its documented coverage and geometry assumptions; confirm the current setup with the venue.

Official venue information: http://www.lenovomax.bzh/ · checked 2026-10-19

light-novomax-mars-2023.pdf: https://lenovomax.bzh/infos-pratiques/ · checked 2026-10-20

Public venue page: https://www.hitlight.app/venues/france/novomax-le-les-polarite-s-422b3bc4

HitLight