
UPSTAGE ↑

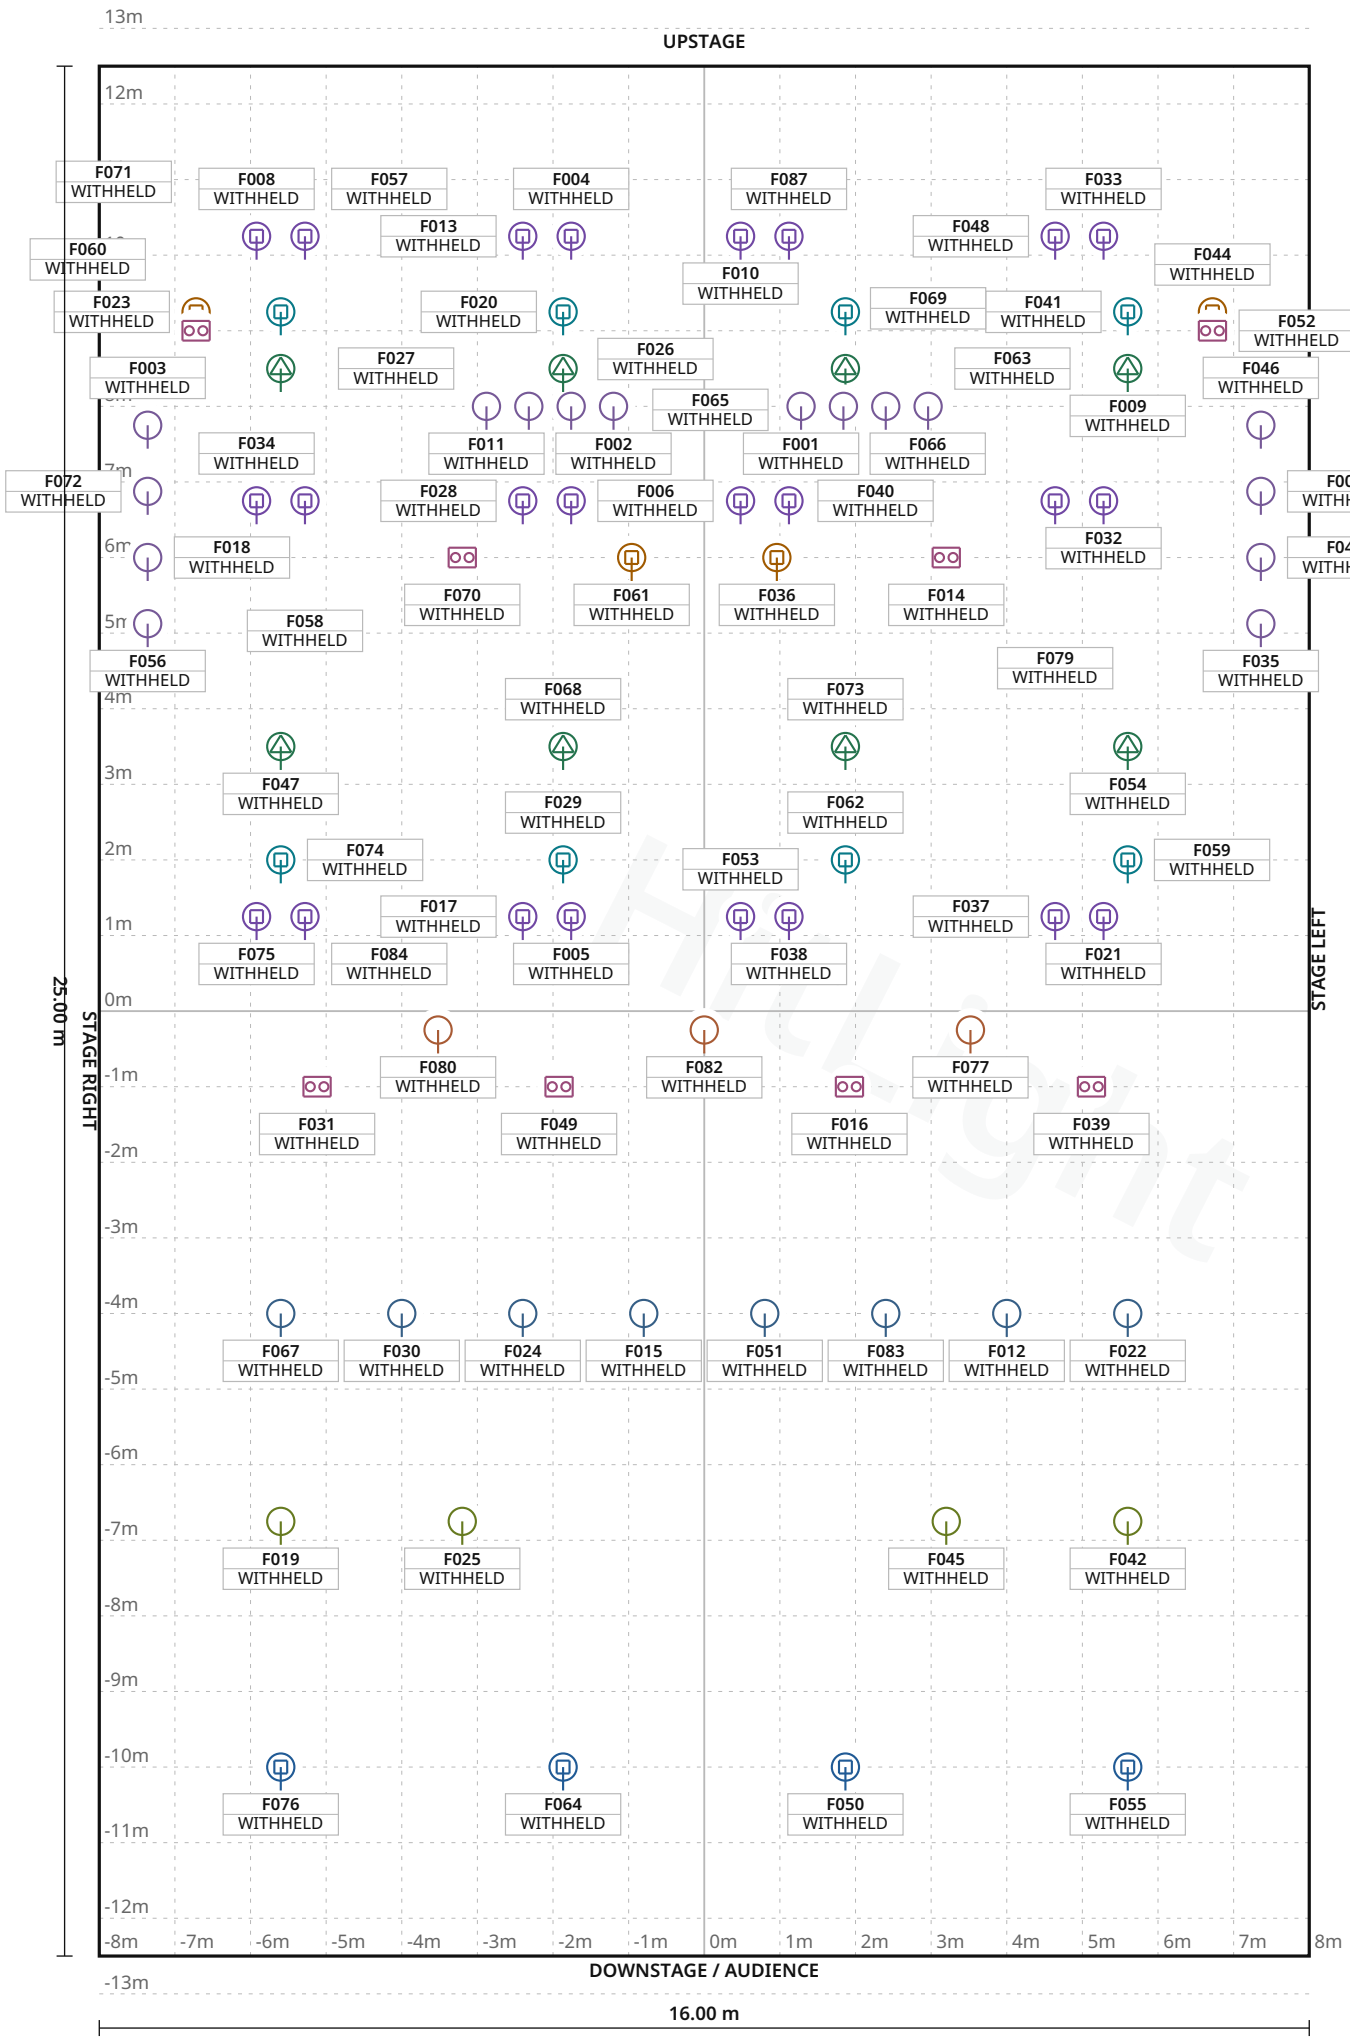


## FIXTURE LEGEND

- **ACME TORNADO** — Moving Head · 4×
- **JDC1 (Vis Only)** — Moving Head · 4×
- **Robin iEsprite** — LTL WB — Profile Spot · 8×
- **Robin ParFect** — 150 RGBW — Moving Head · 24×
- **Robin Spiider** — Moving Head · 8×
- **CLUSTER B2-W** — Blinder · 8×
- **ADB EuropeC103** — PAR Light · 4×
- **ETC** — SourceFourJr36 — PAR Light · 3×
- **ETC** — SourceFourLED Series3 LustrX8 15–30 zoom — PAR Light · 8×
- **James Thomas** — PAR64 ACL — PAR Light · 16×

Stage 16.00 m W × 25.00 m D · Grid 1 m

4 fixture labels omitted in this view due to crowding · see DMX patch



# Patronaat · Stage 2

**LIGHT PLOT · PLAN · Stage 2**

HitLight · Patronaat

Zijlsingel 2, 2013 DN, Haarlem, Netherlands

**DWG HL · SCALE 1:100 · metric · PRINT AT 100%**

Drawn HitLight

Generated from the saved show

SOURCE c2ac1680fbde

# SYMBOL LEGEND

10 TYPES · 87 FIXTURES · COLOUR BY TYPE



**ACME ACME TORNADO**

Moving Head · Mode 4 85 MDX · 85 ch · category symbol

**4 physical · 4 plotted**

0 disabled · 0 unplaced



**GLP JDC1 (Vis Only)**

Moving Head · Mode 4 (SPix Pro) · 62 ch · category symbol

**4 physical · 4 plotted**

0 disabled · 0 unplaced



**Robe Lighting Robin iEsprite LTL WB**

Profile Spot · Mode 1 - Standard 16bit · 53 ch · category symbol

**8 physical · 8 plotted**

0 disabled · 0 unplaced



**Robe Lighting Robin ParFect 150 RGBW**

Moving Head · Mode 1 - Standard 16 - bit · 17 ch · category symbol

**24 physical · 24 plotted**

0 disabled · 0 unplaced



**Robe Lighting Robin Spiider**

Moving Head · Mode 1 - Zones · 49 ch · category symbol

**8 physical · 8 plotted**

0 disabled · 0 unplaced



**ROXX CLUSTER B2-W**

Blinder · 7CH Standard · 7 ch · category symbol

**8 physical · 8 plotted**

0 disabled · 0 unplaced



**Unverified source fixture ADB EuropeC103**

PAR Light · Unverified · TBC ch · category symbol

**4 physical · 4 plotted**

0 disabled · 0 unplaced



**Unverified source fixture ETC SourceFourJr36**

PAR Light · Unverified · TBC ch · category symbol

**3 physical · 3 plotted**

0 disabled · 0 unplaced



## Patronaat · Stage 2

SYMBOL LEGEND · Stage 2

HitLight · Patronaat

Zijlsingel 2, 2013 DN, Haarlem, Netherlands

DWG HL · METRIC

Drawn HitLight

Generated from the saved show

SOURCE c2ac1680fbde

# SYMBOL LEGEND · CONTINUED





**Unverified source fixture ETC SourceFourLED Series3 LustrX8 15–30 zoom**

PAR Light · Unverified · TBC ch · category symbol

**8 physical · 8 plotted**

0 disabled · 0 unplaced



**Unverified source fixture James Thomas PAR64 ACL**

PAR Light · Unverified · TBC ch · category symbol

**16 physical · 16 plotted**

0 disabled · 0 unplaced

HitLight

# GENERAL NOTES

1. Source-based lighting plan. Confirm the current rig with the venue.
2. PARTIAL: included fixtures are not a full physical-unit census.
3. DMX PATCH WITHHELD: provisional or unchecked addresses are not published.
4. The reconstruction retains its documented coverage and geometry assumptions; confirm the current setup with the venue.
5. Output remains excluded for visual-only fixtures. Catalogue identity does not verify installed modes, addresses or the current installation.

HitLight

# FIXTURE SCHEDULE



| Fixture | Manufacturer / model | Position / mount | Mode / output |
|---|---|---|---|
| VISUAL PLANNING · DMX PATCH WITHHELD | | | |
| F001 | Unverified source fixture / James Thomas PAR64 ACL | UNPLACED | Unverified · Output excluded |
| F002 | Unverified source fixture / James Thomas PAR64 ACL | UNPLACED | Unverified · Output excluded |
| F003 | Unverified source fixture / James Thomas PAR64 ACL | UNPLACED | Unverified · Output excluded |
| F004 | Robe Lighting / Robin ParFect 150 RGBW | UNPLACED | Unverified · Output excluded |
| F005 | Robe Lighting / Robin ParFect 150 RGBW | UNPLACED | Unverified · Output excluded |
| F006 | Robe Lighting / Robin ParFect 150 RGBW | UNPLACED | Unverified · Output excluded |
| F007 | Unverified source fixture / James Thomas PAR64 ACL | UNPLACED | Unverified · Output excluded |
| F008 | Robe Lighting / Robin ParFect 150 RGBW | UNPLACED | Unverified · Output excluded |
| F009 | Robe Lighting / Robin iEsprite LTL WB | UNPLACED | Unverified · Output excluded |
| F010 | Robe Lighting / Robin ParFect 150 RGBW | UNPLACED | Unverified · Output excluded |
| F011 | Unverified source fixture / James Thomas PAR64 ACL | UNPLACED | Unverified · Output excluded |
| F012 | Unverified source fixture / ETC SourceFourLED Series3 LustrX8 15–30 zoom | UNPLACED | Unverified · Output excluded |
| F013 | Robe Lighting / Robin ParFect 150 RGBW | UNPLACED | Unverified · Output excluded |
| F014 | ROXX / CLUSTER B2-W | UNPLACED | Unverified · Output excluded |
| F015 | Unverified source fixture / ETC SourceFourLED Series3 LustrX8 15–30 zoom | UNPLACED | Unverified · Output excluded |
| F016 | ROXX / CLUSTER B2-W | UNPLACED | Unverified · Output excluded |
| F017 | Robe Lighting / Robin ParFect 150 RGBW | UNPLACED | Unverified · Output excluded |
| F018 | Unverified source fixture / James Thomas PAR64 ACL | UNPLACED | Unverified · Output excluded |
| F019 | Unverified source fixture / ADB EuropeC103 | UNPLACED | Unverified · Output excluded |
| F020 | Robe Lighting / Robin Spiider | UNPLACED | Unverified · Output excluded |

**Planning reference only. Confirm installed modes and patch with the venue.**



## Patronaat · Stage 2

FIXTURE SCHEDULE · Stage 2

HitLight · Patronaat

Zijlsingel 2, 2013 DN, Haarlem, Netherlands

**DWG HL · METRIC**

Drawn HitLight

Generated from the saved show

SOURCE c2ac1680fbde

# FIXTURE SCHEDULE · CONTINUED



| Fixture | Manufacturer / model | Position / mount | Mode / output |
|---|---|---|---|
| VISUAL PLANNING · DMX PATCH WITHHELD | | | |
| F021 | Robe Lighting / Robin ParFect 150 RGBW | UNPLACED | Unverified · Output excluded |
| F022 | Unverified source fixture / ETC SourceFourLED Series3 LustrX8 15–30 zoom | UNPLACED | Unverified · Output excluded |
| F023 | GLP / JDC1 (Vis Only) | UNPLACED | Unverified · Output excluded |
| F024 | Unverified source fixture / ETC SourceFourLED Series3 LustrX8 15–30 zoom | UNPLACED | Unverified · Output excluded |
| F025 | Unverified source fixture / ADB EuropeC103 | UNPLACED | Unverified · Output excluded |
| F026 | Unverified source fixture / James Thomas PAR64 ACL | UNPLACED | Unverified · Output excluded |
| F027 | Robe Lighting / Robin iEsprite LTL WB | UNPLACED | Unverified · Output excluded |
| F028 | Robe Lighting / Robin ParFect 150 RGBW | UNPLACED | Unverified · Output excluded |
| F029 | Robe Lighting / Robin Spiider | UNPLACED | Unverified · Output excluded |
| F030 | Unverified source fixture / ETC SourceFourLED Series3 LustrX8 15–30 zoom | UNPLACED | Unverified · Output excluded |
| F031 | ROXX / CLUSTER B2-W | UNPLACED | Unverified · Output excluded |
| F032 | Robe Lighting / Robin ParFect 150 RGBW | UNPLACED | Unverified · Output excluded |
| F033 | Robe Lighting / Robin ParFect 150 RGBW | UNPLACED | Unverified · Output excluded |
| F034 | Robe Lighting / Robin ParFect 150 RGBW | UNPLACED | Unverified · Output excluded |
| F035 | Unverified source fixture / James Thomas PAR64 ACL | UNPLACED | Unverified · Output excluded |
| F036 | GLP / JDC1 (Vis Only) | UNPLACED | Unverified · Output excluded |
| F037 | Robe Lighting / Robin ParFect 150 RGBW | UNPLACED | Unverified · Output excluded |
| F038 | Robe Lighting / Robin ParFect 150 RGBW | UNPLACED | Unverified · Output excluded |
| F039 | ROXX / CLUSTER B2-W | UNPLACED | Unverified · Output excluded |
| F040 | Robe Lighting / Robin ParFect 150 RGBW | UNPLACED | Unverified · Output excluded |

**Planning reference only. Confirm installed modes and patch with the venue.**



## Patronaat · Stage 2

FIXTURE SCHEDULE · Stage 2

HitLight · Patronaat

Zijlsingel 2, 2013 DN, Haarlem, Netherlands

**DWG HL · METRIC**

Drawn HitLight

Generated from the saved show

SOURCE c2ac1680fbde

# FIXTURE SCHEDULE · CONTINUED

| Fixture | Manufacturer / model | Position / mount | Mode / output |
|---|---|---|---|
| VISUAL PLANNING · DMX PATCH WITHHELD | | | |
| F041 | Robe Lighting / Robin Spiider | UNPLACED | Unverified · Output excluded |
| F042 | Unverified source fixture / ADB EuropeC103 | UNPLACED | Unverified · Output excluded |
| F043 | Unverified source fixture / James Thomas PAR64 ACL | UNPLACED | Unverified · Output excluded |
| F044 | GLP / JDC1 (Vis Only) | UNPLACED | Unverified · Output excluded |
| F045 | Unverified source fixture / ADB EuropeC103 | UNPLACED | Unverified · Output excluded |
| F046 | Unverified source fixture / James Thomas PAR64 ACL | UNPLACED | Unverified · Output excluded |
| F047 | Robe Lighting / Robin iEsprite LTL WB | UNPLACED | Unverified · Output excluded |
| F048 | Robe Lighting / Robin ParFect 150 RGBW | UNPLACED | Unverified · Output excluded |
| F049 | ROXX / CLUSTER B2-W | UNPLACED | Unverified · Output excluded |
| F050 | ACME / ACME TORNADO | UNPLACED | Unverified · Output excluded |
| F051 | Unverified source fixture / ETC SourceFourLED Series3 LustrX8 15–30 zoom | UNPLACED | Unverified · Output excluded |
| F052 | ROXX / CLUSTER B2-W | UNPLACED | Unverified · Output excluded |
| F053 | Robe Lighting / Robin ParFect 150 RGBW | UNPLACED | Unverified · Output excluded |
| F054 | Robe Lighting / Robin iEsprite LTL WB | UNPLACED | Unverified · Output excluded |
| F055 | ACME / ACME TORNADO | UNPLACED | Unverified · Output excluded |
| F056 | Unverified source fixture / James Thomas PAR64 ACL | UNPLACED | Unverified · Output excluded |
| F057 | Robe Lighting / Robin ParFect 150 RGBW | UNPLACED | Unverified · Output excluded |
| F058 | Robe Lighting / Robin ParFect 150 RGBW | UNPLACED | Unverified · Output excluded |
| F059 | Robe Lighting / Robin Spiider | UNPLACED | Unverified · Output excluded |
| F060 | ROXX / CLUSTER B2-W | UNPLACED | Unverified · Output excluded |

**Planning reference only. Confirm installed modes and patch with the venue.**



## Patronaat · Stage 2

FIXTURE SCHEDULE · Stage 2

HitLight · Patronaat

Zijlsingel 2, 2013 DN, Haarlem, Netherlands

**DWG HL · METRIC**

Drawn HitLight

Generated from the saved show

SOURCE c2ac1680fbde

# FIXTURE SCHEDULE · CONTINUED

| Fixture | Manufacturer / model | Position / mount | Mode / output |
|---|---|---|---|
| VISUAL PLANNING · DMX PATCH WITHHELD | | | |
| F061 | GLP / JDC1 (Vis Only) | UNPLACED | Unverified · Output excluded |
| F062 | Robe Lighting / Robin Spiider | UNPLACED | Unverified · Output excluded |
| F063 | Robe Lighting / Robin iEsprite LTL WB | UNPLACED | Unverified · Output excluded |
| F064 | ACME / ACME TORNADO | UNPLACED | Unverified · Output excluded |
| F065 | Robe Lighting / Robin Spiider | UNPLACED | Unverified · Output excluded |
| F066 | Unverified source fixture / James Thomas PAR64 ACL | UNPLACED | Unverified · Output excluded |
| F067 | Unverified source fixture / ETC SourceFourLED Series3 LustrX8 15–30 zoom | UNPLACED | Unverified · Output excluded |
| F068 | Robe Lighting / Robin iEsprite LTL WB | UNPLACED | Unverified · Output excluded |
| F069 | Unverified source fixture / James Thomas PAR64 ACL | UNPLACED | Unverified · Output excluded |
| F070 | ROXX / CLUSTER B2-W | UNPLACED | Unverified · Output excluded |
| F071 | Robe Lighting / Robin Spiider | UNPLACED | Unverified · Output excluded |
| F072 | Unverified source fixture / James Thomas PAR64 ACL | UNPLACED | Unverified · Output excluded |
| F073 | Robe Lighting / Robin iEsprite LTL WB | UNPLACED | Unverified · Output excluded |
| F074 | Robe Lighting / Robin Spiider | UNPLACED | Unverified · Output excluded |
| F075 | Robe Lighting / Robin ParFect 150 RGBW | UNPLACED | Unverified · Output excluded |
| F076 | ACME / ACME TORNADO | UNPLACED | Unverified · Output excluded |
| F077 | Unverified source fixture / ETC SourceFourJr36 | UNPLACED | Unverified · Output excluded |
| F078 | Unverified source fixture / James Thomas PAR64 ACL | UNPLACED | Unverified · Output excluded |
| F079 | Robe Lighting / Robin ParFect 150 RGBW | UNPLACED | Unverified · Output excluded |
| F080 | Unverified source fixture / ETC SourceFourJr36 | UNPLACED | Unverified · Output excluded |

**Planning reference only. Confirm installed modes and patch with the venue.**

# FIXTURE SCHEDULE · CONTINUED



| Fixture | Manufacturer / model | Position / mount | Mode / output |
|---|---|---|---|
| VISUAL PLANNING · DMX PATCH WITHHELD | | | |
| F081 | Robe Lighting / Robin ParFect 150 RGBW | UNPLACED | Unverified · Output excluded |
| F082 | Unverified source fixture / ETC SourceFourJr36 | UNPLACED | Unverified · Output excluded |
| F083 | Unverified source fixture / ETC SourceFourLED Series3 LustrX8 15–30 zoom | UNPLACED | Unverified · Output excluded |
| F084 | Robe Lighting / Robin ParFect 150 RGBW | UNPLACED | Unverified · Output excluded |
| F085 | Unverified source fixture / James Thomas PAR64 ACL | UNPLACED | Unverified · Output excluded |
| F086 | Robe Lighting / Robin iEsprite LTL WB | UNPLACED | Unverified · Output excluded |
| F087 | Robe Lighting / Robin ParFect 150 RGBW | UNPLACED | Unverified · Output excluded |

**Planning reference only. Confirm installed modes and patch with the venue.**

HitLight



## Patronaat · Stage 2

FIXTURE SCHEDULE · Stage 2

HitLight · Patronaat

Zijlsingel 2, 2013 DN, Haarlem, Netherlands

DWG HL · METRIC

Drawn HitLight

Generated from the saved show

SOURCE c2ac1680fbde

# VALIDATION APPENDIX

WARNING · PATCH_WITHHELD

DMX patch facts are withheld pending source verification. This planning document cannot be used for hardware output.

Objects: — · Remediation: review the source facts and regenerate.

ERROR · STAGE_DIMENSIONS_UNCONFIRMED

Confirm the stage dimensions before producing a final technical document.

Objects: Stage 2 · Remediation: review the source facts and regenerate.

WARNING · MODE_UNVERIFIED

DMX modes are unverified; output remains excluded.

Objects: F001–F003, F007, F011, F012, F015, F018, F019, F022, F024–F026, F030, F035, F042, F043, F045, F046, F051, F056, F066, F067, F069, F072, F077, F078, F080, F082, F083, F085 · Remediation: review the source facts and regenerate.

WARNING · TITLE_METADATA_INCOMPLETE

Some professional title-block metadata is missing; the document will show an em dash.

Objects: 427328fc3dc05c572cbebcdd · Remediation: review the source facts and regenerate.

HitLight

# VENUE & DRAWING SOURCES

Patronaat

Stage 2 · House setup

Zijlsingel 2, 2013 DN, Haarlem, NL

https://patronaat.nl/en/technical-specs/

Sources checked 2026-10-23

Symbols: HitLight-owned category artwork. No manufacturer model geometry or original source pages included.

Source-based reconstruction. Confirm the current installation and equipment availability with the venue.

Scale, fixture positions, mounting heights and aiming may include estimates; this is not a rigging specification.

Provisional fixture matches are labelled as placeholders. The recorded subset is not a complete physical inventory.

DMX addresses are withheld from public plans until their exact source patch is reconciled.

The reconstruction retains its documented coverage and geometry assumptions; confirm the current setup with the venue.

Output remains excluded for visual-only fixtures. Catalogue identity does not verify installed modes, addresses or the current installation.

Official venue information: https://patronaat.nl/en/technical-specs/ · checked 2026-10-19

Physical venue location: https://patronaat.nl/contact/ · checked 2026-10-23

Stage2_2026_v1.0 Patch - Unit.pdf: https://drive.google.com/file/d/1pl53IDbyRB-TK-opMvKRnSh0mbVna91p/view · checked 2026-10-19

Stage2 Plots.pdf: https://drive.google.com/file/d/1OATzISN4tRWXi3tWt9qn6moLQlc6gauy/view · checked 2026-10-19

Patronaat Technical Specs Stage 2.pdf: https://drive.google.com/file/d/1cuBkeRyOXsNUdnoqVyehH0J6yP6mC8b3/view · checked 2026-10-19

Public venue page: https://www.hitlight.app/venues/netherlands/patronaat-427328fc

HitLight