
UPSTAGE

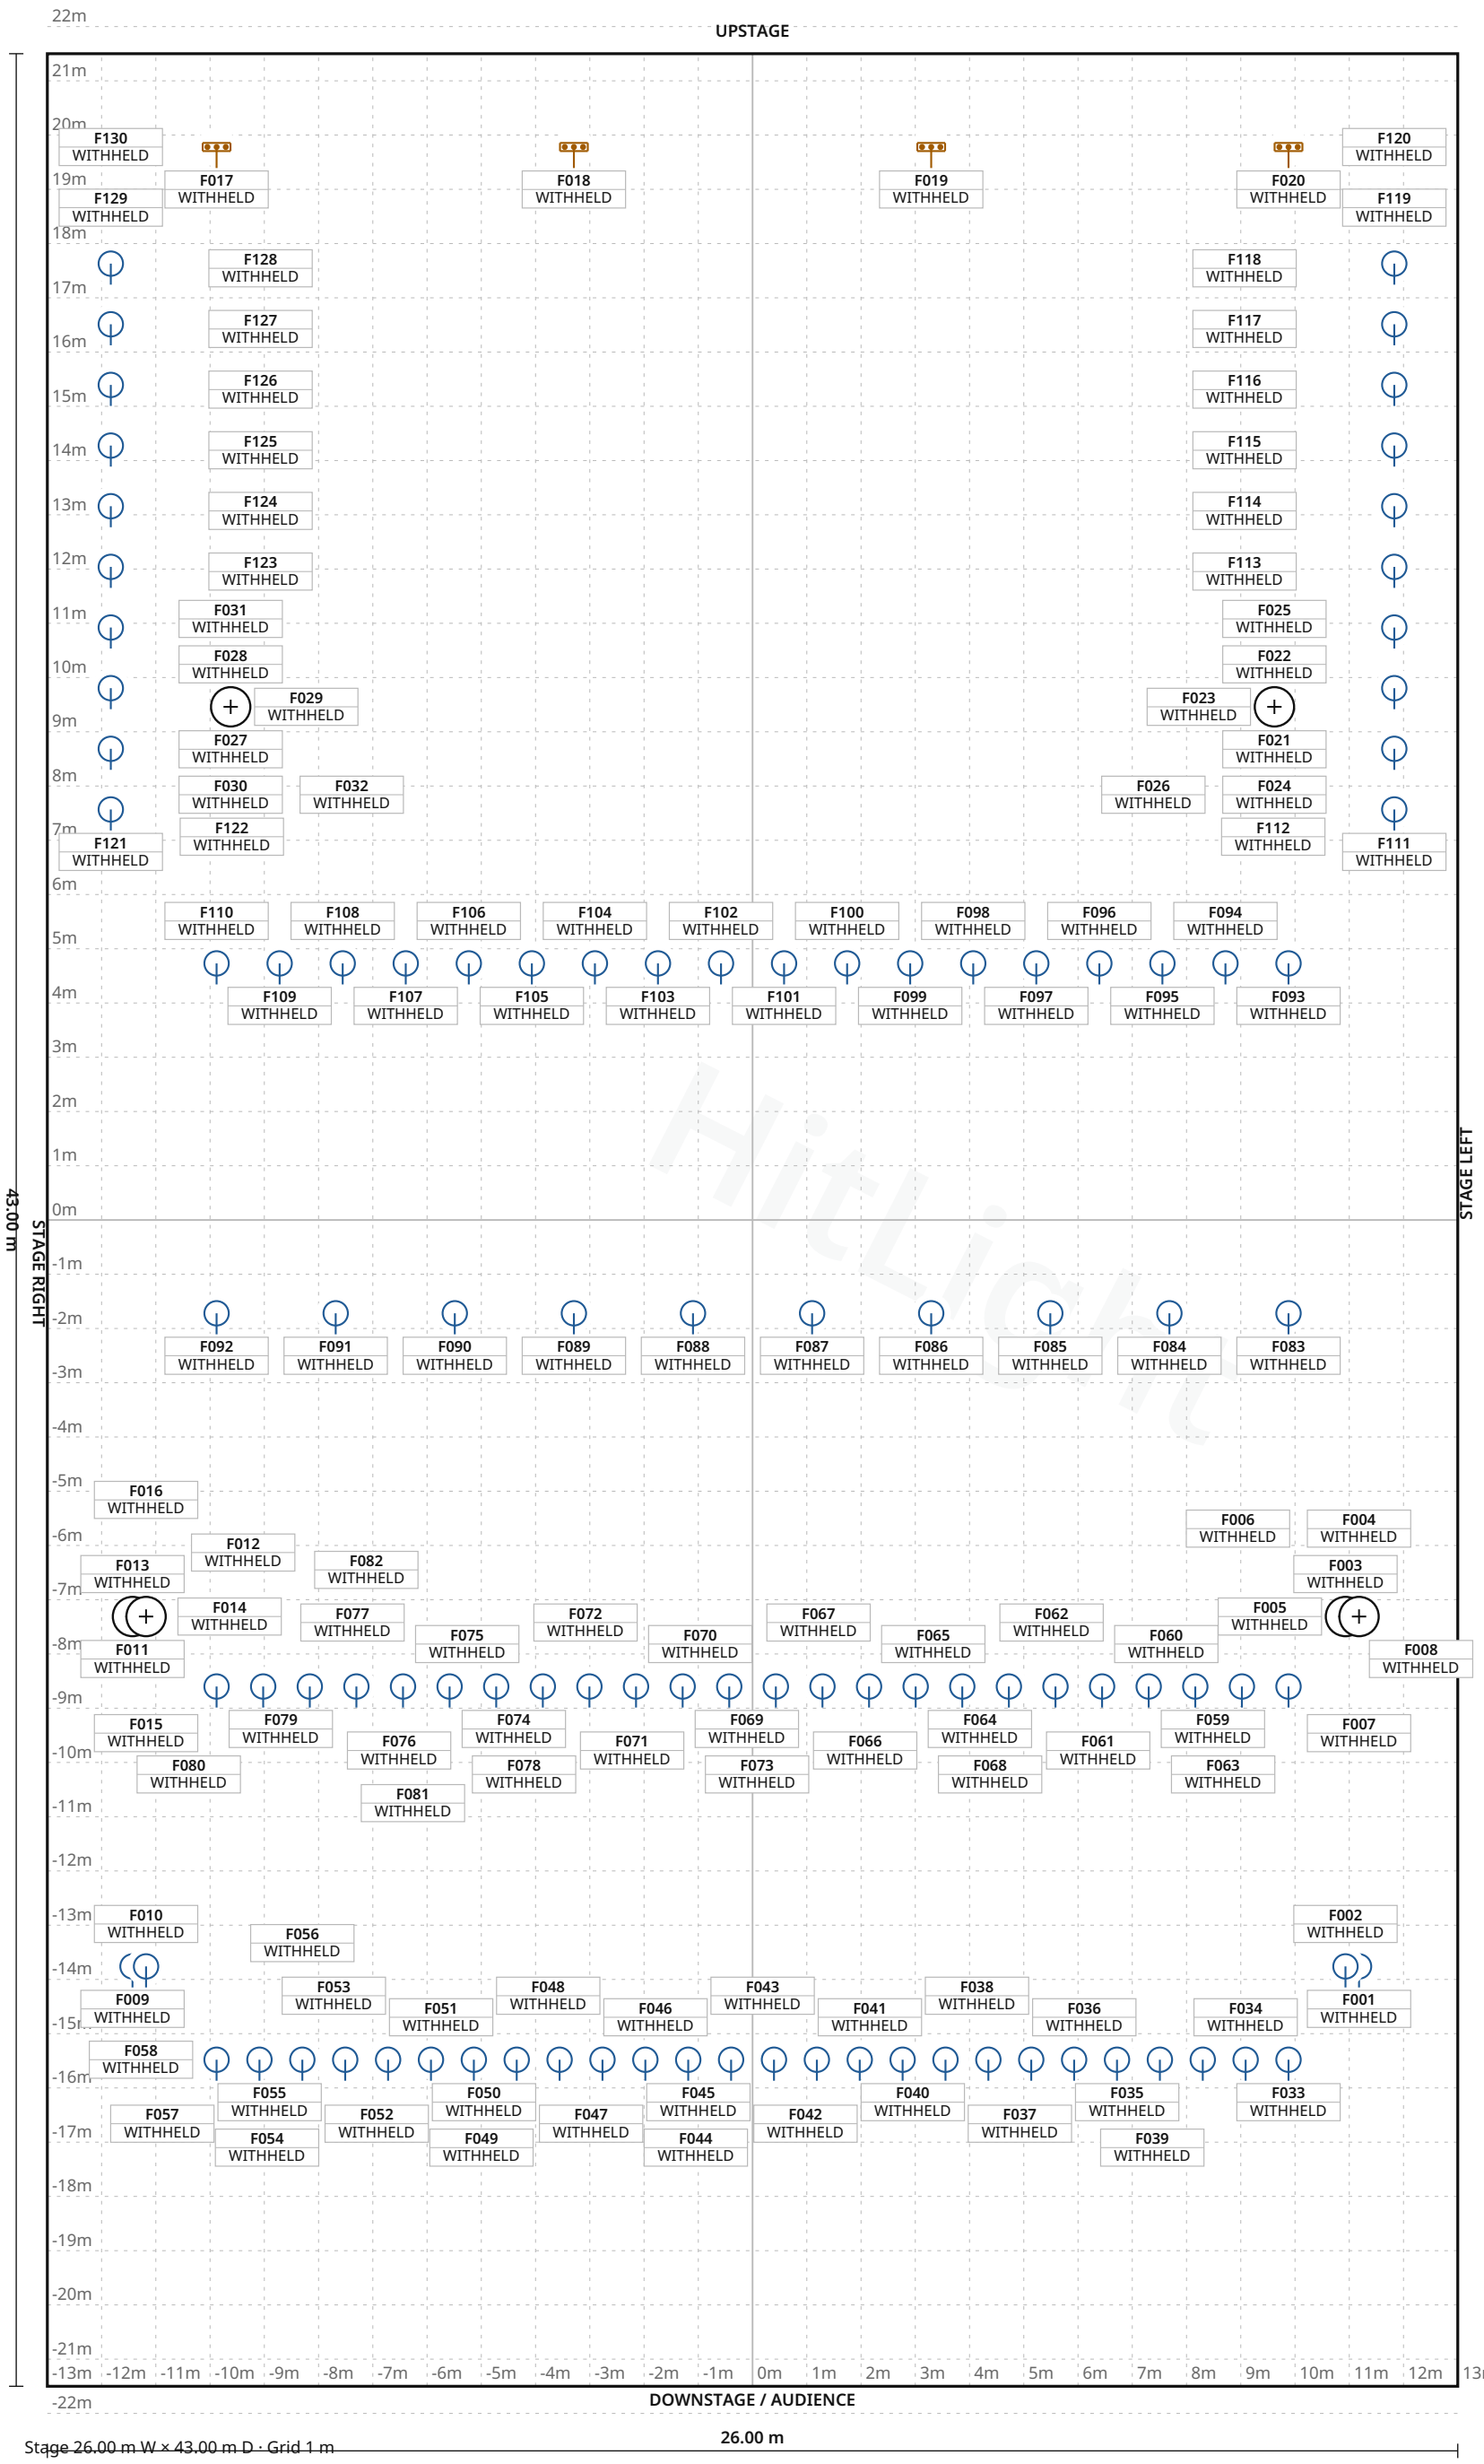

Stage 26.00 m W × 43.00 m D · Grid 1 m

FIXTURE LEGEND

Visual
substitute · Basic Conventional
PAR Light · 126×

Visual
substitute · LED BAR 6 CH - H
LED Bar · 4×

Hitlight

Nieuwe Luxor · Main room

LIGHT PLOT · PLAN · Main room

HitLight · Nieuwe Luxor

Posthumalaan 1, Rotterdam, Netherlands

DWG HL · SCALE 1:125 · metric · PRINT AT 100%

Drawn HitLight

Generated from the saved show

SOURCE 19179a13883f

SYMBOL LEGEND

2 TYPES · 130 FIXTURES · COLOUR BY TYPE



HitLight placeholder Visual substitute · Basic Conventional

PAR Light · Default · 1 ch · category symbol

126 physical · 126 plotted

0 disabled · 0 unplaced



HitLight placeholder Visual substitute · LED BAR 6 CH - H

LED Bar · 9 CH · 6 ch · category symbol

4 physical · 4 plotted

0 disabled · 0 unplaced

HitLight

Nieuwe Luxor · Main room

SYMBOL LEGEND · Main room

HitLight · Nieuwe Luxor

Posthumalaan 1, Rotterdam, Netherlands

DWG HL · METRIC

Drawn HitLight

Generated from the saved show

SOURCE 19179a13883f

GENERAL NOTES

1. Source-based lighting plan. Confirm the current rig with the venue.
2. PARTIAL: included fixtures are not a full physical-unit census.
3. DMX PATCH WITHHELD: provisional or unchecked addresses are not published.
4. The reconstruction retains its documented coverage and geometry assumptions; confirm the current setup with the venue.

HitLight

DMX PATCH

130 FIXTURES · 0 UNIVERSES

Fixture / name	Manufacturer / model	Mode	Ch	DMX	Range	Position / mount	Status / notes
UNPATCHED / INVALID							
F001 · PLACEHOLDER · Coof profile...	HitLight placeholder / Visual substitute ...	Default	1	WITHHELD	TBC	UNPLACED	Enabled
F002 · PLACEHOLDER · Coof profile...	HitLight placeholder / Visual substitute ...	Default	1	WITHHELD	TBC	UNPLACED	Enabled
F003 · PLACEHOLDER · Coof profile...	HitLight placeholder / Visual substitute ...	Default	1	WITHHELD	TBC	UNPLACED	Enabled
F004 · PLACEHOLDER · Coof profile...	HitLight placeholder / Visual substitute ...	Default	1	WITHHELD	TBC	UNPLACED	Enabled
F005 · PLACEHOLDER · Coof profile...	HitLight placeholder / Visual substitute ...	Default	1	WITHHELD	TBC	UNPLACED	Enabled
F006 · PLACEHOLDER · Coof profile...	HitLight placeholder / Visual substitute ...	Default	1	WITHHELD	TBC	UNPLACED	Enabled
F007 · PLACEHOLDER · Coof profile...	HitLight placeholder / Visual substitute ...	Default	1	WITHHELD	TBC	UNPLACED	Enabled
F008 · PLACEHOLDER · Coof profile...	HitLight placeholder / Visual substitute ...	Default	1	WITHHELD	TBC	UNPLACED	Enabled
F009 · PLACEHOLDER · Coof profile...	HitLight placeholder / Visual substitute ...	Default	1	WITHHELD	TBC	UNPLACED	Enabled
F010 · PLACEHOLDER · Coof profile...	HitLight placeholder / Visual substitute ...	Default	1	WITHHELD	TBC	UNPLACED	Enabled
F011 · PLACEHOLDER · Coof profile...	HitLight placeholder / Visual substitute ...	Default	1	WITHHELD	TBC	UNPLACED	Enabled
F012 · PLACEHOLDER · Coof profile...	HitLight placeholder / Visual substitute ...	Default	1	WITHHELD	TBC	UNPLACED	Enabled
F013 · PLACEHOLDER · Coof profile...	HitLight placeholder / Visual substitute ...	Default	1	WITHHELD	TBC	UNPLACED	Enabled
F014 · PLACEHOLDER · Coof profile...	HitLight placeholder / Visual substitute ...	Default	1	WITHHELD	TBC	UNPLACED	Enabled
F015 · PLACEHOLDER · Coof profile...	HitLight placeholder / Visual substitute ...	Default	1	WITHHELD	TBC	UNPLACED	Enabled
F016 · PLACEHOLDER · Coof profile...	HitLight placeholder / Visual substitute ...	Default	1	WITHHELD	TBC	UNPLACED	Enabled
F017 · PLACEHOLDER · Horizonbatte...	HitLight placeholder / Visual substitute ...	9 CH	6	WITHHELD	TBC	UNPLACED	Enabled
F018 · PLACEHOLDER · Horizonbatte...	HitLight placeholder / Visual substitute ...	9 CH	6	WITHHELD	TBC	UNPLACED	Enabled
F019 · PLACEHOLDER · Horizonbatte...	HitLight placeholder / Visual substitute ...	9 CH	6	WITHHELD	TBC	UNPLACED	Enabled
F020 · PLACEHOLDER · Horizonbatte...	HitLight placeholder / Visual substitute ...	9 CH	6	WITHHELD	TBC	UNPLACED	Enabled

No patched universes

Nieuwe Luxor · Main room

DMX PATCH · Main room

HitLight · Nieuwe Luxor

Posthumalaan 1, Rotterdam, Netherlands

DWG HL · METRIC

Drawn HitLight

Generated from the saved show

SOURCE 19179a13883f

DMX PATCH · CONTINUED

130 FIXTURES · 0 UNIVERSES

Fixture / name	Manufacturer / model	Mode	Ch	DMX	Range	Position / mount	Status / notes
UNPATCHED / INVALID							
F021 · PLACEHOLDER · Manteauabov...	HitLight placeholder / Visual substitute ...	Default	1	WITHHELD	TBC	UNPLACED	Enabled
F022 · PLACEHOLDER · Manteauabov...	HitLight placeholder / Visual substitute ...	Default	1	WITHHELD	TBC	UNPLACED	Enabled
F023 · PLACEHOLDER · Manteauabov...	HitLight placeholder / Visual substitute ...	Default	1	WITHHELD	TBC	UNPLACED	Enabled
F024 · PLACEHOLDER · Manteauabov...	HitLight placeholder / Visual substitute ...	Default	1	WITHHELD	TBC	UNPLACED	Enabled
F025 · PLACEHOLDER · Manteauabov...	HitLight placeholder / Visual substitute ...	Default	1	WITHHELD	TBC	UNPLACED	Enabled
F026 · PLACEHOLDER · Manteauabov...	HitLight placeholder / Visual substitute ...	Default	1	WITHHELD	TBC	UNPLACED	Enabled
F027 · PLACEHOLDER · Manteauabov...	HitLight placeholder / Visual substitute ...	Default	1	WITHHELD	TBC	UNPLACED	Enabled
F028 · PLACEHOLDER · Manteauabov...	HitLight placeholder / Visual substitute ...	Default	1	WITHHELD	TBC	UNPLACED	Enabled
F029 · PLACEHOLDER · Manteauabov...	HitLight placeholder / Visual substitute ...	Default	1	WITHHELD	TBC	UNPLACED	Enabled
F030 · PLACEHOLDER · Manteauabov...	HitLight placeholder / Visual substitute ...	Default	1	WITHHELD	TBC	UNPLACED	Enabled
F031 · PLACEHOLDER · Manteauabov...	HitLight placeholder / Visual substitute ...	Default	1	WITHHELD	TBC	UNPLACED	Enabled
F032 · PLACEHOLDER · Manteauabov...	HitLight placeholder / Visual substitute ...	Default	1	WITHHELD	TBC	UNPLACED	Enabled
F033 · PLACEHOLDER · Plottedconve...	HitLight placeholder / Visual substitute ...	Default	1	WITHHELD	TBC	UNPLACED	Enabled
F034 · PLACEHOLDER · Plottedconve...	HitLight placeholder / Visual substitute ...	Default	1	WITHHELD	TBC	UNPLACED	Enabled
F035 · PLACEHOLDER · Plottedconve...	HitLight placeholder / Visual substitute ...	Default	1	WITHHELD	TBC	UNPLACED	Enabled
F036 · PLACEHOLDER · Plottedconve...	HitLight placeholder / Visual substitute ...	Default	1	WITHHELD	TBC	UNPLACED	Enabled
F037 · PLACEHOLDER · Plottedconve...	HitLight placeholder / Visual substitute ...	Default	1	WITHHELD	TBC	UNPLACED	Enabled
F038 · PLACEHOLDER · Plottedconve...	HitLight placeholder / Visual substitute ...	Default	1	WITHHELD	TBC	UNPLACED	Enabled
F039 · PLACEHOLDER · Plottedconve...	HitLight placeholder / Visual substitute ...	Default	1	WITHHELD	TBC	UNPLACED	Enabled
F040 · PLACEHOLDER · Plottedconve...	HitLight placeholder / Visual substitute ...	Default	1	WITHHELD	TBC	UNPLACED	Enabled

No patched universes

Nieuwe Luxor · Main room

DMX PATCH · Main room

HitLight · Nieuwe Luxor

Posthumalaan 1, Rotterdam, Netherlands

DWG HL · METRIC

Drawn HitLight

Generated from the saved show

SOURCE 19179a13883f

DMX PATCH · CONTINUED

130 FIXTURES · 0 UNIVERSES

Fixture / name	Manufacturer / model	Mode	Ch	DMX	Range	Position / mount	Status / notes
UNPATCHED / INVALID							
F041 · PLACEHOLDER · Plottedconve…	HitLight placeholder / Visual substitute …	Default	1	WITHHELD	TBC	UNPLACED	Enabled
F042 · PLACEHOLDER · Plottedconve…	HitLight placeholder / Visual substitute …	Default	1	WITHHELD	TBC	UNPLACED	Enabled
F043 · PLACEHOLDER · Plottedconve…	HitLight placeholder / Visual substitute …	Default	1	WITHHELD	TBC	UNPLACED	Enabled
F044 · PLACEHOLDER · Plottedconve…	HitLight placeholder / Visual substitute …	Default	1	WITHHELD	TBC	UNPLACED	Enabled
F045 · PLACEHOLDER · Plottedconve…	HitLight placeholder / Visual substitute …	Default	1	WITHHELD	TBC	UNPLACED	Enabled
F046 · PLACEHOLDER · Plottedconve…	HitLight placeholder / Visual substitute …	Default	1	WITHHELD	TBC	UNPLACED	Enabled
F047 · PLACEHOLDER · Plottedconve…	HitLight placeholder / Visual substitute …	Default	1	WITHHELD	TBC	UNPLACED	Enabled
F048 · PLACEHOLDER · Plottedconve…	HitLight placeholder / Visual substitute …	Default	1	WITHHELD	TBC	UNPLACED	Enabled
F049 · PLACEHOLDER · Plottedconve…	HitLight placeholder / Visual substitute …	Default	1	WITHHELD	TBC	UNPLACED	Enabled
F050 · PLACEHOLDER · Plottedconve…	HitLight placeholder / Visual substitute …	Default	1	WITHHELD	TBC	UNPLACED	Enabled
F051 · PLACEHOLDER · Plottedconve…	HitLight placeholder / Visual substitute …	Default	1	WITHHELD	TBC	UNPLACED	Enabled
F052 · PLACEHOLDER · Plottedconve…	HitLight placeholder / Visual substitute …	Default	1	WITHHELD	TBC	UNPLACED	Enabled
F053 · PLACEHOLDER · Plottedconve…	HitLight placeholder / Visual substitute …	Default	1	WITHHELD	TBC	UNPLACED	Enabled
F054 · PLACEHOLDER · Plottedconve…	HitLight placeholder / Visual substitute …	Default	1	WITHHELD	TBC	UNPLACED	Enabled
F055 · PLACEHOLDER · Plottedconve…	HitLight placeholder / Visual substitute …	Default	1	WITHHELD	TBC	UNPLACED	Enabled
F056 · PLACEHOLDER · Plottedconve…	HitLight placeholder / Visual substitute …	Default	1	WITHHELD	TBC	UNPLACED	Enabled
F057 · PLACEHOLDER · Plottedconve…	HitLight placeholder / Visual substitute …	Default	1	WITHHELD	TBC	UNPLACED	Enabled
F058 · PLACEHOLDER · Plottedconve…	HitLight placeholder / Visual substitute …	Default	1	WITHHELD	TBC	UNPLACED	Enabled
F059 · PLACEHOLDER · Plottedconve…	HitLight placeholder / Visual substitute …	Default	1	WITHHELD	TBC	UNPLACED	Enabled
F060 · PLACEHOLDER · Plottedconve…	HitLight placeholder / Visual substitute …	Default	1	WITHHELD	TBC	UNPLACED	Enabled

No patched universes

Nieuwe Luxor · Main room

DMX PATCH · Main room

HitLight · Nieuwe Luxor

Posthumalaan 1, Rotterdam, Netherlands

DWG HL · METRIC

Drawn HitLight

Generated from the saved show

SOURCE 19179a13883f

DMX PATCH · CONTINUED

130 FIXTURES · 0 UNIVERSES

Fixture / name	Manufacturer / model	Mode	Ch	DMX	Range	Position / mount	Status / notes
UNPATCHED / INVALID							
F061 · PLACEHOLDER · Plottedconve…	HitLight placeholder / Visual substitute …	Default	1	WITHHELD	TBC	UNPLACED	Enabled
F062 · PLACEHOLDER · Plottedconve…	HitLight placeholder / Visual substitute …	Default	1	WITHHELD	TBC	UNPLACED	Enabled
F063 · PLACEHOLDER · Plottedconve…	HitLight placeholder / Visual substitute …	Default	1	WITHHELD	TBC	UNPLACED	Enabled
F064 · PLACEHOLDER · Plottedconve…	HitLight placeholder / Visual substitute …	Default	1	WITHHELD	TBC	UNPLACED	Enabled
F065 · PLACEHOLDER · Plottedconve…	HitLight placeholder / Visual substitute …	Default	1	WITHHELD	TBC	UNPLACED	Enabled
F066 · PLACEHOLDER · Plottedconve…	HitLight placeholder / Visual substitute …	Default	1	WITHHELD	TBC	UNPLACED	Enabled
F067 · PLACEHOLDER · Plottedconve…	HitLight placeholder / Visual substitute …	Default	1	WITHHELD	TBC	UNPLACED	Enabled
F068 · PLACEHOLDER · Plottedconve…	HitLight placeholder / Visual substitute …	Default	1	WITHHELD	TBC	UNPLACED	Enabled
F069 · PLACEHOLDER · Plottedconve…	HitLight placeholder / Visual substitute …	Default	1	WITHHELD	TBC	UNPLACED	Enabled
F070 · PLACEHOLDER · Plottedconve…	HitLight placeholder / Visual substitute …	Default	1	WITHHELD	TBC	UNPLACED	Enabled
F071 · PLACEHOLDER · Plottedconve…	HitLight placeholder / Visual substitute …	Default	1	WITHHELD	TBC	UNPLACED	Enabled
F072 · PLACEHOLDER · Plottedconve…	HitLight placeholder / Visual substitute …	Default	1	WITHHELD	TBC	UNPLACED	Enabled
F073 · PLACEHOLDER · Plottedconve…	HitLight placeholder / Visual substitute …	Default	1	WITHHELD	TBC	UNPLACED	Enabled
F074 · PLACEHOLDER · Plottedconve…	HitLight placeholder / Visual substitute …	Default	1	WITHHELD	TBC	UNPLACED	Enabled
F075 · PLACEHOLDER · Plottedconve…	HitLight placeholder / Visual substitute …	Default	1	WITHHELD	TBC	UNPLACED	Enabled
F076 · PLACEHOLDER · Plottedconve…	HitLight placeholder / Visual substitute …	Default	1	WITHHELD	TBC	UNPLACED	Enabled
F077 · PLACEHOLDER · Plottedconve…	HitLight placeholder / Visual substitute …	Default	1	WITHHELD	TBC	UNPLACED	Enabled
F078 · PLACEHOLDER · Plottedconve…	HitLight placeholder / Visual substitute …	Default	1	WITHHELD	TBC	UNPLACED	Enabled
F079 · PLACEHOLDER · Plottedconve…	HitLight placeholder / Visual substitute …	Default	1	WITHHELD	TBC	UNPLACED	Enabled
F080 · PLACEHOLDER · Plottedconve…	HitLight placeholder / Visual substitute …	Default	1	WITHHELD	TBC	UNPLACED	Enabled

No patched universes

Nieuwe Luxor · Main room

DMX PATCH · Main room

HitLight · Nieuwe Luxor

Posthumalaan 1, Rotterdam, Netherlands

DWG HL · METRIC

Drawn HitLight

Generated from the saved show

SOURCE 19179a13883f

DMX PATCH · CONTINUED

130 FIXTURES · 0 UNIVERSES

Fixture / name	Manufacturer / model	Mode	Ch	DMX	Range	Position / mount	Status / notes
UNPATCHED / INVALID							
F081 · PLACEHOLDER · Plottedconve…	HitLight placeholder / Visual substitute …	Default	1	WITHHELD	TBC	UNPLACED	Enabled
F082 · PLACEHOLDER · Plottedconve…	HitLight placeholder / Visual substitute …	Default	1	WITHHELD	TBC	UNPLACED	Enabled
F083 · PLACEHOLDER · Plottedconve…	HitLight placeholder / Visual substitute …	Default	1	WITHHELD	TBC	UNPLACED	Enabled
F084 · PLACEHOLDER · Plottedconve…	HitLight placeholder / Visual substitute …	Default	1	WITHHELD	TBC	UNPLACED	Enabled
F085 · PLACEHOLDER · Plottedconve…	HitLight placeholder / Visual substitute …	Default	1	WITHHELD	TBC	UNPLACED	Enabled
F086 · PLACEHOLDER · Plottedconve…	HitLight placeholder / Visual substitute …	Default	1	WITHHELD	TBC	UNPLACED	Enabled
F087 · PLACEHOLDER · Plottedconve…	HitLight placeholder / Visual substitute …	Default	1	WITHHELD	TBC	UNPLACED	Enabled
F088 · PLACEHOLDER · Plottedconve…	HitLight placeholder / Visual substitute …	Default	1	WITHHELD	TBC	UNPLACED	Enabled
F089 · PLACEHOLDER · Plottedconve…	HitLight placeholder / Visual substitute …	Default	1	WITHHELD	TBC	UNPLACED	Enabled
F090 · PLACEHOLDER · Plottedconve…	HitLight placeholder / Visual substitute …	Default	1	WITHHELD	TBC	UNPLACED	Enabled
F091 · PLACEHOLDER · Plottedconve…	HitLight placeholder / Visual substitute …	Default	1	WITHHELD	TBC	UNPLACED	Enabled
F092 · PLACEHOLDER · Plottedconve…	HitLight placeholder / Visual substitute …	Default	1	WITHHELD	TBC	UNPLACED	Enabled
F093 · PLACEHOLDER · Plottedconve…	HitLight placeholder / Visual substitute …	Default	1	WITHHELD	TBC	UNPLACED	Enabled
F094 · PLACEHOLDER · Plottedconve…	HitLight placeholder / Visual substitute …	Default	1	WITHHELD	TBC	UNPLACED	Enabled
F095 · PLACEHOLDER · Plottedconve…	HitLight placeholder / Visual substitute …	Default	1	WITHHELD	TBC	UNPLACED	Enabled
F096 · PLACEHOLDER · Plottedconve…	HitLight placeholder / Visual substitute …	Default	1	WITHHELD	TBC	UNPLACED	Enabled
F097 · PLACEHOLDER · Plottedconve…	HitLight placeholder / Visual substitute …	Default	1	WITHHELD	TBC	UNPLACED	Enabled
F098 · PLACEHOLDER · Plottedconve…	HitLight placeholder / Visual substitute …	Default	1	WITHHELD	TBC	UNPLACED	Enabled
F099 · PLACEHOLDER · Plottedconve…	HitLight placeholder / Visual substitute …	Default	1	WITHHELD	TBC	UNPLACED	Enabled
F100 · PLACEHOLDER · Plottedconve…	HitLight placeholder / Visual substitute …	Default	1	WITHHELD	TBC	UNPLACED	Enabled

No patched universes

Nieuwe Luxor · Main room

DMX PATCH · Main room

HitLight · Nieuwe Luxor

Posthumalaan 1, Rotterdam, Netherlands

DWG HL · METRIC

Drawn HitLight

Generated from the saved show

SOURCE 19179a13883f

DMX PATCH · CONTINUED

130 FIXTURES · 0 UNIVERSES

Fixture / name	Manufacturer / model	Mode	Ch	DMX	Range	Position / mount	Status / notes
UNPATCHED / INVALID							
F101 · PLACEHOLDER · Plottedconve...	HitLight placeholder / Visual substitute ...	Default	1	WITHHELD	TBC	UNPLACED	Enabled
F102 · PLACEHOLDER · Plottedconve...	HitLight placeholder / Visual substitute ...	Default	1	WITHHELD	TBC	UNPLACED	Enabled
F103 · PLACEHOLDER · Plottedconve...	HitLight placeholder / Visual substitute ...	Default	1	WITHHELD	TBC	UNPLACED	Enabled
F104 · PLACEHOLDER · Plottedconve...	HitLight placeholder / Visual substitute ...	Default	1	WITHHELD	TBC	UNPLACED	Enabled
F105 · PLACEHOLDER · Plottedconve...	HitLight placeholder / Visual substitute ...	Default	1	WITHHELD	TBC	UNPLACED	Enabled
F106 · PLACEHOLDER · Plottedconve...	HitLight placeholder / Visual substitute ...	Default	1	WITHHELD	TBC	UNPLACED	Enabled
F107 · PLACEHOLDER · Plottedconve...	HitLight placeholder / Visual substitute ...	Default	1	WITHHELD	TBC	UNPLACED	Enabled
F108 · PLACEHOLDER · Plottedconve...	HitLight placeholder / Visual substitute ...	Default	1	WITHHELD	TBC	UNPLACED	Enabled
F109 · PLACEHOLDER · Plottedconve...	HitLight placeholder / Visual substitute ...	Default	1	WITHHELD	TBC	UNPLACED	Enabled
F110 · PLACEHOLDER · Plottedconve...	HitLight placeholder / Visual substitute ...	Default	1	WITHHELD	TBC	UNPLACED	Enabled
F111 · PLACEHOLDER · Stage side p...	HitLight placeholder / Visual substitute ...	Default	1	WITHHELD	TBC	UNPLACED	Enabled
F112 · PLACEHOLDER · Stage side p...	HitLight placeholder / Visual substitute ...	Default	1	WITHHELD	TBC	UNPLACED	Enabled
F113 · PLACEHOLDER · Stage side p...	HitLight placeholder / Visual substitute ...	Default	1	WITHHELD	TBC	UNPLACED	Enabled
F114 · PLACEHOLDER · Stage side p...	HitLight placeholder / Visual substitute ...	Default	1	WITHHELD	TBC	UNPLACED	Enabled
F115 · PLACEHOLDER · Stage side p...	HitLight placeholder / Visual substitute ...	Default	1	WITHHELD	TBC	UNPLACED	Enabled
F116 · PLACEHOLDER · Stage side p...	HitLight placeholder / Visual substitute ...	Default	1	WITHHELD	TBC	UNPLACED	Enabled
F117 · PLACEHOLDER · Stage side p...	HitLight placeholder / Visual substitute ...	Default	1	WITHHELD	TBC	UNPLACED	Enabled
F118 · PLACEHOLDER · Stage side p...	HitLight placeholder / Visual substitute ...	Default	1	WITHHELD	TBC	UNPLACED	Enabled
F119 · PLACEHOLDER · Stage side p...	HitLight placeholder / Visual substitute ...	Default	1	WITHHELD	TBC	UNPLACED	Enabled
F120 · PLACEHOLDER · Stage side p...	HitLight placeholder / Visual substitute ...	Default	1	WITHHELD	TBC	UNPLACED	Enabled

No patched universes

Nieuwe Luxor · Main room

DMX PATCH · Main room

HitLight · Nieuwe Luxor

Posthumalaan 1, Rotterdam, Netherlands

DWG HL · METRIC

Drawn HitLight

Generated from the saved show

SOURCE 19179a13883f

DMX PATCH · CONTINUED

Fixture / name	Manufacturer / model	Mode	Ch	DMX	Range	Position / mount	Status / notes
UNPATCHED / INVALID							
F121 · PLACEHOLDER · Stage side p...	HitLight placeholder / Visual substitute ...	Default	1	WITHHELD	TBC	UNPLACED	Enabled
F122 · PLACEHOLDER · Stage side p...	HitLight placeholder / Visual substitute ...	Default	1	WITHHELD	TBC	UNPLACED	Enabled
F123 · PLACEHOLDER · Stage side p...	HitLight placeholder / Visual substitute ...	Default	1	WITHHELD	TBC	UNPLACED	Enabled
F124 · PLACEHOLDER · Stage side p...	HitLight placeholder / Visual substitute ...	Default	1	WITHHELD	TBC	UNPLACED	Enabled
F125 · PLACEHOLDER · Stage side p...	HitLight placeholder / Visual substitute ...	Default	1	WITHHELD	TBC	UNPLACED	Enabled
F126 · PLACEHOLDER · Stage side p...	HitLight placeholder / Visual substitute ...	Default	1	WITHHELD	TBC	UNPLACED	Enabled
F127 · PLACEHOLDER · Stage side p...	HitLight placeholder / Visual substitute ...	Default	1	WITHHELD	TBC	UNPLACED	Enabled
F128 · PLACEHOLDER · Stage side p...	HitLight placeholder / Visual substitute ...	Default	1	WITHHELD	TBC	UNPLACED	Enabled
F129 · PLACEHOLDER · Stage side p...	HitLight placeholder / Visual substitute ...	Default	1	WITHHELD	TBC	UNPLACED	Enabled
F130 · PLACEHOLDER · Stage side p...	HitLight placeholder / Visual substitute ...	Default	1	WITHHELD	TBC	UNPLACED	Enabled

No patched universes

VALIDATION APPENDIX

WARNING · PATCH_WITHHELD

DMX patch facts are withheld pending source verification. This planning document cannot be used for hardware output.

Objects: — · Remediation: correct the saved show data and regenerate.

ERROR · STAGE_DIMENSIONS_UNCONFIRMED

Confirm the stage dimensions before producing a final technical document.

Objects: C0959771-D11E-47E0-8557-EDA7410B4762 · Remediation: correct the saved show data and regenerate.

WARNING · TITLE_METADATA_INCOMPLETE

Some professional title-block metadata is missing; the document will show an em dash.

Objects: 436aef377cd37ee299ddf70d · Remediation: correct the saved show data and regenerate.

HitLight

VENUE & DRAWING SOURCES

Nieuwe Luxor

Main room · House rig

Posthumalaan 1, Rotterdam, NL

https://luxortheater.nl/bereikbaarheid/

Sources checked 2026-10-19

Symbols: HitLight-owned category artwork. No manufacturer model geometry or original source pages included.

Source-based reconstruction. Confirm the current installation and equipment availability with the venue.

Scale, fixture positions, mounting heights and aiming may include estimates; this is not a rigging specification.

Provisional fixture matches are labelled as placeholders. The recorded subset is not a complete physical inventory.

DMX addresses are withheld from public plans until their exact source patch is reconciled.

The reconstruction retains its documented coverage and geometry assumptions; confirm the current setup with the venue.

Official venue information: https://luxortheater.nl/bereikbaarheid/ · checked 2026-10-19

Physical venue location: https://www.luxortheater.nl/ · checked 2026-10-19

Physical venue location: https://luxortheater.nl/verhuur/ · checked 2026-10-19

Physical venue location: https://luxortheater.nl/contact/ · checked 2026-10-19

Physical venue location: https://www.luxortheater.nl/theatertechniek/ · checked 2026-10-19

Physical venue location: https://luxortheater.nl/theatertechniek/ · checked 2026-10-19

Physical venue location: https://luxortheater.nl/theatertechniek/theatertechniek-nieuwe-luxor/ · checked 2026-10-19

Physical venue location: https://luxortheater.nl/theatertechniek/theatertechniek-oude-luxor/ · checked 2026-10-19

Public venue page: https://www.hitlight.app/venues/netherlands/nieuwe-luxor-436aef37

HitLight