
UPSTAGE ↑

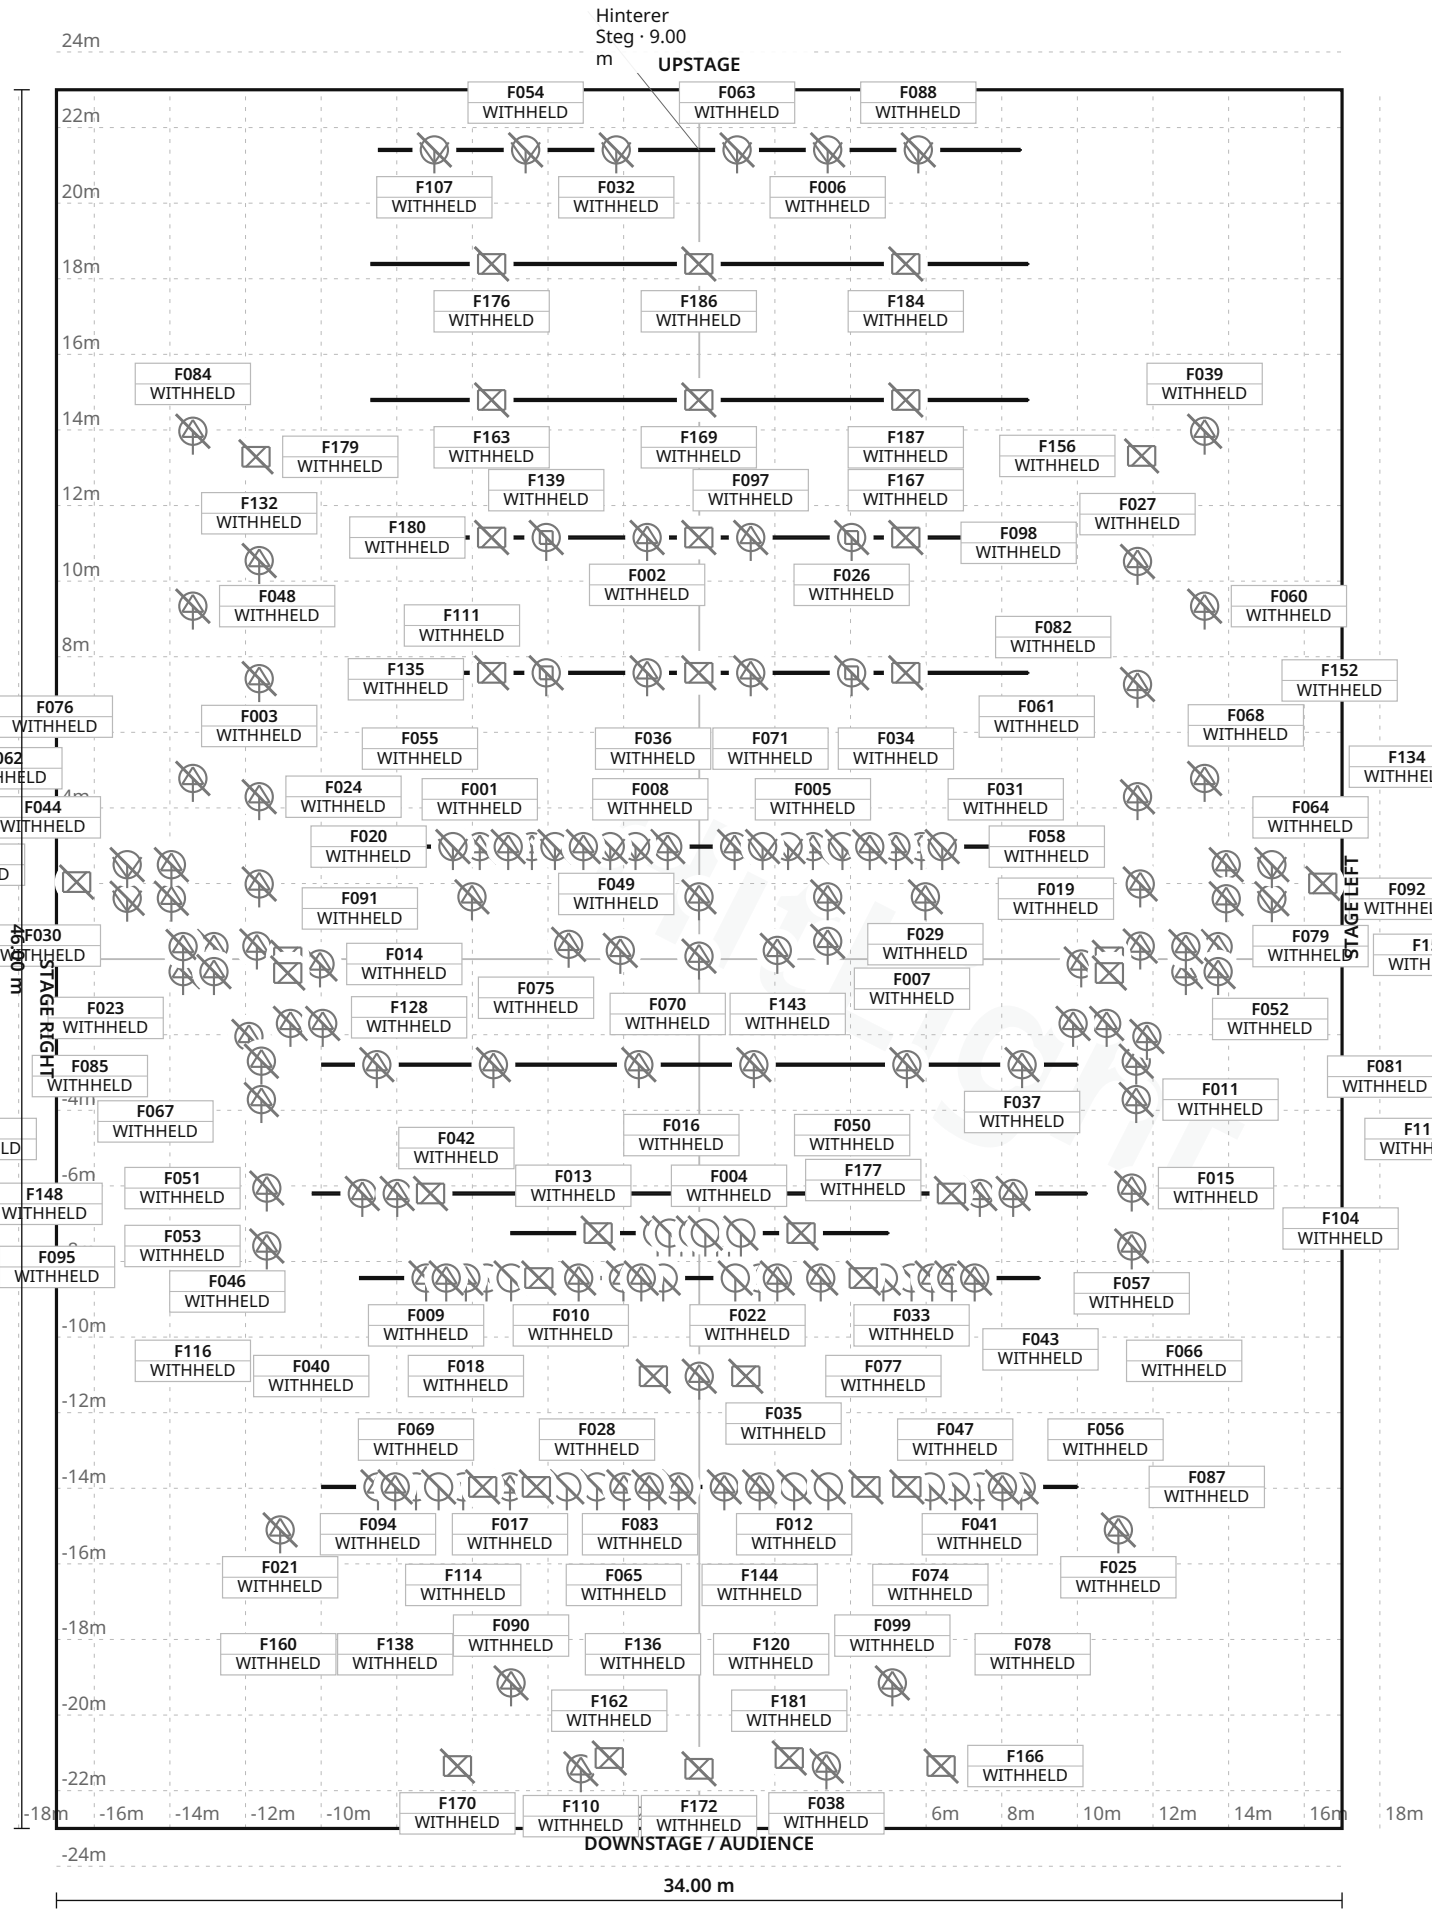

FIXTURE LEGEND

- **APZ 2512 2.5 kW** — zoom profile — Profile Spot · 15×
- **ARRI 4 kW HMI** — Fresnel on Motorbuegel (motor yoke) — Other · 12×
- **Fluter 2 kW** — flood — PAR Light · 16×
- **Fresnel 2 kW** — Spot Light · 10×
- **High End Systems** — SolaSpot Pro 1500 — Other · 6×
- **High End Systems** — SolaWash Pro 2000 — Other · 2×
- **HMI Fresnel 2.5 kW** — Spot Light · 2×
- **JB-Lighting P12** — 640 W LED — Profile Spot · 17×
- **JB-Lighting P12** — HCRI 640 W LED — Profile Spot · 4×
- **JB-Lighting P18** — 1000/1100 W LED — Profile Spot · 10×
- **Martin MAC** — Quantum LED — Moving Head · 4×
- **Martin MAC Ultra** — 1150 W LED — Profile Spot · 7×
- **MZU106 Uni-spot** — 2.5 kW HMI follow spot (Verfolger) — Other · 2×
- **Niedervolt 1 kW** — low-voltage lamp — Other · 4×
- **Niethammer HPZ** — 112/115 1 kW zoom profile — Profile Spot · 22×
- **Niethammer** — HPZ/HPS 2 kW profile — Profile Spot · 25×
- **PAR 64 ACL 600 W** — lamp in 8-lamp bank 225 — PAR Light · 8×
- **PC 2 kW** — Spot Light · 6×
- **Robert Juliat** — 934 SNX 2.5 kW HMI profile — Other · 9×
- **Vari-Lite VL1100** — 575 W HMI — Profile Spot · 6×
- **WonderPAR INNO** — FOUR 575 W — Other · 2×

Stage 34.00 m W × 46.00 m D · Grid 1 m

60 fixture labels omitted in this view due to crowding · see DMX patch

Oper Frankfurt / Schauspiel Frankfurt · Schauspielhaus / Großes Haus

LIGHT PLOT · PLAN · Schauspielhaus / Großes Haus

HitLight · Oper Frankfurt / Schauspiel Frankfurt

60311, Frankfurt am Main, Germany

DWG HL · SCALE 1:200 · metric · PRINT AT 100%

Drawn HitLight

Generated from the saved show

SOURCE 01aca0bcf803

SYMBOL LEGEND

21 TYPES · 189 FIXTURES · COLOUR BY TYPE



Unverified source fixture APZ 2512 2.5 kW zoom profile

Profile Spot · Unverified · TBC ch · category symbol

15 physical · 15 plotted

15 disabled · 0 unplaced



Unverified source fixture ARRI 4 kW HMI Fresnel on Motorbuegel (motor yoke)

Other · Unverified · TBC ch · category symbol

12 physical · 12 plotted

12 disabled · 0 unplaced



Unverified source fixture Fluter 2 kW flood

PAR Light · Unverified · TBC ch · category symbol

16 physical · 16 plotted

16 disabled · 0 unplaced



Unverified source fixture Fresnel 2 kW

Spot Light · Unverified · TBC ch · category symbol

10 physical · 10 plotted

10 disabled · 0 unplaced



Unverified source fixture High End Systems SolaSpot Pro 1500

Other · Unverified · TBC ch · category symbol

6 physical · 6 plotted

6 disabled · 0 unplaced



Unverified source fixture High End Systems SolaWash Pro 2000

Other · Unverified · TBC ch · category symbol

2 physical · 2 plotted

2 disabled · 0 unplaced



Unverified source fixture HMI Fresnel 2.5 kW

Spot Light · Unverified · TBC ch · category symbol

2 physical · 2 plotted

2 disabled · 0 unplaced



Unverified source fixture JB-Lighting P12 640 W LED

Profile Spot · Unverified · TBC ch · category symbol

17 physical · 17 plotted

17 disabled · 0 unplaced

Oper Frankfurt / Schauspiel Frankfurt · Schauspielhaus / Großes Haus

SYMBOL LEGEND · Schauspielhaus / Großes Haus

HitLight · Oper Frankfurt / Schauspiel Frankfurt

60311, Frankfurt am Main, Germany

DWG HL · METRIC

Drawn HitLight

Generated from the saved show

SOURCE 01aca0bcf803

Unverified source fixture JB-Lighting P12 HCRI 640 W LED Profile Spot · Unverified · TBC ch · category symbol	**4 physical · 4 plotted** 4 disabled · 0 unplaced
Unverified source fixture JB-Lighting P18 1000/1100 W LED Profile Spot · Unverified · TBC ch · category symbol	**10 physical · 10 plotted** 10 disabled · 0 unplaced
Unverified source fixture Martin MAC Quantum LED Moving Head · Unverified · TBC ch · category symbol	**4 physical · 4 plotted** 4 disabled · 0 unplaced
Unverified source fixture Martin MAC Ultra 1150 W LED Profile Spot · Unverified · TBC ch · category symbol	**7 physical · 7 plotted** 7 disabled · 0 unplaced
Unverified source fixture MZU106 Uni-spot 2.5 kW HMI follow spot (Verfolger) Other · Unverified · TBC ch · category symbol	**2 physical · 2 plotted** 2 disabled · 0 unplaced
Unverified source fixture Niedervolt 1 kW low-voltage lamp Other · Unverified · TBC ch · category symbol	**4 physical · 4 plotted** 4 disabled · 0 unplaced
Unverified source fixture Niethammer HPZ 112/115 1 kW zoom profile Profile Spot · Unverified · TBC ch · category symbol	**22 physical · 22 plotted** 22 disabled · 0 unplaced
Unverified source fixture Niethammer HPZ/HPS 2 kW profile Profile Spot · Unverified · TBC ch · category symbol	**25 physical · 25 plotted** 25 disabled · 0 unplaced

Oper Frankfurt / Schauspiel Frankfurt · Schauspielhaus / Großes Haus

SYMBOL LEGEND · Schauspielhaus / Großes Haus

HitLight · Oper Frankfurt / Schauspiel Frankfurt

60311, Frankfurt am Main, Germany

DWG HL · METRIC

Drawn HitLight

Generated from the saved show

SOURCE 01aca0bcf803

SYMBOL LEGEND · CONTINUED



Unverified source fixture PAR 64 ACL 600 W lamp in 8-lamp bank 225

PAR Light · Unverified · TBC ch · category symbol

8 physical · 8 plotted

8 disabled · 0 unplaced



Unverified source fixture PC 2 kW

Spot Light · Unverified · TBC ch · category symbol

6 physical · 6 plotted

6 disabled · 0 unplaced



Unverified source fixture Robert Juliat 934 SNX 2.5 kW HMI profile

Other · Unverified · TBC ch · category symbol

9 physical · 9 plotted

9 disabled · 0 unplaced



Unverified source fixture Vari-Lite VL1100 575 W HMI

Profile Spot · Unverified · TBC ch · category symbol

6 physical · 6 plotted

6 disabled · 0 unplaced



Unverified source fixture WonderPAR INNO FOUR 575 W

Other · Unverified · TBC ch · category symbol

2 physical · 2 plotted

2 disabled · 0 unplaced

GENERAL NOTES

1. Source-based lighting plan. Confirm the current rig with the venue.
2. PARTIAL: included fixtures are not a full physical-unit census.
3. DMX PATCH WITHHELD: provisional or unchecked addresses are not published.
4. Approximate planning view; not official venue paperwork or output-ready. Original HitLight symbols only; no source pages, OEM meshes, photos or logos. Original files remain private; modes and patch unverified.

HitLight

STAGE ELEMENTS

NAME	TYPE	POSITION	TRIM / SIZE
OL2 (Zuege 32-35)	pipe	X 0.00 m · Z -11.15 m	8.50 m · 17.40 m W × 0.05 m D
1.Z-Bruecke mid (27/225/28)	pipe	X 0.00 m · Z 7.25 m	10.00 m · 10.00 m W × 0.05 m D
Hinterer Steg	pipe	X 0.00 m · Z -21.41 m	9.00 m · 17.00 m W × 0.05 m D
OL4 (Zuege 62-65)	pipe	X 0.00 m · Z -18.39 m	8.50 m · 17.40 m W × 0.05 m D
1.Z-Bruecke rear row	pipe	X 0.00 m · Z 8.44 m	10.00 m · 18.00 m W × 0.05 m D
OL1 (Zuege 17-20)	pipe	X 0.00 m · Z -7.57 m	8.50 m · 17.40 m W × 0.05 m D
FOH Deckenlicht 11-16	pipe	X 0.00 m · Z 2.79 m	9.50 m · 20.00 m W × 0.05 m D
OL3 (Zuege 47-50)	pipe	X 0.00 m · Z -14.79 m	8.50 m · 17.40 m W × 0.05 m D
1.Z-Bruecke front (21-26)	pipe	X 0.00 m · Z 6.20 m	10.00 m · 20.50 m W × 0.05 m D
Portalbruecke	pipe	X 0.00 m · Z -2.98 m	8.00 m · 18.00 m W × 0.05 m D
2.Z-Bruecke	pipe	X 0.00 m · Z 13.96 m	10.50 m · 20.00 m W × 0.05 m D

Oper Frankfurt / Schauspiel Frankfurt · Schauspielhaus / Großes Haus

STAGE ELEMENTS · Schauspielhaus / Großes Haus

HitLight · Oper Frankfurt / Schauspiel Frankfurt
60311, Frankfurt am Main, Germany

DWG HL · METRIC
Drawn HitLight
Generated from the saved show
SOURCE 01aca0bcf803

FIXTURE SCHEDULE

Fixture	Manufacturer / model	Position / mount	Mode / output
VISUAL PLANNING · DMX PATCH WITHHELD			
F001	Unverified source fixture / Niethammer HPZ 112/115 1 kW zoom profile	Portalbruecke	Unverified · Output excluded
F002	Unverified source fixture / JB-Lighting P18 1000/1100 W LED	OL2 (Zuege 32-35)	Unverified · Output excluded
F003	Unverified source fixture / JB-Lighting P12 640 W LED	PLOTTED	Unverified · Output excluded
F004	Unverified source fixture / PAR 64 ACL 600 W lamp in 8-lamp bank 225	1.Z-Bruecke mid (27/225/28)	Unverified · Output excluded
F005	Unverified source fixture / Niethammer HPZ 112/115 1 kW zoom profile	Portalbruecke	Unverified · Output excluded
F006	Unverified source fixture / PC 2 kW	Hinterer Steg	Unverified · Output excluded
F007	Unverified source fixture / JB-Lighting P12 640 W LED	PLOTTED	Unverified · Output excluded
F008	Unverified source fixture / Vari-Lite VL1100 575 W HMI	Portalbruecke	Unverified · Output excluded
F009	Unverified source fixture / Niethammer HPZ/HPS 2 kW profile	1.Z-Bruecke rear row	Unverified · Output excluded
F010	Unverified source fixture / Fluter 2 kW flood	1.Z-Bruecke rear row	Unverified · Output excluded
F011	Unverified source fixture / Niethammer HPZ 112/115 1 kW zoom profile	PLOTTED	Unverified · Output excluded
F012	Unverified source fixture / Fluter 2 kW flood	2.Z-Bruecke	Unverified · Output excluded
F013	Unverified source fixture / PAR 64 ACL 600 W lamp in 8-lamp bank 225	1.Z-Bruecke mid (27/225/28)	Unverified · Output excluded
F014	Unverified source fixture / JB-Lighting P12 HCRI 640 W LED	PLOTTED	Unverified · Output excluded
F015	Unverified source fixture / Niethammer HPZ/HPS 2 kW profile	PLOTTED	Unverified · Output excluded
F016	Unverified source fixture / PAR 64 ACL 600 W lamp in 8-lamp bank 225	1.Z-Bruecke mid (27/225/28)	Unverified · Output excluded
F017	Unverified source fixture / Niethammer HPZ/HPS 2 kW profile	2.Z-Bruecke	Unverified · Output excluded
F018	Unverified source fixture / Niethammer HPZ/HPS 2 kW profile	1.Z-Bruecke rear row	Unverified · Output excluded
F019	Unverified source fixture / Niethammer HPZ 112/115 1 kW zoom profile	PLOTTED	Unverified · Output excluded
F020	Unverified source fixture / Fresnel 2 kW	Portalbruecke	Unverified · Output excluded

Planning reference only. Confirm installed modes and patch with the venue.

Oper Frankfurt / Schauspiel Frankfurt · Schauspielhaus / Großes Haus

FIXTURE SCHEDULE · Schauspielhaus / Großes Haus

HitLight · Oper Frankfurt / Schauspiel Frankfurt

60311, Frankfurt am Main, Germany

DWG HL · METRIC

Drawn HitLight

Generated from the saved show

SOURCE 01aca0bcf803

Fixture	Manufacturer / model	Position / mount	Mode / output
VISUAL PLANNING · DMX PATCH WITHHELD			
F021	Unverified source fixture / Martin MAC Ultra 1150 W LED	PLOTTED	Unverified · Output excluded
F022	Unverified source fixture / Fluter 2 kW flood	1.Z-Bruecke rear row	Unverified · Output excluded
F023	Unverified source fixture / Niethammer HPZ 112/115 1 kW zoom profile	PLOTTED	Unverified · Output excluded
F024	Unverified source fixture / JB-Lighting P12 640 W LED	PLOTTED	Unverified · Output excluded
F025	Unverified source fixture / Martin MAC Ultra 1150 W LED	PLOTTED	Unverified · Output excluded
F026	Unverified source fixture / Martin MAC Quantum LED	OL2 (Zuege 32-35)	Unverified · Output excluded
F027	Unverified source fixture / JB-Lighting P12 640 W LED	PLOTTED	Unverified · Output excluded
F028	Unverified source fixture / Fluter 2 kW flood	2.Z-Bruecke	Unverified · Output excluded
F029	Unverified source fixture / Niethammer HPZ/HPS 2 kW profile	PLOTTED	Unverified · Output excluded
F030	Unverified source fixture / Fresnel 2 kW	PLOTTED	Unverified · Output excluded
F031	Unverified source fixture / Niethammer HPZ 112/115 1 kW zoom profile	Portalbruecke	Unverified · Output excluded
F032	Unverified source fixture / PC 2 kW	Hinterer Steg	Unverified · Output excluded
F033	Unverified source fixture / Fluter 2 kW flood	1.Z-Bruecke rear row	Unverified · Output excluded
F034	Unverified source fixture / Niethammer HPZ 112/115 1 kW zoom profile	Portalbruecke	Unverified · Output excluded
F035	Unverified source fixture / Martin MAC Ultra 1150 W LED	PLOTTED	Unverified · Output excluded
F036	Unverified source fixture / HMI Fresnel 2.5 kW	Portalbruecke	Unverified · Output excluded
F037	Unverified source fixture / JB-Lighting P18 1000/1100 W LED	FOH Deckenlicht 11-16	Unverified · Output excluded
F038	Unverified source fixture / APZ 2512 2.5 kW zoom profile	PLOTTED	Unverified · Output excluded
F039	Unverified source fixture / Niethammer HPZ/HPS 2 kW profile	PLOTTED	Unverified · Output excluded
F040	Unverified source fixture / APZ 2512 2.5 kW zoom profile	1.Z-Bruecke rear row	Unverified · Output excluded

Planning reference only. Confirm installed modes and patch with the venue.

Fixture	Manufacturer / model	Position / mount	Mode / output
VISUAL PLANNING · DMX PATCH WITHHELD			
F041	Unverified source fixture / Fluter 2 kW flood	2.Z-Bruecke	Unverified · Output excluded
F042	Unverified source fixture / APZ 2512 2.5 kW zoom profile	1.Z-Bruecke rear row	Unverified · Output excluded
F043	Unverified source fixture / Niethammer HPZ/HPS 2 kW profile	1.Z-Bruecke rear row	Unverified · Output excluded
F044	Unverified source fixture / Fresnel 2 kW	PLOTTED	Unverified · Output excluded
F045	Unverified source fixture / JB-Lighting P18 1000/1100 W LED	OL1 (Zuege 17-20)	Unverified · Output excluded
F046	Unverified source fixture / Vari-Lite VL1100 575 W HMI	1.Z-Bruecke front (21-26)	Unverified · Output excluded
F047	Unverified source fixture / Fluter 2 kW flood	2.Z-Bruecke	Unverified · Output excluded
F048	Unverified source fixture / APZ 2512 2.5 kW zoom profile	PLOTTED	Unverified · Output excluded
F049	Unverified source fixture / Vari-Lite VL1100 575 W HMI	Portalbruecke	Unverified · Output excluded
F050	Unverified source fixture / PAR 64 ACL 600 W lamp in 8-lamp bank 225	1.Z-Bruecke mid (27/225/28)	Unverified · Output excluded
F051	Unverified source fixture / Niethammer HPZ/HPS 2 kW profile	PLOTTED	Unverified · Output excluded
F052	Unverified source fixture / Niethammer HPZ 112/115 1 kW zoom profile	PLOTTED	Unverified · Output excluded
F053	Unverified source fixture / Niethammer HPZ/HPS 2 kW profile	PLOTTED	Unverified · Output excluded
F054	Unverified source fixture / PC 2 kW	Hinterer Steg	Unverified · Output excluded
F055	Unverified source fixture / Fresnel 2 kW	Portalbruecke	Unverified · Output excluded
F056	Unverified source fixture / Niethammer HPZ/HPS 2 kW profile	2.Z-Bruecke	Unverified · Output excluded
F057	Unverified source fixture / Niethammer HPZ/HPS 2 kW profile	PLOTTED	Unverified · Output excluded
F058	Unverified source fixture / Fresnel 2 kW	Portalbruecke	Unverified · Output excluded
F059	Unverified source fixture / Niethammer HPZ/HPS 2 kW profile	1.Z-Bruecke rear row	Unverified · Output excluded
F060	Unverified source fixture / APZ 2512 2.5 kW zoom profile	PLOTTED	Unverified · Output excluded

Planning reference only. Confirm installed modes and patch with the venue.

Fixture	Manufacturer / model	Position / mount	Mode / output
VISUAL PLANNING · DMX PATCH WITHHELD			
F061	Unverified source fixture / Vari-Lite VL1100 575 W HMI	Portalbruecke	Unverified · Output excluded
F062	Unverified source fixture / Niethammer HPZ/HPS 2 kW profile	PLOTTED	Unverified · Output excluded
F063	Unverified source fixture / PC 2 kW	Hinterer Steg	Unverified · Output excluded
F064	Unverified source fixture / Niethammer HPZ/HPS 2 kW profile	PLOTTED	Unverified · Output excluded
F065	Unverified source fixture / APZ 2512 2.5 kW zoom profile	2.Z-Bruecke	Unverified · Output excluded
F066	Unverified source fixture / Martin MAC Ultra 1150 W LED	1.Z-Bruecke front (21-26)	Unverified · Output excluded
F067	Unverified source fixture / JB-Lighting P12 640 W LED	PLOTTED	Unverified · Output excluded
F068	Unverified source fixture / JB-Lighting P12 640 W LED	PLOTTED	Unverified · Output excluded
F069	Unverified source fixture / Fluter 2 kW flood	2.Z-Bruecke	Unverified · Output excluded
F070	Unverified source fixture / Vari-Lite VL1100 575 W HMI	Portalbruecke	Unverified · Output excluded
F071	Unverified source fixture / Fresnel 2 kW	Portalbruecke	Unverified · Output excluded
F072	Unverified source fixture / APZ 2512 2.5 kW zoom profile	1.Z-Bruecke rear row	Unverified · Output excluded
F073	Unverified source fixture / Niethammer HPZ 112/115 1 kW zoom profile	PLOTTED	Unverified · Output excluded
F074	Unverified source fixture / Fluter 2 kW flood	2.Z-Bruecke	Unverified · Output excluded
F075	Unverified source fixture / JB-Lighting P12 640 W LED	PLOTTED	Unverified · Output excluded
F076	Unverified source fixture / JB-Lighting P12 640 W LED	PLOTTED	Unverified · Output excluded
F077	Unverified source fixture / Fluter 2 kW flood	1.Z-Bruecke rear row	Unverified · Output excluded
F078	Unverified source fixture / Fluter 2 kW flood	2.Z-Bruecke	Unverified · Output excluded
F079	Unverified source fixture / Niethammer HPZ/HPS 2 kW profile	PLOTTED	Unverified · Output excluded
F080	Unverified source fixture / Niethammer HPZ 112/115 1 kW zoom profile	Portalbruecke	Unverified · Output excluded

Planning reference only. Confirm installed modes and patch with the venue.

Fixture	Manufacturer / model	Position / mount	Mode / output
VISUAL PLANNING · DMX PATCH WITHHELD			
F081	Unverified source fixture / Niethammer HPZ 112/115 1 kW zoom profile	PLOTTED	Unverified · Output excluded
F082	Unverified source fixture / JB-Lighting P12 640 W LED	PLOTTED	Unverified · Output excluded
F083	Unverified source fixture / Niethammer HPZ/HPS 2 kW profile	2.Z-Bruecke	Unverified · Output excluded
F084	Unverified source fixture / Niethammer HPZ/HPS 2 kW profile	PLOTTED	Unverified · Output excluded
F085	Unverified source fixture / Niethammer HPZ 112/115 1 kW zoom profile	PLOTTED	Unverified · Output excluded
F086	Unverified source fixture / Niethammer HPZ 112/115 1 kW zoom profile	PLOTTED	Unverified · Output excluded
F087	Unverified source fixture / APZ 2512 2.5 kW zoom profile	2.Z-Bruecke	Unverified · Output excluded
F088	Unverified source fixture / PC 2 kW	Hinterer Steg	Unverified · Output excluded
F089	Unverified source fixture / Niethammer HPZ/HPS 2 kW profile	1.Z-Bruecke rear row	Unverified · Output excluded
F090	Unverified source fixture / Martin MAC Ultra 1150 W LED	PLOTTED	Unverified · Output excluded
F091	Unverified source fixture / APZ 2512 2.5 kW zoom profile	PLOTTED	Unverified · Output excluded
F092	Unverified source fixture / Fresnel 2 kW	PLOTTED	Unverified · Output excluded
F093	Unverified source fixture / Fluter 2 kW flood	1.Z-Bruecke rear row	Unverified · Output excluded
F094	Unverified source fixture / Niethammer HPZ/HPS 2 kW profile	2.Z-Bruecke	Unverified · Output excluded
F095	Unverified source fixture / Niethammer HPZ 112/115 1 kW zoom profile	PLOTTED	Unverified · Output excluded
F096	Unverified source fixture / Niethammer HPZ 112/115 1 kW zoom profile	PLOTTED	Unverified · Output excluded
F097	Unverified source fixture / JB-Lighting P18 1000/1100 W LED	OL2 (Zuege 32-35)	Unverified · Output excluded
F098	Unverified source fixture / Martin MAC Quantum LED	OL1 (Zuege 17-20)	Unverified · Output excluded
F099	Unverified source fixture / Martin MAC Ultra 1150 W LED	PLOTTED	Unverified · Output excluded
F100	Unverified source fixture / Niethammer HPZ 112/115 1 kW zoom profile	PLOTTED	Unverified · Output excluded

Planning reference only. Confirm installed modes and patch with the venue.

FIXTURE SCHEDULE · CONTINUED

Fixture	Manufacturer / model	Position / mount	Mode / output
VISUAL PLANNING · DMX PATCH WITHHELD			
F101	Unverified source fixture / JB-Lighting P18 1000/1100 W LED	FOH Deckenlicht 11-16	Unverified · Output excluded
F102	Unverified source fixture / Fresnel 2 kW	Portalbruecke	Unverified · Output excluded
F103	Unverified source fixture / Niethammer HPZ/HPS 2 kW profile	1.Z-Bruecke rear row	Unverified · Output excluded
F104	Unverified source fixture / Niethammer HPZ 112/115 1 kW zoom profile	PLOTTED	Unverified · Output excluded
F105	Unverified source fixture / JB-Lighting P12 HCRI 640 W LED	PLOTTED	Unverified · Output excluded
F106	Unverified source fixture / JB-Lighting P18 1000/1100 W LED	FOH Deckenlicht 11-16	Unverified · Output excluded
F107	Unverified source fixture / PC 2 kW	Hinterer Steg	Unverified · Output excluded
F108	Unverified source fixture / Niethammer HPZ/HPS 2 kW profile	PLOTTED	Unverified · Output excluded
F109	Unverified source fixture / PAR 64 ACL 600 W lamp in 8-lamp bank 225	1.Z-Bruecke mid (27/225/28)	Unverified · Output excluded
F110	Unverified source fixture / APZ 2512 2.5 kW zoom profile	PLOTTED	Unverified · Output excluded
F111	Unverified source fixture / Martin MAC Quantum LED	OL1 (Zuege 17-20)	Unverified · Output excluded
F112	Unverified source fixture / JB-Lighting P12 640 W LED	PLOTTED	Unverified · Output excluded
F113	Unverified source fixture / Niethammer HPZ 112/115 1 kW zoom profile	PLOTTED	Unverified · Output excluded
F114	Unverified source fixture / Fluter 2 kW flood	2.Z-Bruecke	Unverified · Output excluded
F115	Unverified source fixture / Niethammer HPZ/HPS 2 kW profile	1.Z-Bruecke rear row	Unverified · Output excluded
F116	Unverified source fixture / Martin MAC Ultra 1150 W LED	1.Z-Bruecke front (21-26)	Unverified · Output excluded
F117	Unverified source fixture / JB-Lighting P12 640 W LED	PLOTTED	Unverified · Output excluded
F118	Unverified source fixture / Fresnel 2 kW	Portalbruecke	Unverified · Output excluded
F119	Unverified source fixture / JB-Lighting P12 HCRI 640 W LED	PLOTTED	Unverified · Output excluded
F120	Unverified source fixture / Fluter 2 kW flood	2.Z-Bruecke	Unverified · Output excluded

Planning reference only. Confirm installed modes and patch with the venue.

Oper Frankfurt / Schauspiel Frankfurt · Schauspielhaus / Großes Haus

FIXTURE SCHEDULE · Schauspielhaus / Großes Haus

HitLight · Oper Frankfurt / Schauspiel Frankfurt

60311, Frankfurt am Main, Germany

DWG HL · METRIC

Drawn HitLight

Generated from the saved show

SOURCE 01aca0bcf803

Fixture	Manufacturer / model	Position / mount	Mode / output
VISUAL PLANNING · DMX PATCH WITHHELD			
F121	Unverified source fixture / PAR 64 ACL 600 W lamp in 8-lamp bank 225	1.Z-Bruecke mid (27/225/28)	Unverified · Output excluded
F122	Unverified source fixture / Niethammer HPZ/HPS 2 kW profile	1.Z-Bruecke rear row	Unverified · Output excluded
F123	Unverified source fixture / APZ 2512 2.5 kW zoom profile	1.Z-Bruecke rear row	Unverified · Output excluded
F124	Unverified source fixture / JB-Lighting P12 640 W LED	PLOTTED	Unverified · Output excluded
F125	Unverified source fixture / Vari-Lite VL1100 575 W HMI	1.Z-Bruecke front (21-26)	Unverified · Output excluded
F126	Unverified source fixture / JB-Lighting P18 1000/1100 W LED	FOH Deckenlicht 11-16	Unverified · Output excluded
F127	Unverified source fixture / Fluter 2 kW flood	1.Z-Bruecke rear row	Unverified · Output excluded
F128	Unverified source fixture / JB-Lighting P18 1000/1100 W LED	FOH Deckenlicht 11-16	Unverified · Output excluded
F129	Unverified source fixture / Niethammer HPZ/HPS 2 kW profile	PLOTTED	Unverified · Output excluded
F130	Unverified source fixture / JB-Lighting P12 640 W LED	PLOTTED	Unverified · Output excluded
F131	Unverified source fixture / Niethammer HPZ 112/115 1 kW zoom profile	PLOTTED	Unverified · Output excluded
F132	Unverified source fixture / JB-Lighting P12 640 W LED	PLOTTED	Unverified · Output excluded
F133	Unverified source fixture / JB-Lighting P12 HCRI 640 W LED	PLOTTED	Unverified · Output excluded
F134	Unverified source fixture / Fresnel 2 kW	PLOTTED	Unverified · Output excluded
F135	Unverified source fixture / HMI Fresnel 2.5 kW	Portalbruecke	Unverified · Output excluded
F136	Unverified source fixture / Fluter 2 kW flood	2.Z-Bruecke	Unverified · Output excluded
F137	Unverified source fixture / PAR 64 ACL 600 W lamp in 8-lamp bank 225	1.Z-Bruecke mid (27/225/28)	Unverified · Output excluded
F138	Unverified source fixture / APZ 2512 2.5 kW zoom profile	2.Z-Bruecke	Unverified · Output excluded
F139	Unverified source fixture / Martin MAC Quantum LED	OL2 (Zuege 32-35)	Unverified · Output excluded
F140	Unverified source fixture / JB-Lighting P18 1000/1100 W LED	FOH Deckenlicht 11-16	Unverified · Output excluded

Planning reference only. Confirm installed modes and patch with the venue.

Oper Frankfurt / Schauspiel Frankfurt · Schauspielhaus / Großes Haus

FIXTURE SCHEDULE · Schauspielhaus / Großes Haus

HitLight · Oper Frankfurt / Schauspiel Frankfurt

60311, Frankfurt am Main, Germany

DWG HL · METRIC

Drawn HitLight

Generated from the saved show

SOURCE 01aca0bcf803

Fixture	Manufacturer / model	Position / mount	Mode / output
VISUAL PLANNING · DMX PATCH WITHHELD			
F141	Unverified source fixture / Niethammer HPZ 112/115 1 kW zoom profile	PLOTTED	Unverified · Output excluded
F142	Unverified source fixture / PAR 64 ACL 600 W lamp in 8-lamp bank 225	1.Z-Bruecke mid (27/225/28)	Unverified · Output excluded
F143	Unverified source fixture / Niethammer HPZ 112/115 1 kW zoom profile	Portalbruecke	Unverified · Output excluded
F144	Unverified source fixture / APZ 2512 2.5 kW zoom profile	2.Z-Bruecke	Unverified · Output excluded
F145	Unverified source fixture / Niethammer HPZ/HPS 2 kW profile	2.Z-Bruecke	Unverified · Output excluded
F146	Unverified source fixture / JB-Lighting P12 640 W LED	PLOTTED	Unverified · Output excluded
F147	Unverified source fixture / JB-Lighting P12 640 W LED	PLOTTED	Unverified · Output excluded
F148	Unverified source fixture / JB-Lighting P12 640 W LED	PLOTTED	Unverified · Output excluded
F149	Unverified source fixture / JB-Lighting P18 1000/1100 W LED	OL1 (Zuege 17-20)	Unverified · Output excluded
F150	Unverified source fixture / APZ 2512 2.5 kW zoom profile	2.Z-Bruecke	Unverified · Output excluded
F151	Unverified source fixture / Niethammer HPZ 112/115 1 kW zoom profile	PLOTTED	Unverified · Output excluded
F152	Unverified source fixture / APZ 2512 2.5 kW zoom profile	PLOTTED	Unverified · Output excluded
F153	Unverified source fixture / Niedervolt 1 kW low-voltage lamp	PLOTTED	Unverified · Output excluded
F154	Unverified source fixture / Robert Juliat 934 SNX 2.5 kW HMI profile	2.Z-Bruecke	Unverified · Output excluded
F155	Unverified source fixture / Robert Juliat 934 SNX 2.5 kW HMI profile	1.Z-Bruecke rear row	Unverified · Output excluded
F156	Unverified source fixture / WonderPAR INNO FOUR 575 W	PLOTTED	Unverified · Output excluded
F157	Unverified source fixture / Niedervolt 1 kW low-voltage lamp	PLOTTED	Unverified · Output excluded
F158	Unverified source fixture / High End Systems SolaWash Pro 2000	PLOTTED	Unverified · Output excluded
F159	Unverified source fixture / ARRI 4 kW HMI Fresnel on Motorbuegel (motor y...	OL1 (Zuege 17-20)	Unverified · Output excluded
F160	Unverified source fixture / Robert Juliat 934 SNX 2.5 kW HMI profile	2.Z-Bruecke	Unverified · Output excluded

Planning reference only. Confirm installed modes and patch with the venue.

Oper Frankfurt / Schauspiel Frankfurt · Schauspielhaus / Großes Haus

FIXTURE SCHEDULE · Schauspielhaus / Großes Haus

HitLight · Oper Frankfurt / Schauspiel Frankfurt

60311, Frankfurt am Main, Germany

DWG HL · METRIC

Drawn HitLight

Generated from the saved show

SOURCE 01aca0bcf803

FIXTURE SCHEDULE · CONTINUED

Fixture	Manufacturer / model	Position / mount	Mode / output
VISUAL PLANNING · DMX PATCH WITHHELD			
F161	Unverified source fixture / High End Systems SolaSpot Pro 1500	PLOTTED	Unverified · Output excluded
F162	Unverified source fixture / MZU106 Uni-spot 2.5 kW HMI follow spot (Verfo...	PLOTTED	Unverified · Output excluded
F163	Unverified source fixture / ARRI 4 kW HMI Fresnel on Motorbuegel (motor y...	OL3 (Zuege 47-50)	Unverified · Output excluded
F164	Unverified source fixture / High End Systems SolaSpot Pro 1500	1.Z-Bruecke mid (27/225/28)	Unverified · Output excluded
F165	Unverified source fixture / ARRI 4 kW HMI Fresnel on Motorbuegel (motor y...	OL1 (Zuege 17-20)	Unverified · Output excluded
F166	Unverified source fixture / Robert Juliat 934 SNX 2.5 kW HMI profile	PLOTTED	Unverified · Output excluded
F167	Unverified source fixture / ARRI 4 kW HMI Fresnel on Motorbuegel (motor y...	OL2 (Zuege 32-35)	Unverified · Output excluded
F168	Unverified source fixture / High End Systems SolaSpot Pro 1500	1.Z-Bruecke mid (27/225/28)	Unverified · Output excluded
F169	Unverified source fixture / ARRI 4 kW HMI Fresnel on Motorbuegel (motor y...	OL3 (Zuege 47-50)	Unverified · Output excluded
F170	Unverified source fixture / Robert Juliat 934 SNX 2.5 kW HMI profile	PLOTTED	Unverified · Output excluded
F171	Unverified source fixture / High End Systems SolaSpot Pro 1500	1.Z-Bruecke front (21-26)	Unverified · Output excluded
F172	Unverified source fixture / Robert Juliat 934 SNX 2.5 kW HMI profile	PLOTTED	Unverified · Output excluded
F173	Unverified source fixture / Niedervolt 1 kW low-voltage lamp	PLOTTED	Unverified · Output excluded
F174	Unverified source fixture / Robert Juliat 934 SNX 2.5 kW HMI profile	2.Z-Bruecke	Unverified · Output excluded
F175	Unverified source fixture / High End Systems SolaWash Pro 2000	PLOTTED	Unverified · Output excluded
F176	Unverified source fixture / ARRI 4 kW HMI Fresnel on Motorbuegel (motor y...	OL4 (Zuege 62-65)	Unverified · Output excluded
F177	Unverified source fixture / Robert Juliat 934 SNX 2.5 kW HMI profile	1.Z-Bruecke rear row	Unverified · Output excluded
F178	Unverified source fixture / High End Systems SolaSpot Pro 1500	PLOTTED	Unverified · Output excluded
F179	Unverified source fixture / WonderPAR INNO FOUR 575 W	PLOTTED	Unverified · Output excluded
F180	Unverified source fixture / ARRI 4 kW HMI Fresnel on Motorbuegel (motor y...	OL2 (Zuege 32-35)	Unverified · Output excluded

Planning reference only. Confirm installed modes and patch with the venue.

Oper Frankfurt / Schauspiel Frankfurt · Schauspielhaus / Großes Haus

FIXTURE SCHEDULE · Schauspielhaus / Großes Haus

HitLight · Oper Frankfurt / Schauspiel Frankfurt

60311, Frankfurt am Main, Germany

DWG HL · METRIC

Drawn HitLight

Generated from the saved show

SOURCE 01aca0bcf803

FIXTURE SCHEDULE · CONTINUED

Fixture	Manufacturer / model	Position / mount	Mode / output
VISUAL PLANNING · DMX PATCH WITHHELD			
F181	Unverified source fixture / MZU106 Uni-spot 2.5 kW HMI follow spot (Verfo...	PLOTTED	Unverified · Output excluded
F182	Unverified source fixture / ARRI 4 kW HMI Fresnel on Motorbuegel (motor y...	OL2 (Zuege 32-35)	Unverified · Output excluded
F183	Unverified source fixture / Robert Juliat 934 SNX 2.5 kW HMI profile	2.Z-Bruecke	Unverified · Output excluded
F184	Unverified source fixture / ARRI 4 kW HMI Fresnel on Motorbuegel (motor y...	OL4 (Zuege 62-65)	Unverified · Output excluded
F185	Unverified source fixture / ARRI 4 kW HMI Fresnel on Motorbuegel (motor y...	OL1 (Zuege 17-20)	Unverified · Output excluded
F186	Unverified source fixture / ARRI 4 kW HMI Fresnel on Motorbuegel (motor y...	OL4 (Zuege 62-65)	Unverified · Output excluded
F187	Unverified source fixture / ARRI 4 kW HMI Fresnel on Motorbuegel (motor y...	OL3 (Zuege 47-50)	Unverified · Output excluded
F188	Unverified source fixture / High End Systems SolaSpot Pro 1500	1.Z-Bruecke front (21-26)	Unverified · Output excluded
F189	Unverified source fixture / Niedervolt 1 kW low-voltage lamp	PLOTTED	Unverified · Output excluded

Planning reference only. Confirm installed modes and patch with the venue.

VALIDATION APPENDIX

WARNING · PATCH_WITHHELD

DMX patch facts are withheld pending source verification. This planning document cannot be used for hardware output.

Objects: — · Remediation: review the source facts and regenerate.

WARNING · MODE_UNVERIFIED

DMX modes are unverified; output remains excluded.

Objects: F001–F189 · Remediation: review the source facts and regenerate.

WARNING · FIXTURE_DISABLED

Fixtures are disabled for this visual planning reconstruction.

Objects: F001–F189 · Remediation: review the source facts and regenerate.

WARNING · TITLE_METADATA_INCOMPLETE

Some professional title-block metadata is missing; the document will show an em dash.

Objects: 4399bf59d4247176fc8d3077 · Remediation: review the source facts and regenerate.

HitLight

VENUE & DRAWING SOURCES

Oper Frankfurt / Schauspiel Frankfurt

Schauspielhaus / Großes Haus · Published house plot

60311, Frankfurt am Main, DE

https://www.buehnen-frankfurt.de/

Sources checked 2026-11-03

Generated by HitLight from the reviewed partial Oper Frankfurt / Schauspiel Frankfurt reconstruction. Venue sources are cited as facts; their original artwork remains private.

Symbols: HitLight-owned category artwork. No manufacturer model geometry or original source pages included.

Partial reconstruction from the venue’s lighting documentation; the currently installed rig and its complete fixture census are not verified.

ESTIMATED GEOMETRY: the documents give no complete scale or trim heights, so the stage size, fixture positions in metres and hanging heights are best-guess estimates, not measurements.

189 of 189 source-labelled fixture records retain unconfirmed exact installed identities or modes; original printed names and display substitutions remain qualified.

Modes and DMX addresses are unverified best guesses; check them with the venue before driving real fixtures.

65 documented units are not shown because their positions are not drawn to scale or not located in the documents.

189 records display 146 approximate public catalogue housings or labelled donors and 43 visual fallbacks. 16 display references use newly authored generic flood/PAR class housings. These do not identify installed products or verify wattage, optics, native DMX, dimming, rigging or hardware. Original source, geometry, mode, patch and output-exclusion qualifications remain.

Approximate planning view; not official venue paperwork or output-ready. Original HitLight symbols only; no source pages, OEM meshes, photos or logos. Original files remain private; modes and patch unverified.

Fixture plot original:
https://www.schauspielfrankfurt.de/download/9966/schauspielhaus_beleuchtungsplan_mit_legende.pdf · checked 2026-11-03

Source page: https://www.buehnen-frankfurt.de/ · checked 2026-10-19

Public venue listing: https://www.buehnenverein.de/de/api/organizations/?page=12 · checked 2026-10-19

Published capacity 680 for Schauspielhaus / Großes Haus:
https://www.schauspielfrankfurt.de/download/231/grundriss_schauspielhaus.pdf · checked 2026-11-03

Public venue page:
https://www.hitlight.app/venues/germany/oper-frankfurt-schauspiel-frankfurt-4399bf59

HitLight | hitlight.app