
UPSTAGE

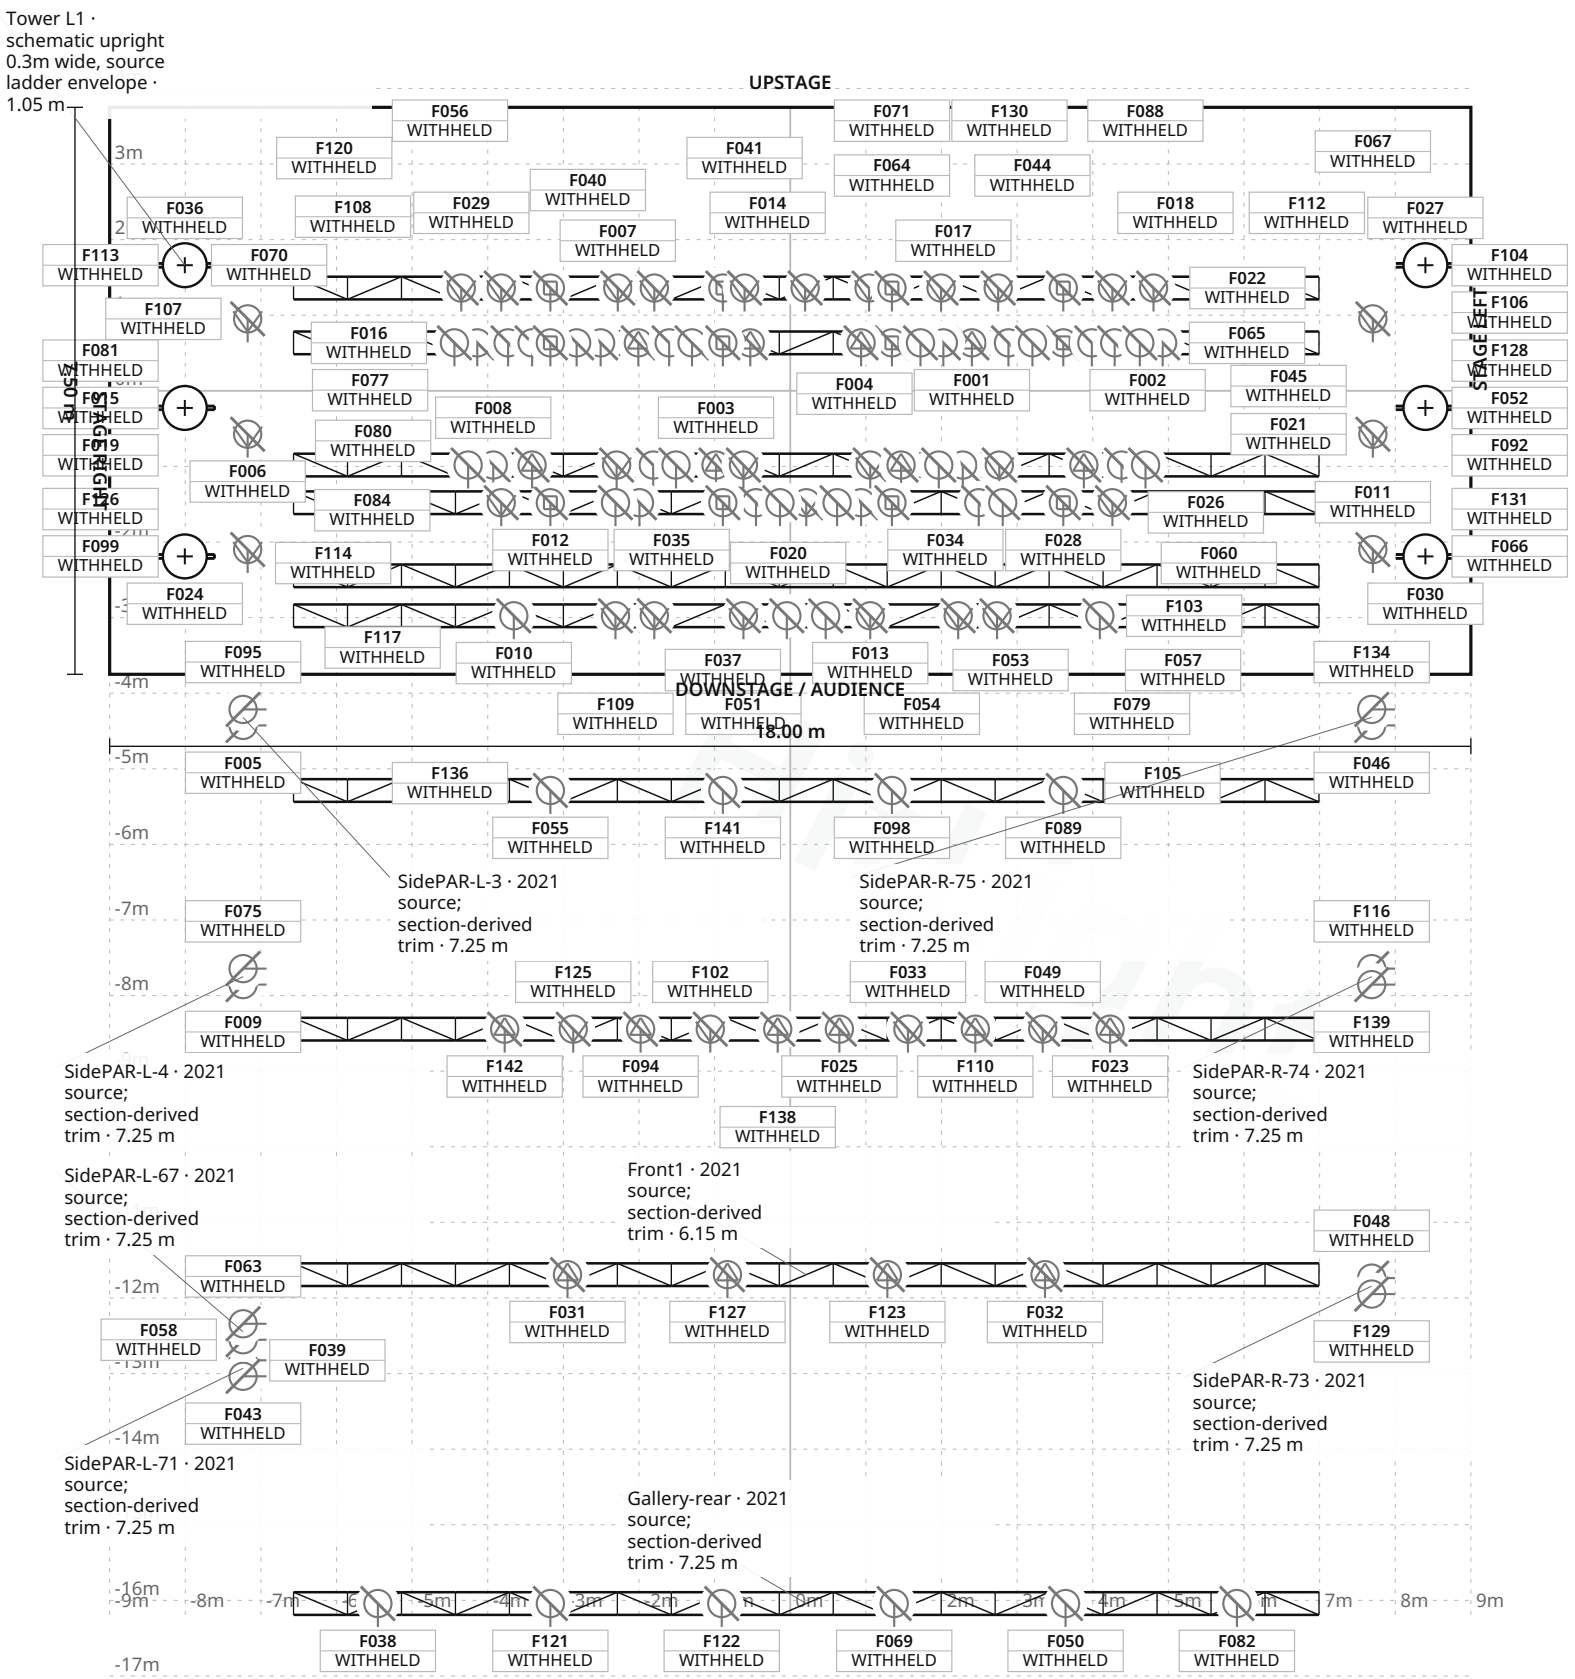

FIXTURE LEGEND

- **Alpha Spot HPE** 700 — Profile Spot · 4×
- **Axcor Spot 400** — Profile Spot · 4×
- **Source Four jr** Zoom — Profile Spot · 6×
- **Source Four Zoom** 15-30 — Spot Light · 10×
- **Source Four Zoom** 25-50 — Profile Spot · 12×
- **MAC Aura** — Moving Head · 12×
- **714SX2** — Profile Spot · 4×
- **Arena Theatre** Fresnel — Spot Light · 6×
- **ETC Source4 PAR** MFL — PAR Light · 14×
- **PAR64** — PAR Light · 46×
- **Selecon Rama 6** inch — Spot Light · 24×

Stage 18.00 m W × 7.50 m D · Grid 1 m

32 fixture labels omitted in this view due to crowding · see DMX patch

Riksscena · Hovedscenen

LIGHT PLOT · PLAN · Hovedscenen

HitLight · Riksscena

Oslo, Norway

DWG HL · SCALE 1:100 · metric · PRINT AT 100%

Drawn HitLight

Generated from the saved show

SOURCE a82fe9552a30

SYMBOL LEGEND

11 TYPES · 142 FIXTURES · COLOUR BY TYPE

Clay Paky Alpha Spot HPE 700 Profile Spot · Unverified · TBC ch · category symbol	**4 physical · 4 plotted** 4 disabled · 0 unplaced
Clay Paky Axcor Spot 400 Profile Spot · Unverified · TBC ch · category symbol	**4 physical · 4 plotted** 4 disabled · 0 unplaced
ETC Source Four jr Zoom Profile Spot · Unverified · TBC ch · category symbol	**6 physical · 6 plotted** 6 disabled · 0 unplaced
ETC Source Four Zoom 15-30 Spot Light · Unverified · TBC ch · category symbol	**10 physical · 10 plotted** 10 disabled · 0 unplaced
ETC Source Four Zoom 25-50 Profile Spot · Unverified · TBC ch · category symbol	**12 physical · 12 plotted** 12 disabled · 0 unplaced
Martin Professional MAC Aura Moving Head · Unverified · TBC ch · category symbol	**12 physical · 12 plotted** 12 disabled · 0 unplaced
Robert Juliat 714SX2 Profile Spot · Unverified · TBC ch · category symbol	**4 physical · 4 plotted** 4 disabled · 0 unplaced
Selecon Arena Theatre Fresnel Spot Light · Unverified · TBC ch · category symbol	**6 physical · 6 plotted** 6 disabled · 0 unplaced

Riksscena · Hovedscenen

SYMBOL LEGEND · Hovedscenen

HitLight · Riksscena

Oslo, Norway

DWG HL · METRIC

Drawn HitLight

Generated from the saved show

SOURCE a82fe9552a30



Unverified source fixture ETC Source4 PAR MFL

PAR Light · Unverified · TBC ch · category symbol

14 physical · 14 plotted

14 disabled · 0 unplaced



Unverified source fixture PAR64

PAR Light · Unverified · TBC ch · category symbol

46 physical · 46 plotted

46 disabled · 0 unplaced



Unverified source fixture Selecon Rama 6 inch

Spot Light · Unverified · TBC ch · category symbol

24 physical · 24 plotted

24 disabled · 0 unplaced

HitLight

GENERAL NOTES

1. Source-based lighting plan. Confirm the current rig with the venue.
2. PARTIAL: included fixtures are not a full physical-unit census.
3. DMX PATCH WITHHELD: provisional or unchecked addresses are not published.
4. Partial planning view; modes and patch unverified; output excluded.

HitLight

STAGE ELEMENTS

NAME	TYPE	POSITION	TRIM / SIZE
Front1 · 2021 source; section-derived trim	trussStraight	X 0.21 m · Z 11.69 m	6.15 m · 13.56 m W × 0.30 m D
Front2 · 2021 source; section-derived trim	trussStraight	X 0.21 m · Z 8.44 m	7.25 m · 13.56 m W × 0.30 m D
Front3 · 2021 source; section-derived trim	trussStraight	X 0.21 m · Z 5.29 m	7.25 m · 13.56 m W × 0.30 m D
Gallery-rear · 2021 source; section-derived trim	trussStraight	X 0.21 m · Z 16.04 m	7.25 m · 13.56 m W × 0.30 m D
LX1 · 2021 source; section-derived trim	trussStraight	X 0.21 m · Z 2.98 m	7.25 m · 13.56 m W × 0.30 m D
LX2 · 2021 source; section-derived trim	trussStraight	X 0.21 m · Z 2.45 m	7.25 m · 13.56 m W × 0.30 m D
LX3 · 2021 source; section-derived trim	trussStraight	X 0.21 m · Z 1.48 m	7.25 m · 13.56 m W × 0.30 m D
LX4 · 2021 source; section-derived trim	trussStraight	X 0.21 m · Z 0.98 m	7.25 m · 13.56 m W × 0.30 m D
LX5 · 2021 source; section-derived trim	trussStraight	X 0.21 m · Z -0.63 m	7.25 m · 13.56 m W × 0.30 m D
LX6 · 2021 source; section-derived trim	trussStraight	X 0.21 m · Z -1.36 m	7.25 m · 13.56 m W × 0.30 m D
SidePAR-L-3 · 2021 source; section-derived trim	pipe	X -7.24 m · Z 4.32 m	7.25 m · 0.58 m W × 0.05 m D
SidePAR-L-4 · 2021 source; section-derived trim	pipe	X -7.24 m · Z 7.75 m	7.25 m · 0.58 m W × 0.05 m D
SidePAR-L-67 · 2021 source; section-derived trim	pipe	X -7.24 m · Z 12.45 m	7.25 m · 0.58 m W × 0.05 m D
SidePAR-L-71 · 2021 source; section-derived trim	pipe	X -7.24 m · Z 12.93 m	7.25 m · 0.58 m W × 0.05 m D
SidePAR-R-73 · 2021 source; section-derived trim	pipe	X 7.69 m · Z 11.84 m	7.25 m · 0.58 m W × 0.05 m D
SidePAR-R-74 · 2021 source; section-derived trim	pipe	X 7.69 m · Z 7.75 m	7.25 m · 0.58 m W × 0.05 m D

Riksscena · Hovedscenen

STAGE ELEMENTS · Hovedscenen

HitLight · Riksscena

Oslo, Norway

DWG HL · METRIC

Drawn HitLight

Generated from the saved show

SOURCE a82fe9552a30

STAGE ELEMENTS · CONTINUED

NAME	TYPE	POSITION	TRIM / SIZE
SidePAR-R-75 · 2021 source; section-derived trim	pipe	X 7.69 m · Z 4.32 m	7.25 m · 0.58 m W × 0.05 m D
Tower L1 · schematic upright 0.3m wide, source ladder envelope	boom	X -8.01 m · Z -1.66 m	1.05 m · 0.30 m W × 0.30 m D
Tower L1, crossbar 0.698m above floor · 2021 explicit detail	pipe	X -8.01 m · Z -1.66 m	0.70 m · 0.78 m W × 0.05 m D
Tower L1, crossbar 1.271m above floor · 2021 explicit detail	pipe	X -8.01 m · Z -1.66 m	1.27 m · 0.78 m W × 0.05 m D
Tower L1, crossbar 1.998m above floor · 2021 explicit detail	pipe	X -8.01 m · Z -1.66 m	2.00 m · 0.78 m W × 0.05 m D
Tower L2 · schematic upright 0.3m wide, source ladder envelope	boom	X -8.01 m · Z 0.23 m	1.05 m · 0.30 m W × 0.30 m D
Tower L2, crossbar 0.698m above floor · 2021 explicit detail	pipe	X -8.01 m · Z 0.23 m	0.70 m · 0.78 m W × 0.05 m D
Tower L2, crossbar 1.271m above floor · 2021 explicit detail	pipe	X -8.01 m · Z 0.23 m	1.27 m · 0.78 m W × 0.05 m D
Tower L2, crossbar 1.998m above floor · 2021 explicit detail	pipe	X -8.01 m · Z 0.23 m	2.00 m · 0.78 m W × 0.05 m D
Tower L3 · schematic upright 0.3m wide, source ladder envelope	boom	X -8.01 m · Z 2.19 m	1.05 m · 0.30 m W × 0.30 m D
Tower L3, crossbar 0.698m above floor · 2021 explicit detail	pipe	X -8.01 m · Z 2.19 m	0.70 m · 0.78 m W × 0.05 m D
Tower L3, crossbar 1.271m above floor · 2021 explicit detail	pipe	X -8.01 m · Z 2.19 m	1.27 m · 0.78 m W × 0.05 m D
Tower L3, crossbar 1.998m above floor · 2021 explicit detail	pipe	X -8.01 m · Z 2.19 m	2.00 m · 0.78 m W × 0.05 m D
Tower R1 · schematic upright 0.3m wide, source ladder envelope	boom	X 8.40 m · Z -1.66 m	1.05 m · 0.30 m W × 0.30 m D
Tower R1, crossbar 0.698m above floor · 2021 explicit detail	pipe	X 8.40 m · Z -1.66 m	0.70 m · 0.78 m W × 0.05 m D
Tower R1, crossbar 1.271m above floor · 2021 explicit detail	pipe	X 8.40 m · Z -1.66 m	1.27 m · 0.78 m W × 0.05 m D

Riksscena · Hovedscenen

STAGE ELEMENTS · Hovedscenen

HitLight · Riksscena

Oslo, Norway

DWG HL · METRIC

Drawn HitLight

Generated from the saved show

SOURCE a82fe9552a30

STAGE ELEMENTS · CONTINUED

NAME	TYPE	POSITION	TRIM / SIZE
Tower R1, crossbar 1.998m above floor · 2021 explicit detail	pipe	X 8.40 m · Z -1.66 m	2.00 m · 0.78 m W × 0.05 m D
Tower R2 · schematic upright 0.3m wide, source ladder envelope	boom	X 8.40 m · Z 0.23 m	1.05 m · 0.30 m W × 0.30 m D
Tower R2, crossbar 0.698m above floor · 2021 explicit detail	pipe	X 8.40 m · Z 0.23 m	0.70 m · 0.78 m W × 0.05 m D
Tower R2, crossbar 1.271m above floor · 2021 explicit detail	pipe	X 8.40 m · Z 0.23 m	1.27 m · 0.78 m W × 0.05 m D
Tower R2, crossbar 1.998m above floor · 2021 explicit detail	pipe	X 8.40 m · Z 0.23 m	2.00 m · 0.78 m W × 0.05 m D
Tower R3 · schematic upright 0.3m wide, source ladder envelope	boom	X 8.40 m · Z 2.19 m	1.05 m · 0.30 m W × 0.30 m D
Tower R3, crossbar 0.698m above floor · 2021 explicit detail	pipe	X 8.40 m · Z 2.19 m	0.70 m · 0.78 m W × 0.05 m D
Tower R3, crossbar 1.271m above floor · 2021 explicit detail	pipe	X 8.40 m · Z 2.19 m	1.27 m · 0.78 m W × 0.05 m D
Tower R3, crossbar 1.998m above floor · 2021 explicit detail	pipe	X 8.40 m · Z 2.19 m	2.00 m · 0.78 m W × 0.05 m D
Wall-L-37 · 2021 source; section-derived trim	pipe	X -7.18 m · Z 2.10 m	6.68 m · 0.38 m W × 0.05 m D
Wall-L-38 · 2021 source; section-derived trim	pipe	X -7.18 m · Z 0.57 m	6.68 m · 0.38 m W × 0.05 m D
Wall-L-49 · 2021 source; section-derived trim	pipe	X -7.18 m · Z -0.95 m	6.68 m · 0.38 m W × 0.05 m D
Wall-R-97 · 2021 source; section-derived trim	pipe	X 7.70 m · Z 0.57 m	6.68 m · 0.38 m W × 0.05 m D
Wall-R-98 · 2021 source; section-derived trim	pipe	X 7.70 m · Z 2.10 m	6.68 m · 0.38 m W × 0.05 m D
Wall-R-113 · 2021 source; section-derived trim	pipe	X 7.70 m · Z -0.95 m	6.68 m · 0.38 m W × 0.05 m D

Riksscena · Hovedscenen

STAGE ELEMENTS · Hovedscenen

HitLight · Riksscena

Oslo, Norway

DWG HL · METRIC

Drawn HitLight

Generated from the saved show

SOURCE a82fe9552a30

FIXTURE SCHEDULE

142 FIXTURES · PATCH WITHHELD

Fixture	Manufacturer / model	Position / mount	Mode / output
VISUAL PLANNING · DMX PATCH WITHHELD			
F001	Clay Paky / Axcor Spot 400	LX5 · 2021 source; section-derived trim	Unverified · Output excluded
F002	Martin Professional / MAC Aura	LX5 · 2021 source; section-derived trim	Unverified · Output excluded
F003	Clay Paky / Alpha Spot HPE 700	LX4 · 2021 source; section-derived trim	Unverified · Output excluded
F004	Unverified source fixture / PAR64	LX4 · 2021 source; section-derived trim	Unverified · Output excluded
F005	Unverified source fixture / ETC Source4 PAR MFL	SidePAR-L-3 · 2021 source; section-derived trim	Unverified · Output excluded
F006	Unverified source fixture / Selecon Rama 6 inch	Wall-L-38 · 2021 source; section-derived trim	Unverified · Output excluded
F007	Selecon / Arena Theatre Fresnel	LX6 · 2021 source; section-derived trim	Unverified · Output excluded
F008	Unverified source fixture / PAR64	LX4 · 2021 source; section-derived trim	Unverified · Output excluded
F009	Unverified source fixture / ETC Source4 PAR MFL	SidePAR-L-4 · 2021 source; section-derived trim	Unverified · Output excluded
F010	Unverified source fixture / PAR64	LX1 · 2021 source; section-derived trim	Unverified · Output excluded
F011	Unverified source fixture / Selecon Rama 6 inch	Wall-R-98 · 2021 source; section-derived trim	Unverified · Output excluded
F012	Martin Professional / MAC Aura	LX3 · 2021 source; section-derived trim	Unverified · Output excluded
F013	Unverified source fixture / Selecon Rama 6 inch	LX1 · 2021 source; section-derived trim	Unverified · Output excluded
F014	Unverified source fixture / PAR64	LX5 · 2021 source; section-derived trim	Unverified · Output excluded
F015	ETC / Source Four Zoom 25-50	Tower L2, crossbar 0.698m above floor · 2021 explicit detail	Unverified · Output excluded
F016	Unverified source fixture / PAR64	LX5 · 2021 source; section-derived trim	Unverified · Output excluded
F017	Selecon / Arena Theatre Fresnel	LX6 · 2021 source; section-derived trim	Unverified · Output excluded
F018	Unverified source fixture / PAR64	LX5 · 2021 source; section-derived trim	Unverified · Output excluded
F019	ETC / Source Four jr Zoom	Tower L2, crossbar 1.271m above floor · 2021 explicit detail	Unverified · Output excluded
F020	Unverified source fixture / PAR64	LX4 · 2021 source; section-derived trim	Unverified · Output excluded

Planning reference only. Confirm installed modes and patch with the venue.

Riksscena · Hovedscenen

FIXTURE SCHEDULE · Hovedscenen

HitLight · Riksscena

Oslo, Norway

DWG HL · METRIC

Drawn HitLight

Generated from the saved show

SOURCE a82fe9552a30

FIXTURE SCHEDULE · CONTINUED

Fixture	Manufacturer / model	Position / mount	Mode / output
VISUAL PLANNING · DMX PATCH WITHHELD			
F021	Unverified source fixture / Selecon Rama 6 inch	Wall-R-97 · 2021 source; section-derived trim	Unverified · Output excluded
F022	ETC / Source Four Zoom 15-30	LX6 · 2021 source; section-derived trim	Unverified · Output excluded
F023	ETC / Source Four Zoom 25-50	Front2 · 2021 source; section-derived trim	Unverified · Output excluded
F024	Unverified source fixture / Selecon Rama 6 inch	Tower L3, crossbar 1.998m above floor · 2021 explicit detail	Unverified · Output excluded
F025	ETC / Source Four Zoom 25-50	Front2 · 2021 source; section-derived trim	Unverified · Output excluded
F026	Unverified source fixture / PAR64	LX4 · 2021 source; section-derived trim	Unverified · Output excluded
F027	ETC / Source Four Zoom 25-50	Tower R1, crossbar 0.698m above floor · 2021 explicit detail	Unverified · Output excluded
F028	Martin Professional / MAC Aura	LX3 · 2021 source; section-derived trim	Unverified · Output excluded
F029	Clay Paky / Axcor Spot 400	LX5 · 2021 source; section-derived trim	Unverified · Output excluded
F030	ETC / Source Four Zoom 25-50	Tower R3, crossbar 0.698m above floor · 2021 explicit detail	Unverified · Output excluded
F031	Robert Juliat / 714SX2	Front1 · 2021 source; section-derived trim	Unverified · Output excluded
F032	Robert Juliat / 714SX2	Front1 · 2021 source; section-derived trim	Unverified · Output excluded
F033	Unverified source fixture / Selecon Rama 6 inch	Front2 · 2021 source; section-derived trim	Unverified · Output excluded
F034	Unverified source fixture / PAR64	LX3 · 2021 source; section-derived trim	Unverified · Output excluded
F035	Unverified source fixture / PAR64	LX3 · 2021 source; section-derived trim	Unverified · Output excluded
F036	ETC / Source Four Zoom 25-50	Tower L1, crossbar 0.698m above floor · 2021 explicit detail	Unverified · Output excluded
F037	Martin Professional / MAC Aura	LX3 · 2021 source; section-derived trim	Unverified · Output excluded
F038	Unverified source fixture / PAR64	Gallery-rear · 2021 source; section-derived trim	Unverified · Output excluded
F039	Unverified source fixture / ETC Source4 PAR MFL	SidePAR-L-71 · 2021 source; section-derived trim	Unverified · Output excluded
F040	Martin Professional / MAC Aura	LX6 · 2021 source; section-derived trim	Unverified · Output excluded

Planning reference only. Confirm installed modes and patch with the venue.

Riksscena · Hovedscenen

FIXTURE SCHEDULE · Hovedscenen

HitLight · Riksscena

Oslo, Norway

DWG HL · METRIC

Drawn HitLight

Generated from the saved show

SOURCE a82fe9552a30

FIXTURE SCHEDULE · CONTINUED

Fixture	Manufacturer / model	Position / mount	Mode / output
VISUAL PLANNING · DMX PATCH WITHHELD			
F041	Selecon / Arena Theatre Fresnel	LX6 · 2021 source; section-derived trim	Unverified · Output excluded
F042	Unverified source fixture / PAR64	LX3 · 2021 source; section-derived trim	Unverified · Output excluded
F043	Unverified source fixture / ETC Source4 PAR MFL	SidePAR-L-71 · 2021 source; section-derived trim	Unverified · Output excluded
F044	Unverified source fixture / PAR64	LX5 · 2021 source; section-derived trim	Unverified · Output excluded
F045	Selecon / Arena Theatre Fresnel	LX6 · 2021 source; section-derived trim	Unverified · Output excluded
F046	Unverified source fixture / ETC Source4 PAR MFL	SidePAR-R-75 · 2021 source; section-derived trim	Unverified · Output excluded
F047	Unverified source fixture / PAR64	LX5 · 2021 source; section-derived trim	Unverified · Output excluded
F048	Unverified source fixture / ETC Source4 PAR MFL	SidePAR-R-73 · 2021 source; section-derived trim	Unverified · Output excluded
F049	Unverified source fixture / Selecon Rama 6 inch	Front2 · 2021 source; section-derived trim	Unverified · Output excluded
F050	Unverified source fixture / PAR64	Gallery-rear · 2021 source; section-derived trim	Unverified · Output excluded
F051	Unverified source fixture / Selecon Rama 6 inch	LX1 · 2021 source; section-derived trim	Unverified · Output excluded
F052	Unverified source fixture / Selecon Rama 6 inch	Tower R2, crossbar 1.998m above floor · 2021 explicit detail	Unverified · Output excluded
F053	ETC / Source Four Zoom 15-30	LX3 · 2021 source; section-derived trim	Unverified · Output excluded
F054	Unverified source fixture / PAR64	LX1 · 2021 source; section-derived trim	Unverified · Output excluded
F055	Unverified source fixture / PAR64	Front3 · 2021 source; section-derived trim	Unverified · Output excluded
F056	ETC / Source Four Zoom 15-30	LX6 · 2021 source; section-derived trim	Unverified · Output excluded
F057	Unverified source fixture / PAR64	LX3 · 2021 source; section-derived trim	Unverified · Output excluded
F058	Unverified source fixture / ETC Source4 PAR MFL	SidePAR-L-67 · 2021 source; section-derived trim	Unverified · Output excluded
F059	Unverified source fixture / PAR64	LX4 · 2021 source; section-derived trim	Unverified · Output excluded
F060	Clay Paky / Alpha Spot HPE 700	LX4 · 2021 source; section-derived trim	Unverified · Output excluded

Planning reference only. Confirm installed modes and patch with the venue.

FIXTURE SCHEDULE · CONTINUED

Fixture	Manufacturer / model	Position / mount	Mode / output
VISUAL PLANNING · DMX PATCH WITHHELD			
F061	Unverified source fixture / PAR64	LX3 · 2021 source; section-derived trim	Unverified · Output excluded
F062	Unverified source fixture / PAR64	LX1 · 2021 source; section-derived trim	Unverified · Output excluded
F063	Unverified source fixture / ETC Source4 PAR MFL	SidePAR-L-67 · 2021 source; section-derived trim	Unverified · Output excluded
F064	Martin Professional / MAC Aura	LX5 · 2021 source; section-derived trim	Unverified · Output excluded
F065	Unverified source fixture / PAR64	LX5 · 2021 source; section-derived trim	Unverified · Output excluded
F066	ETC / Source Four jr Zoom	Tower R3, crossbar 1.271m above floor · 2021 explicit detail	Unverified · Output excluded
F067	Unverified source fixture / Selecon Rama 6 inch	Wall-R-113 · 2021 source; section-derived trim	Unverified · Output excluded
F068	Unverified source fixture / PAR64	LX3 · 2021 source; section-derived trim	Unverified · Output excluded
F069	Unverified source fixture / PAR64	Gallery-rear · 2021 source; section-derived trim	Unverified · Output excluded
F070	Unverified source fixture / Selecon Rama 6 inch	Tower L1, crossbar 1.998m above floor · 2021 explicit detail	Unverified · Output excluded
F071	Martin Professional / MAC Aura	LX6 · 2021 source; section-derived trim	Unverified · Output excluded
F072	Unverified source fixture / Selecon Rama 6 inch	LX4 · 2021 source; section-derived trim	Unverified · Output excluded
F073	Unverified source fixture / PAR64	LX3 · 2021 source; section-derived trim	Unverified · Output excluded
F074	Unverified source fixture / Selecon Rama 6 inch	LX4 · 2021 source; section-derived trim	Unverified · Output excluded
F075	Unverified source fixture / ETC Source4 PAR MFL	SidePAR-L-4 · 2021 source; section-derived trim	Unverified · Output excluded
F076	Unverified source fixture / PAR64	LX5 · 2021 source; section-derived trim	Unverified · Output excluded
F077	Unverified source fixture / PAR64	LX5 · 2021 source; section-derived trim	Unverified · Output excluded
F078	Unverified source fixture / Selecon Rama 6 inch	LX4 · 2021 source; section-derived trim	Unverified · Output excluded
F079	Unverified source fixture / Selecon Rama 6 inch	LX1 · 2021 source; section-derived trim	Unverified · Output excluded
F080	Unverified source fixture / PAR64	LX5 · 2021 source; section-derived trim	Unverified · Output excluded

Planning reference only. Confirm installed modes and patch with the venue.

FIXTURE SCHEDULE · CONTINUED

Fixture	Manufacturer / model	Position / mount	Mode / output
VISUAL PLANNING · DMX PATCH WITHHELD			
F081	Unverified source fixture / Selecon Rama 6 inch	Tower L2, crossbar 1.998m above floor · 2021 explicit detail	Unverified · Output excluded
F082	Unverified source fixture / PAR64	Gallery-rear · 2021 source; section-derived trim	Unverified · Output excluded
F083	Unverified source fixture / PAR64	LX5 · 2021 source; section-derived trim	Unverified · Output excluded
F084	Unverified source fixture / PAR64	LX5 · 2021 source; section-derived trim	Unverified · Output excluded
F085	Clay Paky / Alpha Spot HPE 700	LX4 · 2021 source; section-derived trim	Unverified · Output excluded
F086	Unverified source fixture / PAR64	LX4 · 2021 source; section-derived trim	Unverified · Output excluded
F087	Unverified source fixture / PAR64	LX3 · 2021 source; section-derived trim	Unverified · Output excluded
F088	ETC / Source Four Zoom 15-30	LX6 · 2021 source; section-derived trim	Unverified · Output excluded
F089	Unverified source fixture / PAR64	Front3 · 2021 source; section-derived trim	Unverified · Output excluded
F090	Unverified source fixture / PAR64	LX4 · 2021 source; section-derived trim	Unverified · Output excluded
F091	ETC / Source Four Zoom 15-30	LX3 · 2021 source; section-derived trim	Unverified · Output excluded
F092	ETC / Source Four jr Zoom	Tower R2, crossbar 1.271m above floor · 2021 explicit detail	Unverified · Output excluded
F093	Unverified source fixture / PAR64	LX5 · 2021 source; section-derived trim	Unverified · Output excluded
F094	ETC / Source Four Zoom 25-50	Front2 · 2021 source; section-derived trim	Unverified · Output excluded
F095	Unverified source fixture / ETC Source4 PAR MFL	SidePAR-L-3 · 2021 source; section-derived trim	Unverified · Output excluded
F096	Clay Paky / Axcor Spot 400	LX5 · 2021 source; section-derived trim	Unverified · Output excluded
F097	Martin Professional / MAC Aura	LX3 · 2021 source; section-derived trim	Unverified · Output excluded
F098	Unverified source fixture / PAR64	Front3 · 2021 source; section-derived trim	Unverified · Output excluded
F099	ETC / Source Four Zoom 25-50	Tower L3, crossbar 0.698m above floor · 2021 explicit detail	Unverified · Output excluded
F100	Unverified source fixture / PAR64	LX5 · 2021 source; section-derived trim	Unverified · Output excluded

Planning reference only. Confirm installed modes and patch with the venue.

FIXTURE SCHEDULE · CONTINUED

Fixture	Manufacturer / model	Position / mount	Mode / output
VISUAL PLANNING · DMX PATCH WITHHELD			
F101	Selecon / Arena Theatre Fresnel	LX6 · 2021 source; section-derived trim	Unverified · Output excluded
F102	Unverified source fixture / Selecon Rama 6 inch	Front2 · 2021 source; section-derived trim	Unverified · Output excluded
F103	Unverified source fixture / PAR64	LX1 · 2021 source; section-derived trim	Unverified · Output excluded
F104	ETC / Source Four jr Zoom	Tower R1, crossbar 1.271m above floor · 2021 explicit detail	Unverified · Output excluded
F105	ETC / Source Four Zoom 15-30	LX1 · 2021 source; section-derived trim	Unverified · Output excluded
F106	Unverified source fixture / Selecon Rama 6 inch	Tower R1, crossbar 1.998m above floor · 2021 explicit detail	Unverified · Output excluded
F107	Unverified source fixture / Selecon Rama 6 inch	Wall-L-49 · 2021 source; section-derived trim	Unverified · Output excluded
F108	Selecon / Arena Theatre Fresnel	LX6 · 2021 source; section-derived trim	Unverified · Output excluded
F109	Unverified source fixture / Selecon Rama 6 inch	LX1 · 2021 source; section-derived trim	Unverified · Output excluded
F110	ETC / Source Four Zoom 25-50	Front2 · 2021 source; section-derived trim	Unverified · Output excluded
F111	Unverified source fixture / PAR64	LX5 · 2021 source; section-derived trim	Unverified · Output excluded
F112	Unverified source fixture / PAR64	LX5 · 2021 source; section-derived trim	Unverified · Output excluded
F113	ETC / Source Four jr Zoom	Tower L1, crossbar 1.271m above floor · 2021 explicit detail	Unverified · Output excluded
F114	Unverified source fixture / PAR64	LX4 · 2021 source; section-derived trim	Unverified · Output excluded
F115	Martin Professional / MAC Aura	LX5 · 2021 source; section-derived trim	Unverified · Output excluded
F116	Unverified source fixture / ETC Source4 PAR MFL	SidePAR-R-74 · 2021 source; section-derived trim	Unverified · Output excluded
F117	Unverified source fixture / Selecon Rama 6 inch	Wall-L-37 · 2021 source; section-derived trim	Unverified · Output excluded
F118	Clay Paky / Alpha Spot HPE 700	LX4 · 2021 source; section-derived trim	Unverified · Output excluded
F119	Martin Professional / MAC Aura	LX5 · 2021 source; section-derived trim	Unverified · Output excluded
F120	ETC / Source Four Zoom 15-30	LX6 · 2021 source; section-derived trim	Unverified · Output excluded

Planning reference only. Confirm installed modes and patch with the venue.

FIXTURE SCHEDULE · CONTINUED

Fixture	Manufacturer / model	Position / mount	Mode / output
VISUAL PLANNING · DMX PATCH WITHHELD			
F121	Unverified source fixture / PAR64	Gallery-rear · 2021 source; section-derived trim	Unverified · Output excluded
F122	Unverified source fixture / PAR64	Gallery-rear · 2021 source; section-derived trim	Unverified · Output excluded
F123	Robert Juliat / 714SX2	Front1 · 2021 source; section-derived trim	Unverified · Output excluded
F124	Martin Professional / MAC Aura	LX6 · 2021 source; section-derived trim	Unverified · Output excluded
F125	Unverified source fixture / Selecon Rama 6 inch	Front2 · 2021 source; section-derived trim	Unverified · Output excluded
F126	ETC / Source Four jr Zoom	Tower L3, crossbar 1.271m above floor · 2021 explicit detail	Unverified · Output excluded
F127	Robert Juliat / 714SX2	Front1 · 2021 source; section-derived trim	Unverified · Output excluded
F128	ETC / Source Four Zoom 25-50	Tower R2, crossbar 0.698m above floor · 2021 explicit detail	Unverified · Output excluded
F129	Unverified source fixture / ETC Source4 PAR MFL	SidePAR-R-73 · 2021 source; section-derived trim	Unverified · Output excluded
F130	ETC / Source Four Zoom 15-30	LX6 · 2021 source; section-derived trim	Unverified · Output excluded
F131	Unverified source fixture / Selecon Rama 6 inch	Tower R3, crossbar 1.998m above floor · 2021 explicit detail	Unverified · Output excluded
F132	Unverified source fixture / PAR64	LX5 · 2021 source; section-derived trim	Unverified · Output excluded
F133	ETC / Source Four Zoom 15-30	LX3 · 2021 source; section-derived trim	Unverified · Output excluded
F134	Unverified source fixture / ETC Source4 PAR MFL	SidePAR-R-75 · 2021 source; section-derived trim	Unverified · Output excluded
F135	Martin Professional / MAC Aura	LX6 · 2021 source; section-derived trim	Unverified · Output excluded
F136	ETC / Source Four Zoom 15-30	LX1 · 2021 source; section-derived trim	Unverified · Output excluded
F137	Unverified source fixture / Selecon Rama 6 inch	LX4 · 2021 source; section-derived trim	Unverified · Output excluded
F138	ETC / Source Four Zoom 25-50	Front2 · 2021 source; section-derived trim	Unverified · Output excluded
F139	Unverified source fixture / ETC Source4 PAR MFL	SidePAR-R-74 · 2021 source; section-derived trim	Unverified · Output excluded
F140	Clay Paky / Axcor Spot 400	LX5 · 2021 source; section-derived trim	Unverified · Output excluded

Planning reference only. Confirm installed modes and patch with the venue.

Fixture	Manufacturer / model	Position / mount	Mode / output
VISUAL PLANNING · DMX PATCH WITHHELD			
F141	Unverified source fixture / PAR64	Front3 · 2021 source; section-derived trim	Unverified · Output excluded
F142	ETC / Source Four Zoom 25-50	Front2 · 2021 source; section-derived trim	Unverified · Output excluded

Planning reference only. Confirm installed modes and patch with the venue.

HitLight

VALIDATION APPENDIX

WARNING · PATCH_WITHHELD

DMX patch facts are withheld pending source verification. This planning document cannot be used for hardware output.

Objects: — · Remediation: review the source facts and regenerate.

ERROR · STAGE_DIMENSIONS_UNCONFIRMED

Confirm the stage dimensions before producing a final technical document.

Objects: Hovedscenen · Remediation: review the source facts and regenerate.

WARNING · MODE_UNVERIFIED

DMX modes are unverified; output remains excluded.

Objects: F001–F142 · Remediation: review the source facts and regenerate.

WARNING · FIXTURE_DISABLED

Fixtures are disabled for this visual planning reconstruction.

Objects: F001–F142 · Remediation: review the source facts and regenerate.

WARNING · TITLE_METADATA_INCOMPLETE

Some professional title-block metadata is missing; the document will show an em dash.

Objects: 447d3108e85d0852516cd4aa · Remediation: review the source facts and regenerate.

HitLight

VENUE & DRAWING SOURCES

Riksscena

Hovedscenen · Published house rig (unverified)

Oslo, NO

https://riksscena.no/om-riksscena/utleie-og-teknisk

Sources checked 2026-10-19

Symbols: HitLight-owned category artwork. No manufacturer model geometry or original source pages included.

Partial source-based planning reconstruction; the current installation and complete fixture census are unverified.

Source-matched catalogue bodies are shown where available. Unresolved source identities remain labelled visual markers. Installed modes and DMX patch require verification; visual-only fixtures remain excluded from output.

Exact available catalogue display bodies are restored through verified immutable references. Source identities and output exclusions are preserved; installed modes, patch and electrical suitability remain unverified. Original source qualifications remain authoritative.

142 source-based fixture records currently display 142 public catalogue housings and 0 visual fallbacks. Original source identities, patch and output exclusions are preserved; four old714SX substitute virtual mode selections are cleared to null.

Existing Source Four PAR / Colortran Fresnel profile references now display newly authored approximate public housings. Existing source identities and any other-maker mechanical substitutes remain labelled; installed optics, modes and patch are not verified.

142 source-based fixture records currently display 142 public catalogue housings and 0 visual fallbacks. Original source identities, patch and output exclusions are preserved; four old714SX substitute virtual mode selections are cleared to null.

Existing Source Four PAR / Colortran Fresnel profile references now display newly authored approximate public housings. Existing source identities and any other-maker mechanical substitutes remain labelled; installed optics, modes and patch are not verified.

46 source-labelled PAR64 positions now use original HitLight Thomas PAR64 Standard long-housing models as explicitly labelled mechanical substitutes. Printed source labels do not verify maker, housing length, lamp or optics. Existing modes, patch and output exclusions remain unchanged.

All142 source-positioned records now display public catalogue housings, including four newly authored original approximate714SX2 bodies. Source-labelled714SX2 records are bound to the distinct G22 edition; lamp/serial/accessory and installed electrical dimmer/fan compatibility remain unverified. Old714SX substitute virtual mode selections are cleared to null; output remains disabled and unpatched.

Six exact source-family Selecon Arena Theatre Fresnel bodies replace the existing six placeholders in place. The original approximate HitLight model is based on manufacturer evidence; body dimensions, details, pose and optics are visual estimates. Source identities, stable IDs, stored placements/mounts and output exclusions are preserved; selected modes remain null.

The four714SX2 models are original approximate static housings based on manufacturer dimensions/photos. The catalogue offers only a provisional authored virtual intensity circuit; it is not device-nativeDMX or a claim of mains/fan dimming compatibility. Manual zoom, framing, iris/gobo and aim are held in illustrative rest; optics, minor fittings and mount datum are estimates.

Partial planning view; modes and patch unverified; output excluded.

Historical repository reference. URL is a venue/contact page, not the original file download. See README provenance; not current rig verification.:
https://riksscena.no/om-riksscena/utleie-og-teknisk · checked 2026-10-19

Public venue page: https://www.hitlight.app/venues/norway/riksscena-447d3108