
UPSTAGE ↑

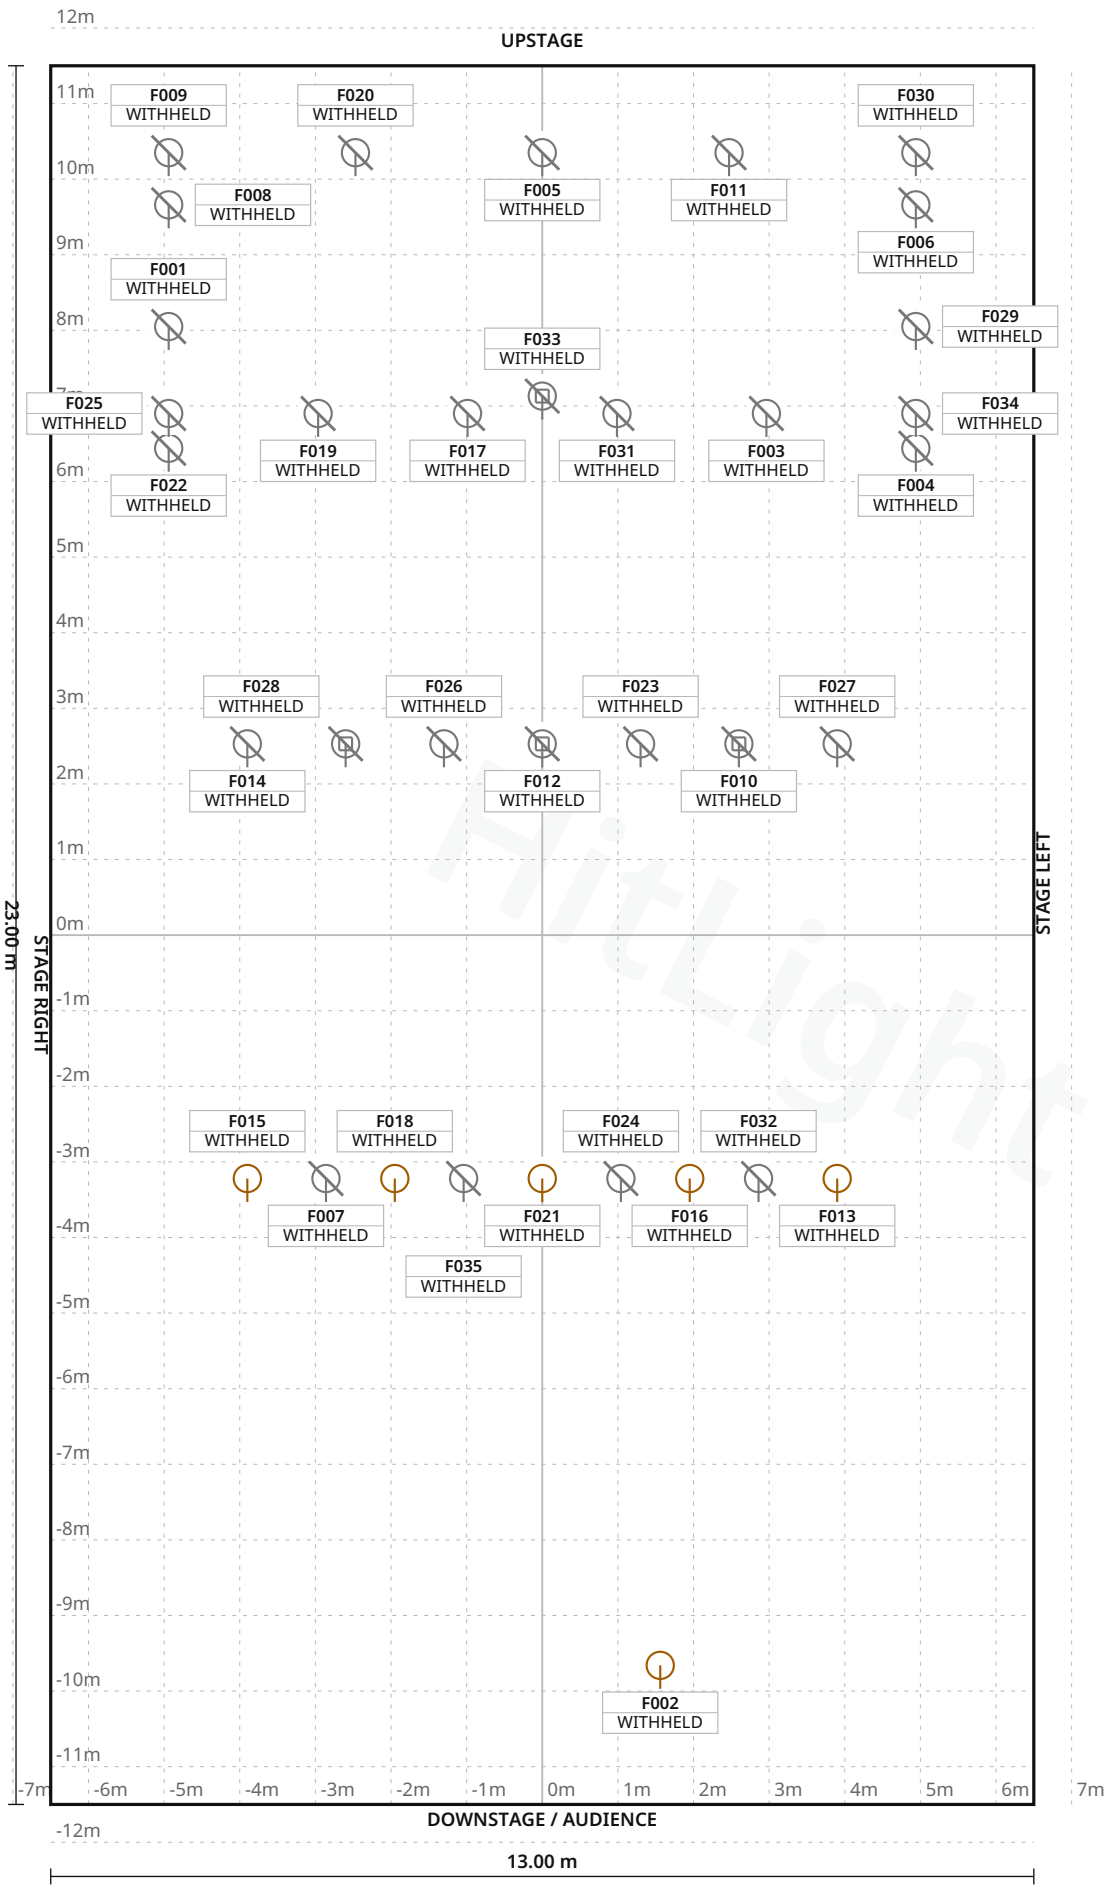

FIXTURE LEGEND

- **ColorSource PAR** — Deep Blue — PAR Light · 12×
- **S4 Series 2** — Lustr — PAR Light · 6×
- **ETC/HESLonestar** — Moving Head · 4×
- **ETCSourceFourLED** — LustrPlus firstgeneration — PAR Light · 5×
- **RJ310HPC** — PAR Light · 8×

Stage 13.00 m W × 23.00 m D · Grid 1 m

Theater Mummpitz im Kachelbau · Documented rig · room assignment unverified

LIGHT PLOT · PLAN · Documented rig · room assignment unverified

HitLight · Theater Mummpitz im Kachelbau

Michael-Ende-Str. 17, 90439, Nürnberg, Germany

DWG HL · SCALE 1:100 · metric · PRINT AT 100%

Drawn HitLight

Generated from the saved show

SOURCE edabfd15e116

SYMBOL LEGEND

5 TYPES · 35 FIXTURES · COLOUR BY TYPE



ETC ColorSource PAR Deep Blue

PAR Light · Unverified · TBC ch · category symbol

12 physical · 12 plotted

12 disabled · 0 unplaced



ETC S4 Series 2 Lustr

PAR Light · HSIC - Strobe On - Fan DMX · 7 ch · category symbol

6 physical · 6 plotted

0 disabled · 0 unplaced



Unverified source fixture ETC/HESLonestar

Moving Head · Unverified · TBC ch · category symbol

4 physical · 4 plotted

4 disabled · 0 unplaced



Unverified source fixture ETCSourceFourLEDLustrPlus firstgeneration

PAR Light · Unverified · TBC ch · category symbol

5 physical · 5 plotted

5 disabled · 0 unplaced



Unverified source fixture RJ310HPC

PAR Light · Unverified · TBC ch · category symbol

8 physical · 8 plotted

8 disabled · 0 unplaced

Theater Mummpitz im Kachelbau · Documented rig · room assignment unverified

SYMBOL LEGEND · Documented rig · room assignment unverified

HitLight · Theater Mummpitz im Kachelbau

Michael-Ende-Str. 17, 90439, Nürnberg, Germany

DWG HL · METRIC

Drawn HitLight

Generated from the saved show

SOURCE edabfd15e116

GENERAL NOTES

1. Source-based lighting plan. Confirm the current rig with the venue.
2. PARTIAL: included fixtures are not a full physical-unit census.
3. DMX PATCH WITHHELD: provisional or unchecked addresses are not published.
4. The reconstruction retains its documented coverage and geometry assumptions; confirm the current setup with the venue.
5. Output remains excluded for visual-only fixtures. Catalogue identity does not verify installed modes, addresses or the current installation.

HitLight

FIXTURE SCHEDULE

Fixture	Manufacturer / model	Position / mount	Mode / output
VISUAL PLANNING · DMX PATCH WITHHELD			
F001	ETC / ColorSource PAR Deep Blue	PLOTTED	Unverified · Output excluded
F002	ETC / S4 Series 2 Lustr	PLOTTED	Unverified · Output excluded
F003	ETC / ColorSource PAR Deep Blue	PLOTTED	Unverified · Output excluded
F004	ETC / ColorSource PAR Deep Blue	PLOTTED	Unverified · Output excluded
F005	Unverified source fixture / ETCSourceFourLEDLustrPlus firstgeneration	PLOTTED	Unverified · Output excluded
F006	ETC / ColorSource PAR Deep Blue	PLOTTED	Unverified · Output excluded
F007	Unverified source fixture / RJ310HPC	PLOTTED	Unverified · Output excluded
F008	ETC / ColorSource PAR Deep Blue	PLOTTED	Unverified · Output excluded
F009	Unverified source fixture / ETCSourceFourLEDLustrPlus firstgeneration	PLOTTED	Unverified · Output excluded
F010	Unverified source fixture / ETC/HESLonestar	PLOTTED	Unverified · Output excluded
F011	Unverified source fixture / ETCSourceFourLEDLustrPlus firstgeneration	PLOTTED	Unverified · Output excluded
F012	Unverified source fixture / ETC/HESLonestar	PLOTTED	Unverified · Output excluded
F013	ETC / S4 Series 2 Lustr	PLOTTED	Unverified · Output excluded
F014	Unverified source fixture / RJ310HPC	PLOTTED	Unverified · Output excluded
F015	ETC / S4 Series 2 Lustr	PLOTTED	Unverified · Output excluded
F016	ETC / S4 Series 2 Lustr	PLOTTED	Unverified · Output excluded
F017	ETC / ColorSource PAR Deep Blue	PLOTTED	Unverified · Output excluded
F018	ETC / S4 Series 2 Lustr	PLOTTED	Unverified · Output excluded
F019	ETC / ColorSource PAR Deep Blue	PLOTTED	Unverified · Output excluded
F020	Unverified source fixture / ETCSourceFourLEDLustrPlus firstgeneration	PLOTTED	Unverified · Output excluded

Planning reference only. Confirm installed modes and patch with the venue.

FIXTURE SCHEDULE · CONTINUED

Fixture	Manufacturer / model	Position / mount	Mode / output
VISUAL PLANNING · DMX PATCH WITHHELD			
F021	ETC / S4 Series 2 Lustr	PLOTTED	Unverified · Output excluded
F022	ETC / ColorSource PAR Deep Blue	PLOTTED	Unverified · Output excluded
F023	Unverified source fixture / RJ310HPC	PLOTTED	Unverified · Output excluded
F024	Unverified source fixture / RJ310HPC	PLOTTED	Unverified · Output excluded
F025	ETC / ColorSource PAR Deep Blue	PLOTTED	Unverified · Output excluded
F026	Unverified source fixture / RJ310HPC	PLOTTED	Unverified · Output excluded
F027	Unverified source fixture / RJ310HPC	PLOTTED	Unverified · Output excluded
F028	Unverified source fixture / ETC/HESLonestar	PLOTTED	Unverified · Output excluded
F029	ETC / ColorSource PAR Deep Blue	PLOTTED	Unverified · Output excluded
F030	Unverified source fixture / ETCSourceFourLEDLustrPlus firstgeneration	PLOTTED	Unverified · Output excluded
F031	ETC / ColorSource PAR Deep Blue	PLOTTED	Unverified · Output excluded
F032	Unverified source fixture / RJ310HPC	PLOTTED	Unverified · Output excluded
F033	Unverified source fixture / ETC/HESLonestar	PLOTTED	Unverified · Output excluded
F034	ETC / ColorSource PAR Deep Blue	PLOTTED	Unverified · Output excluded
F035	Unverified source fixture / RJ310HPC	PLOTTED	Unverified · Output excluded

Planning reference only. Confirm installed modes and patch with the venue.

VALIDATION APPENDIX

WARNING · PATCH_WITHHELD

DMX patch facts are withheld pending source verification. This planning document cannot be used for hardware output.

Objects: — · Remediation: review the source facts and regenerate.

ERROR · STAGE_DIMENSIONS_UNCONFIRMED

Confirm the stage dimensions before producing a final technical document.

Objects: Documented rig · room assignment unverified · Remediation: review the source facts and regenerate.

WARNING · MODE_UNVERIFIED

DMX modes are unverified; output remains excluded.

Objects: F001, F003–F012, F014, F017, F019, F020, F022–F035 · Remediation: review the source facts and regenerate.

WARNING · FIXTURE_DISABLED

Fixtures are disabled for this visual planning reconstruction.

Objects: F001, F003–F012, F014, F017, F019, F020, F022–F035 · Remediation: review the source facts and regenerate.

WARNING · TITLE_METADATA_INCOMPLETE

Some professional title-block metadata is missing; the document will show an em dash.

Objects: 448f90d2dec1d0a75f873b04 · Remediation: review the source facts and regenerate.

HitLight

VENUE & DRAWING SOURCES

Theater Mummpitz im Kachelbau

Documented rig · room assignment unverified · Unverified source documents

Michael-Ende-Str. 17, 90439, Nürnberg, DE

https://www.theater-mummpitz.de/

Sources checked 2026-10-23

Symbols: HitLight-owned category artwork. No manufacturer model geometry or original source pages included.

Source-based reconstruction. Confirm the current installation and equipment availability with the venue.

Scale, fixture positions, mounting heights and aiming may include estimates; this is not a rigging specification.

Provisional fixture matches are labelled as placeholders. The recorded subset is not a complete physical inventory.

DMX addresses are withheld from public plans until their exact source patch is reconciled.

Catalogue identities corrected in place; installed modes, patch, geometry and source currency remain unverified.

Exact available catalogue display bodies are restored through verified immutable references. Fixture identities, installed modes, patch and output verification are unchanged; original source qualifications remain authoritative.

The reconstruction retains its documented coverage and geometry assumptions; confirm the current setup with the venue.

Output remains excluded for visual-only fixtures. Catalogue identity does not verify installed modes, addresses or the current installation.

Source-based reconstruction. Confirm the current installation and equipment availability with the venue.

Scale, fixture positions, mounting heights and aiming may include estimates; this is not a rigging specification.

Provisional fixture matches are labelled as placeholders. The recorded subset is not a complete physical inventory.

DMX addresses are withheld from public plans until their exact source patch is reconciled.

Catalogue identities corrected in place; installed modes, patch, geometry and source currency remain unverified.

Exact available catalogue display bodies are restored through verified immutable references. Fixture identities, installed modes, patch and output verification are unchanged; original source qualifications remain authoritative.

Official venue information: https://www.theater-mummpitz.de/ · checked 2026-10-19

Physical venue location: https://www.theater-mummpitz.de/kontakt-anfahrt/ · checked 2026-10-23

home-26-lichtplan-v1.2.pdf: https://www.theater-mummpitz.de/wp-content/uploads/2026/01/home-26-lichtplan-v1.2.pdf · checked 2026-10-19

unser-inventar.pdf: https://www.theater-mummpitz.de/wp-content/uploads/2025/09/unser-inventar.pdf · checked 2026-10-19

Venue technical reference: https://www.theater-mummpitz.de/wp-content/uploads/2021/08/Buehne-_stage_A4.pdf · checked 2026-10-19

VENUE & DRAWING SOURCES

Venue technical reference:
https://www.theater-mummpitz.de/wp-content/uploads/2021/08/Buehne_stage_Schnitt.pdf · checked 2026-10-19

Public venue page: https://www.hitlight.app/venues/germany/theater-mummpitz-im-kachelbau-448f90d2

HitLight