
UPSTAGE ↑

FIXTURE LEGEND

- **Robin Painte** — Profile Spot · 4×
- **Robin T1 Fresnel** — Profile Spot · 4×

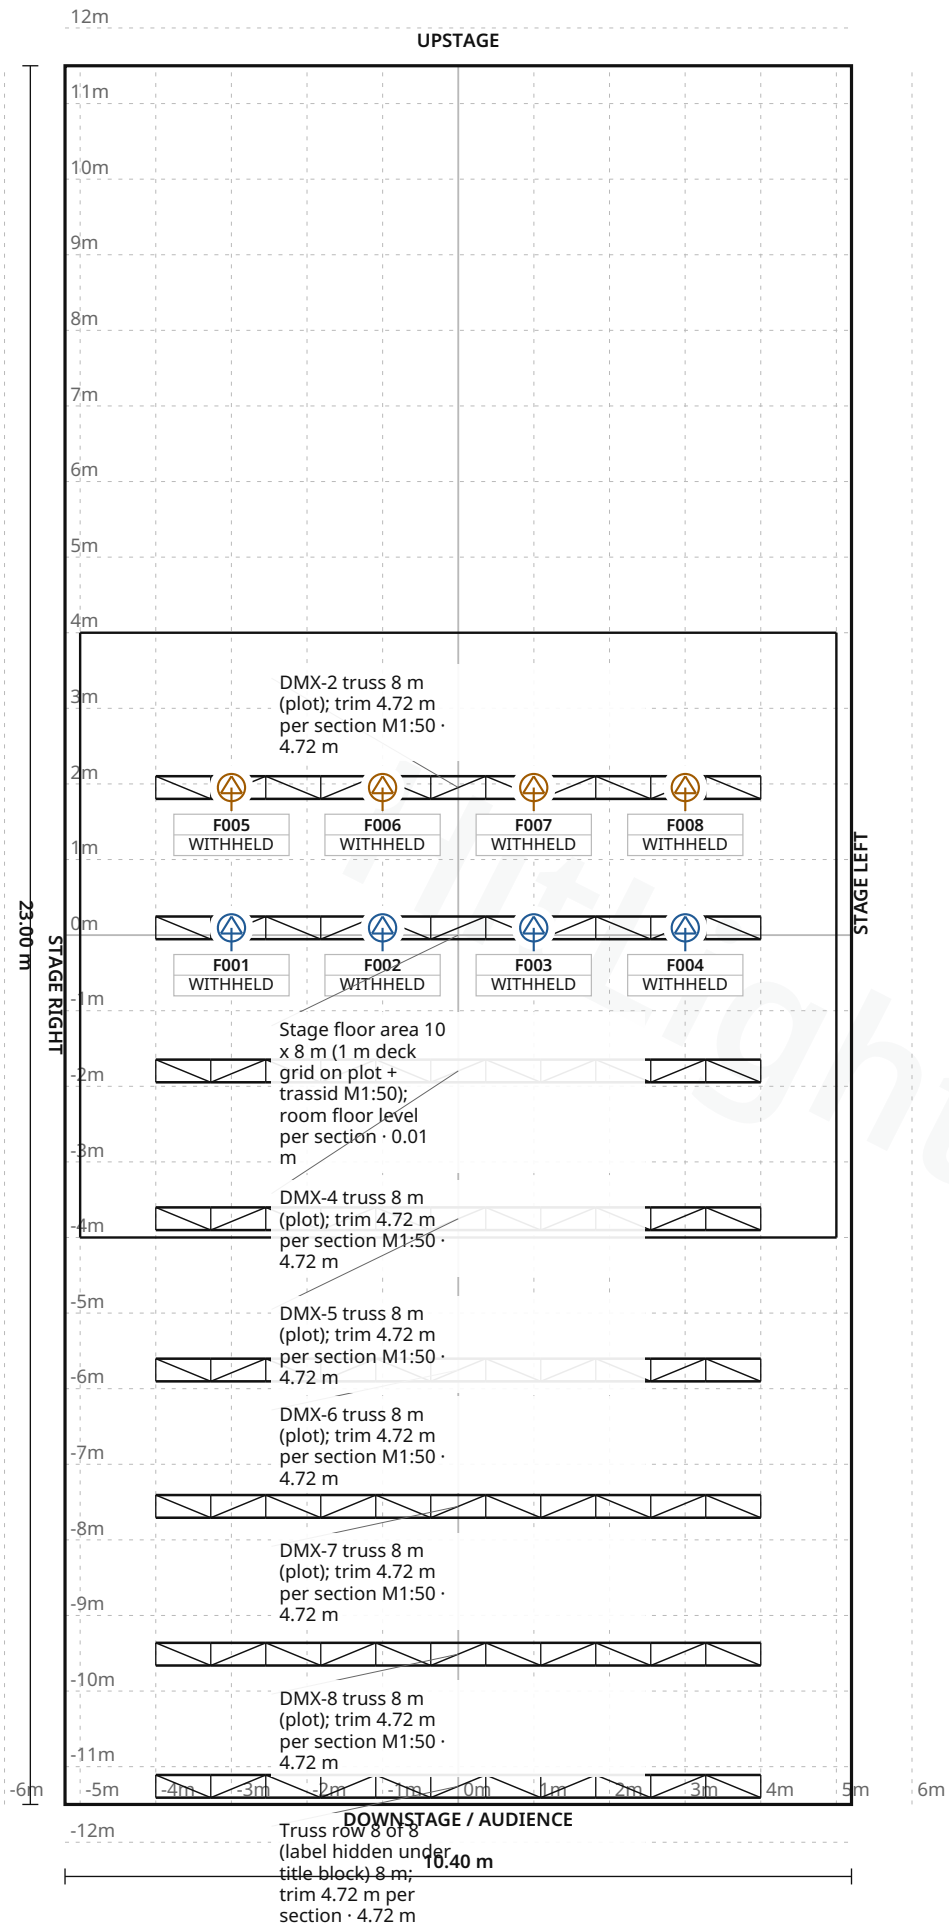

Stage 10.40 m W × 23.00 m D · Grid 1 m

Tallinna Salme Kultuurikeskus · Vaba Lava / Saal A (third floor)

LIGHT PLOT · PLAN · Vaba Lava / Saal A (third floor)

HitLight · Tallinna Salme Kultuurikeskus

Harju maakond, Tallinn, Põhja-Tallinna linnaosa, Salme tn 12, 10413, Tallinn, Estonia

DWG HL · SCALE 1:100 · metric · PRINT AT 100%

Drawn HitLight

Generated from the saved show

SOURCE 7b82b31cf052

SYMBOL LEGEND

2 TYPES · 8 FIXTURES · COLOUR BY TYPE



Robe Lighting Robin Painte

Profile Spot · Mode 2 - enhanced gobo control · 45 ch · category symbol

4 physical · 4 plotted

0 disabled · 0 unplaced



Robe Lighting Robin T1 Fresnel

Profile Spot · Mode 3 - RGBAL · 39 ch · category symbol

4 physical · 4 plotted

0 disabled · 0 unplaced

HitLight

Tallinna Salme Kultuurikeskus · Vaba Lava / Saal A (third floor)

SYMBOL LEGEND · Vaba Lava / Saal A (third floor)

HitLight · Tallinna Salme Kultuurikeskus

Harju maakond, Tallinn, Põhja-Tallinna linnaosa, Salme tn 12, 10413, Tallinn, Estonia

DWG HL · METRIC

Drawn HitLight

Generated from the saved show

SOURCE 7b82b31cf052

GENERAL NOTES

1. Source-based lighting plan. Confirm the current rig with the venue.
2. PARTIAL: included fixtures are not a full physical-unit census.
3. DMX PATCH WITHHELD: provisional or unchecked addresses are not published.
4. The reconstruction retains its documented coverage and geometry assumptions; confirm the current setup with the venue.

HitLight

STAGE ELEMENTS

NAME	TYPE	POSITION	TRIM / SIZE
DMX-6 truss 8 m (plot); trim 4.72 m per section M1:50	trussStraight	X 0.00 m · Z 5.75 m	4.72 m · 8.00 m W × 0.30 m D
Stage floor area 10 x 8 m (1 m deck grid on plot + trassid M1:50); room floor level per section	floorSection	X 0.00 m · Z 0.00 m	0.01 m · 10.00 m W × 8.00 m D
DMX-4 truss 8 m (plot); trim 4.72 m per section M1:50	trussStraight	X 0.00 m · Z 1.80 m	4.72 m · 8.00 m W × 0.30 m D
DMX-3 truss 8 m (plot); trim 4.72 m per section M1:50	trussStraight	X 0.00 m · Z -0.10 m	4.72 m · 8.00 m W × 0.30 m D
DMX-5 truss 8 m (plot); trim 4.72 m per section M1:50	trussStraight	X 0.00 m · Z 3.75 m	4.72 m · 8.00 m W × 0.30 m D
Truss row 8 of 8 (label hidden under title block) 8 m; trim 4.72 m per section	trussStraight	X 0.00 m · Z 11.26 m	4.72 m · 8.00 m W × 0.30 m D
DMX-8 truss 8 m (plot); trim 4.72 m per section M1:50	trussStraight	X 0.00 m · Z 9.51 m	4.72 m · 8.00 m W × 0.30 m D
DMX-7 truss 8 m (plot); trim 4.72 m per section M1:50	trussStraight	X 0.00 m · Z 7.56 m	4.72 m · 8.00 m W × 0.30 m D
DMX-2 truss 8 m (plot); trim 4.72 m per section M1:50	trussStraight	X 0.00 m · Z -1.95 m	4.72 m · 8.00 m W × 0.30 m D

Tallinna Salme Kultuurikeskus · Vaba Lava / Saal A (third floor)

STAGE ELEMENTS · Vaba Lava / Saal A (third floor)

HitLight · Tallinna Salme Kultuurikeskus

Harju maakond, Tallinn, Põhja-Tallinna linnaosa, Salme tn 12, 10413, Tallinn, Estonia

DWG HL · METRIC

Drawn HitLight

Generated from the saved show

SOURCE 7b82b31cf052

DMX PATCH

8 FIXTURES · 0 UNIVERSES

Fixture / name	Manufacturer / model	Mode	Ch	DMX	Range	Position / mount	Status / notes
UNPATCHED / INVALID							
F001 · 632 Robe Painte (DMX-3, pl...	Robe Lighting / Robin Painte	Mode 2 - enhanced gobo...	45	WITHHELD	TBC	DMX-3 truss 8 m (plot); trim 4.72...	Enabled
F002 · 633 Robe Painte (DMX-3, pl...	Robe Lighting / Robin Painte	Mode 2 - enhanced gobo...	45	WITHHELD	TBC	DMX-3 truss 8 m (plot); trim 4.72...	Enabled
F003 · 634 Robe Painte (DMX-3, pl...	Robe Lighting / Robin Painte	Mode 2 - enhanced gobo...	45	WITHHELD	TBC	DMX-3 truss 8 m (plot); trim 4.72...	Enabled
F004 · 635 Robe Painte (DMX-3, pl...	Robe Lighting / Robin Painte	Mode 2 - enhanced gobo...	45	WITHHELD	TBC	DMX-3 truss 8 m (plot); trim 4.72...	Enabled
F005 · 642 Robe T1 Fresnel (DMX-2...	Robe Lighting / Robin T1 Fresnel	Mode 3 - RGBAL	39	WITHHELD	TBC	DMX-2 truss 8 m (plot); trim 4.72...	Enabled
F006 · 643 Robe T1 Fresnel (DMX-2...	Robe Lighting / Robin T1 Fresnel	Mode 3 - RGBAL	39	WITHHELD	TBC	DMX-2 truss 8 m (plot); trim 4.72...	Enabled
F007 · 644 Robe T1 Fresnel (DMX-2...	Robe Lighting / Robin T1 Fresnel	Mode 3 - RGBAL	39	WITHHELD	TBC	DMX-2 truss 8 m (plot); trim 4.72...	Enabled
F008 · 645 Robe T1 Fresnel (DMX-2...	Robe Lighting / Robin T1 Fresnel	Mode 3 - RGBAL	39	WITHHELD	TBC	DMX-2 truss 8 m (plot); trim 4.72...	Enabled

No patched universes

HitLight

Tallinna Salme Kultuurikeskus · Vaba Lava / Saal A (third floor)

DMX PATCH · Vaba Lava / Saal A (third floor)

HitLight · Tallinna Salme Kultuurikeskus

Harju maakond, Tallinn, Põhja-Tallinna linnaosa, Salme tn 12, 10413, Tallinn, Estonia

DWG HL · METRIC

Drawn HitLight

Generated from the saved show

SOURCE 7b82b31cf052

VALIDATION APPENDIX

WARNING · PATCH_WITHHELD

DMX patch facts are withheld pending source verification. This planning document cannot be used for hardware output.

Objects: — · Remediation: correct the saved show data and regenerate.

WARNING · TITLE_METADATA_INCOMPLETE

Some professional title-block metadata is missing; the document will show an em dash.

Objects: 449da7e3bda982fd2ac6159a · Remediation: correct the saved show data and regenerate.

HitLight

VENUE & DRAWING SOURCES

Tallinna Salme Kultuurikeskus

Vaba Lava / Saal A (third floor) · Published technical reference; current arrangement unconfirmed

Harju maakond, Tallinn, Põhja-Tallinna linnaosa, Salme tn 12, 10413, Tallinn, EE

https://www.salme.ee/

Sources checked 2026-10-19

Symbols: HitLight-owned category artwork. No manufacturer model geometry or original source pages included.

8 of 25 plotted units are reconstructed. Seventeen omitted units require exact profiles. The plot shows 8 m trusses while the 2021 plan shows 9 m; the drawing follows the plot. The 10.4 × 23 m stage rectangle is a room/rig envelope, not the usable stage floor.

Truss centres use a published section; chain hoists allow different working trims. The equipment table lists 12 Desire Fresnels while the lighting plot shows nine.

Source currency and the installed setup remain unverified. Confirm dimensions, mounts, fixture stock and patch with the venue.

Public plans withhold DMX addresses until their source reconciliation is reviewed.

The reconstruction retains its documented coverage and geometry assumptions; confirm the current setup with the venue.

Official Vaba Lava Tallinn room information: https://vabalava.ee/ruumide-rent/tallinn/ · checked 2026-10-19

Official Salme performance house information: https://salme.ee/salme-kultuurikeskus-suur-saal/ · checked 2026-10-19

Paigutusjoonis - A-saal.pdf: https://drive.google.com/uc?export=download&id=1P5lEptvIZzmIMR7N2eY5XvGDLbBA57rJ · checked 2026-10-19

Saal A põrand-trassid Vabalava.pdf: https://drive.google.com/uc?export=download&id=1spnKQUaNZQWu27V0tXZa17cU3UJcurHQ · checked 2026-10-19

Saal A M50 lõige 260417 2-2.pdf: https://drive.google.com/uc?export=download&id=1tq48gWQi1CU2yKj0QzqM3T08bc_c6Uox · checked 2026-10-19

Paigutusjoonis - U-saal.pdf: https://drive.google.com/uc?export=download&id=16gRvOe00UVOBdTLuYsTiknTXZGJKxYdS · checked 2026-10-19

Saal U põrand-trassid Vabalava.pdf: https://drive.google.com/uc?export=download&id=15EGOOlNnfMO1HKNmOTOW4YQgFsfegX-8 · checked 2026-10-19

Saal U lõige Vabalava.pdf: https://drive.google.com/uc?export=download&id=1lx6WOxA5zr7CCAMCO4OxOgzYx8H9Drec · checked 2026-10-19

Saal U põrand Vabalava.pdf: https://drive.google.com/uc?export=download&id=1e0tQwlMRqMZwWOdwd7dLwIzU3pcqrTgr · checked 2026-10-19

Public venue page: https://www.hitlight.app/venues/estonia/tallinna-salme-kultuurikeskus-449da7e3

HitLight