
UPSTAGE

FIXTURE LEGEND

- **Robin LEDBeam** 150 FW RGBW — Moving Head · 10×
- **Robin Painte** — Profile Spot · 4×

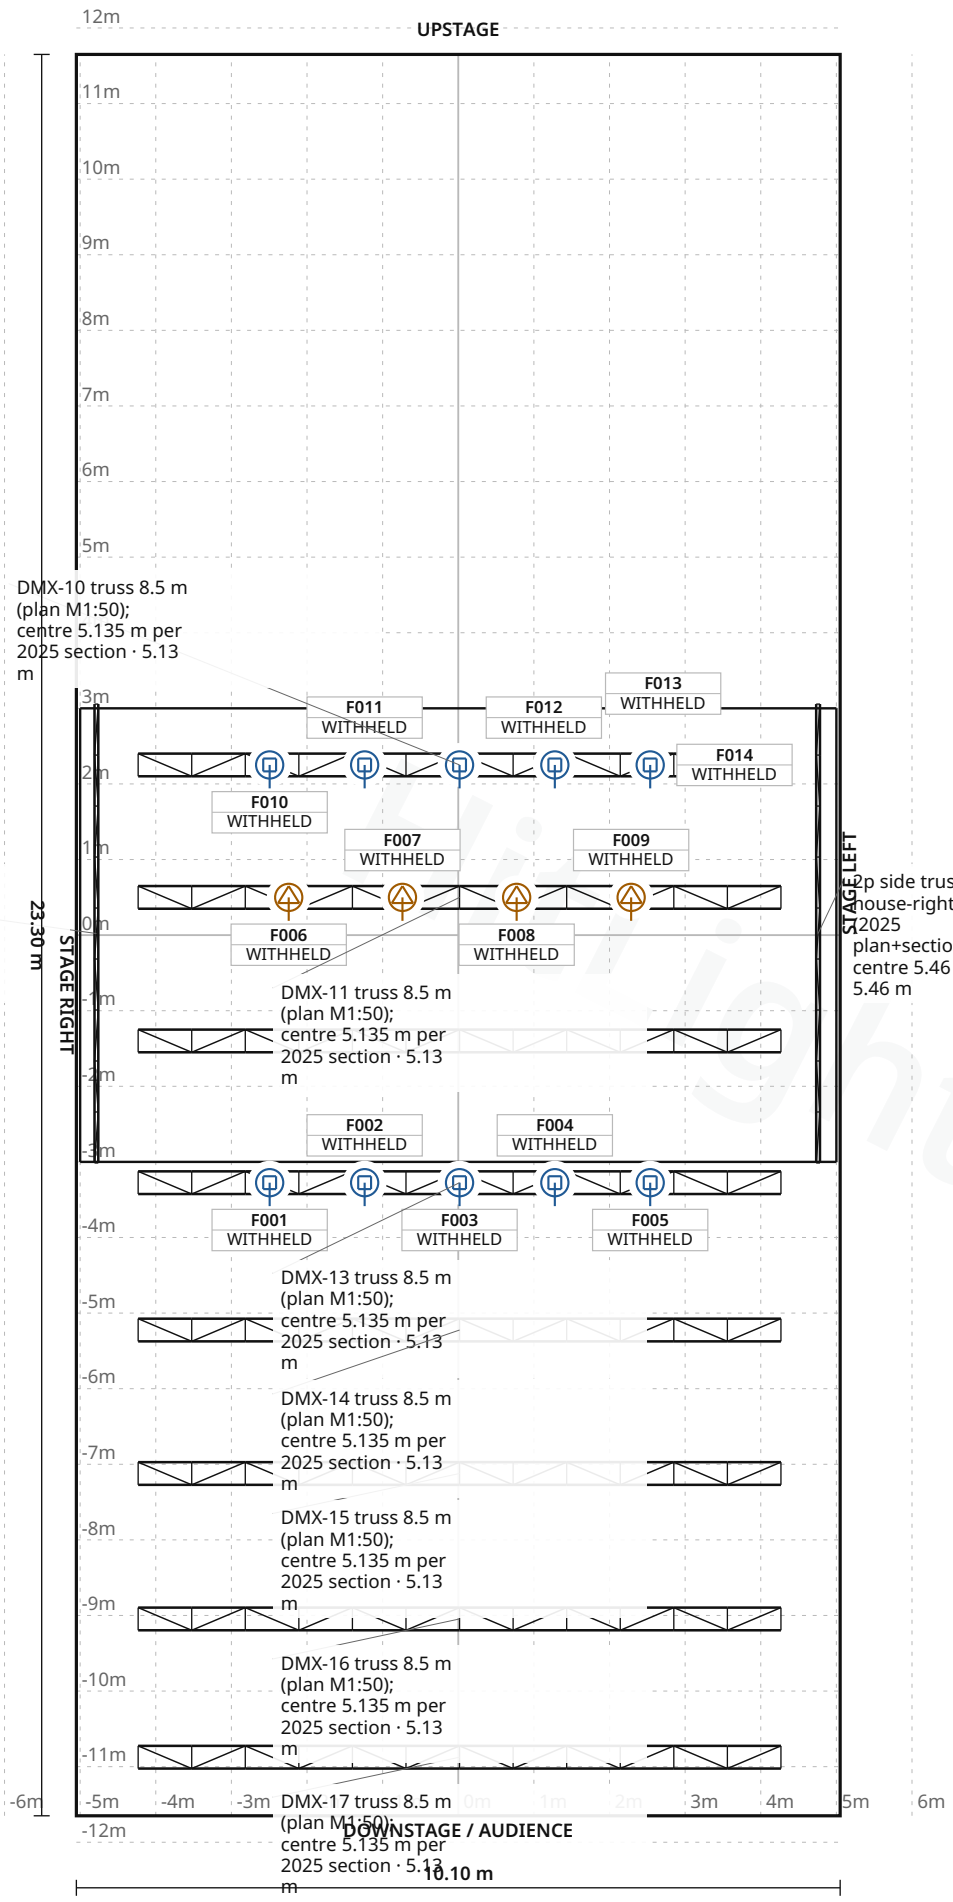

Stage 10.10 m W × 23.30 m D · Grid 1 m

Tallinna Salme Kultuurikeskus · Vaba Lava / Saal U (third floor)

LIGHT PLOT · PLAN · Vaba Lava / Saal U (third floor)

HitLight · Tallinna Salme Kultuurikeskus

Harju maakond, Tallinn, Põhja-Tallinna linnaosa, Salme tn 12, 10413, Tallinn, Estonia

DWG HL · SCALE 1:100 · metric · PRINT AT 100%

Drawn HitLight

Generated from the saved show

SOURCE 0fd61202ed09

SYMBOL LEGEND

2 TYPES · 14 FIXTURES · COLOUR BY TYPE



Robe Lighting Robin LEDBeam 150 FW RGBW

Moving Head · Mode 1 - Standard 16 - bit · 22 ch · category symbol

10 physical · 10 plotted

0 disabled · 0 unplaced



Robe Lighting Robin Painte

Profile Spot · Mode 2 - enhanced gobo control · 45 ch · category symbol

4 physical · 4 plotted

0 disabled · 0 unplaced

HitLight

Tallinna Salme Kultuurikeskus · Vaba Lava / Saal U (third floor)

SYMBOL LEGEND · Vaba Lava / Saal U (third floor)

HitLight · Tallinna Salme Kultuurikeskus

Harju maakond, Tallinn, Põhja-Tallinna linnaosa, Salme tn 12, 10413, Tallinn, Estonia

DWG HL · METRIC

Drawn HitLight

Generated from the saved show

SOURCE 0fd61202ed09

GENERAL NOTES

1. Source-based lighting plan. Confirm the current rig with the venue.
2. PARTIAL: included fixtures are not a full physical-unit census.
3. DMX PATCH WITHHELD: provisional or unchecked addresses are not published.
4. The reconstruction retains its documented coverage and geometry assumptions; confirm the current setup with the venue.

HitLight

STAGE ELEMENTS

NAME	TYPE	POSITION	TRIM / SIZE
DMX-11 truss 8.5 m (plan M1:50); centre 5.135 m per 2025 section	trussStraight	X 0.02 m · Z -0.50 m	5.13 m · 8.50 m W × 0.30 m D
DMX-17 truss 8.5 m (plan M1:50); centre 5.135 m per 2025 section	trussStraight	X 0.02 m · Z 10.88 m	5.13 m · 8.50 m W × 0.30 m D
DMX-16 truss 8.5 m (plan M1:50); centre 5.135 m per 2025 section	trussStraight	X 0.02 m · Z 9.05 m	5.13 m · 8.50 m W × 0.30 m D
DMX-13 truss 8.5 m (plan M1:50); centre 5.135 m per 2025 section	trussStraight	X 0.02 m · Z 3.27 m	5.13 m · 8.50 m W × 0.30 m D
DMX-15 truss 8.5 m (plan M1:50); centre 5.135 m per 2025 section	trussStraight	X 0.02 m · Z 7.12 m	5.13 m · 8.50 m W × 0.30 m D
2p side truss house-right 6.07 m (2025 plan+section); centre 5.46 m	trussStraight	X 4.76 m · Z -0.02 m	5.46 m · 6.07 m W × 0.05 m D
DMX-14 truss 8.5 m (plan M1:50); centre 5.135 m per 2025 section	trussStraight	X 0.02 m · Z 5.22 m	5.13 m · 8.50 m W × 0.30 m D
2p side truss house-left 6.07 m (2025 plan+section); centre 5.46 m	trussStraight	X -4.79 m · Z -0.02 m	5.46 m · 6.07 m W × 0.05 m D
DMX-10 truss 8.5 m (plan M1:50); centre 5.135 m per 2025 section	trussStraight	X 0.02 m · Z -2.25 m	5.13 m · 8.50 m W × 0.30 m D
DMX-12 truss 8.5 m (plan M1:50); centre 5.135 m per 2025 section	trussStraight	X 0.02 m · Z 1.40 m	5.13 m · 8.50 m W × 0.30 m D
Performance floor 10 x 6 m (1 m grid, U plans M1:50); room floor level per section	floorSection	X 0.00 m · Z 0.00 m	0.01 m · 10.00 m W × 6.00 m D

Tallinna Salme Kultuurikeskus · Vaba Lava / Saal U (third floor)

STAGE ELEMENTS · Vaba Lava / Saal U (third floor)

HitLight · Tallinna Salme Kultuurikeskus

Harju maakond, Tallinn, Põhja-Tallinna linnaosa, Salme tn 12, 10413, Tallinn, Estonia

DWG HL · METRIC

Drawn HitLight

Generated from the saved show

SOURCE 0fd61202ed09

DMX PATCH

14 FIXTURES · 0 UNIVERSES

Fixture / name	Manufacturer / model	Mode	Ch	DMX	Range	Position / mount	Status / notes
UNPATCHED / INVALID							
F001 · 612 Robe LEDBeam 150 FW R...	Robe Lighting / Robin LEDBeam 150 FW RGBW	Mode 1 - Standard 16 -...	22	WITHHELD	TBC	DMX-13 truss 8.5 m (plan M1:50); ...	Enabled
F002 · 613 Robe LEDBeam 150 FW R...	Robe Lighting / Robin LEDBeam 150 FW RGBW	Mode 1 - Standard 16 -...	22	WITHHELD	TBC	DMX-13 truss 8.5 m (plan M1:50); ...	Enabled
F003 · 614 Robe LEDBeam 150 FW R...	Robe Lighting / Robin LEDBeam 150 FW RGBW	Mode 1 - Standard 16 -...	22	WITHHELD	TBC	DMX-13 truss 8.5 m (plan M1:50); ...	Enabled
F004 · 615 Robe LEDBeam 150 FW R...	Robe Lighting / Robin LEDBeam 150 FW RGBW	Mode 1 - Standard 16 -...	22	WITHHELD	TBC	DMX-13 truss 8.5 m (plan M1:50); ...	Enabled
F005 · 616 Robe LEDBeam 150 FW R...	Robe Lighting / Robin LEDBeam 150 FW RGBW	Mode 1 - Standard 16 -...	22	WITHHELD	TBC	DMX-13 truss 8.5 m (plan M1:50); ...	Enabled
F006 · 632 Robe Painte (DMX-11, p...	Robe Lighting / Robin Painte	Mode 2 - enhanced gobo...	45	WITHHELD	TBC	DMX-11 truss 8.5 m (plan M1:50); ...	Enabled
F007 · 633 Robe Painte (DMX-11, p...	Robe Lighting / Robin Painte	Mode 2 - enhanced gobo...	45	WITHHELD	TBC	DMX-11 truss 8.5 m (plan M1:50); ...	Enabled
F008 · 634 Robe Painte (DMX-11, p...	Robe Lighting / Robin Painte	Mode 2 - enhanced gobo...	45	WITHHELD	TBC	DMX-11 truss 8.5 m (plan M1:50); ...	Enabled
F009 · 635 Robe Painte (DMX-11, p...	Robe Lighting / Robin Painte	Mode 2 - enhanced gobo...	45	WITHHELD	TBC	DMX-11 truss 8.5 m (plan M1:50); ...	Enabled
F010 · 642 Robe LEDBeam 150 FW R...	Robe Lighting / Robin LEDBeam 150 FW RGBW	Mode 1 - Standard 16 -...	22	WITHHELD	TBC	DMX-10 truss 8.5 m (plan M1:50); ...	Enabled
F011 · 643 Robe LEDBeam 150 FW R...	Robe Lighting / Robin LEDBeam 150 FW RGBW	Mode 1 - Standard 16 -...	22	WITHHELD	TBC	DMX-10 truss 8.5 m (plan M1:50); ...	Enabled
F012 · 644 Robe LEDBeam 150 FW R...	Robe Lighting / Robin LEDBeam 150 FW RGBW	Mode 1 - Standard 16 -...	22	WITHHELD	TBC	DMX-10 truss 8.5 m (plan M1:50); ...	Enabled
F013 · 645 Robe LEDBeam 150 FW R...	Robe Lighting / Robin LEDBeam 150 FW RGBW	Mode 1 - Standard 16 -...	22	WITHHELD	TBC	DMX-10 truss 8.5 m (plan M1:50); ...	Enabled
F014 · 646 Robe LEDBeam 150 FW R...	Robe Lighting / Robin LEDBeam 150 FW RGBW	Mode 1 - Standard 16 -...	22	WITHHELD	TBC	DMX-10 truss 8.5 m (plan M1:50); ...	Enabled

No patched universes

Tallinna Salme Kultuurikeskus · Vaba Lava / Saal U (third floor)

DMX PATCH · Vaba Lava / Saal U (third floor)

HitLight · Tallinna Salme Kultuurikeskus

Harju maakond, Tallinn, Põhja-Tallinna linnaosa, Salme tn 12, 10413, Tallinn, Estonia

DWG HL · METRIC

Drawn HitLight

Generated from the saved show

SOURCE 0fd61202ed09

VALIDATION APPENDIX

WARNING · PATCH_WITHHELD

DMX patch facts are withheld pending source verification. This planning document cannot be used for hardware output.

Objects: — · Remediation: correct the saved show data and regenerate.

WARNING · TITLE_METADATA_INCOMPLETE

Some professional title-block metadata is missing; the document will show an em dash.

Objects: 449da7e3bda982fd2ac6159a · Remediation: correct the saved show data and regenerate.

HitLight

VENUE & DRAWING SOURCES

Tallinna Salme Kultuurikeskus

Vaba Lava / Saal U (third floor) · Published technical reference; current arrangement unconfirmed

Harju maakond, Tallinn, Põhja-Tallinna linnaosa, Salme tn 12, 10413, Tallinn, EE

https://www.salme.ee/

Sources checked 2026-10-19

Symbols: HitLight-owned category artwork. No manufacturer model geometry or original source pages included.

14 of 28 plotted units are reconstructed. Fourteen ETC Desire Fresnels are omitted because exact profiles are unavailable. The schematic lighting plot and scaled truss plan disagree on width registration, moving outer fixtures by up to 0.19 m.

The 10.1 × 23.3 m stage rectangle is a room/rig envelope, not the usable stage floor. Hoisted truss heights derive from one section and may vary. The equipment table lists 12 Desire Fresnels while the lighting plot shows fourteen.

Source currency and the installed setup remain unverified. Confirm dimensions, mounts, fixture stock and patch with the venue.

Public plans withhold DMX addresses until their source reconciliation is reviewed.

The reconstruction retains its documented coverage and geometry assumptions; confirm the current setup with the venue.

Official Vaba Lava Tallinn room information: https://vabalava.ee/ruumide-rent/tallinn/ · checked 2026-10-19

Official Salme performance house information: https://salme.ee/salme-kultuurikeskus-suur-saal/ · checked 2026-10-19

Paigutusjoonis - A-saal.pdf: https://drive.google.com/uc?export=download&id=1P5lEptvIZzmlMR7N2eY5XvGDLbBA57rJ · checked 2026-10-19

Saal A põrand-trassid Vabalava.pdf: https://drive.google.com/uc?export=download&id=1spnKQUaNZQWu27V0tXZa17cU3UJcurHQ · checked 2026-10-19

Saal A M50 lõige 260417 2-2.pdf: https://drive.google.com/uc?export=download&id=1tq48gWQi1CU2yKj0QzqM3T08bc_c6Uox · checked 2026-10-19

Paigutusjoonis - U-saal.pdf: https://drive.google.com/uc?export=download&id=16gRvOe00UVOBdTLuYsTiknTXZGJKxYdS · checked 2026-10-19

Saal U põrand-trassid Vabalava.pdf: https://drive.google.com/uc?export=download&id=15EGOOlNnfMO1HKNmOTOW4YQgFsfegX-8 · checked 2026-10-19

Saal U lõige Vabalava.pdf: https://drive.google.com/uc?export=download&id=1lx6WOxA5zr7CCAMCO4OxOgzYx8H9Drec · checked 2026-10-19

Saal U põrand Vabalava.pdf: https://drive.google.com/uc?export=download&id=1e0tQwlMRqMZwWOdwd7dLwIzU3pcqrTgr · checked 2026-10-19

Public venue page: https://www.hitlight.app/venues/estonia/tallinna-salme-kultuurikeskus-449da7e3

HitLight