
UPSTAGE ↑

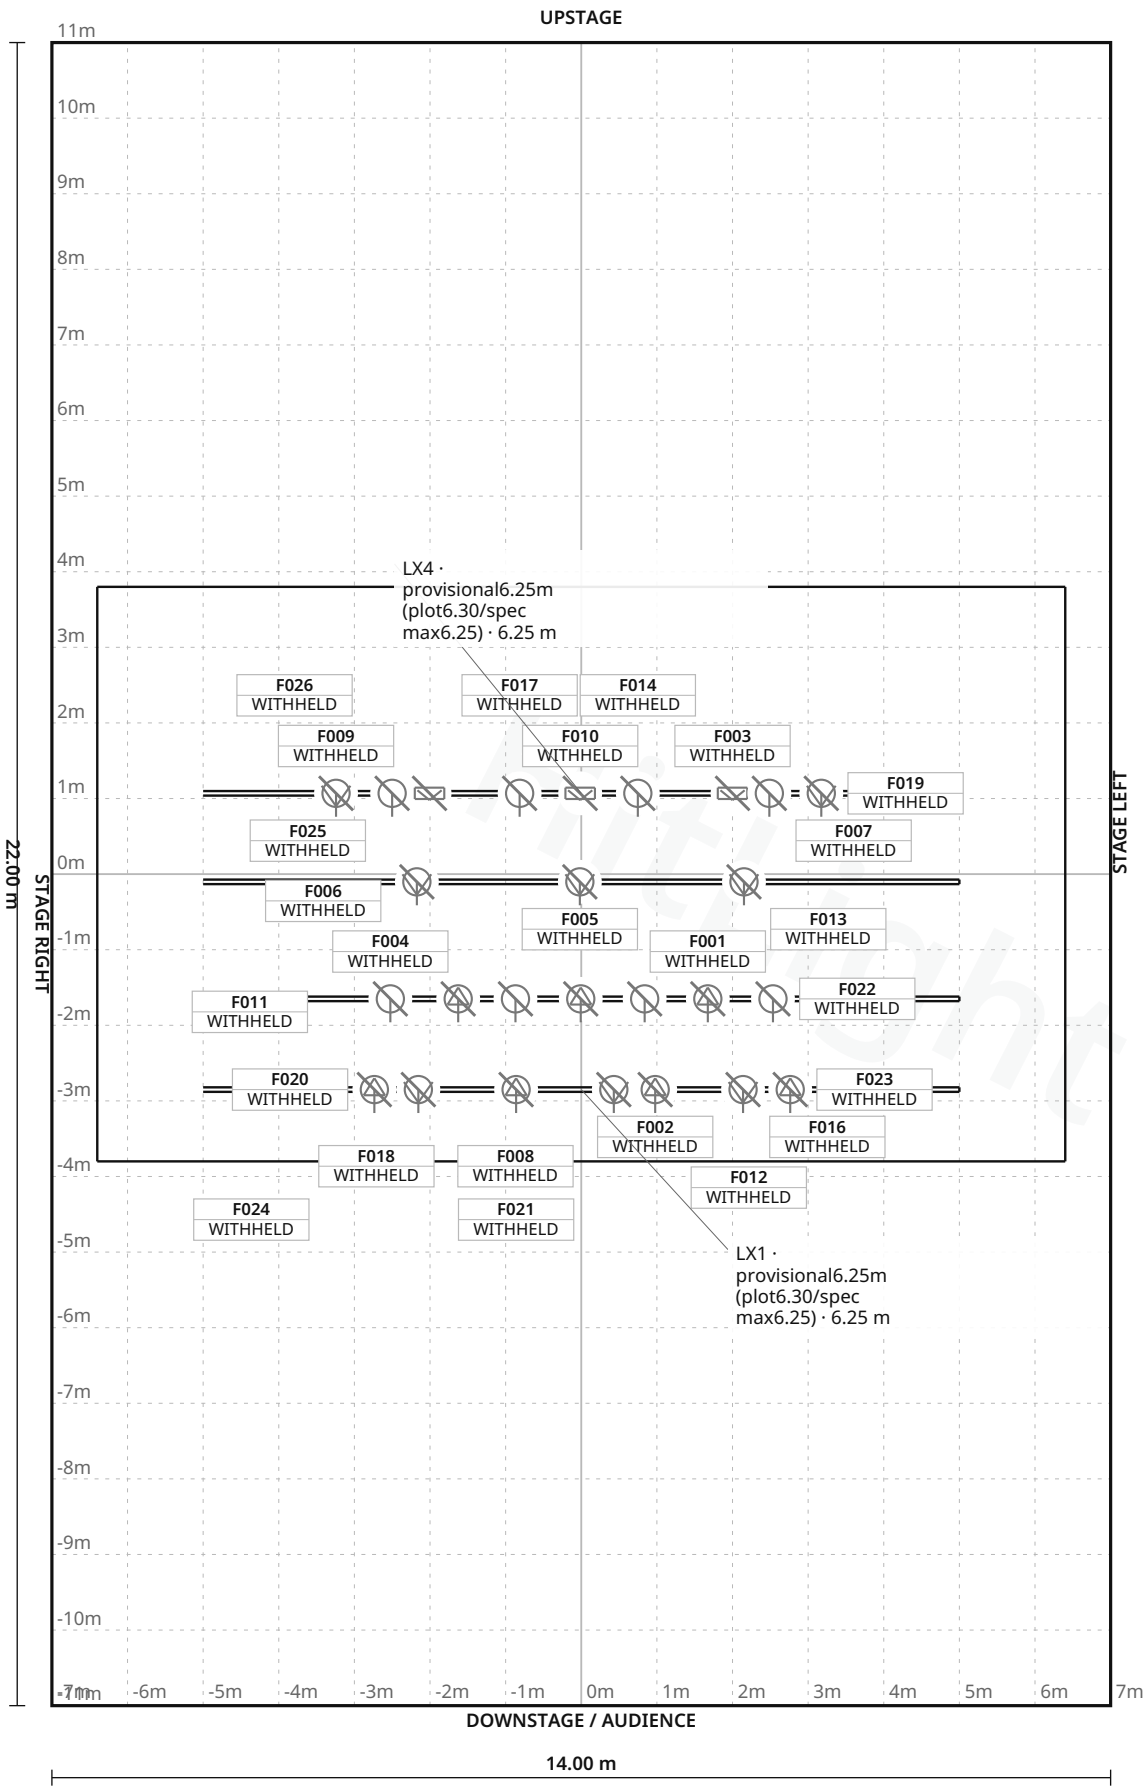

FIXTURE LEGEND

- **Ovation F-915FC** — Spot Light · 8×
- **Rogue R1X Spot** — Profile Spot · 3×
- **Prolights** StudioCOB FC — PAR Light · 8×
- **Selecon PL1** (Strand PL1 key; variant pending) — Profile Spot · 4×
- **Spotlight CYC300** LED — Cyc Light · 3×

Stage 14.00 m W × 22.00 m D · Grid 1 m

1 fixture labels omitted in this view due to crowding · see DMX patch

Dunamaise Arts Centre · Main room

LIGHT PLOT · PLAN · Main room

HitLight · Dunamaise Arts Centre

Church Street, Portlaoise, Co. Laois, Portlaoise, Ireland

DWG HL · SCALE 1:100 · metric · PRINT AT 100%

Drawn HitLight

Generated from the saved show

SOURCE a780b16897e6

SYMBOL LEGEND

5 TYPES · 26 FIXTURES · COLOUR BY TYPE



Chauvet Professional Ovation F-915FC

Spot Light · 18Ch Mode · 18 ch · category symbol

8 physical · 8 plotted

8 disabled · 0 unplaced



Chauvet Professional Rogue R1X Spot

Profile Spot · 16Ch Mode · 16 ch · category symbol

3 physical · 3 plotted

3 disabled · 0 unplaced



Unverified source fixture Prolights StudioCOB FC

PAR Light · Unverified · TBC ch · category symbol

8 physical · 8 plotted

8 disabled · 0 unplaced



Unverified source fixture Selecon PL1 (Strand PL1 key; variant pending)

Profile Spot · Unverified · TBC ch · category symbol

4 physical · 4 plotted

4 disabled · 0 unplaced



Unverified source fixture Spotlight CYC300 LED

Cyc Light · Unverified · TBC ch · category symbol

3 physical · 3 plotted

3 disabled · 0 unplaced

Dunamaise Arts Centre · Main room

SYMBOL LEGEND · Main room

HitLight · Dunamaise Arts Centre

Church Street, Portlaoise, Co. Laois, Portlaoise, Ireland

DWG HL · METRIC

Drawn HitLight

Generated from the saved show

SOURCE a780b16897e6

GENERAL NOTES

1. Source-based lighting plan. Confirm the current rig with the venue.
2. PARTIAL: included fixtures are not a full physical-unit census.
3. DMX PATCH WITHHELD: provisional or unchecked addresses are not published.
4. Partial source-backed subset: 26 included bodies; see the current legend and fixture schedule for fixture coverage.
5. Public preview deliberately uses approximate category bodies; no manufacturer meshes, original documents or control data are distributed.

HitLight

STAGE ELEMENTS

NAME	TYPE	POSITION	TRIM / SIZE
LX1 · provisional6.25m (plot6.30/spec max6.25)	pipe	X 0.00 m · Z 2.85 m	6.25 m · 10.00 m W × 0.06 m D
LX2 · provisional6.25m (plot6.30/spec max6.25)	pipe	X 0.00 m · Z 1.65 m	6.25 m · 10.00 m W × 0.06 m D
LX3 · provisional6.25m (plot6.30/spec max6.25)	pipe	X 0.00 m · Z 0.10 m	6.25 m · 10.00 m W × 0.06 m D
LX4 · provisional6.25m (plot6.30/spec max6.25)	pipe	X 0.00 m · Z -1.07 m	6.25 m · 10.00 m W × 0.06 m D
SOURCE deck envelope · exact current usable extent pending	floorSection	X 0.00 m · Z 0.00 m	0.01 m · 12.80 m W × 7.60 m D

HitLight

FIXTURE SCHEDULE

Fixture	Manufacturer / model	Position / mount	Mode / output
VISUAL PLANNING · DMX PATCH WITHHELD			
F001	Chauvet Professional / Rogue R1X Spot	LX2 · provisional6.25m (plot6.30/spec max6.25)	Unverified · Output excluded
F002	Unverified source fixture / Selecon PL1 (Strand PL1 key; variant pending)	LX1 · provisional6.25m (plot6.30/spec max6.25)	Unverified · Output excluded
F003	Unverified source fixture / Spotlight CYC300 LED	LX4 · provisional6.25m (plot6.30/spec max6.25)	Unverified · Output excluded
F004	Unverified source fixture / Prolights StudioCOB FC	LX2 · provisional6.25m (plot6.30/spec max6.25)	Unverified · Output excluded
F005	Chauvet Professional / Ovation F-915FC	LX3 · provisional6.25m (plot6.30/spec max6.25)	Unverified · Output excluded
F006	Chauvet Professional / Rogue R1X Spot	LX2 · provisional6.25m (plot6.30/spec max6.25)	Unverified · Output excluded
F007	Unverified source fixture / Prolights StudioCOB FC	LX4 · provisional6.25m (plot6.30/spec max6.25)	Unverified · Output excluded
F008	Unverified source fixture / Prolights StudioCOB FC	LX2 · provisional6.25m (plot6.30/spec max6.25)	Unverified · Output excluded
F009	Chauvet Professional / Ovation F-915FC	LX4 · provisional6.25m (plot6.30/spec max6.25)	Unverified · Output excluded
F010	Unverified source fixture / Spotlight CYC300 LED	LX4 · provisional6.25m (plot6.30/spec max6.25)	Unverified · Output excluded
F011	Chauvet Professional / Ovation F-915FC	LX3 · provisional6.25m (plot6.30/spec max6.25)	Unverified · Output excluded
F012	Chauvet Professional / Ovation F-915FC	LX1 · provisional6.25m (plot6.30/spec max6.25)	Unverified · Output excluded
F013	Chauvet Professional / Ovation F-915FC	LX3 · provisional6.25m (plot6.30/spec max6.25)	Unverified · Output excluded
F014	Unverified source fixture / Prolights StudioCOB FC	LX4 · provisional6.25m (plot6.30/spec max6.25)	Unverified · Output excluded
F015	Unverified source fixture / Prolights StudioCOB FC	LX2 · provisional6.25m (plot6.30/spec max6.25)	Unverified · Output excluded
F016	Chauvet Professional / Ovation F-915FC	LX1 · provisional6.25m (plot6.30/spec max6.25)	Unverified · Output excluded
F017	Unverified source fixture / Prolights StudioCOB FC	LX4 · provisional6.25m (plot6.30/spec max6.25)	Unverified · Output excluded
F018	Chauvet Professional / Rogue R1X Spot	LX2 · provisional6.25m (plot6.30/spec max6.25)	Unverified · Output excluded
F019	Chauvet Professional / Ovation F-915FC	LX4 · provisional6.25m (plot6.30/spec max6.25)	Unverified · Output excluded
F020	Unverified source fixture / Selecon PL1 (Strand PL1 key; variant pending)	LX1 · provisional6.25m (plot6.30/spec max6.25)	Unverified · Output excluded

Planning reference only. Confirm installed modes and patch with the venue.

Dunamaise Arts Centre · Main room

FIXTURE SCHEDULE · Main room

HitLight · Dunamaise Arts Centre

Church Street, Portlaoise, Co. Laois, Portlaoise, Ireland

DWG HL · METRIC

Drawn HitLight

Generated from the saved show

SOURCE a780b16897e6

FIXTURE SCHEDULE · CONTINUED

Fixture	Manufacturer / model	Position / mount	Mode / output
VISUAL PLANNING · DMX PATCH WITHHELD			
F021	Unverified source fixture / Selecon PL1 (Strand PL1 key; variant pending)	LX1 · provisional6.25m (plot6.30/spec max6.25)	Unverified · Output excluded
F022	Unverified source fixture / Prolights StudioCOB FC	LX2 · provisional6.25m (plot6.30/spec max6.25)	Unverified · Output excluded
F023	Unverified source fixture / Selecon PL1 (Strand PL1 key; variant pending)	LX1 · provisional6.25m (plot6.30/spec max6.25)	Unverified · Output excluded
F024	Chauvet Professional / Ovation F-915FC	LX1 · provisional6.25m (plot6.30/spec max6.25)	Unverified · Output excluded
F025	Unverified source fixture / Prolights StudioCOB FC	LX4 · provisional6.25m (plot6.30/spec max6.25)	Unverified · Output excluded
F026	Unverified source fixture / Spotlight CYC300 LED	LX4 · provisional6.25m (plot6.30/spec max6.25)	Unverified · Output excluded

Planning reference only. Confirm installed modes and patch with the venue.

HitLight

VALIDATION APPENDIX

WARNING · PATCH_WITHHELD

DMX patch facts are withheld pending source verification. This planning document cannot be used for hardware output.

Objects: — · Remediation: review the source facts and regenerate.

ERROR · STAGE_DIMENSIONS_UNCONFIRMED

Confirm the stage dimensions before producing a final technical document.

Objects: Main room · Remediation: review the source facts and regenerate.

WARNING · FIXTURE_DISABLED

Fixtures are disabled for this visual planning reconstruction.

Objects: F001–F026 · Remediation: review the source facts and regenerate.

WARNING · MODE_UNVERIFIED

DMX modes are unverified; output remains excluded.

Objects: F002–F004, F007, F008, F010, F014, F015, F017, F020–F023, F025, F026 · Remediation: review the source facts and regenerate.

WARNING · TITLE_METADATA_INCOMPLETE

Some professional title-block metadata is missing; the document will show an em dash.

Objects: 4639637719c7ca290f39e568 · Remediation: review the source facts and regenerate.

HitLight

VENUE & DRAWING SOURCES

Dunamaise Arts Centre

Main room · House rig

Church Street, Portlaoise, Co. Laois, Portlaoise, IE

https://www.dunamaise.ie/

Sources checked 2026-10-19

Generated by HitLight from the saved published venue rig. Source attribution and reconstruction limitations are retained below.

Symbols: HitLight-owned category artwork. No manufacturer model geometry or original source pages included.

Partial source-backed subset: 26 included bodies; see the current legend and fixture schedule for fixture coverage.

Public preview deliberately uses approximate category bodies; no manufacturer meshes, original documents or control data are distributed.

All fixtures remain disabled. Preview modes and validation backing addresses are assumptions; source patch, output readiness, optics, aiming and current installation are unverified.

26-body inner-LX1–4 subset. Plot6300mm trim conflicts with older stage-spec6250mm max: conservative provisional6.25m support, numeric bound6.25–6.30m. Stage-spec12.8×7.6m differs from plot8m depth; datum chosen from spec, not a certified current deck. Body envelopes and zero aim are illustrative.

Source freshness: unknown;2025 plot and older dimension/section sources retained distinctly

Unresolved: remaining_source_physical_census_unreconciled; trim5cm_source_conflict; stage_depth0.4m_source_conflict; paired_lamp_and_colour_engine_identity_unresolved; exact_profiles_modes_and_patch_unverified; source_freshness_unknown

Omitted/unlocated: FOH, side lamp/colour-engine assemblies and remaining stage/stock units (unknown); On-request tungsten luminaires and Par16 stock (unknown)

Partial source-based planning reconstruction; the current installation and complete fixture census are unverified.

Source-matched catalogue bodies are shown where available. Unresolved source identities remain labelled visual markers. Installed modes and DMX patch require verification; visual-only fixtures remain excluded from output.

Exact available catalogue display bodies are restored through verified immutable references. Fixture identities, installed modes, patch and output verification are unchanged; original source qualifications remain authoritative.

Partial source-backed subset: 26 included bodies; see the current legend and fixture schedule for fixture coverage.

Public preview deliberately uses approximate category bodies; no manufacturer meshes, original documents or control data are distributed.

All fixtures remain disabled. Preview modes and validation backing addresses are assumptions; source patch, output readiness, optics, aiming and current installation are unverified.

26-body inner-LX1–4 subset. Plot6300mm trim conflicts with older stage-spec6250mm max: conservative provisional6.25m support, numeric bound6.25–6.30m. Stage-spec12.8×7.6m differs from plot8m depth; datum chosen from spec, not a certified current deck. Body envelopes and zero aim are illustrative.

Source freshness: unknown;2025 plot and older dimension/section sources retained distinctly

Unresolved: remaining_source_physical_census_unreconciled; trim5cm_source_conflict; stage_depth0.4m_source_conflict; paired_lamp_and_colour_engine_identity_unresolved; exact_profiles_modes_and_patch_unverified; source_freshness_unknown

HitLight | hitlight.app

VENUE & DRAWING SOURCES

Omitted/unlocated: FOH, side lamp/colour-engine assemblies and remaining stage/stock units (unknown); On-request tungsten luminaires and Par16 stock (unknown)

Generated from the saved published HitLight layout; fixture positions and room geometry are unchanged. Not an official venue drawing.

Partial source-based planning reconstruction; the current installation and complete fixture census are unverified.

Source-matched catalogue bodies are shown where available. Unresolved source identities remain labelled visual markers. Installed modes and DMX patch require verification; visual-only fixtures remain excluded from output.

Exact available catalogue display bodies are restored through verified immutable references. Fixture identities, installed modes, patch and output verification are unchanged; original source qualifications remain authoritative.

Output remains excluded for visual-only fixtures. Catalogue identity does not verify installed modes, addresses or the current installation.

DAC_LX_Hemps_2025.pdf: https://www.dunamaise.ie/content/tech/DAC_LX_Hemps_2025.pdf · checked 2026-10-19

stagerigging.pdf: https://www.dunamaise.ie/content/tech/stagerigging.pdf · checked 2026-10-19

DAC_Sect.2023.pdf: https://www.dunamaise.ie/content/tech/DAC_Sect.2023.pdf · checked 2026-10-19

Public venue page: https://www.hitlight.app/venues/ireland/dunamaise-arts-centre-46396377

HitLight