
UPSTAGE ↑

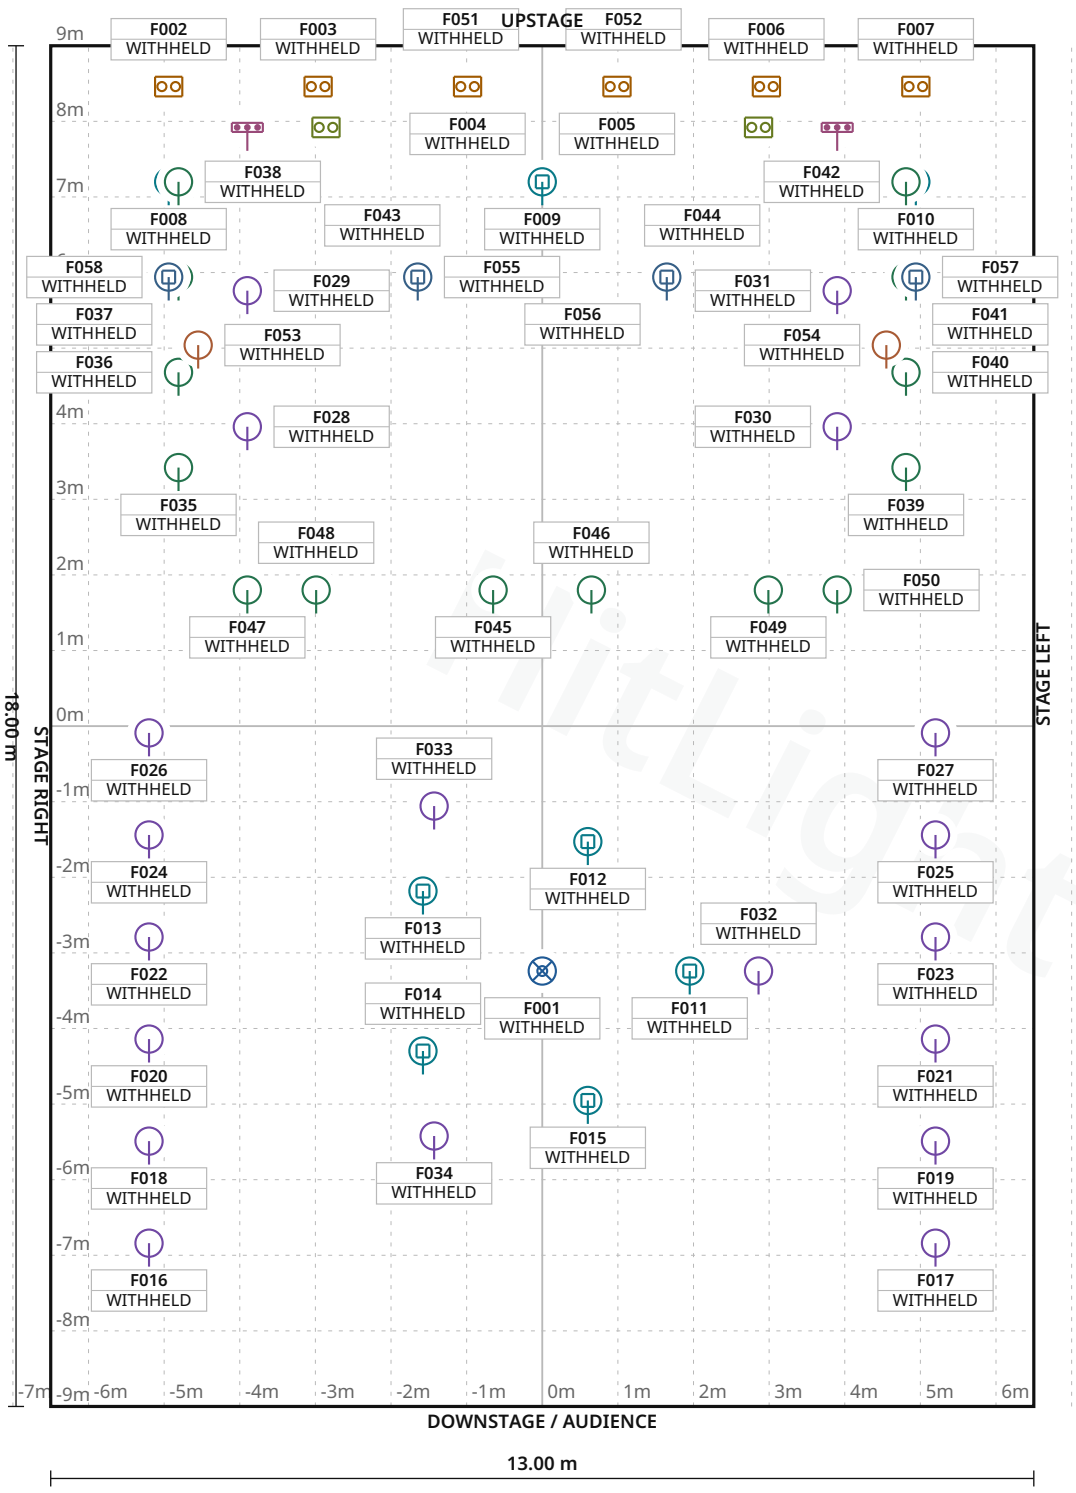

FIXTURE LEGEND

- **Starburst** — Effect · 1×
- **Thunder Wash 100** — RGB, Blinder · 6×
- **Visual** — substitute · Basic Conventional PAR Light · 14×
- **Visual** — substitute · Basic LED PAR RGBDim PAR Light · 19×
- **Visual** — substitute · Basic Moving Head Moving Head · 8×
- **Visual** — substitute · LED BAR 6 CH - H LED Bar · 2×
- **Blinder 2 dmx** — Blinder · 2×
- **Sunstrip Active** — MKII PAR Light · 2×
- **MH-x60** — Moving Head · 4×

Stage 13.00 m W × 18.00 m D · Grid 1 m

Werkk Kulturlokal · Main room

LIGHT PLOT · PLAN · Main room

HitLight · Werkk Kulturlokal

Schmiedestrasse 1, 5400, Baden, Switzerland

DWG HL · SCALE 1:100 · metric · PRINT AT 100%

Drawn HitLight

Generated from the saved show

SOURCE 021750481517

SYMBOL LEGEND

9 TYPES · 58 FIXTURES · COLOUR BY TYPE



ADJ Starburst

Effect · 12 ch · 12 ch · category symbol

1 physical · 1 plotted

0 disabled · 0 unplaced



Cameo Thunder Wash 100 RGB

Blinder · 6 CH Strobe (2) · 6 ch · category symbol

6 physical · 6 plotted

0 disabled · 0 unplaced



HitLight placeholder Visual substitute · Basic Conventional

PAR Light · Default · 1 ch · category symbol

14 physical · 14 plotted

0 disabled · 0 unplaced



HitLight placeholder Visual substitute · Basic LED PAR RGBDim

PAR Light · Standard mode · 4 ch · category symbol

19 physical · 19 plotted

0 disabled · 0 unplaced



HitLight placeholder Visual substitute · Basic Moving Head

Moving Head · Mode 1 · 11 ch · category symbol

8 physical · 8 plotted

0 disabled · 0 unplaced



HitLight placeholder Visual substitute · LED BAR 6 CH - H

LED Bar · 9 CH · 6 ch · category symbol

2 physical · 2 plotted

0 disabled · 0 unplaced



Showtec Blinder 2 dmx

Blinder · Default · 1 ch · category symbol

2 physical · 2 plotted

0 disabled · 0 unplaced



Showtec Sunstrip Active MKII

PAR Light · Mode 4 - 10ch · 10 ch · category symbol

2 physical · 2 plotted

0 disabled · 0 unplaced

Werkk Kulturlokal · Main room

SYMBOL LEGEND · Main room

HitLight · Werkk Kulturlokal

Schmiedestrasse 1, 5400, Baden, Switzerland

DWG HL · METRIC

Drawn HitLight

Generated from the saved show

SOURCE 021750481517



StairVille MH-x60

Moving Head · 14 channels · 14 ch · category symbol

4 physical · 4 plotted

0 disabled · 0 unplaced

HitLight

GENERAL NOTES

1. Source-based lighting plan. Confirm the current rig with the venue.
2. PARTIAL: included fixtures are not a full physical-unit census.
3. DMX PATCH WITHHELD: provisional or unchecked addresses are not published.
4. The reconstruction retains its documented coverage and geometry assumptions; confirm the current setup with the venue.

HitLight

DMX PATCH

58 FIXTURES · 0 UNIVERSES

Fixture / name	Manufacturer / model	Mode	Ch	DMX	Range	Position / mount	Status / notes
UNPATCHED / INVALID							
F001 · ADJStarburst · roundtruss	ADJ / Starburst	12 ch	12	WITHHELD	TBC	UNPLACED	Enabled
F002 · CameoThunderWash100RGB · ...	Cameo / Thunder Wash 100 RGB	6 CH Strobe (2)	6	WITHHELD	TBC	UNPLACED	Enabled
F003 · CameoThunderWash100RGB · ...	Cameo / Thunder Wash 100 RGB	6 CH Strobe (2)	6	WITHHELD	TBC	UNPLACED	Enabled
F004 · CameoThunderWash100RGB · ...	Cameo / Thunder Wash 100 RGB	6 CH Strobe (2)	6	WITHHELD	TBC	UNPLACED	Enabled
F005 · CameoThunderWash100RGB · ...	Cameo / Thunder Wash 100 RGB	6 CH Strobe (2)	6	WITHHELD	TBC	UNPLACED	Enabled
F006 · CameoThunderWash100RGB · ...	Cameo / Thunder Wash 100 RGB	6 CH Strobe (2)	6	WITHHELD	TBC	UNPLACED	Enabled
F007 · CameoThunderWash100RGB · ...	Cameo / Thunder Wash 100 RGB	6 CH Strobe (2)	6	WITHHELD	TBC	UNPLACED	Enabled
F008 · PLACEHOLDER · EvoliteMovin...	HitLight placeholder / Visual substitute ...	Mode 1	11	WITHHELD	TBC	UNPLACED	Enabled
F009 · PLACEHOLDER · EvoliteMovin...	HitLight placeholder / Visual substitute ...	Mode 1	11	WITHHELD	TBC	UNPLACED	Enabled
F010 · PLACEHOLDER · EvoliteMovin...	HitLight placeholder / Visual substitute ...	Mode 1	11	WITHHELD	TBC	UNPLACED	Enabled
F011 · PLACEHOLDER · EvoliteWash3...	HitLight placeholder / Visual substitute ...	Mode 1	11	WITHHELD	TBC	UNPLACED	Enabled
F012 · PLACEHOLDER · EvoliteWash3...	HitLight placeholder / Visual substitute ...	Mode 1	11	WITHHELD	TBC	UNPLACED	Enabled
F013 · PLACEHOLDER · EvoliteWash3...	HitLight placeholder / Visual substitute ...	Mode 1	11	WITHHELD	TBC	UNPLACED	Enabled
F014 · PLACEHOLDER · EvoliteWash3...	HitLight placeholder / Visual substitute ...	Mode 1	11	WITHHELD	TBC	UNPLACED	Enabled
F015 · PLACEHOLDER · EvoliteWash3...	HitLight placeholder / Visual substitute ...	Mode 1	11	WITHHELD	TBC	UNPLACED	Enabled
F016 · PLACEHOLDER · Genericaudie...	HitLight placeholder / Visual substitute ...	Standard mode	4	WITHHELD	TBC	UNPLACED	Enabled
F017 · PLACEHOLDER · Genericaudie...	HitLight placeholder / Visual substitute ...	Standard mode	4	WITHHELD	TBC	UNPLACED	Enabled
F018 · PLACEHOLDER · Genericaudie...	HitLight placeholder / Visual substitute ...	Standard mode	4	WITHHELD	TBC	UNPLACED	Enabled
F019 · PLACEHOLDER · Genericaudie...	HitLight placeholder / Visual substitute ...	Standard mode	4	WITHHELD	TBC	UNPLACED	Enabled
F020 · PLACEHOLDER · Genericaudie...	HitLight placeholder / Visual substitute ...	Standard mode	4	WITHHELD	TBC	UNPLACED	Enabled

No patched universes

Werkk Kulturlokal · Main room

DMX PATCH · Main room

HitLight · Werkk Kulturlokal

Schmiedestrasse 1, 5400, Baden, Switzerland

DWG HL · METRIC

Drawn HitLight

Generated from the saved show

SOURCE 021750481517

DMX PATCH · CONTINUED

58 FIXTURES · 0 UNIVERSES

Fixture / name	Manufacturer / model	Mode	Ch	DMX	Range	Position / mount	Status / notes
UNPATCHED / INVALID							
F021 · PLACEHOLDER · Genericaudie...	HitLight placeholder / Visual substitute ...	Standard mode	4	WITHHELD	TBC	UNPLACED	Enabled
F022 · PLACEHOLDER · Genericaudie...	HitLight placeholder / Visual substitute ...	Standard mode	4	WITHHELD	TBC	UNPLACED	Enabled
F023 · PLACEHOLDER · Genericaudie...	HitLight placeholder / Visual substitute ...	Standard mode	4	WITHHELD	TBC	UNPLACED	Enabled
F024 · PLACEHOLDER · Genericaudie...	HitLight placeholder / Visual substitute ...	Standard mode	4	WITHHELD	TBC	UNPLACED	Enabled
F025 · PLACEHOLDER · Genericaudie...	HitLight placeholder / Visual substitute ...	Standard mode	4	WITHHELD	TBC	UNPLACED	Enabled
F026 · PLACEHOLDER · Genericaudie...	HitLight placeholder / Visual substitute ...	Standard mode	4	WITHHELD	TBC	UNPLACED	Enabled
F027 · PLACEHOLDER · Genericaudie...	HitLight placeholder / Visual substitute ...	Standard mode	4	WITHHELD	TBC	UNPLACED	Enabled
F028 · PLACEHOLDER · Genericstage...	HitLight placeholder / Visual substitute ...	Standard mode	4	WITHHELD	TBC	UNPLACED	Enabled
F029 · PLACEHOLDER · Genericstage...	HitLight placeholder / Visual substitute ...	Standard mode	4	WITHHELD	TBC	UNPLACED	Enabled
F030 · PLACEHOLDER · Genericstage...	HitLight placeholder / Visual substitute ...	Standard mode	4	WITHHELD	TBC	UNPLACED	Enabled
F031 · PLACEHOLDER · Genericstage...	HitLight placeholder / Visual substitute ...	Standard mode	4	WITHHELD	TBC	UNPLACED	Enabled
F032 · PLACEHOLDER · IMGStageline...	HitLight placeholder / Visual substitute ...	Standard mode	4	WITHHELD	TBC	UNPLACED	Enabled
F033 · PLACEHOLDER · IMGStageline...	HitLight placeholder / Visual substitute ...	Standard mode	4	WITHHELD	TBC	UNPLACED	Enabled
F034 · PLACEHOLDER · IMGStageline...	HitLight placeholder / Visual substitute ...	Standard mode	4	WITHHELD	TBC	UNPLACED	Enabled
F035 · PLACEHOLDER · PAR56300W · 7	HitLight placeholder / Visual substitute ...	Default	1	WITHHELD	TBC	UNPLACED	Enabled
F036 · PLACEHOLDER · PAR56300W · 8	HitLight placeholder / Visual substitute ...	Default	1	WITHHELD	TBC	UNPLACED	Enabled
F037 · PLACEHOLDER · PAR56300W · 9	HitLight placeholder / Visual substitute ...	Default	1	WITHHELD	TBC	UNPLACED	Enabled
F038 · PLACEHOLDER · PAR56300W · ...	HitLight placeholder / Visual substitute ...	Default	1	WITHHELD	TBC	UNPLACED	Enabled
F039 · PLACEHOLDER · PAR56300W · ...	HitLight placeholder / Visual substitute ...	Default	1	WITHHELD	TBC	UNPLACED	Enabled
F040 · PLACEHOLDER · PAR56300W · ...	HitLight placeholder / Visual substitute ...	Default	1	WITHHELD	TBC	UNPLACED	Enabled

No patched universes

DMX PATCH · CONTINUED

58 FIXTURES · 0 UNIVERSES

Fixture / name	Manufacturer / model	Mode	Ch	DMX	Range	Position / mount	Status / notes
UNPATCHED / INVALID							
F041 · PLACEHOLDER · PAR56300W · ...	HitLight placeholder / Visual substitute ...	Default	1	WITHHELD	TBC	UNPLACED	Enabled
F042 · PLACEHOLDER · PAR56300W · ...	HitLight placeholder / Visual substitute ...	Default	1	WITHHELD	TBC	UNPLACED	Enabled
F043 · PLACEHOLDER · StairvillePo...	HitLight placeholder / Visual substitute ...	9 CH	6	WITHHELD	TBC	UNPLACED	Enabled
F044 · PLACEHOLDER · StairvillePo...	HitLight placeholder / Visual substitute ...	9 CH	6	WITHHELD	TBC	UNPLACED	Enabled
F045 · PLACEHOLDER · Unknownfron...	HitLight placeholder / Visual substitute ...	Default	1	WITHHELD	TBC	UNPLACED	Enabled
F046 · PLACEHOLDER · Unknownfron...	HitLight placeholder / Visual substitute ...	Default	1	WITHHELD	TBC	UNPLACED	Enabled
F047 · PLACEHOLDER · Unknownfron...	HitLight placeholder / Visual substitute ...	Default	1	WITHHELD	TBC	UNPLACED	Enabled
F048 · PLACEHOLDER · Unknownfron...	HitLight placeholder / Visual substitute ...	Default	1	WITHHELD	TBC	UNPLACED	Enabled
F049 · PLACEHOLDER · Unknownfron...	HitLight placeholder / Visual substitute ...	Default	1	WITHHELD	TBC	UNPLACED	Enabled
F050 · PLACEHOLDER · Unknownfron...	HitLight placeholder / Visual substitute ...	Default	1	WITHHELD	TBC	UNPLACED	Enabled
F051 · ShowtecBlinder2DMX · 246	Showtec / Blinder 2 dmx	Default	1	WITHHELD	TBC	UNPLACED	Enabled
F052 · ShowtecBlinder2DMX · 247	Showtec / Blinder 2 dmx	Default	1	WITHHELD	TBC	UNPLACED	Enabled
F053 · ShowtecSunstripActiveMKII ...	Showtec / Sunstrip Active MKII	Mode 4 - 10ch	10	WITHHELD	TBC	UNPLACED	Enabled
F054 · ShowtecSunstripActiveMKII ...	Showtec / Sunstrip Active MKII	Mode 4 - 10ch	10	WITHHELD	TBC	UNPLACED	Enabled
F055 · StairvilleMHX60 · 1.120	StairVille / MH-x60	14 channels	14	WITHHELD	TBC	UNPLACED	Enabled
F056 · StairvilleMHX60 · 1.134	StairVille / MH-x60	14 channels	14	WITHHELD	TBC	UNPLACED	Enabled
F057 · StairvilleMHX60 · 1.148	StairVille / MH-x60	14 channels	14	WITHHELD	TBC	UNPLACED	Enabled
F058 · StairvilleMHX60 · 1.250	StairVille / MH-x60	14 channels	14	WITHHELD	TBC	UNPLACED	Enabled

No patched universes

Werkk Kulturlokal · Main room

DMX PATCH · Main room

HitLight · Werkk Kulturlokal

Schmiedestrasse 1, 5400, Baden, Switzerland

DWG HL · METRIC

Drawn HitLight

Generated from the saved show

SOURCE 021750481517

VALIDATION APPENDIX

WARNING · PATCH_WITHHELD

DMX patch facts are withheld pending source verification. This planning document cannot be used for hardware output.

Objects: — · Remediation: correct the saved show data and regenerate.

ERROR · STAGE_DIMENSIONS_UNCONFIRMED

Confirm the stage dimensions before producing a final technical document.

Objects: 87495211-AB11-4433-A563-92EA1ACA183A · Remediation: correct the saved show data and regenerate.

WARNING · TITLE_METADATA_INCOMPLETE

Some professional title-block metadata is missing; the document will show an em dash.

Objects: 479e14b8c095e4e68c79c07c · Remediation: correct the saved show data and regenerate.

HitLight

VENUE & DRAWING SOURCES

Werkk Kulturlokal

Main room · House rig

Schmiedestrasse 1, 5400, Baden, CH

https://werkk-baden.ch/

Sources checked 2026-10-19

Symbols: HitLight-owned category artwork. No manufacturer model geometry or original source pages included.

Source-based reconstruction. Confirm the current installation and equipment availability with the venue.

Scale, fixture positions, mounting heights and aiming may include estimates; this is not a rigging specification.

Provisional fixture matches are labelled as placeholders. The recorded subset is not a complete physical inventory.

DMX addresses are withheld from public plans until their exact source patch is reconciled.

The reconstruction retains its documented coverage and geometry assumptions; confirm the current setup with the venue.

Official venue information: https://werkk-baden.ch/ · checked 2026-10-19

dmx_patch_2026.pdf: https://werkk-baden.ch/info/downloads/ · checked 2026-10-19

Public venue page: https://www.hitlight.app/venues/switzerland/werkk-kulturlokal-479e14b8

HitLight