
UPSTAGE ↑

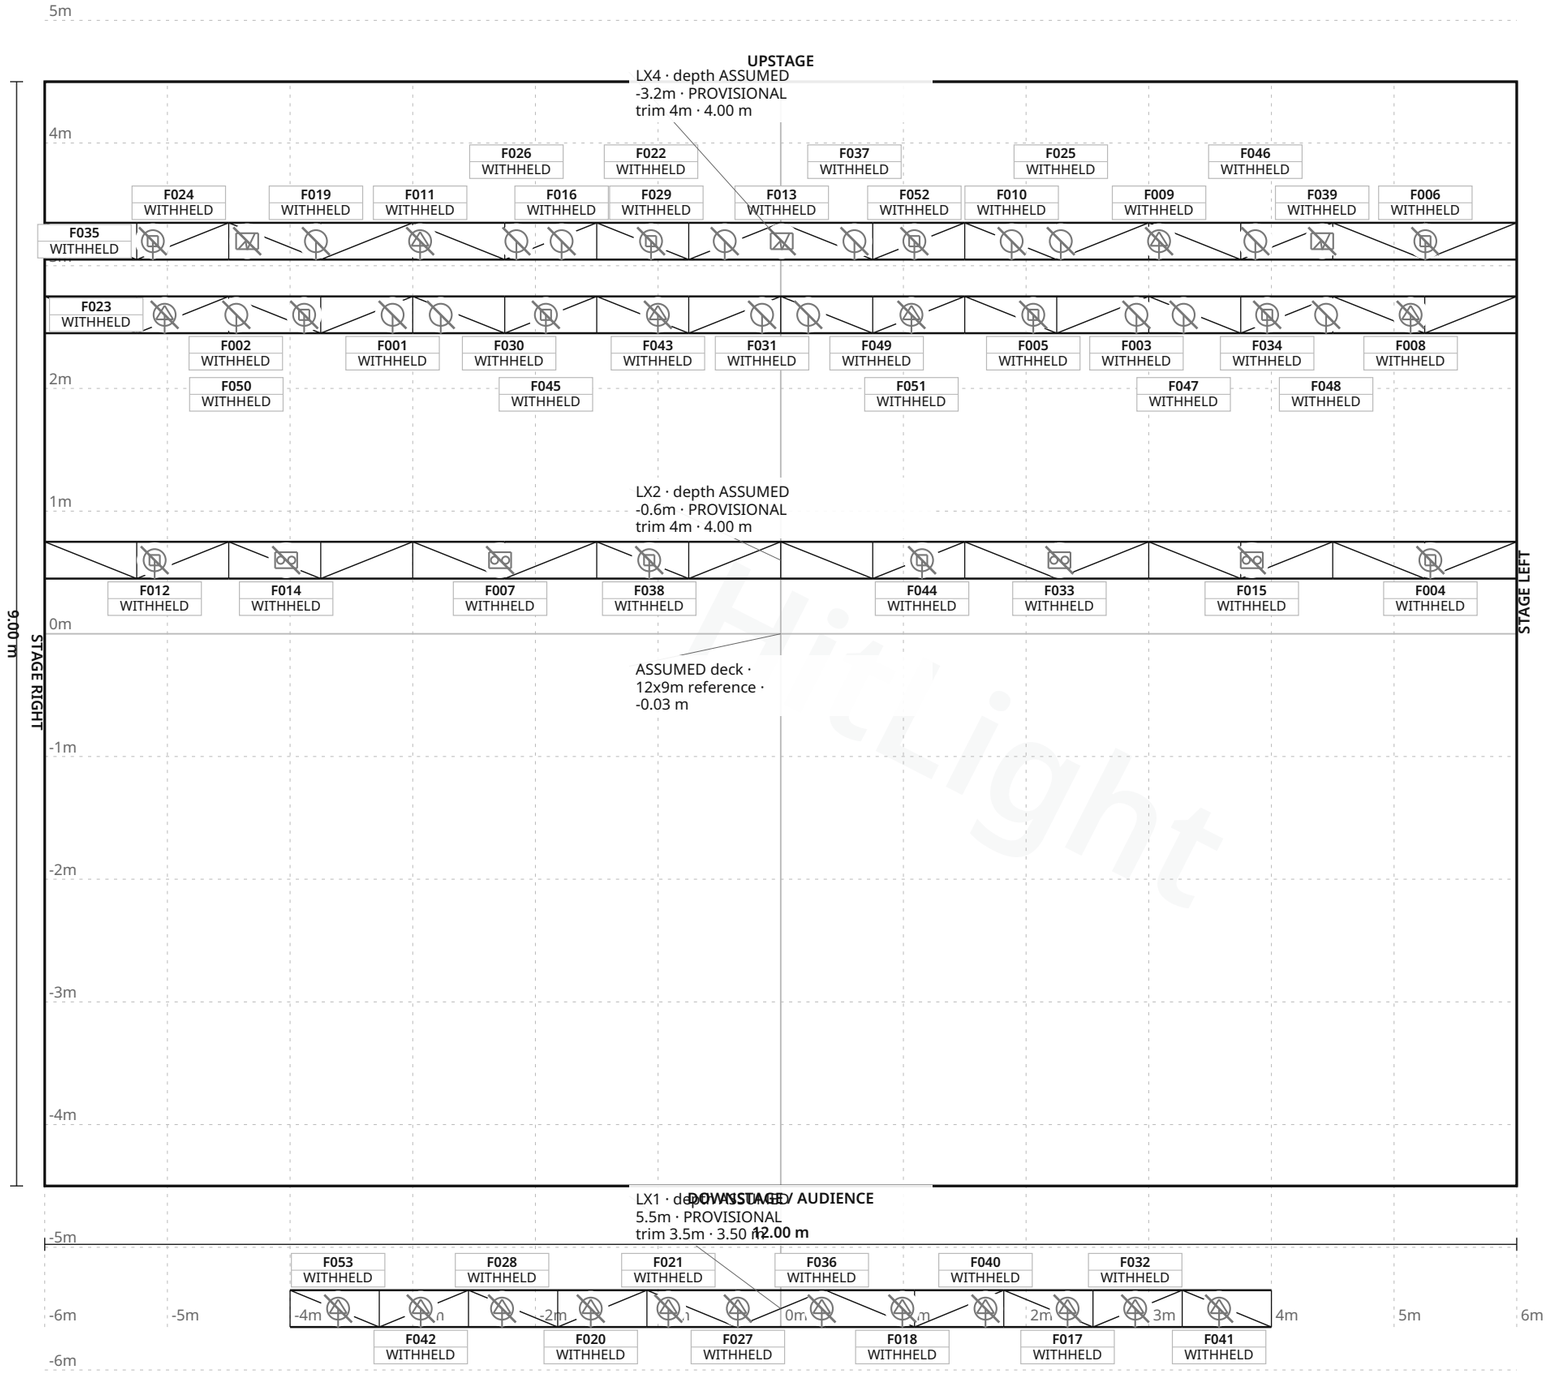

FIXTURE LEGEND

- **Aleda B-EYE K10** — Moving Head · 12×
- **Alpha Profile 1500** — Profile Spot · 3×
- **Source Four Zoom 25-50** — Profile Spot · 6×
- **Atomic 3000 DMX** — Strobe · 3×
- **MAC Ultra Performance** — Profile Spot · 6×
- **Clay Paky Alpha Wash1500** — Profile Spot · 3×
- **PAR64 CP61** — PAR Light · 16×
- **Two-way4-light blinder4x650W** — Blinder · 4×

Stage 12.00 m W × 9.00 m D · Grid 1 m

Sentrum Scene · Documented venue / rooms unspecified

LIGHT PLOT · PLAN · Documented venue / rooms unspecified

HitLight · Sentrum Scene

Oslo, Norway

DWG HL · SCALE 1:50 · metric · PRINT AT 100%

Drawn HitLight

Generated from the saved show

SOURCE 36f0be029f2a

SYMBOL LEGEND

8 TYPES · 53 FIXTURES · COLOUR BY TYPE



Clay Paky Aleda B-EYE K10

Moving Head · Unverified · TBC ch · category symbol

12 physical · 12 plotted

12 disabled · 0 unplaced



Clay Paky Alpha Profile 1500

Profile Spot · Unverified · TBC ch · category symbol

3 physical · 3 plotted

3 disabled · 0 unplaced



ETC Source Four Zoom 25-50

Profile Spot · Unverified · TBC ch · category symbol

6 physical · 6 plotted

6 disabled · 0 unplaced



Martin Professional Atomic 3000 DMX

Strobe · Unverified · TBC ch · category symbol

3 physical · 3 plotted

3 disabled · 0 unplaced



Martin Professional MAC Ultra Performance

Profile Spot · Unverified · TBC ch · category symbol

6 physical · 6 plotted

6 disabled · 0 unplaced



Unverified source fixture Clay Paky Alpha Wash1500

Profile Spot · Unverified · TBC ch · category symbol

3 physical · 3 plotted

3 disabled · 0 unplaced



Unverified source fixture PAR64 CP61

PAR Light · Unverified · TBC ch · category symbol

16 physical · 16 plotted

16 disabled · 0 unplaced



Unverified source fixture Two-way4-light blinder4x650W

Blinder · Unverified · TBC ch · category symbol

4 physical · 4 plotted

4 disabled · 0 unplaced

Sentrum Scene · Documented venue / rooms unspecified

SYMBOL LEGEND · Documented venue / rooms unspecified

HitLight · Sentrum Scene

Oslo, Norway

DWG HL · METRIC

Drawn HitLight

Generated from the saved show

SOURCE 36f0be029f2a

GENERAL NOTES

1. Source-based lighting plan. Confirm the current rig with the venue.
2. PARTIAL: included fixtures are not a full physical-unit census.
3. DMX PATCH WITHHELD: provisional or unchecked addresses are not published.
4. Partial planning view; modes and patch unverified; output excluded.

HitLight

STAGE ELEMENTS

NAME	TYPE	POSITION	TRIM / SIZE
ASSUMED deck · 12x9m reference	floorSection	X 0.00 m · Z 0.00 m	-0.03 m · 12.00 m W × 9.00 m D
LX1 · depth ASSUMED 5.5m · PROVISIONAL trim 3.5m	trussStraight	X 0.00 m · Z 5.50 m	3.50 m · 8.00 m W × 0.30 m D
LX2 · depth ASSUMED -0.6m · PROVISIONAL trim 4m	trussStraight	X 0.00 m · Z -0.60 m	4.00 m · 12.00 m W × 0.30 m D
LX3 · depth ASSUMED -2.6m · PROVISIONAL trim 4m	trussStraight	X 0.00 m · Z -2.60 m	4.00 m · 12.00 m W × 0.30 m D
LX4 · depth ASSUMED -3.2m · PROVISIONAL trim 4m	trussStraight	X 0.00 m · Z -3.20 m	4.00 m · 12.00 m W × 0.30 m D

HitLight

FIXTURE SCHEDULE

53 FIXTURES · PATCH WITHHELD

Fixture	Manufacturer / model	Position / mount	Mode / output
VISUAL PLANNING · DMX PATCH WITHHELD			
F001	Unverified source fixture / PAR64 CP61	LX3 · depth ASSUMED -2.6m · PROVISIONAL trim 4m	Unverified · Output excluded
F002	Clay Paky / Aleda B-EYE K10	LX3 · depth ASSUMED -2.6m · PROVISIONAL trim 4m	Unverified · Output excluded
F003	Unverified source fixture / PAR64 CP61	LX3 · depth ASSUMED -2.6m · PROVISIONAL trim 4m	Unverified · Output excluded
F004	Clay Paky / Aleda B-EYE K10	LX2 · depth ASSUMED -0.6m · PROVISIONAL trim 4m	Unverified · Output excluded
F005	Clay Paky / Aleda B-EYE K10	LX3 · depth ASSUMED -2.6m · PROVISIONAL trim 4m	Unverified · Output excluded
F006	Clay Paky / Aleda B-EYE K10	LX4 · depth ASSUMED -3.2m · PROVISIONAL trim 4m	Unverified · Output excluded
F007	Unverified source fixture / Two-way4-light blinder4x650W	LX2 · depth ASSUMED -0.6m · PROVISIONAL trim 4m	Unverified · Output excluded
F008	Martin Professional / MAC Ultra Performance	LX3 · depth ASSUMED -2.6m · PROVISIONAL trim 4m	Unverified · Output excluded
F009	Martin Professional / MAC Ultra Performance	LX4 · depth ASSUMED -3.2m · PROVISIONAL trim 4m	Unverified · Output excluded
F010	Unverified source fixture / PAR64 CP61	LX4 · depth ASSUMED -3.2m · PROVISIONAL trim 4m	Unverified · Output excluded
F011	Martin Professional / MAC Ultra Performance	LX4 · depth ASSUMED -3.2m · PROVISIONAL trim 4m	Unverified · Output excluded
F012	Clay Paky / Aleda B-EYE K10	LX2 · depth ASSUMED -0.6m · PROVISIONAL trim 4m	Unverified · Output excluded
F013	Martin Professional / Atomic 3000 DMX	LX4 · depth ASSUMED -3.2m · PROVISIONAL trim 4m	Unverified · Output excluded
F014	Unverified source fixture / Two-way4-light blinder4x650W	LX2 · depth ASSUMED -0.6m · PROVISIONAL trim 4m	Unverified · Output excluded
F015	Unverified source fixture / Two-way4-light blinder4x650W	LX2 · depth ASSUMED -0.6m · PROVISIONAL trim 4m	Unverified · Output excluded
F016	Unverified source fixture / PAR64 CP61	LX4 · depth ASSUMED -3.2m · PROVISIONAL trim 4m	Unverified · Output excluded
F017	Clay Paky / Alpha Profile 1500	LX1 · depth ASSUMED 5.5m · PROVISIONAL trim 3.5m	Unverified · Output excluded
F018	Unverified source fixture / Clay Paky Alpha Wash1500	LX1 · depth ASSUMED 5.5m · PROVISIONAL trim 3.5m	Unverified · Output excluded
F019	Unverified source fixture / PAR64 CP61	LX4 · depth ASSUMED -3.2m · PROVISIONAL trim 4m	Unverified · Output excluded
F020	ETC / Source Four Zoom 25-50	LX1 · depth ASSUMED 5.5m · PROVISIONAL trim 3.5m	Unverified · Output excluded

Planning reference only. Confirm installed modes and patch with the venue.

Sentrum Scene · Documented venue / rooms unspecified

FIXTURE SCHEDULE · Documented venue / rooms unspecified

HitLight · Sentrum Scene

Oslo, Norway

DWG HL · METRIC

Drawn HitLight

Generated from the saved show

SOURCE 36f0be029f2a

FIXTURE SCHEDULE · CONTINUED

Fixture	Manufacturer / model	Position / mount	Mode / output
VISUAL PLANNING · DMX PATCH WITHHELD			
F021	Clay Paky / Alpha Profile 1500	LX1 · depth ASSUMED 5.5m · PROVISIONAL trim 3.5m	Unverified · Output excluded
F022	Clay Paky / Aleda B-EYE K10	LX4 · depth ASSUMED -3.2m · PROVISIONAL trim 4m	Unverified · Output excluded
F023	Martin Professional / MAC Ultra Performance	LX3 · depth ASSUMED -2.6m · PROVISIONAL trim 4m	Unverified · Output excluded
F024	Martin Professional / Atomic 3000 DMX	LX4 · depth ASSUMED -3.2m · PROVISIONAL trim 4m	Unverified · Output excluded
F025	Unverified source fixture / PAR64 CP61	LX4 · depth ASSUMED -3.2m · PROVISIONAL trim 4m	Unverified · Output excluded
F026	Unverified source fixture / PAR64 CP61	LX4 · depth ASSUMED -3.2m · PROVISIONAL trim 4m	Unverified · Output excluded
F027	ETC / Source Four Zoom 25-50	LX1 · depth ASSUMED 5.5m · PROVISIONAL trim 3.5m	Unverified · Output excluded
F028	Unverified source fixture / Clay Paky Alpha Wash1500	LX1 · depth ASSUMED 5.5m · PROVISIONAL trim 3.5m	Unverified · Output excluded
F029	Unverified source fixture / PAR64 CP61	LX4 · depth ASSUMED -3.2m · PROVISIONAL trim 4m	Unverified · Output excluded
F030	Unverified source fixture / PAR64 CP61	LX3 · depth ASSUMED -2.6m · PROVISIONAL trim 4m	Unverified · Output excluded
F031	Unverified source fixture / PAR64 CP61	LX3 · depth ASSUMED -2.6m · PROVISIONAL trim 4m	Unverified · Output excluded
F032	ETC / Source Four Zoom 25-50	LX1 · depth ASSUMED 5.5m · PROVISIONAL trim 3.5m	Unverified · Output excluded
F033	Unverified source fixture / Two-way4-light blinder4x650W	LX2 · depth ASSUMED -0.6m · PROVISIONAL trim 4m	Unverified · Output excluded
F034	Clay Paky / Aleda B-EYE K10	LX3 · depth ASSUMED -2.6m · PROVISIONAL trim 4m	Unverified · Output excluded
F035	Clay Paky / Aleda B-EYE K10	LX4 · depth ASSUMED -3.2m · PROVISIONAL trim 4m	Unverified · Output excluded
F036	ETC / Source Four Zoom 25-50	LX1 · depth ASSUMED 5.5m · PROVISIONAL trim 3.5m	Unverified · Output excluded
F037	Unverified source fixture / PAR64 CP61	LX4 · depth ASSUMED -3.2m · PROVISIONAL trim 4m	Unverified · Output excluded
F038	Clay Paky / Aleda B-EYE K10	LX2 · depth ASSUMED -0.6m · PROVISIONAL trim 4m	Unverified · Output excluded
F039	Martin Professional / Atomic 3000 DMX	LX4 · depth ASSUMED -3.2m · PROVISIONAL trim 4m	Unverified · Output excluded
F040	ETC / Source Four Zoom 25-50	LX1 · depth ASSUMED 5.5m · PROVISIONAL trim 3.5m	Unverified · Output excluded

Planning reference only. Confirm installed modes and patch with the venue.

FIXTURE SCHEDULE · CONTINUED

Fixture	Manufacturer / model	Position / mount	Mode / output
VISUAL PLANNING · DMX PATCH WITHHELD			
F041	Unverified source fixture / Clay Paky Alpha Wash1500	LX1 · depth ASSUMED 5.5m · PROVISIONAL trim 3.5m	Unverified · Output excluded
F042	ETC / Source Four Zoom 25-50	LX1 · depth ASSUMED 5.5m · PROVISIONAL trim 3.5m	Unverified · Output excluded
F043	Martin Professional / MAC Ultra Performance	LX3 · depth ASSUMED -2.6m · PROVISIONAL trim 4m	Unverified · Output excluded
F044	Clay Paky / Aleda B-EYE K10	LX2 · depth ASSUMED -0.6m · PROVISIONAL trim 4m	Unverified · Output excluded
F045	Clay Paky / Aleda B-EYE K10	LX3 · depth ASSUMED -2.6m · PROVISIONAL trim 4m	Unverified · Output excluded
F046	Unverified source fixture / PAR64 CP61	LX4 · depth ASSUMED -3.2m · PROVISIONAL trim 4m	Unverified · Output excluded
F047	Unverified source fixture / PAR64 CP61	LX3 · depth ASSUMED -2.6m · PROVISIONAL trim 4m	Unverified · Output excluded
F048	Unverified source fixture / PAR64 CP61	LX3 · depth ASSUMED -2.6m · PROVISIONAL trim 4m	Unverified · Output excluded
F049	Unverified source fixture / PAR64 CP61	LX3 · depth ASSUMED -2.6m · PROVISIONAL trim 4m	Unverified · Output excluded
F050	Unverified source fixture / PAR64 CP61	LX3 · depth ASSUMED -2.6m · PROVISIONAL trim 4m	Unverified · Output excluded
F051	Martin Professional / MAC Ultra Performance	LX3 · depth ASSUMED -2.6m · PROVISIONAL trim 4m	Unverified · Output excluded
F052	Clay Paky / Aleda B-EYE K10	LX4 · depth ASSUMED -3.2m · PROVISIONAL trim 4m	Unverified · Output excluded
F053	Clay Paky / Alpha Profile 1500	LX1 · depth ASSUMED 5.5m · PROVISIONAL trim 3.5m	Unverified · Output excluded

Planning reference only. Confirm installed modes and patch with the venue.

VALIDATION APPENDIX

WARNING · PATCH_WITHHELD

DMX patch facts are withheld pending source verification. This planning document cannot be used for hardware output.

Objects: — · Remediation: review the source facts and regenerate.

ERROR · STAGE_DIMENSIONS_UNCONFIRMED

Confirm the stage dimensions before producing a final technical document.

Objects: Documented venue / rooms unspecified · Remediation: review the source facts and regenerate.

WARNING · MODE_UNVERIFIED

DMX modes are unverified; output remains excluded.

Objects: F001–F053 · Remediation: review the source facts and regenerate.

WARNING · FIXTURE_DISABLED

Fixtures are disabled for this visual planning reconstruction.

Objects: F001–F053 · Remediation: review the source facts and regenerate.

WARNING · TITLE_METADATA_INCOMPLETE

Some professional title-block metadata is missing; the document will show an em dash.

Objects: 4808510fdb62a1dbcabe12a7 · Remediation: review the source facts and regenerate.

HitLight

VENUE & DRAWING SOURCES

Sentrum Scene

Documented venue / rooms unspecified · Published house rig (unverified)

Oslo, NO

https://www.rockefeller.no/event-utleie-sentrumscene

Sources checked 2026-10-29

Symbols: HitLight-owned category artwork. No manufacturer model geometry or original source pages included.

Reviewed as a visual reference on 29 October 2026 using source documents and owner-authorized best guesses. Current physical installation is unverified.

Stage shape, registration, supports, trims and fixture placements include estimates. Confirm technical details with the venue.

Inventory entries describe the chosen preview profiles, including substitute models; they are not an exact installed-equipment inventory or a complete physical census.

Preview mode choices are estimated where undocumented. Live DMX addresses are withheld; the saved fixtures are disabled and unpatched.

Guest 3D views display approximate public catalogue housings where approved bodies are available; unresolved records retain labelled visual markers. Control profiles and original source files remain private.

Historical 2022 source scenario; separate from the published 2026 technical-pack scenario. Counts across scenarios must not be added as installed stock.

12x9m rectangular reference deck; performance-deck zero. Existing source registration adopted as best estimate.

Catalogue identities corrected in place; installed modes, patch, geometry and source currency remain unverified.

Partial source-based planning reconstruction; the current installation and complete fixture census are unverified.

Source-matched catalogue bodies are shown where available. Unresolved source identities remain labelled visual markers. Installed modes and DMX patch require verification; visual-only fixtures remain excluded from output.

HitLight

VENUE & DRAWING SOURCES

53 source-based records in this scenario display 47 approximate public catalogue housings and 6 labelled visual fallbacks. 16 existing display references now use their available approved bodies. Source identities, labelled donors, modes, patch and output exclusions remain unchanged; current installation and optics are unverified.

Partial planning view; modes and patch unverified; output excluded.

Official venue information: https://www.rockefeller.no/event-utleie-sentrumscene · checked 2026-10-29

Published technical documents: https://www.dropbox.com/scl/fo/ppfxpbgqz96klp2ywjq56/AOyDKIVCgCqSPBdEcS_zHlE?rlkey=l76s69fx3mmlgkzvue5cybfye&dl=1 · checked 2026-10-28

Public venue page: https://www.hitlight.app/venues/norway/sentrum-scene-4808510f

HitLight